

© COPYRIGHT TIMBERX.
THIS DRAWING IS THE PROPERTY OF TIMBERX IT MUST NOT BE COPIED OR REPRODUCED OR DIVULGED TO ANYONE WITHOUT PERMISSION.
DO NOT SCALE OFF THIS DRAWING. ANY DISCREPANCIES TO BE REPORTED TO TIMBERX.
REVISIONS:

DO NOT SCALE

NO DIMENSIONS TO BE SCALED FROM THIS DRAWING.
ALL DIMENSIONS TO BE CHECKED ON SITE PRIOR TO COMMENCEMENT OF WORKS AND ANY DISCREPANCIES REPORTED TO THE ARCHITECT / ENGINEER / CONTRACTOR

ALL INFORMATION ON THIS DRAWING IS SUBJECT TO A FULL AND COMPREHENSIVE TOPOGRAPHICAL SURVEY AND CONFIRMATION OF RELEVANT TITLE.

ADDITIONAL NOTES

ALL WORK TO BE CARRIED OUT IN ACCORDANCE WITH THE BUILDING REGULATIONS AND THE REQUIREMENTS OF THE LOCAL AUTHORITY.

REV	DESCRIPTION	DRWNCHKD	DATE
-----	-------------	----------	------



PROJECT Land At Lowercroft

TITLE Site Section

SCALE	1:100 @ A1	DATE	29/09/22
-------	------------	------	----------


DRAWING NO.	TX-LC-SS	REVISION	
-------------	----------	----------	--

DRAWN BY		CHECKED BY	
----------	--	------------	--


PURPOSE OF ISSUE

☐ PLANNING	☐ BUILDING REGS	☐ TENDER
☐ APPROVAL	☐ COMMENT	☐ CONSTRUCTION

BELMONT HOUSE
2 DALTON COURT
COMMERCIAL ROAD
DARWEN
BB3 0DG

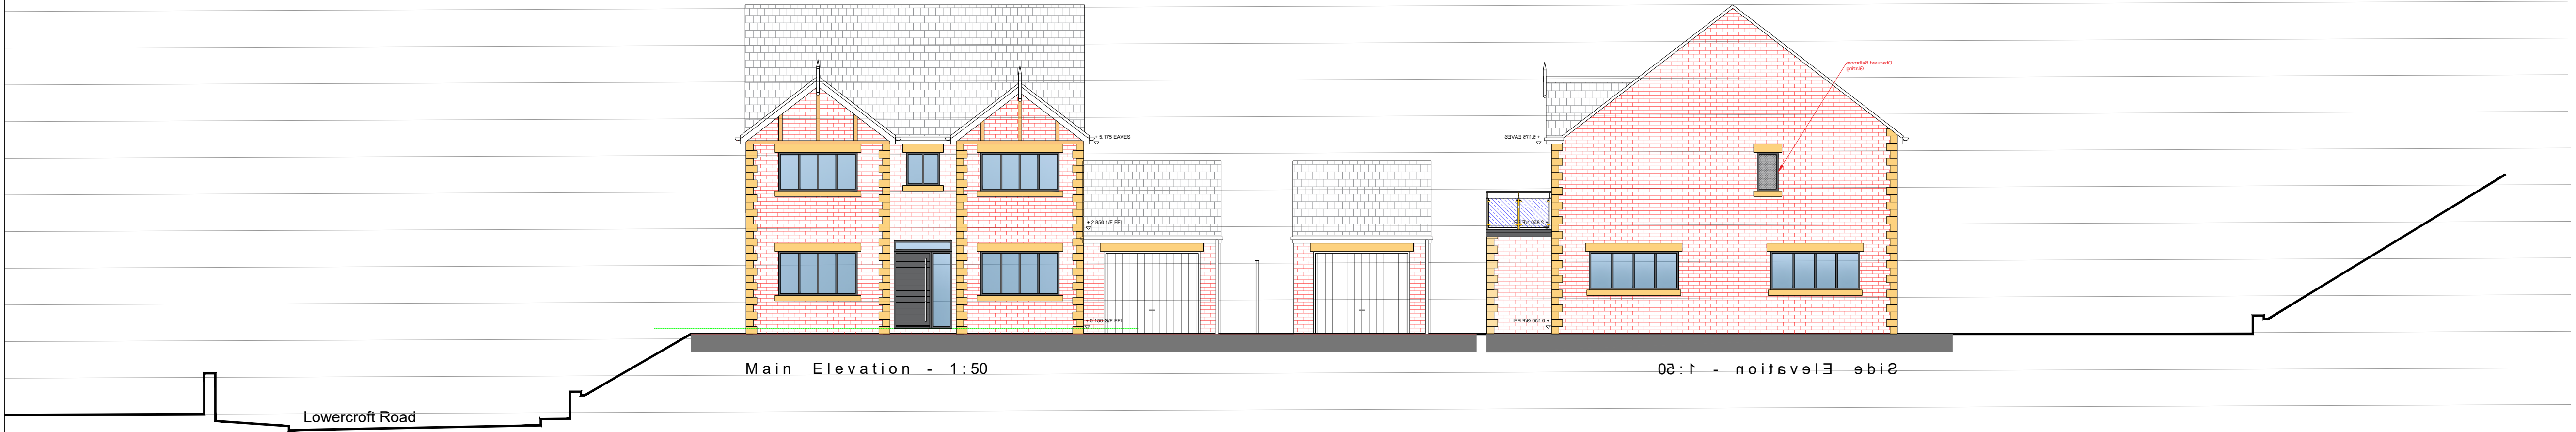

to West

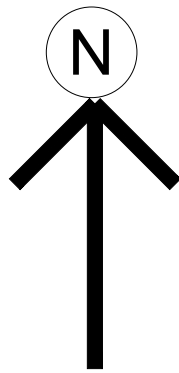

ADDITIONAL COMMENTS DENOTED ON DWG AREA AS (CDM)

CDM 2015

PERCEIVED SIGNIFICANT RESIDUAL RISKS THAT ARE EITHER / OR ANY COMBINATION OF THE FOLLOWING :
NOT OBVIOUS ■ UNUSUAL ■ DIFFICULT TO MANAGE
AREA

CONSTRUCTION

USE

MAINTENANCE

DECOMMISSION