



PAGE 02	PROPOSED PLAN / 1:100
PAGE 03	EXISTING PLAN / 1:100
PAGE 04	EXISTING ELEVATIONS / 1:100
PAGE 05	PROPOSED ELEVATIONS / 1:100
PAGE 06	PROPOSED ELEVATIONS FOR VERANDA / 1:100
PAGE 07	
PAGE 08	
PAGE 09	



BUILD SPEC / PROPOSED PLAN / 1:100

DATE - / REVISION-1 / PAGE-2

PROGRESS DRAWING


This drawing is intended for initial costings only and not intended to be used for final contract pricing or fabrication purposes. The contractor is required to take there own site measurements, subject to alterations






BUILD SPEC / EXISTING PLAN / 1:100


DATE - / REVISION-1 / PAGE-3

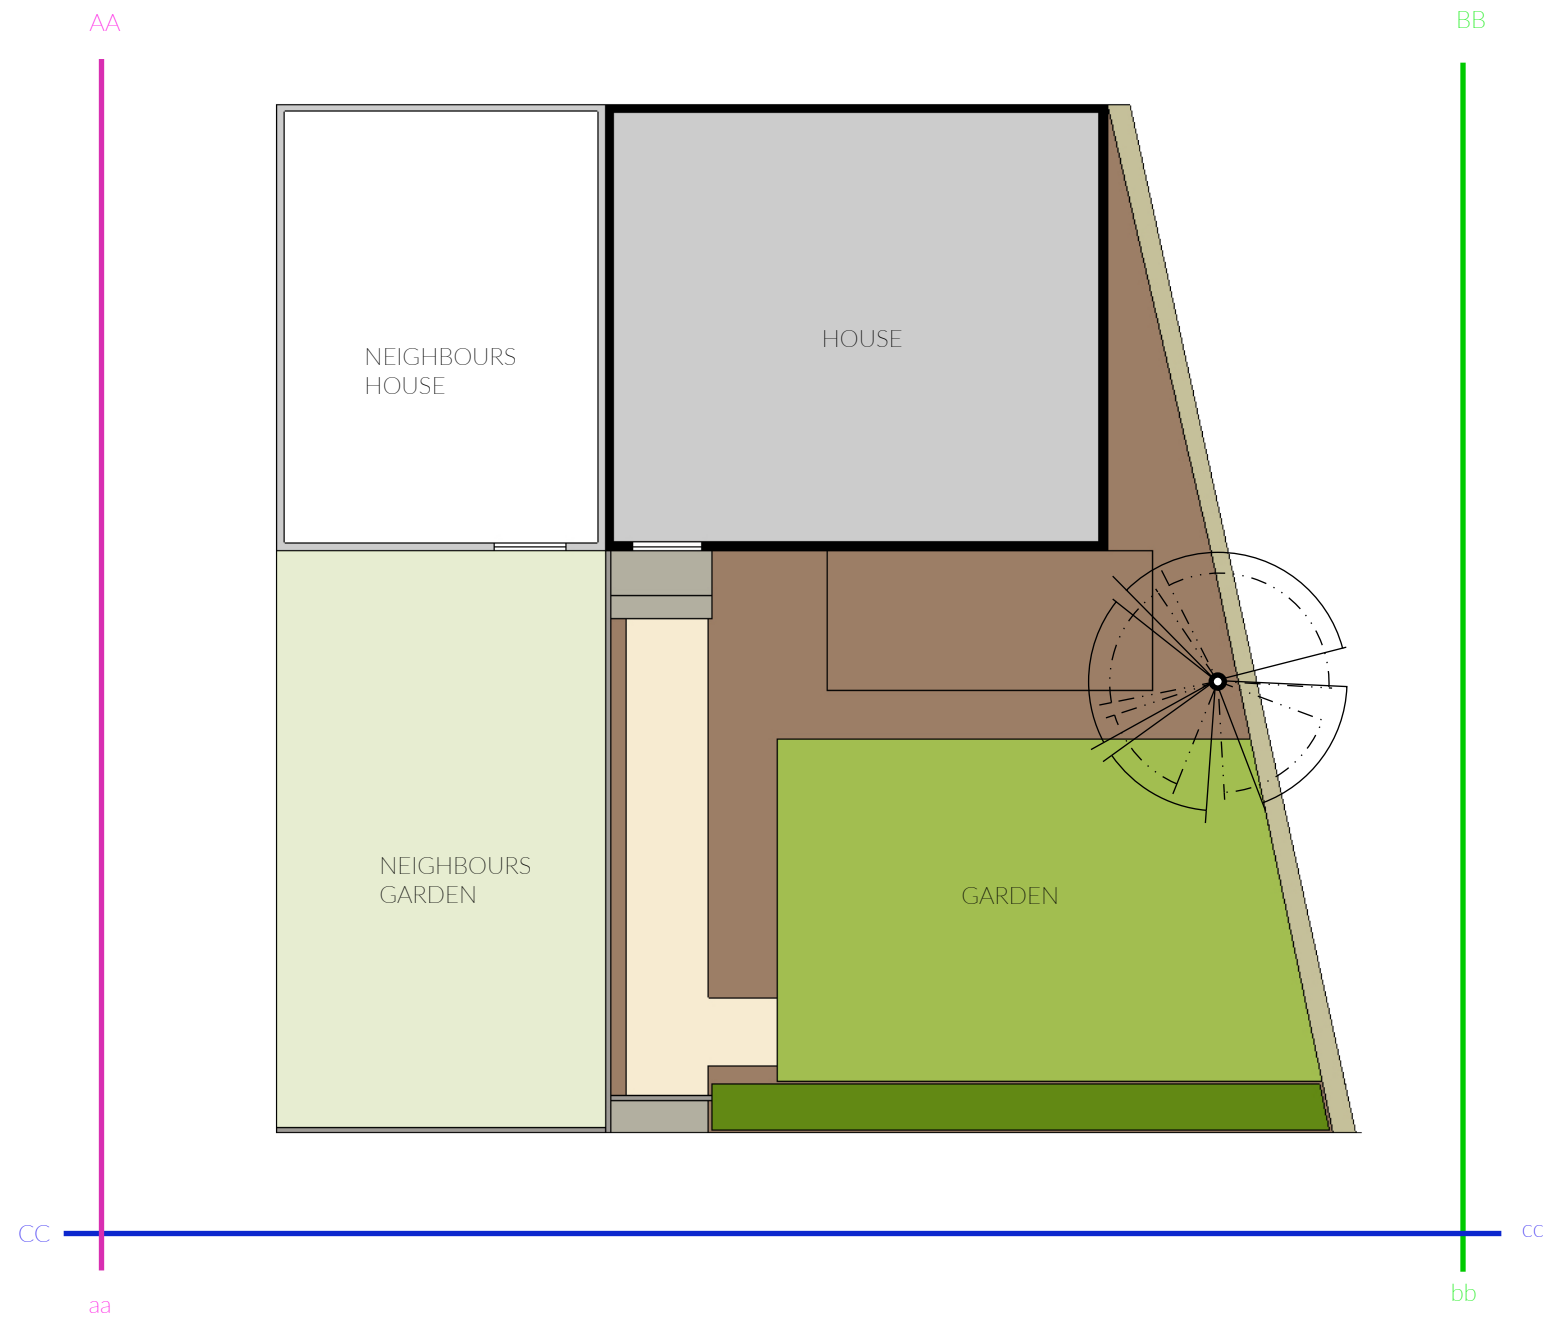

RIGHT

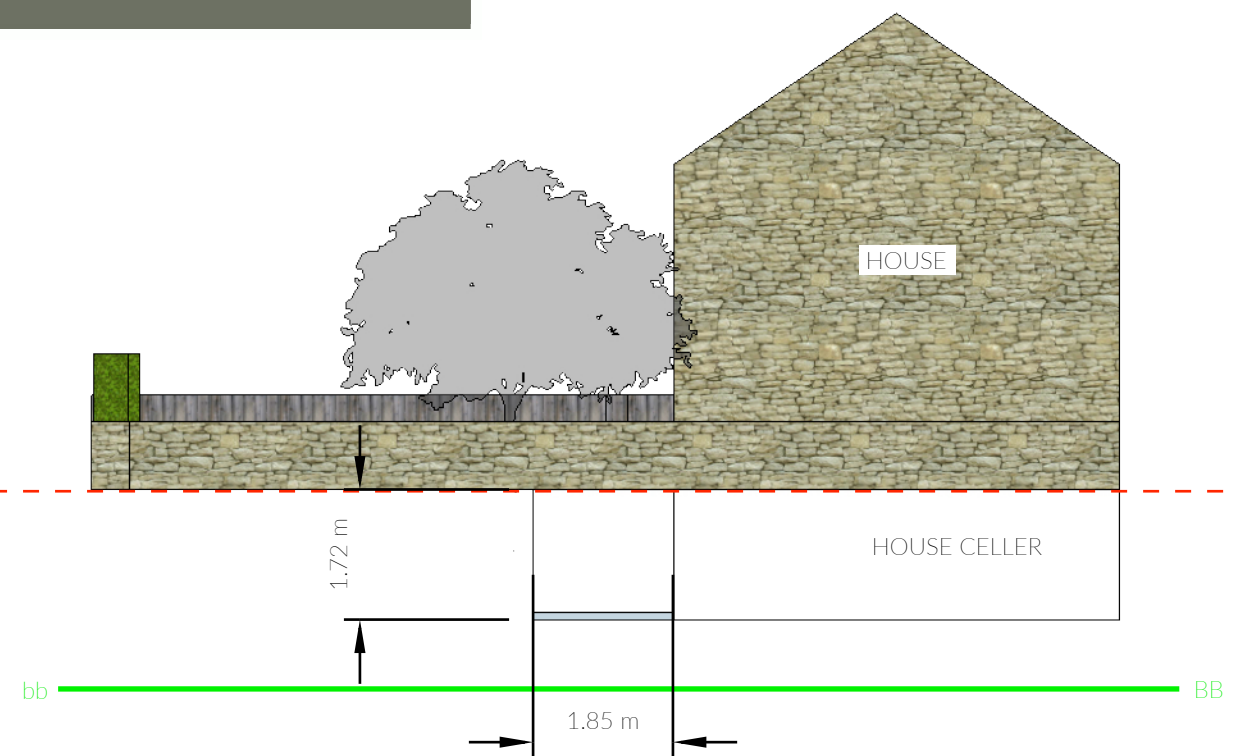


LEFT


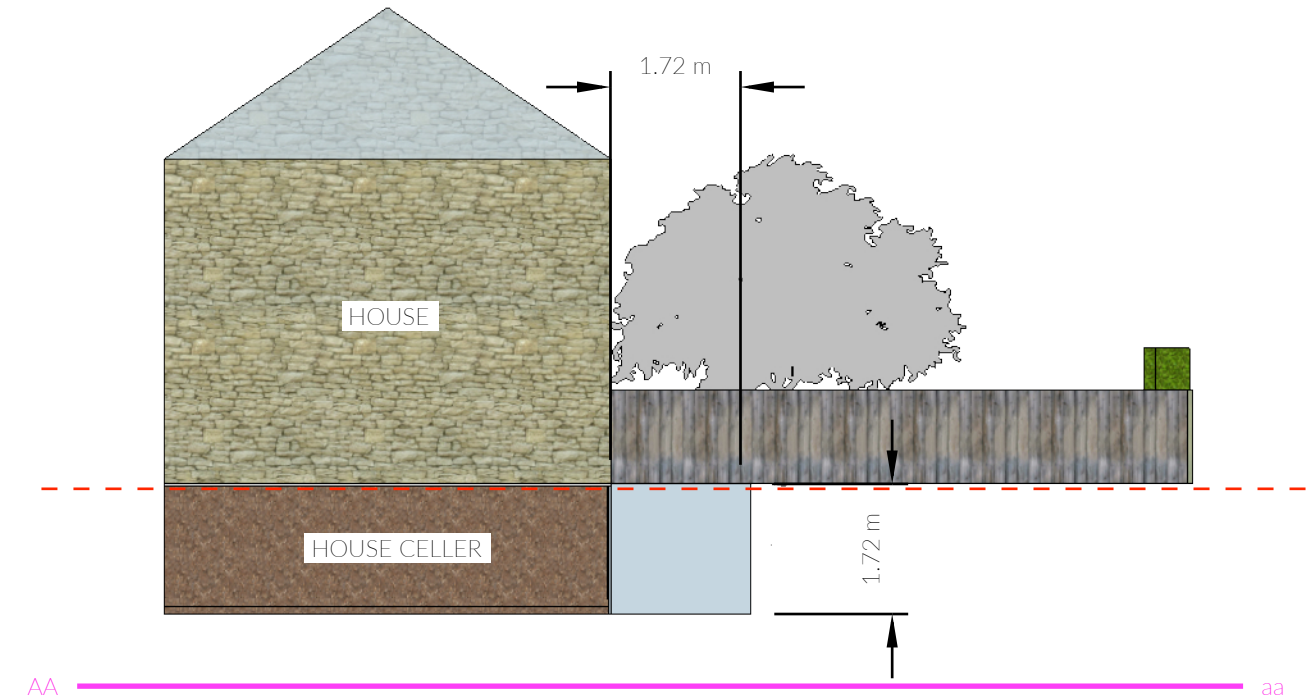


3D VIEWS



FRONT

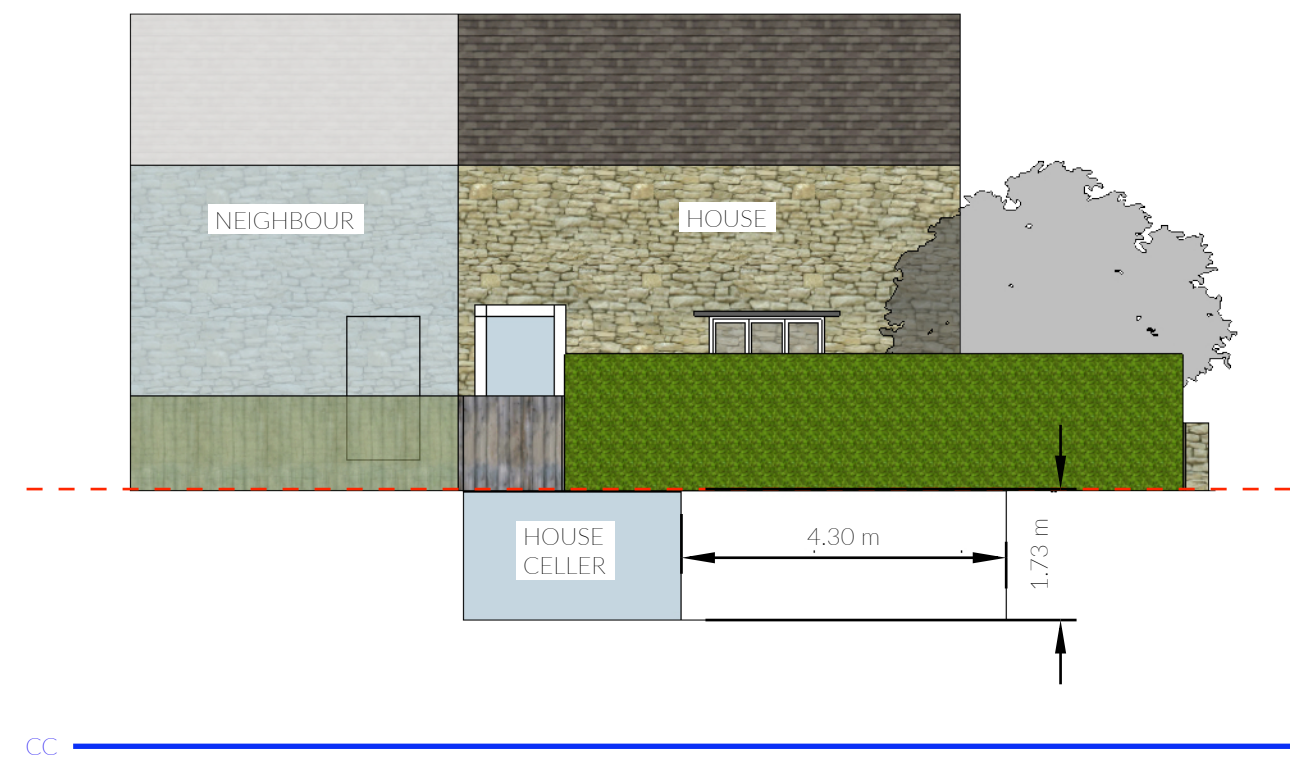


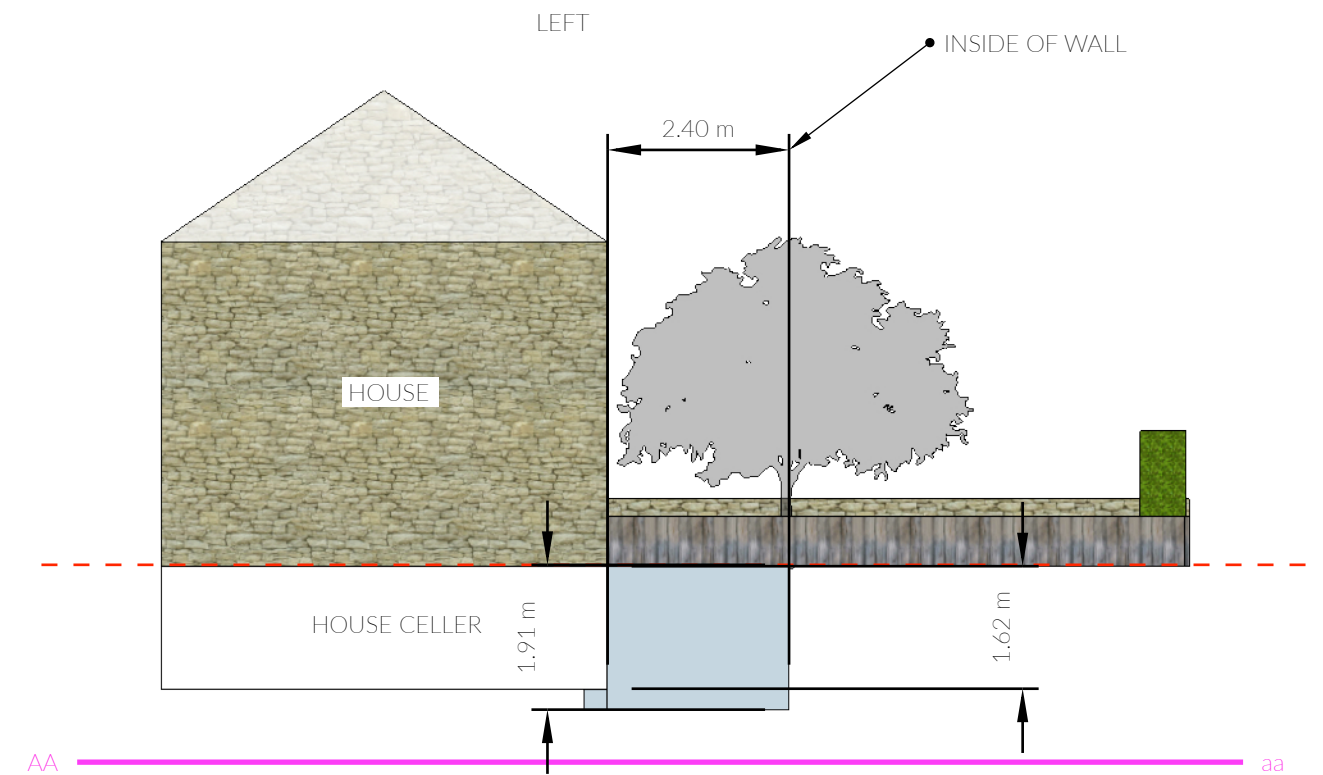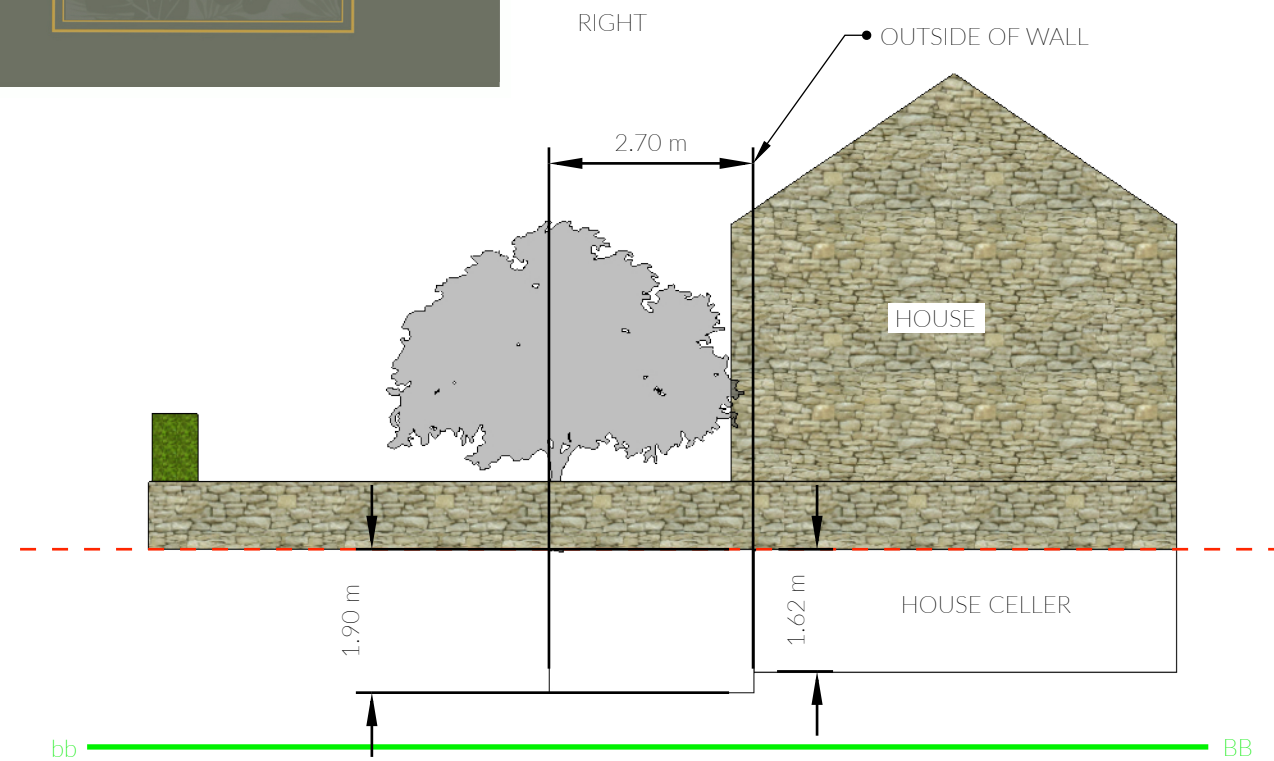


3D VIEWS




GROUND LEVEL

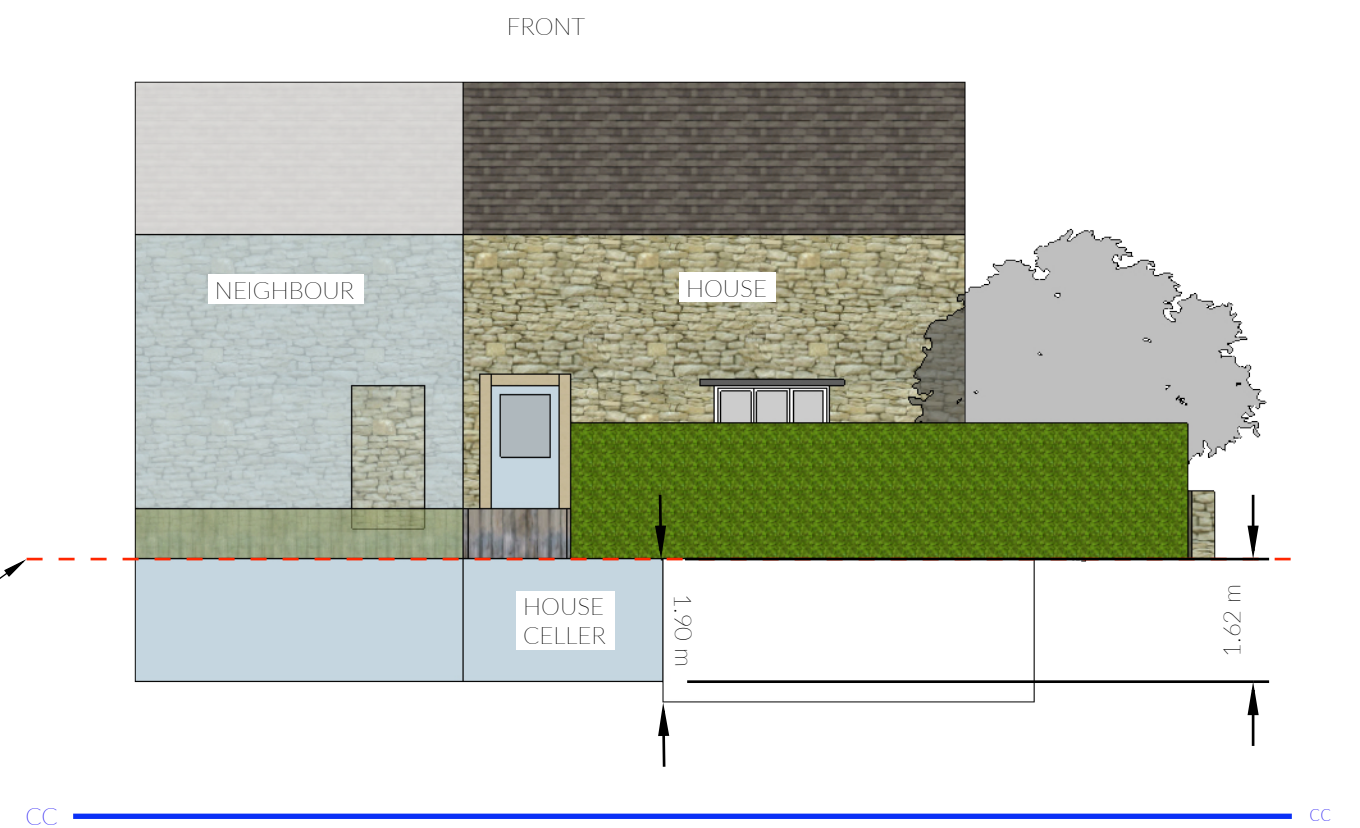

RIGHT

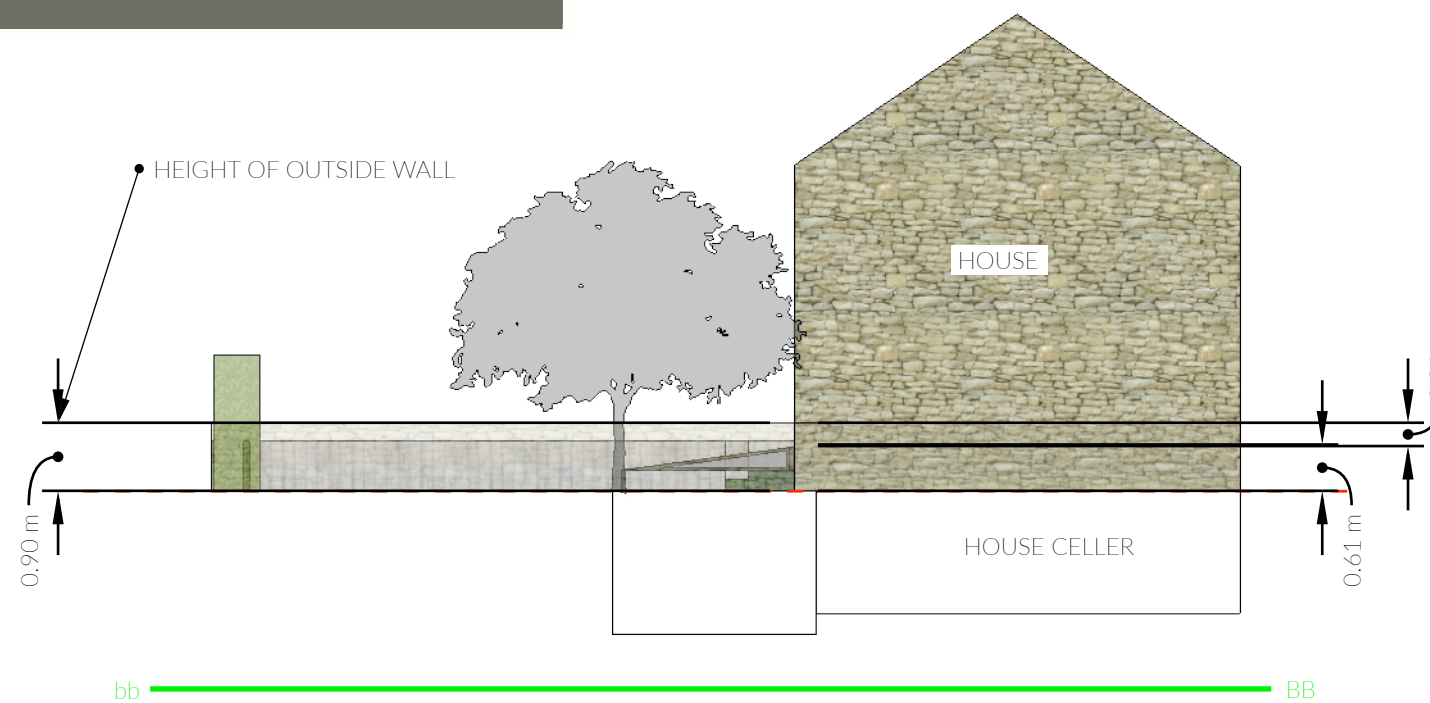

LEFT

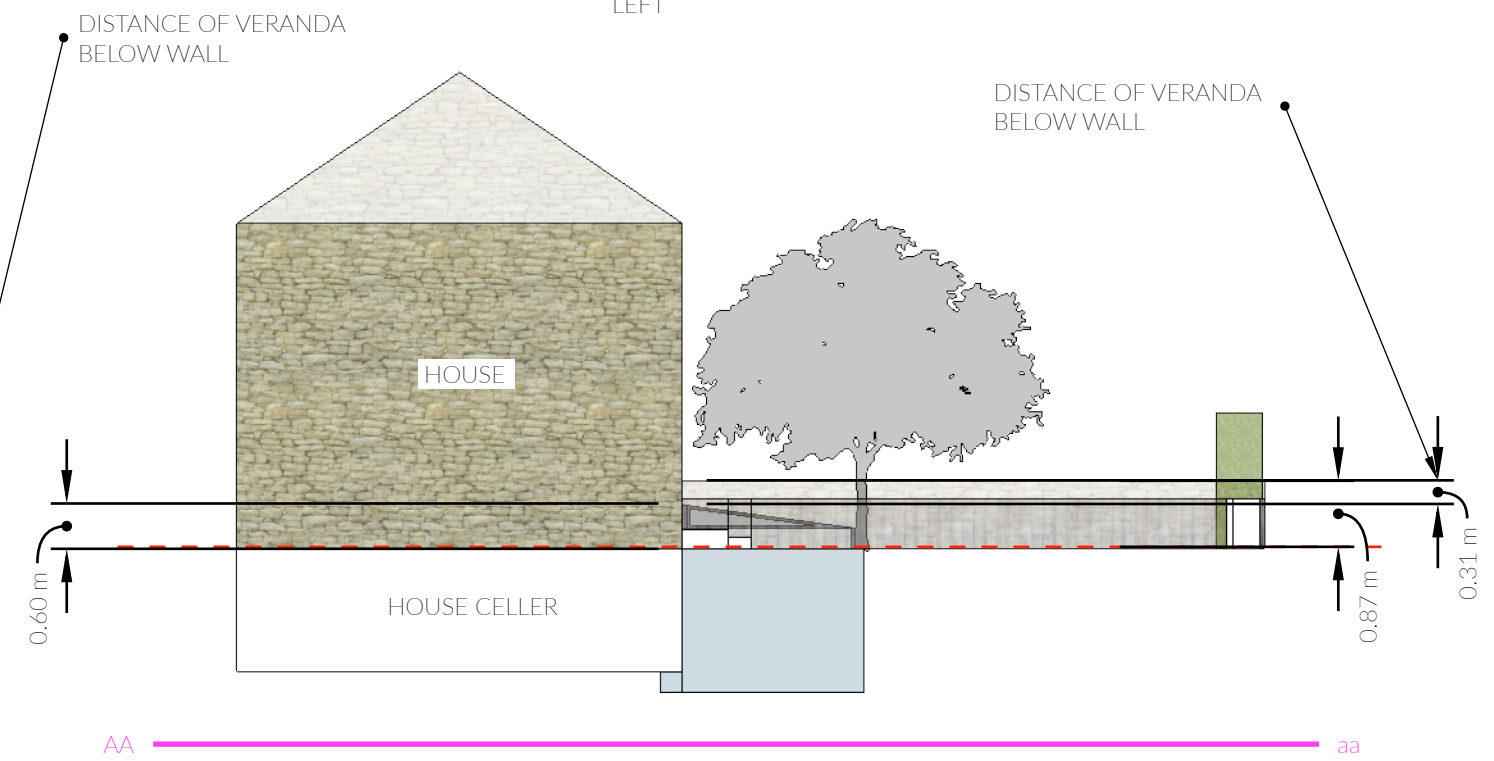

3D VIEWS



FRONT

