



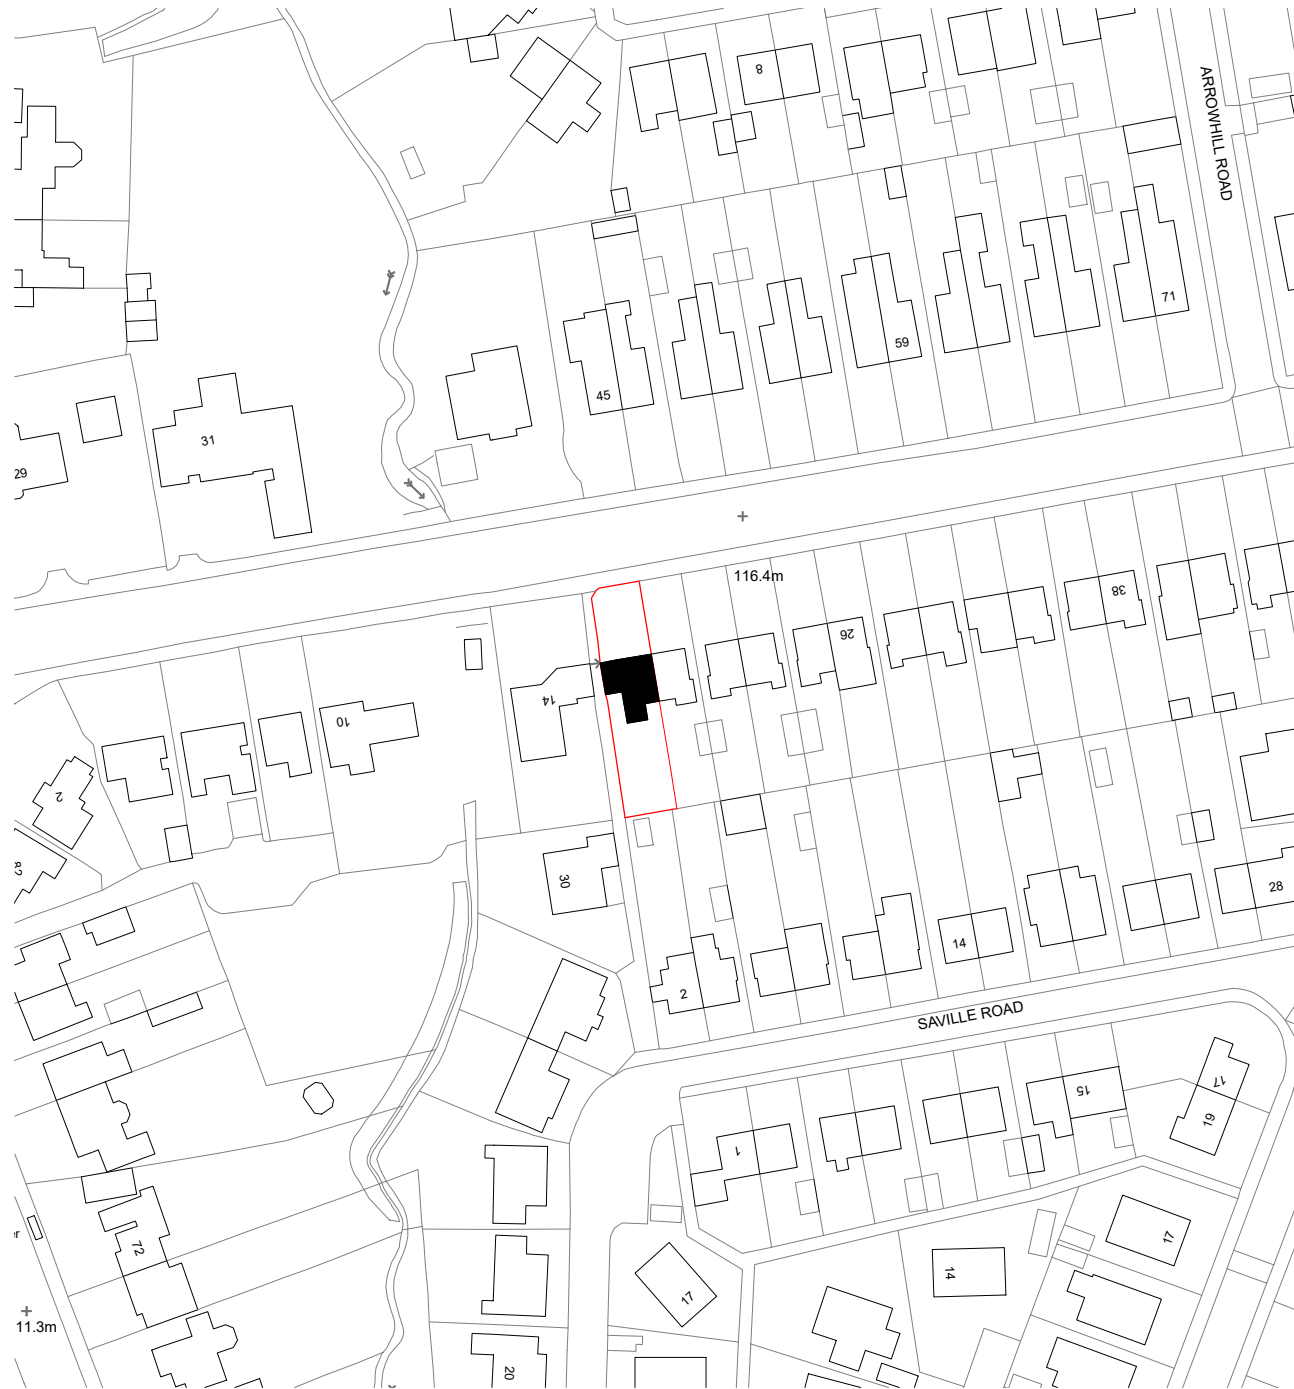

LOCATION PLAN 1:1250

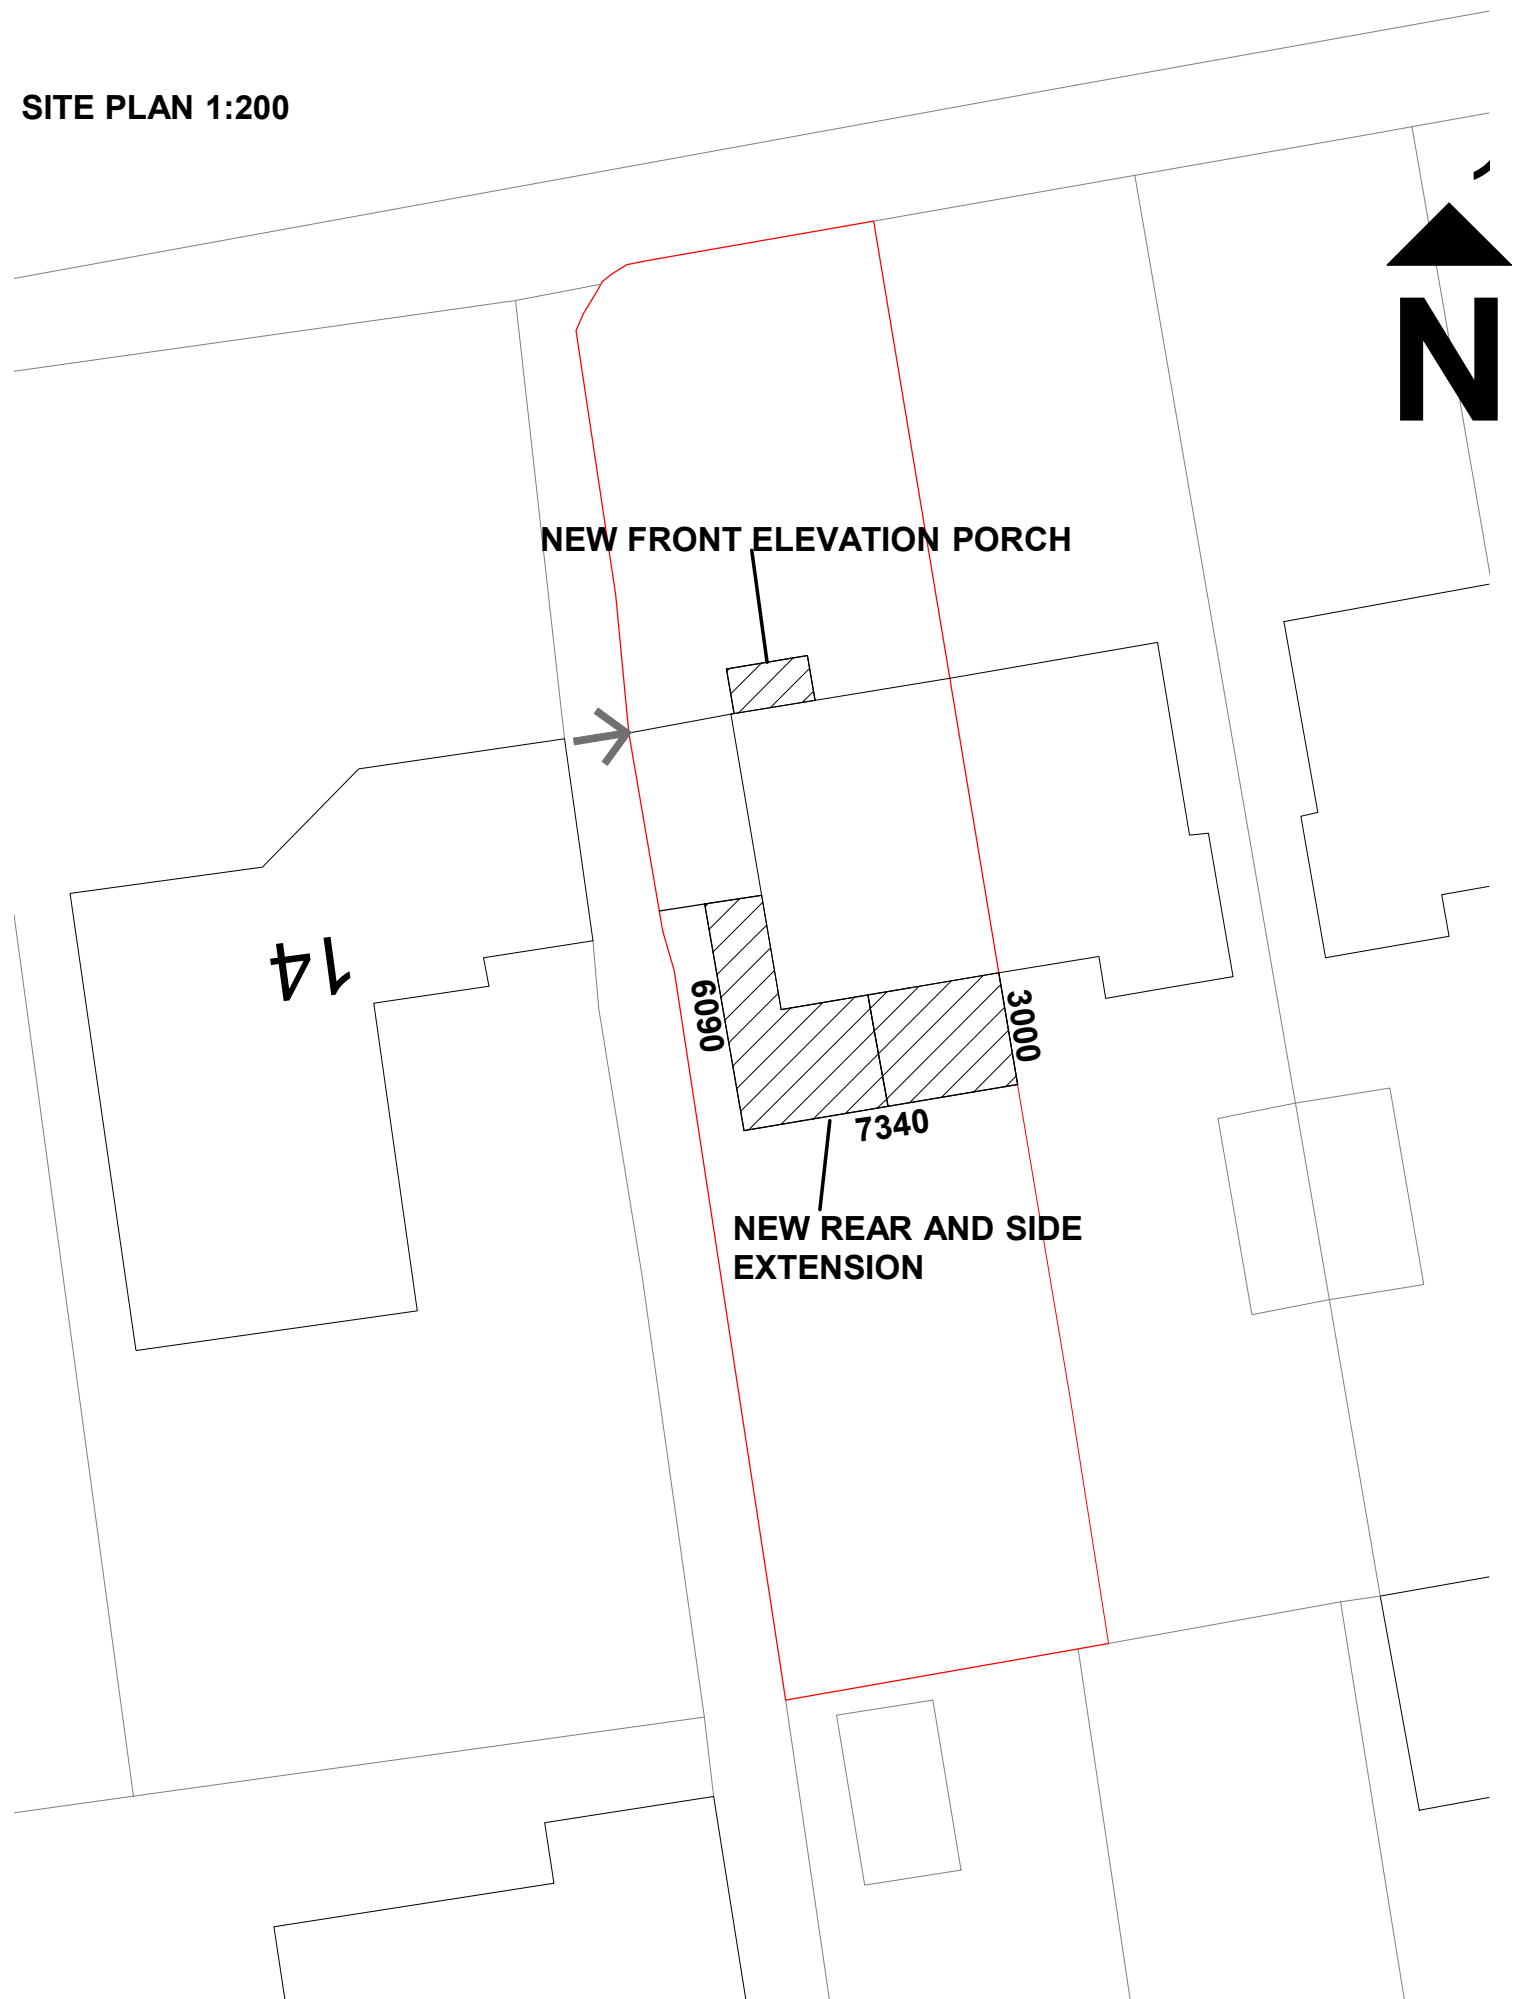

SITE PLAN 1:200

SITE PLAN 1:200 & LOCATION PLAN 1:1250