



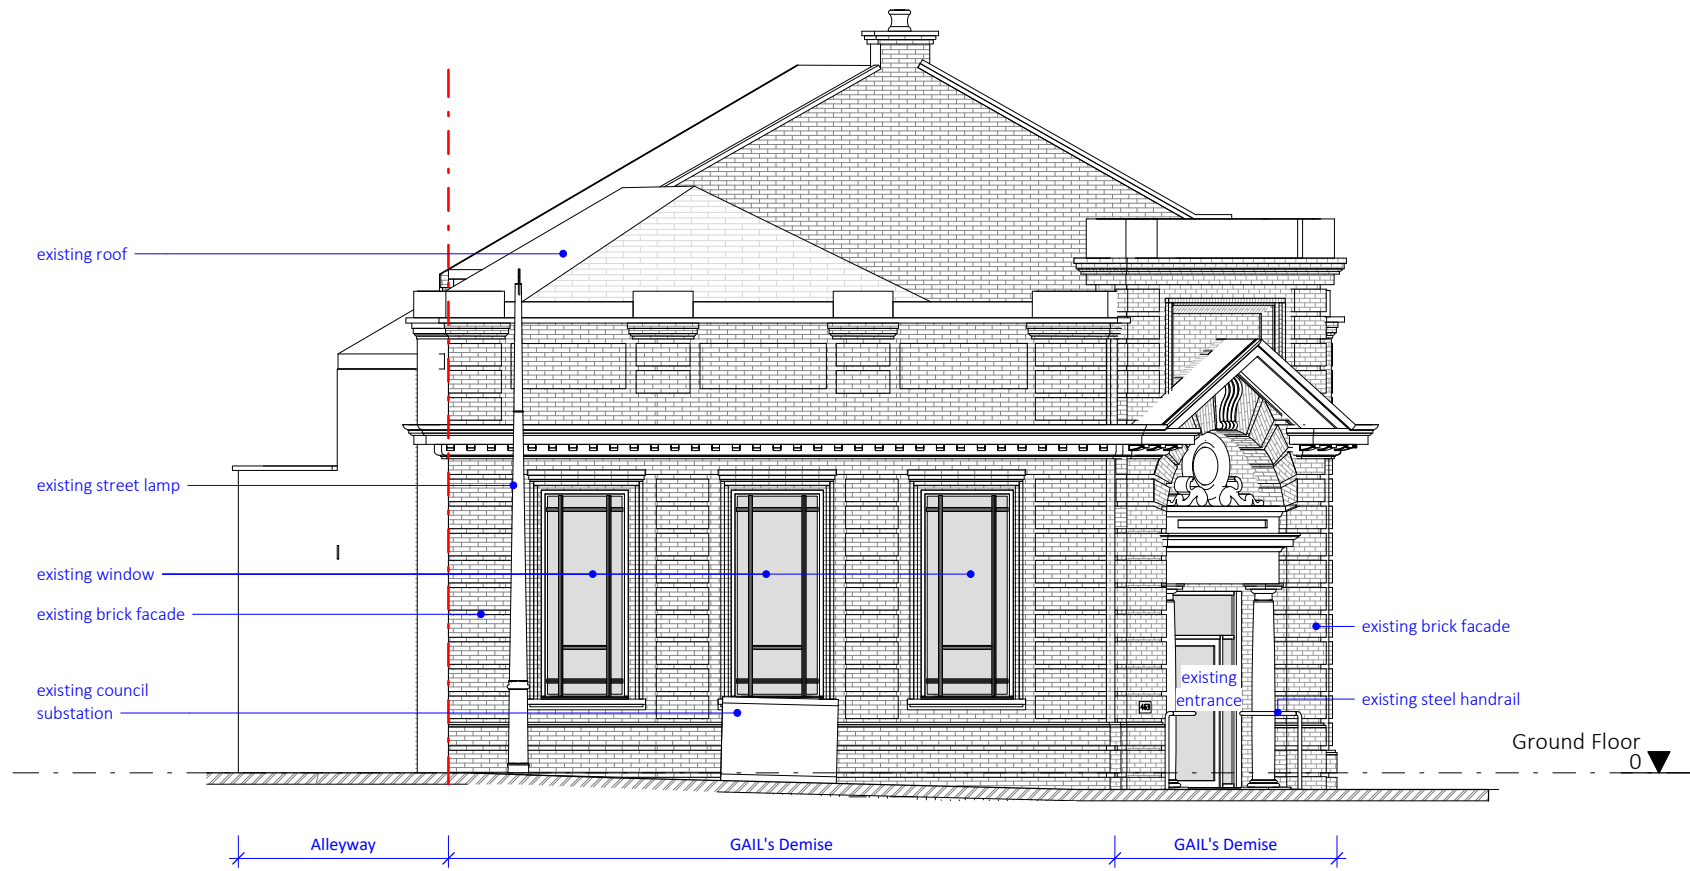


Existing NE Elevation -AA
scale 1 : 100

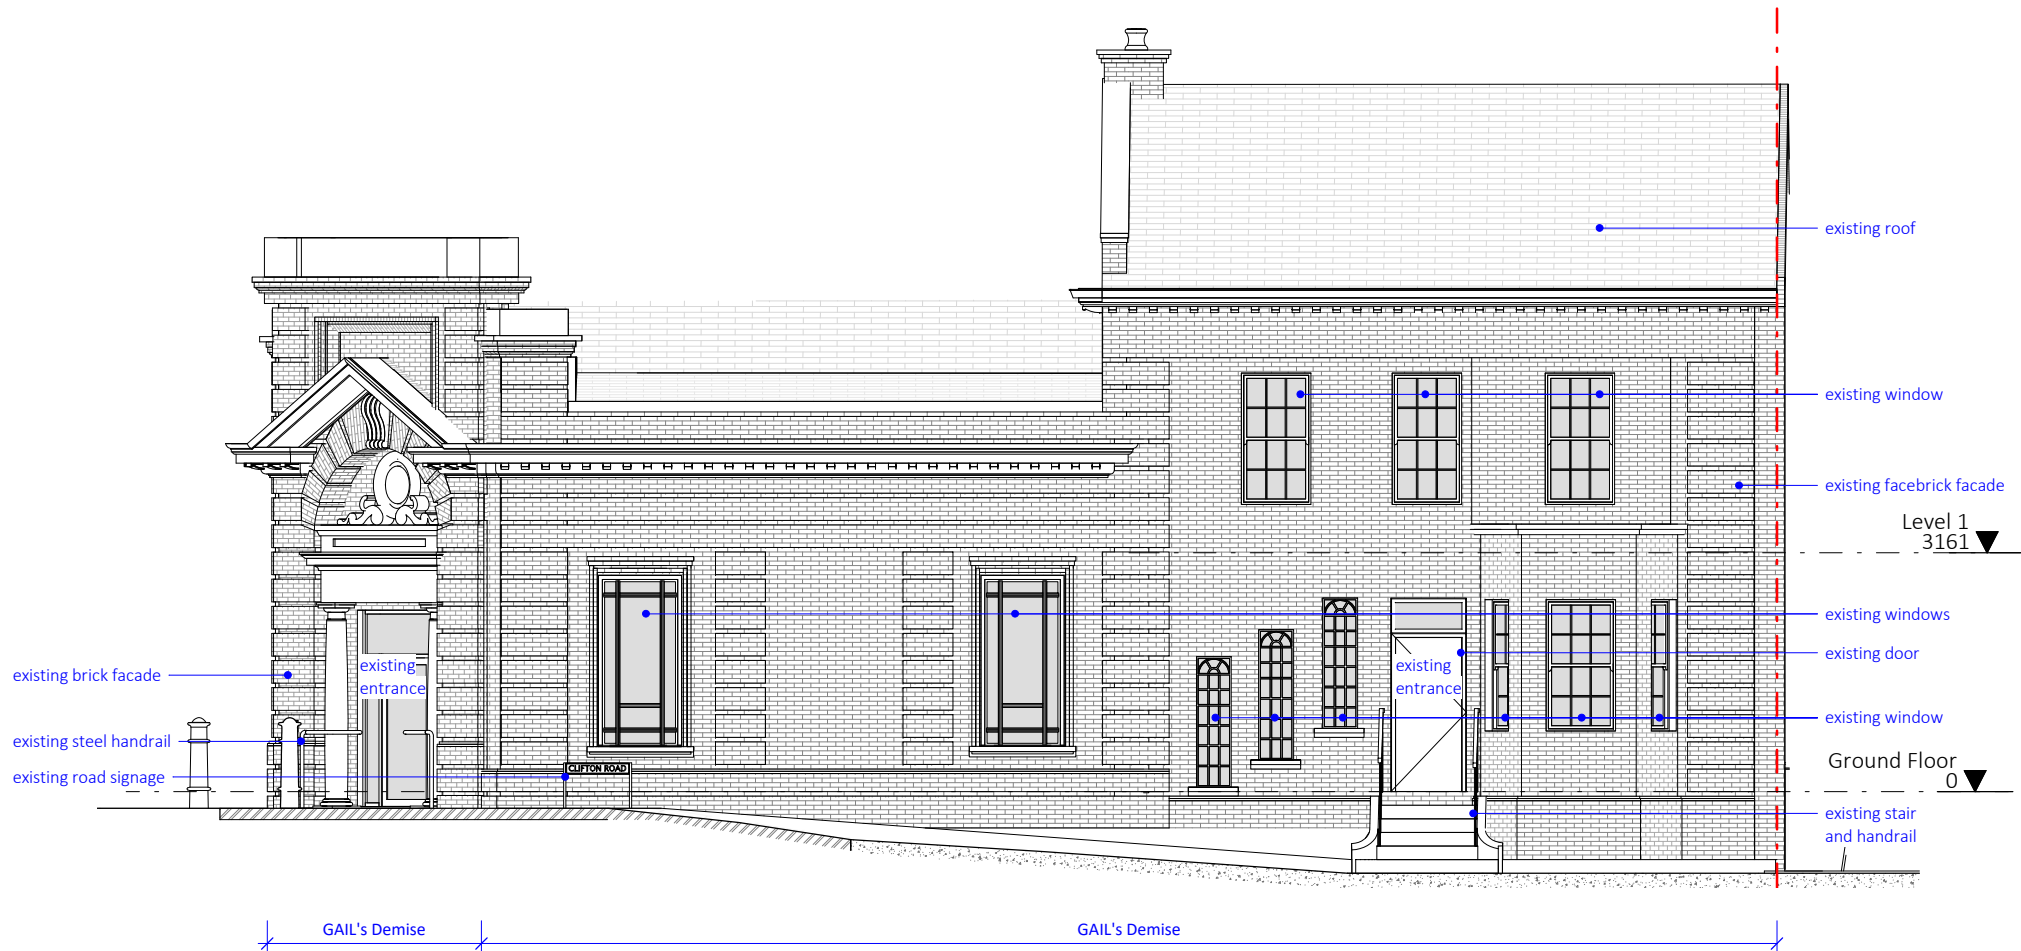

Existing SE Elevation -AA
scale 1 : 100



Existing NW Elevation -AA
scale 1 : 100

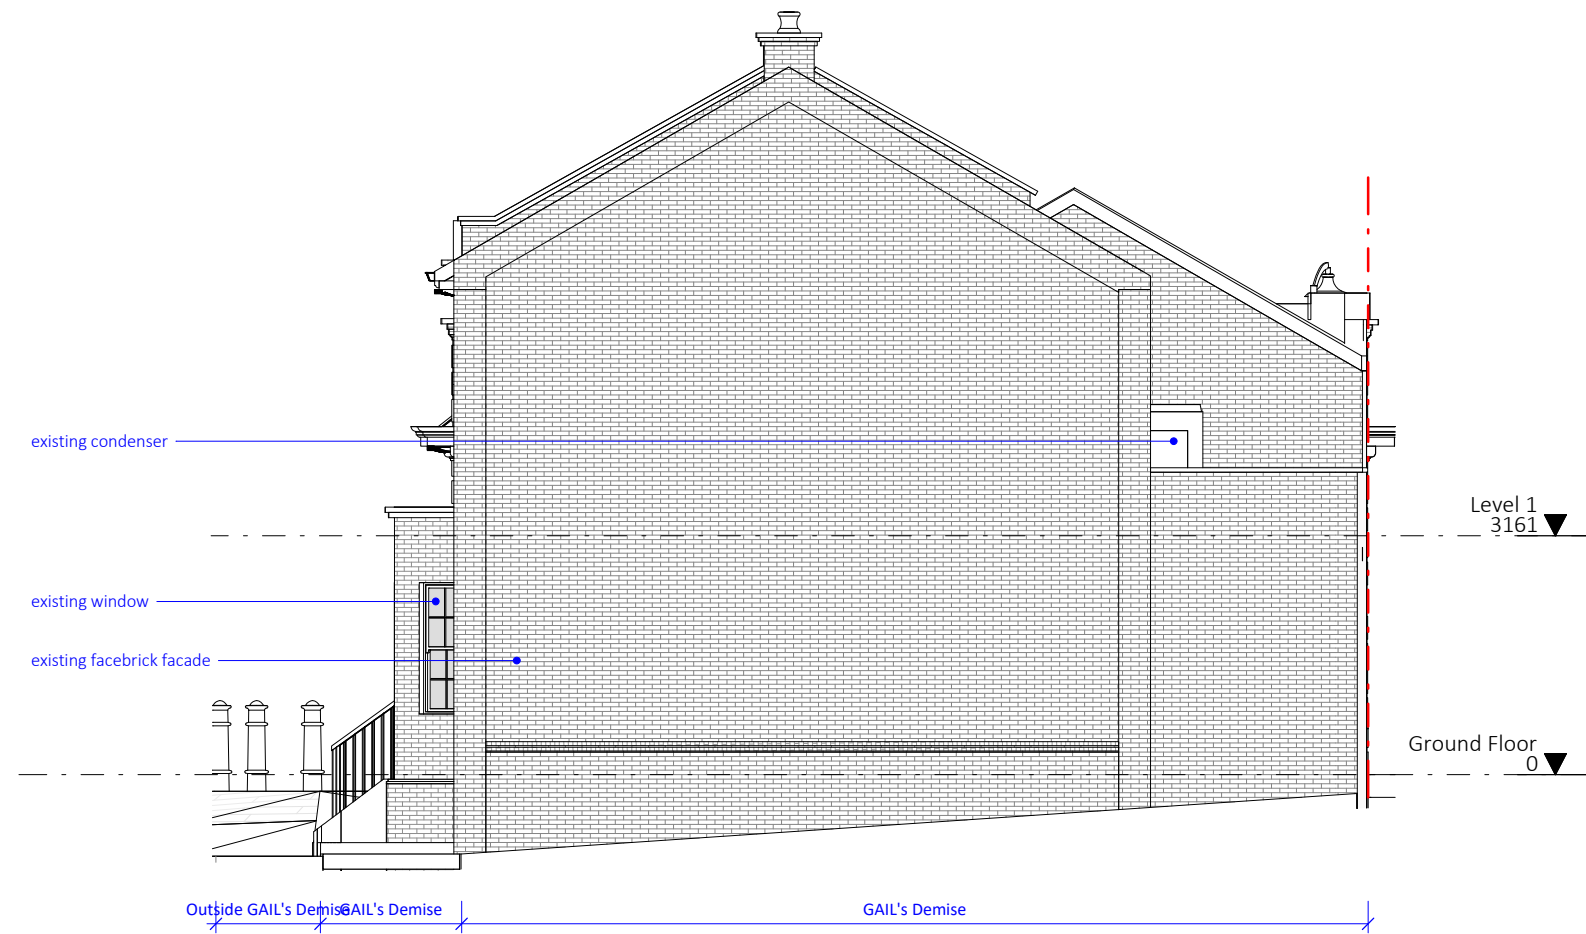

Existing SW Elevation -AA
scale 1 : 100

Revision Schedule				
Number	Description	Date	to	by
1	Issued for Approval	27/09/2024	LL/SM	MvL