




1. Front - Proposed
1:100




2. Left Side - Proposed
1:100




3. Rear - Proposed
1:100

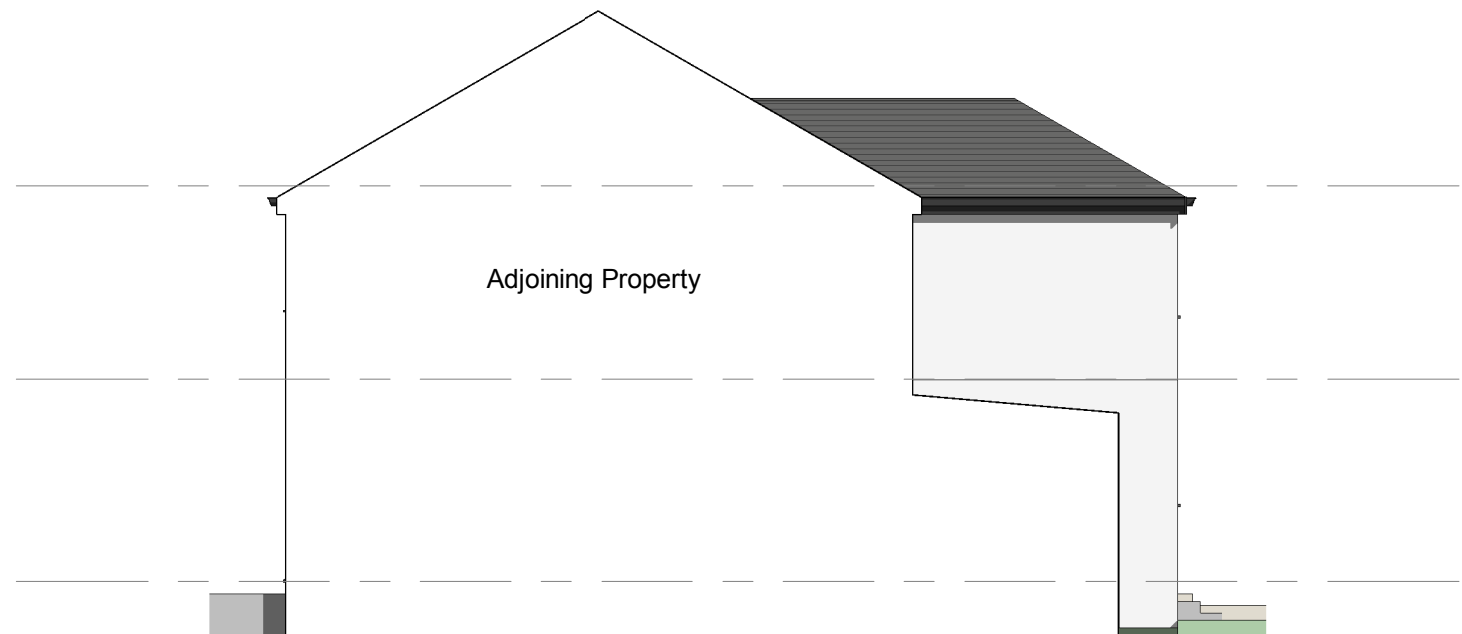

4. Right Side - Proposed
1:100

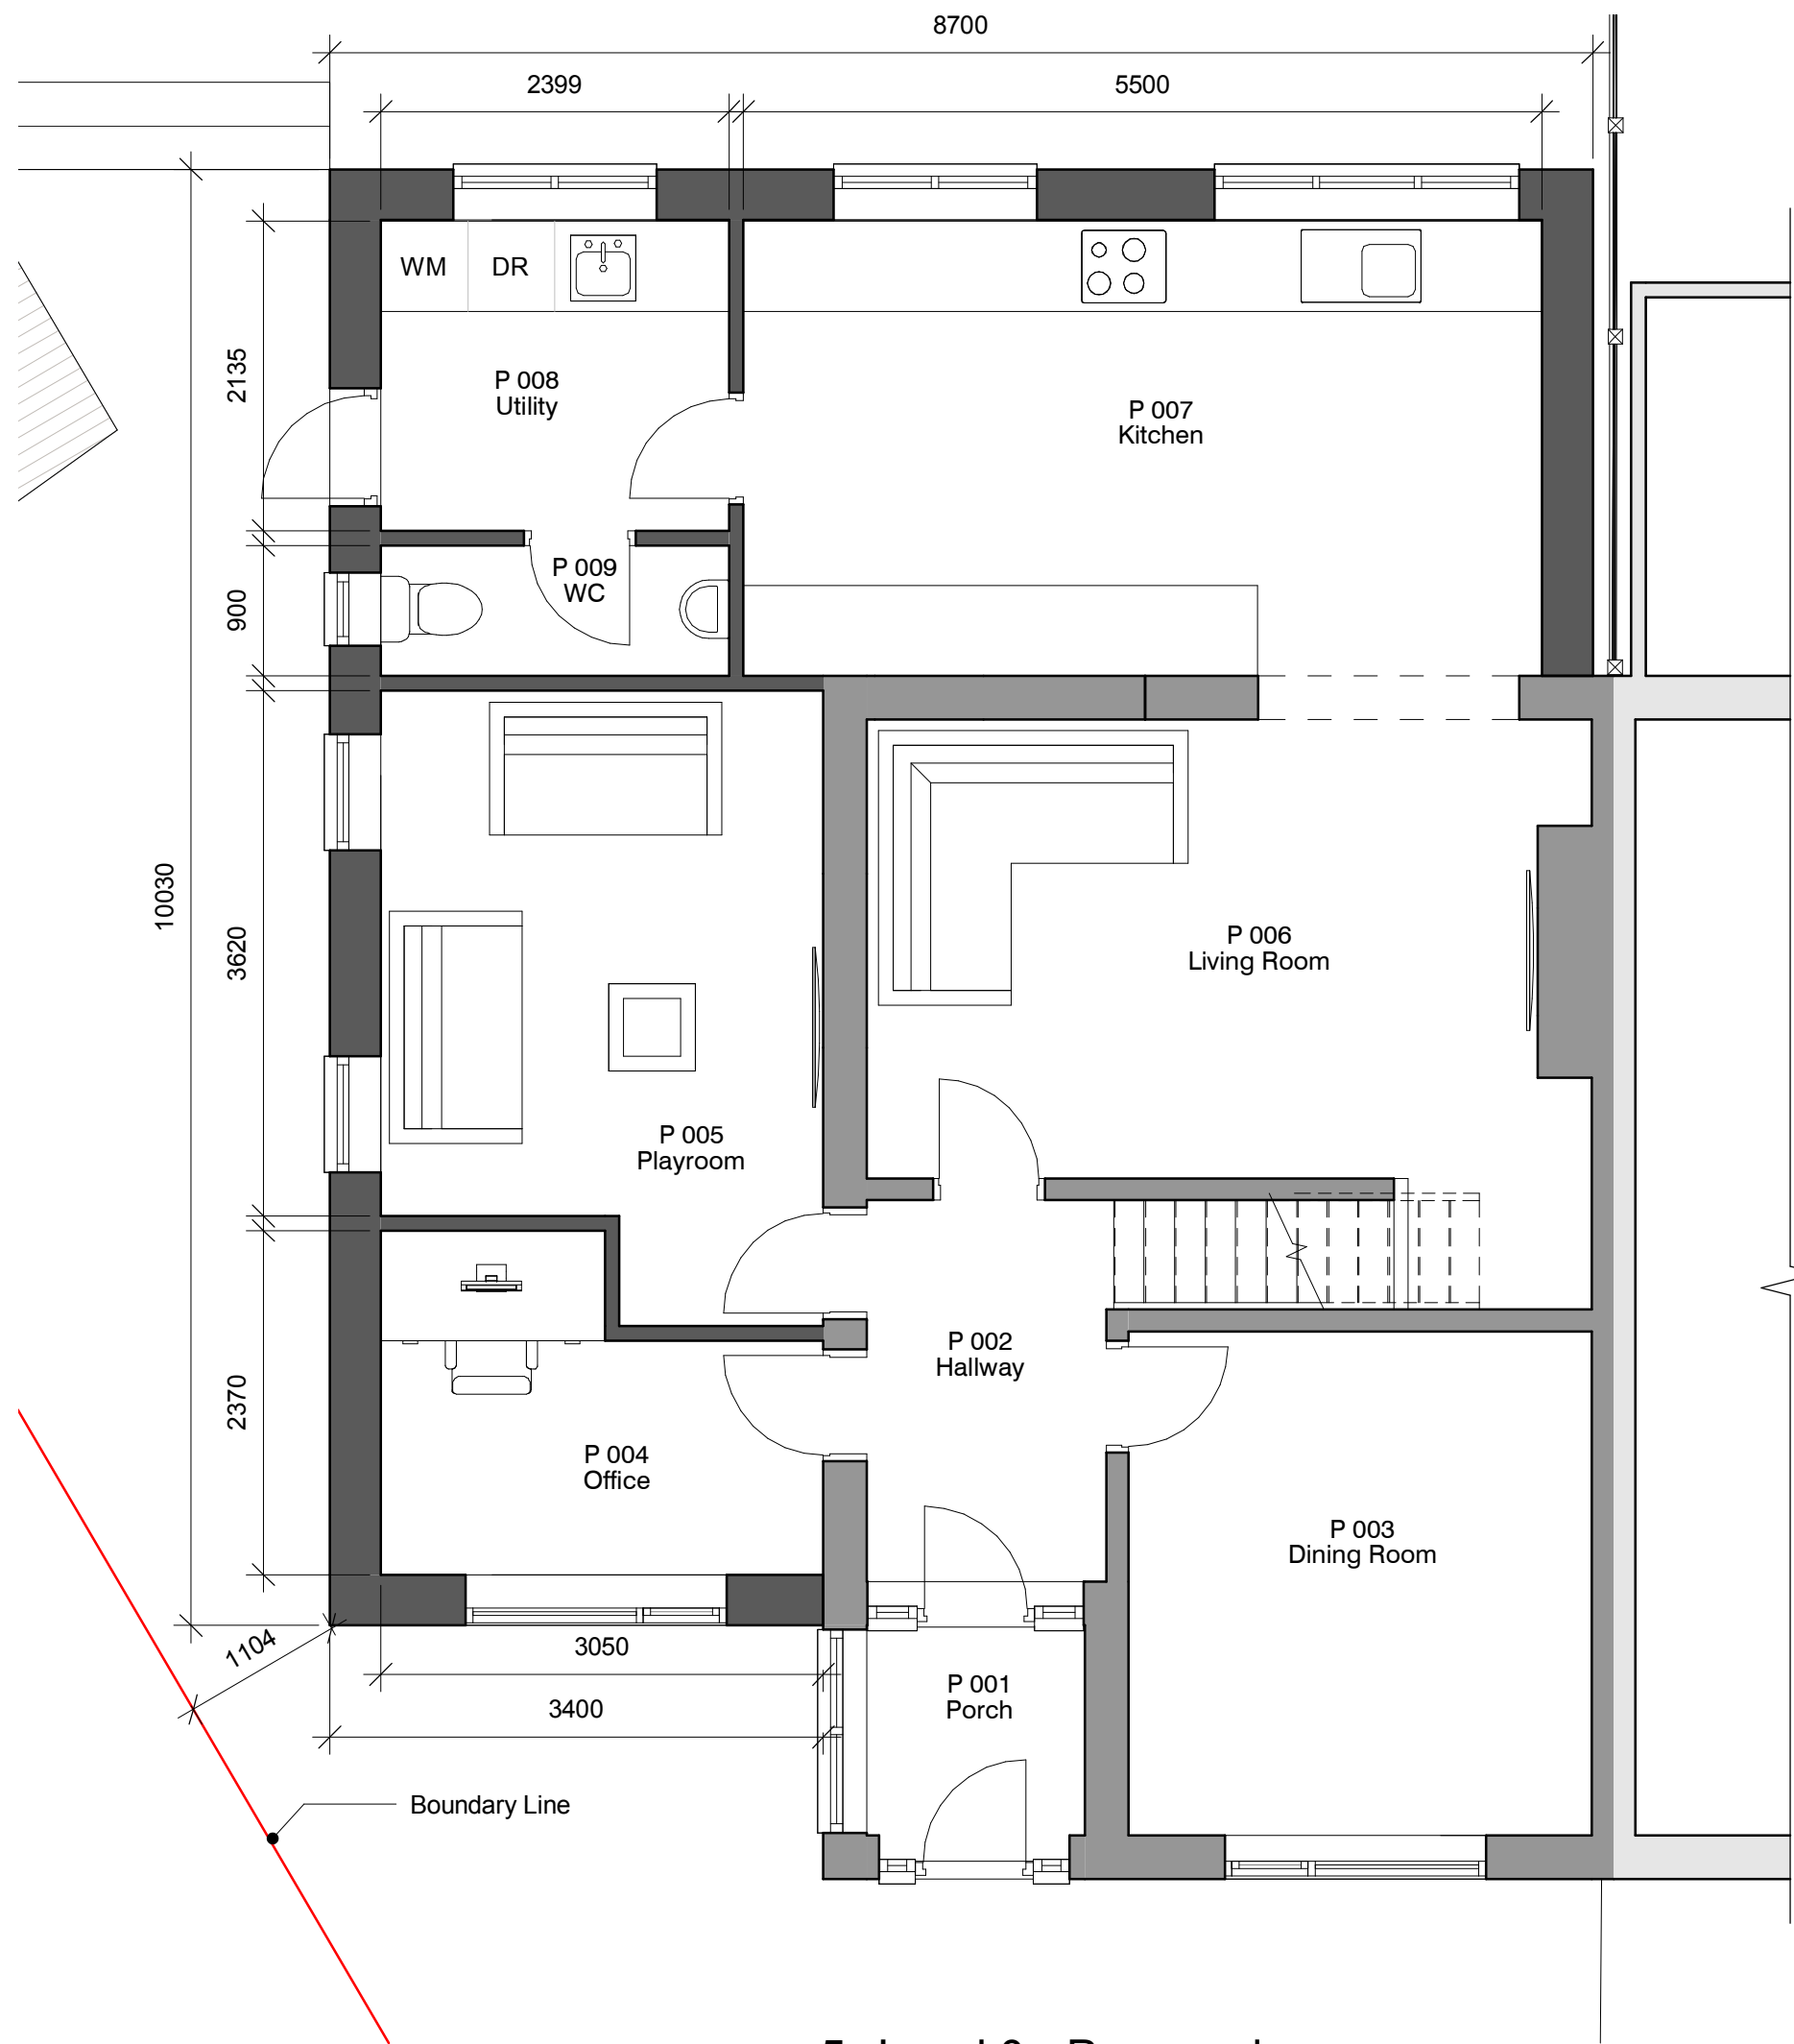

5. Level 0 - Proposed
1:50

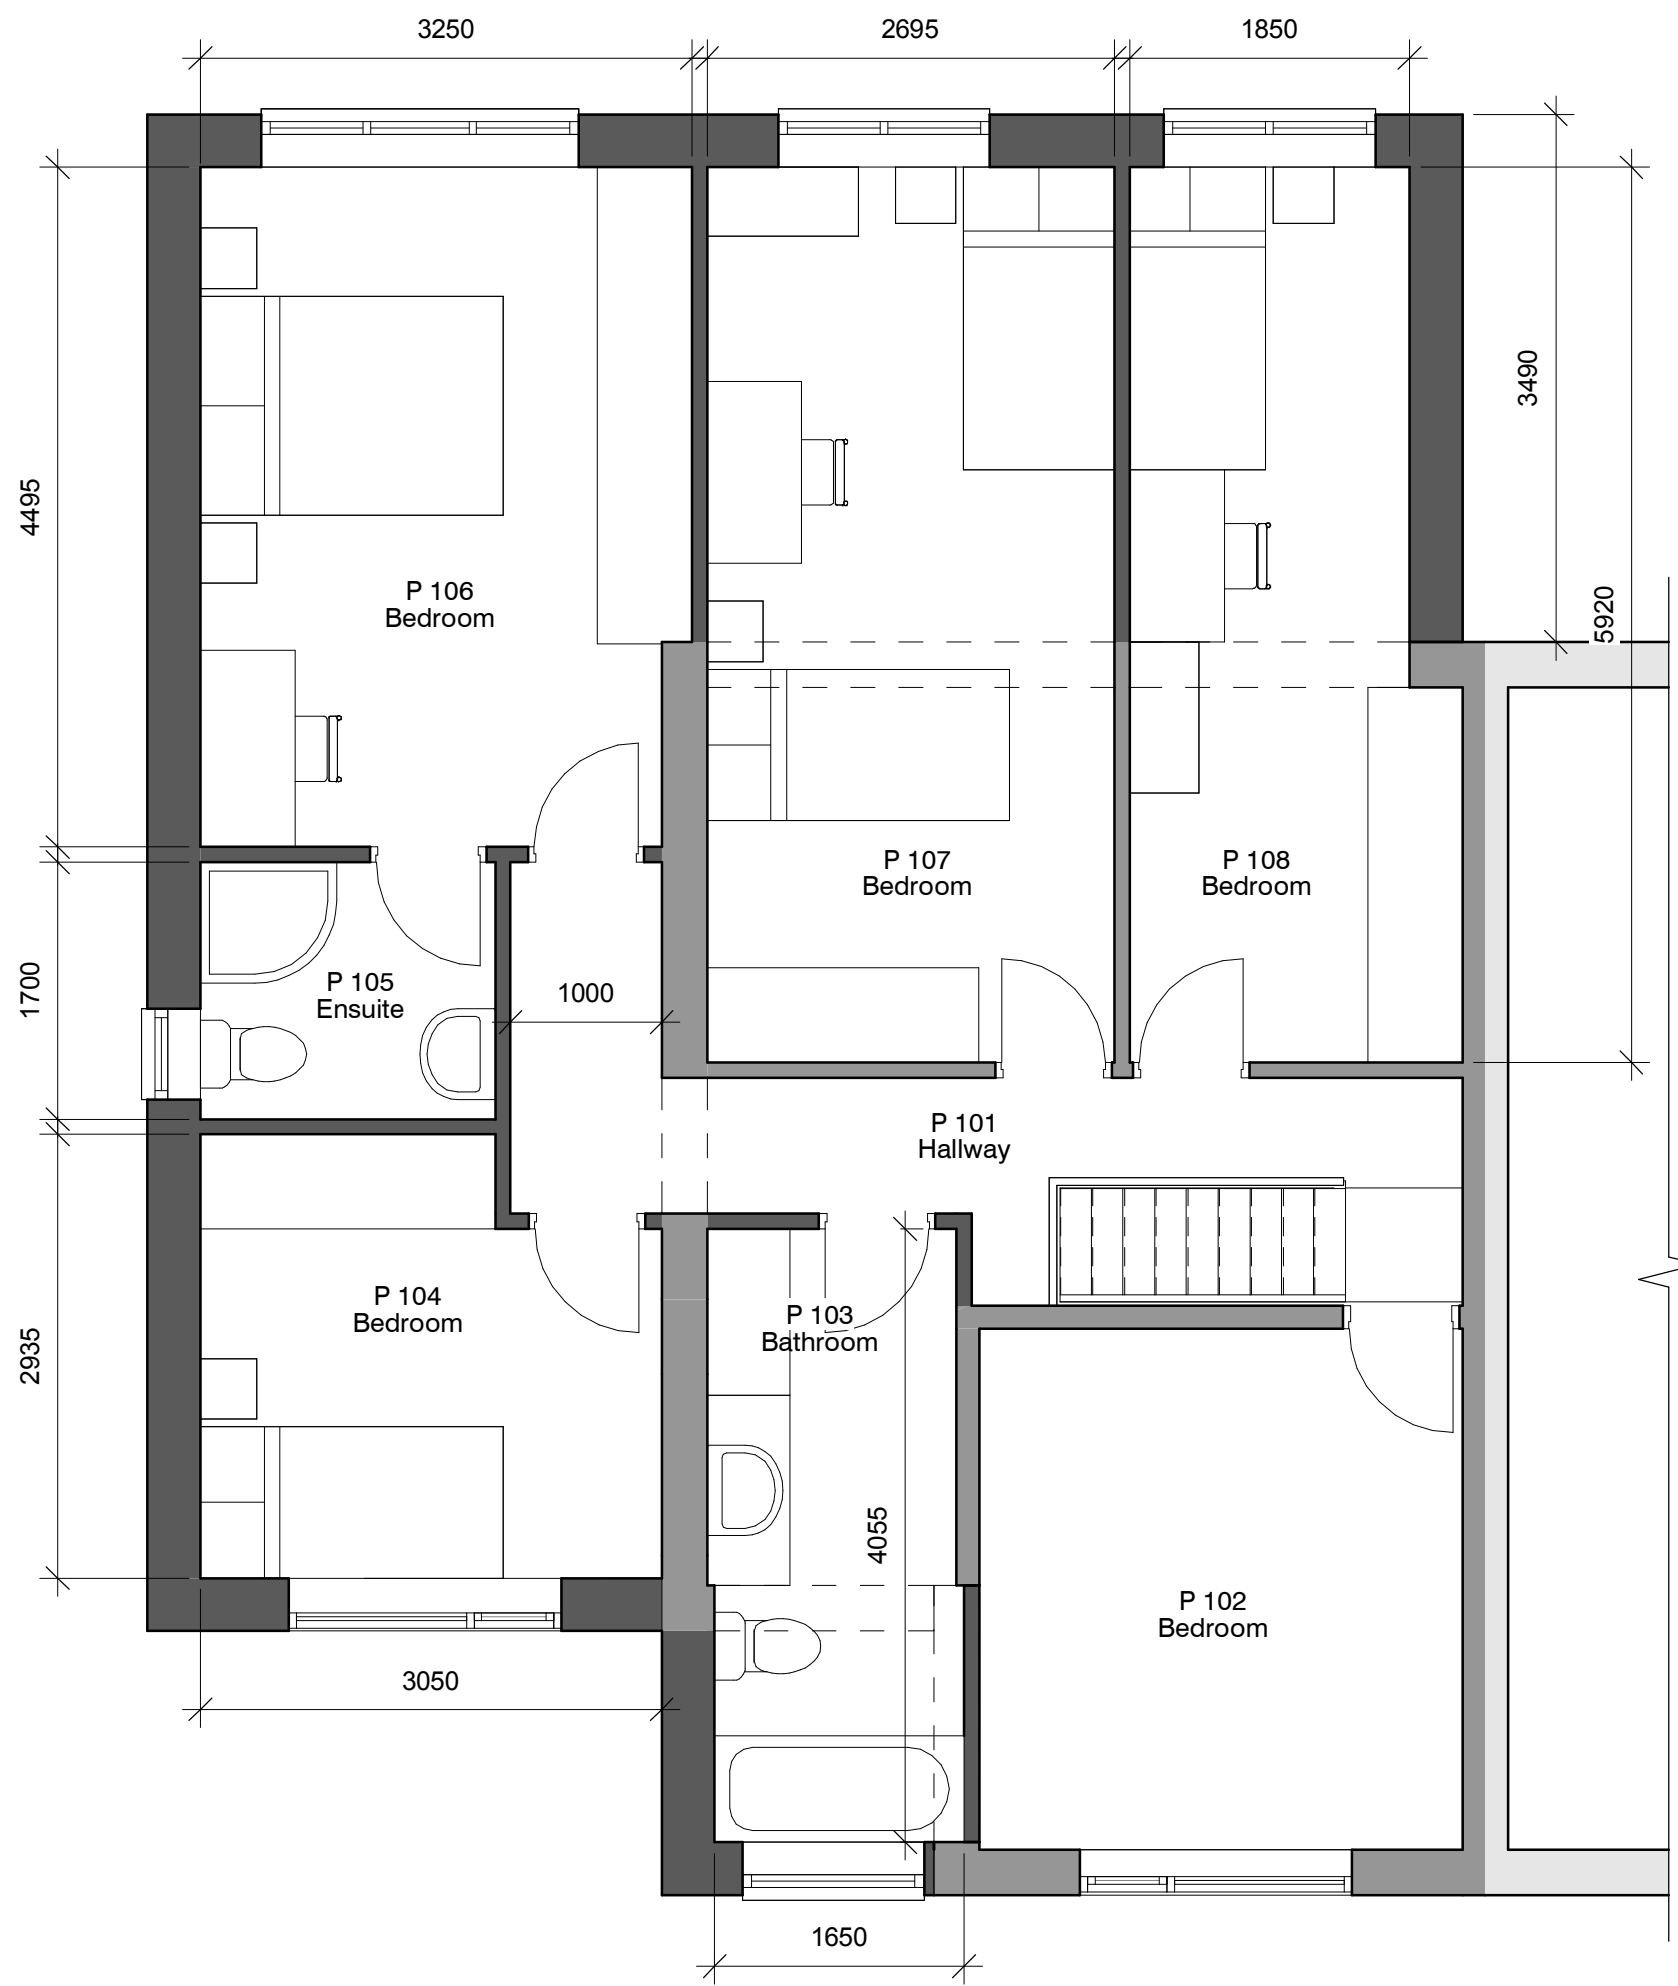

6. Level 1 - Proposed
1:50



7. 3D - Proposed Front



8. 3D - Proposed Rear



4	Ed on top of porch	ER	28.04.25
3	Revised with notes	ER	28.04.25
2	Revised	ER	22.04.25
1	No ed above porch	ER	21.04.25
REV	DESCRIPTION	BY	DATE
 RADNOR ARCHITECTURE PLANNING & DESIGN office@radnorarchitecture.co.uk			
PROJECT			
21 Windsor Crescent			
PROJECT NO.		RA25016	
CLIENT			
DATE		15 APR 2025	
DRAWN BY		ER	
TITLE		Proposed Plans and Elevations	
SHEET NO.		REV.	
003.		4	
SCALE @ A1		As indicated	
NOTES			
© COPYRIGHT. ALL RIGHTS RESERVED. NO PART OF THIS PUBLICATION MAY BE REPRODUCED, EITHER WHOLLY OR IN PART, WITHOUT THE WRITTEN PERMISSION OF RADNOR ARCHITECTURE. THE DESIGN, AS CONSTRUCTED, MAY DIFFER FROM THE DESIGN, AS SHOWN ON THE DRAWINGS, DUE TO THE INFLUENCE OF SITE CONDITIONS AND THE REQUIREMENTS OF THE LOCAL AUTHORITY. THE DESIGN, AS SHOWN ON THE DRAWINGS, IS THE PROPERTY OF RADNOR ARCHITECTURE AND IS NOT TO BE USED FOR ANY OTHER PROJECT WITHOUT THE WRITTEN PERMISSION OF RADNOR ARCHITECTURE. 