

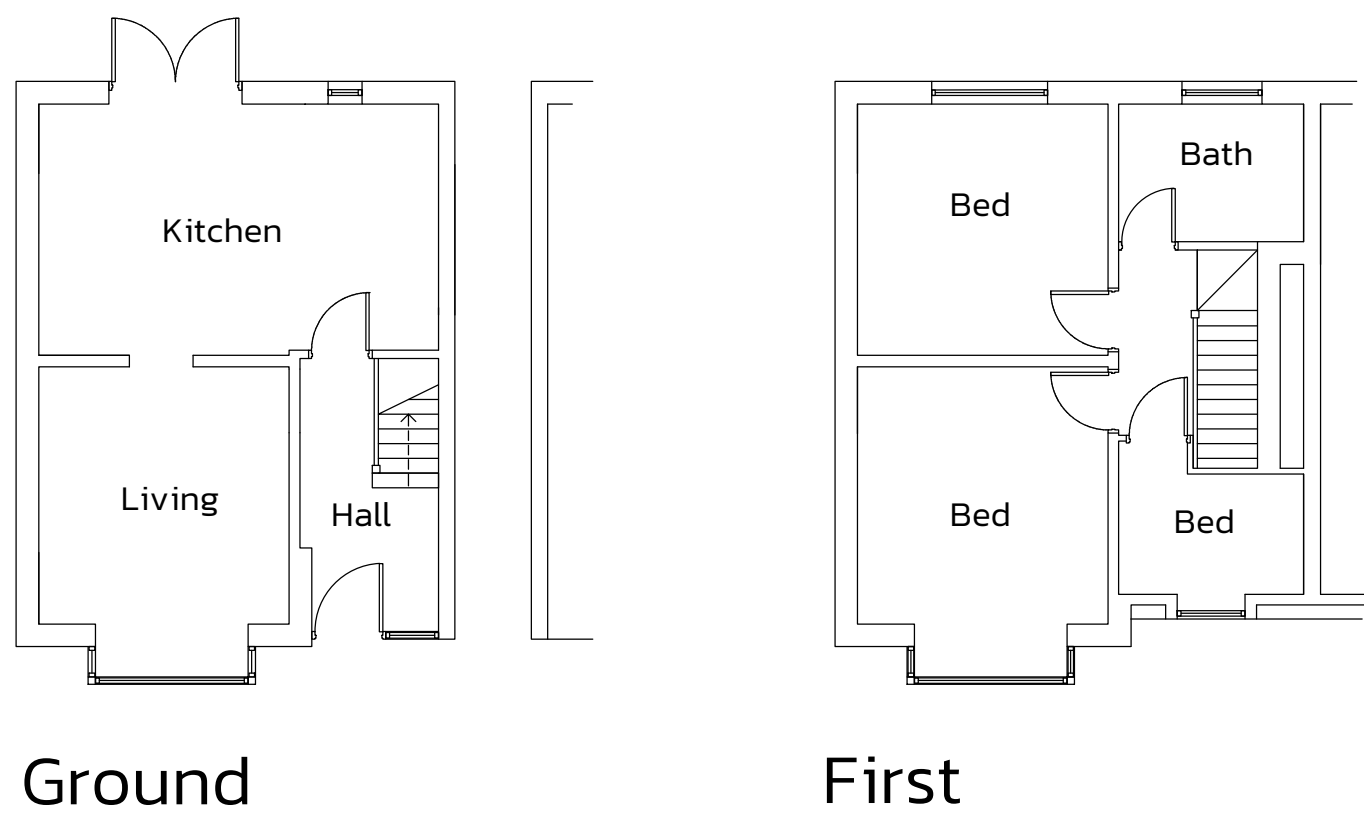
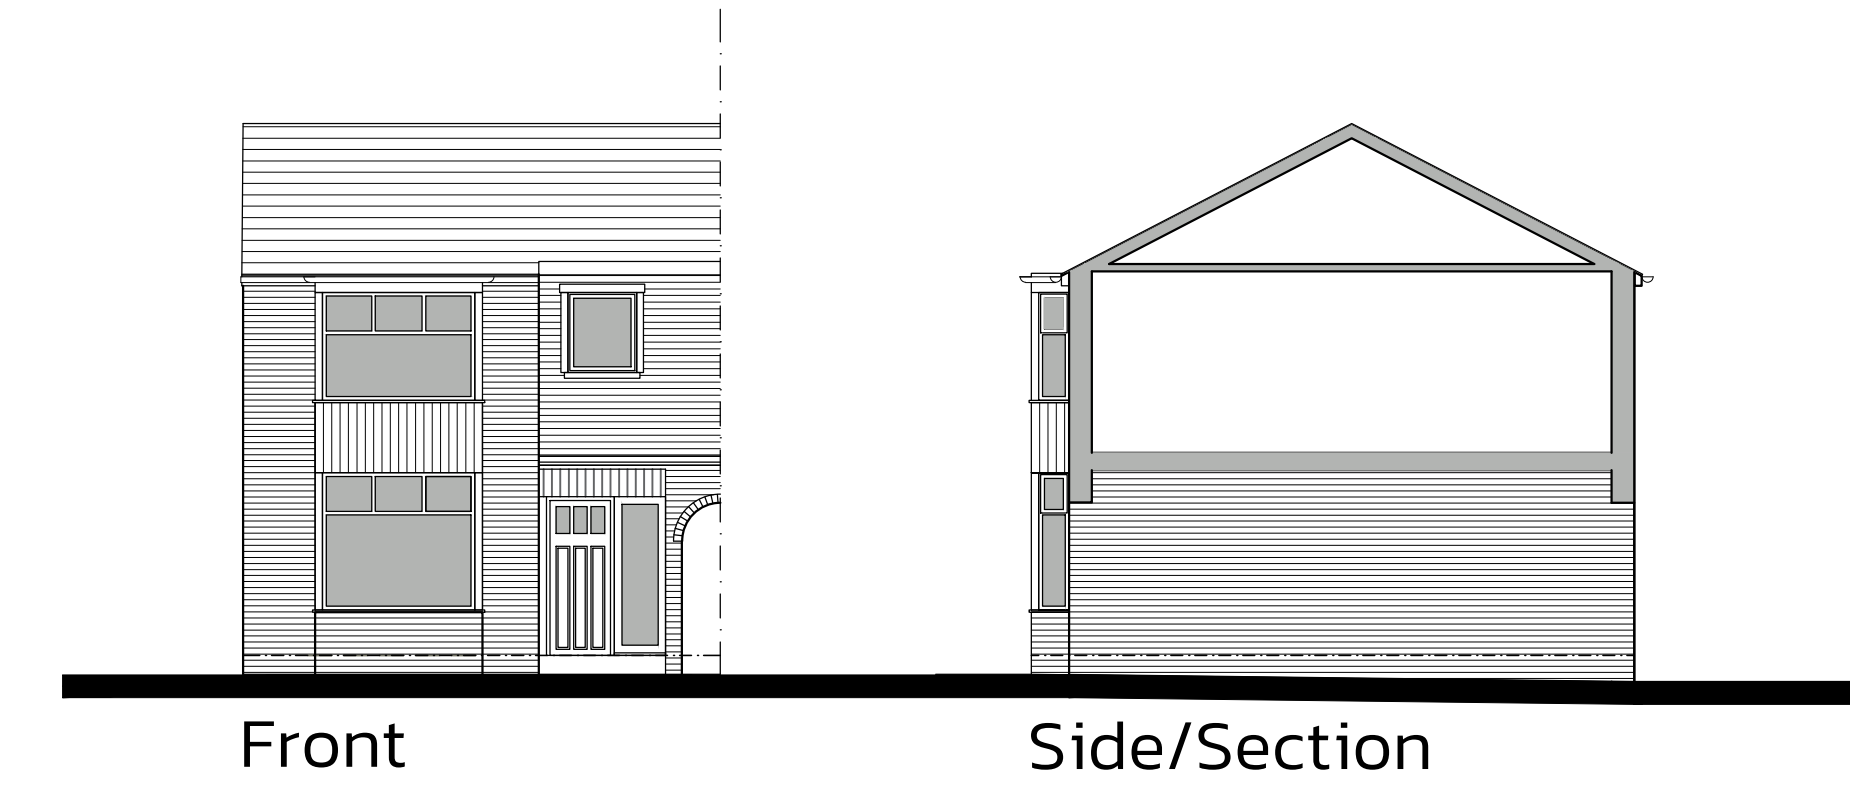
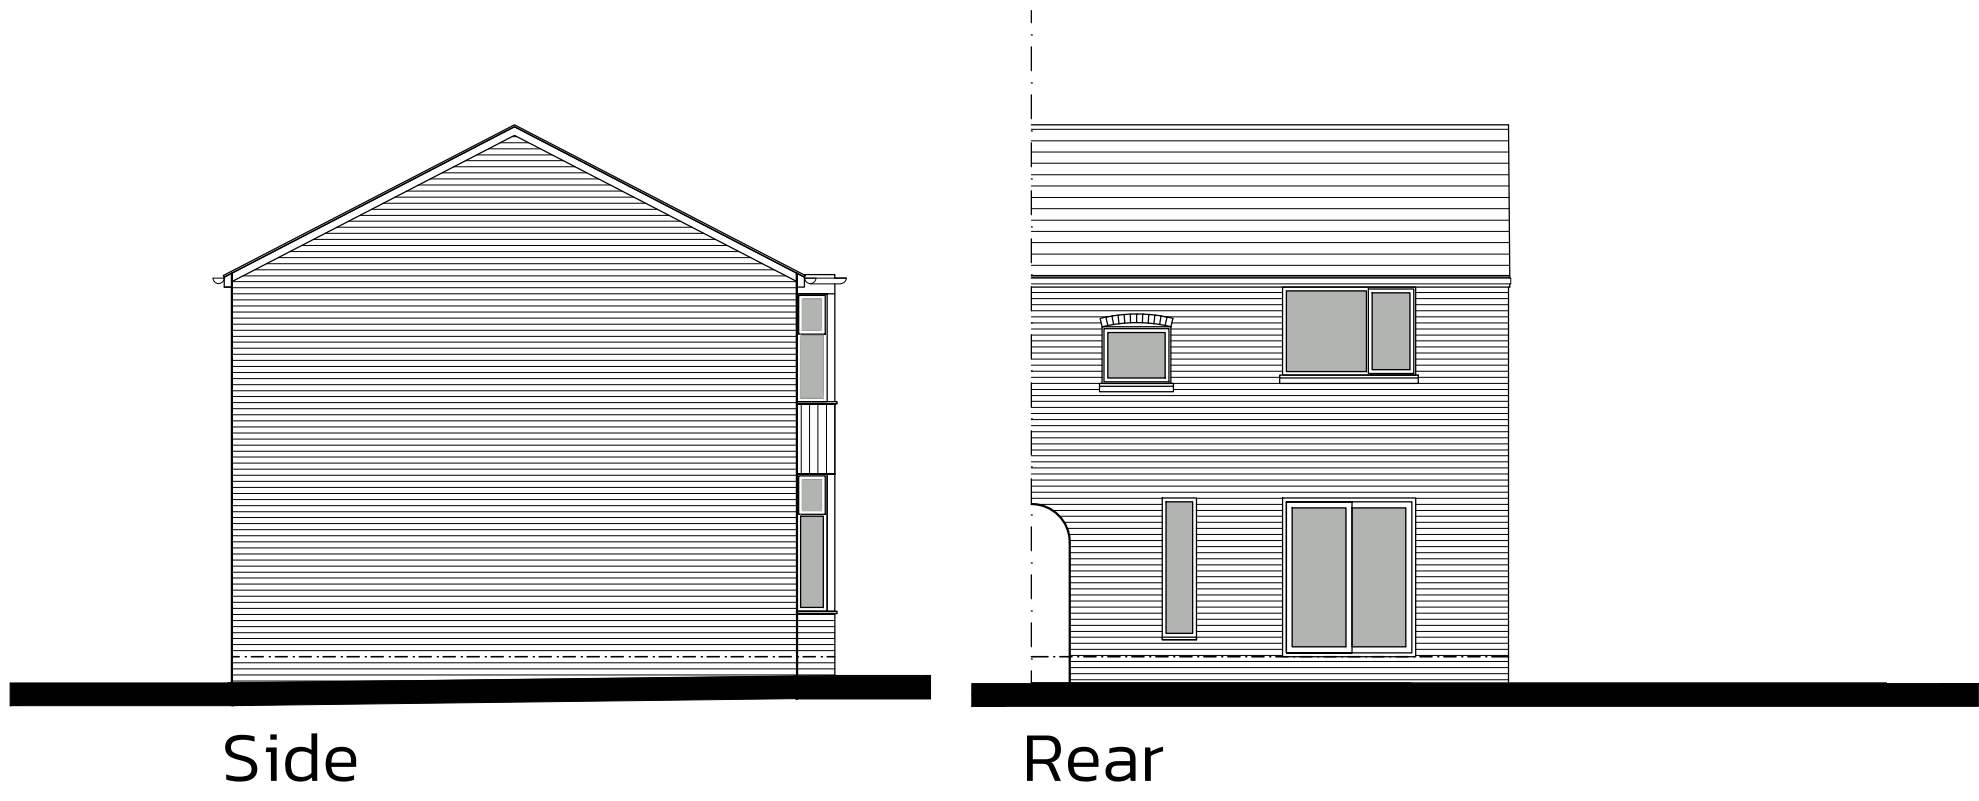
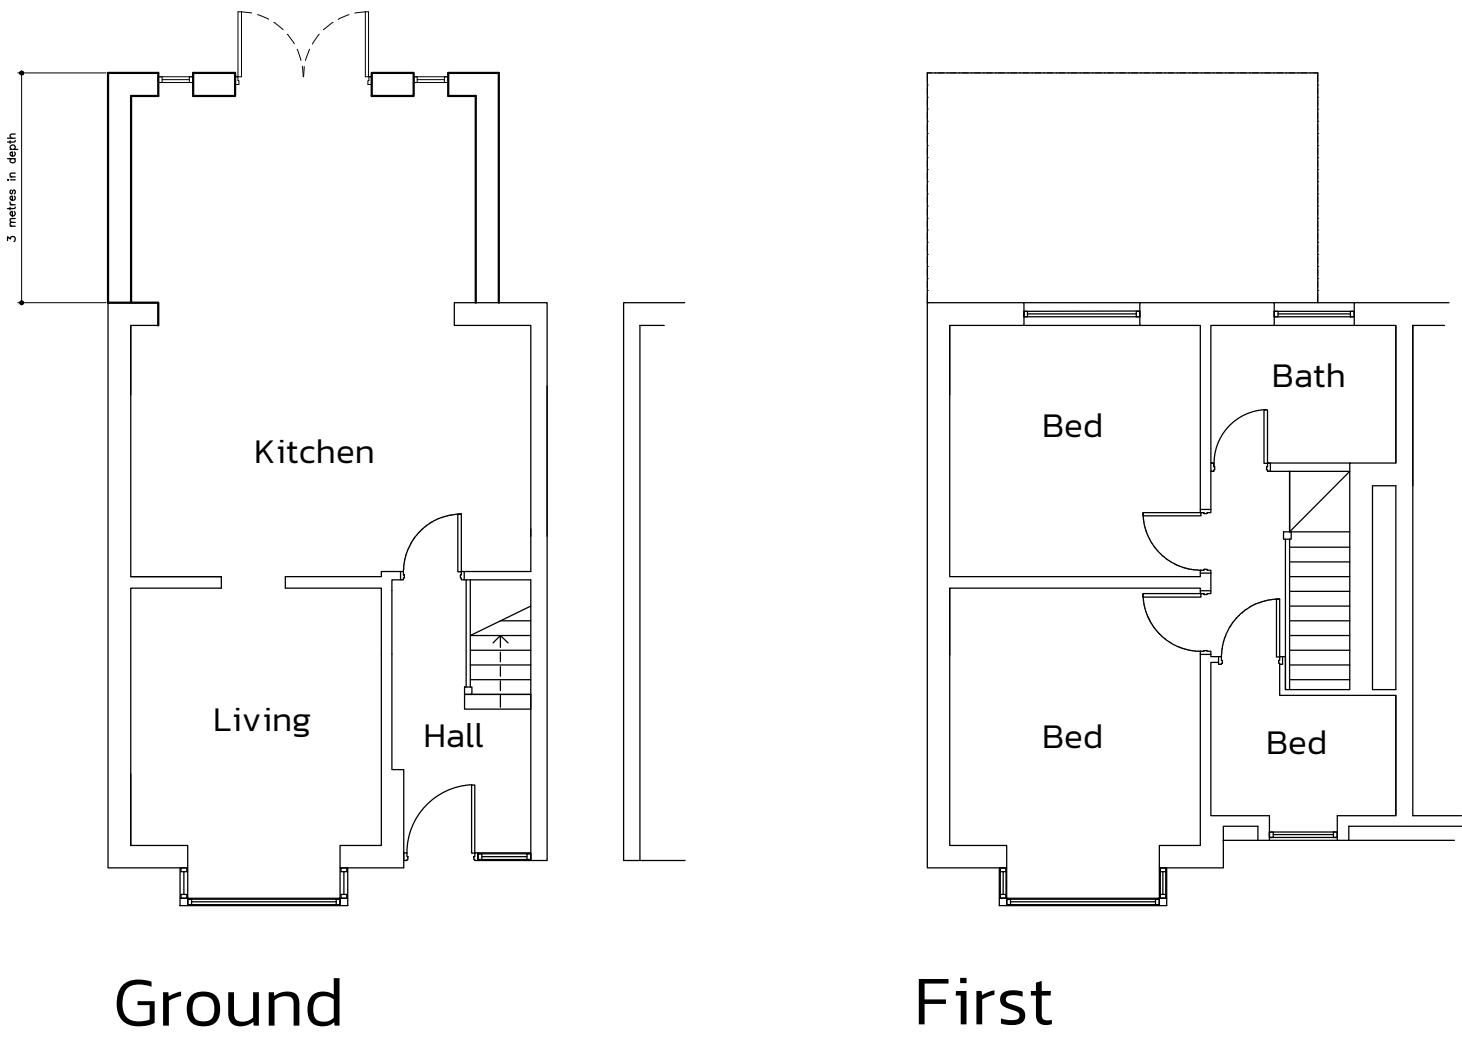
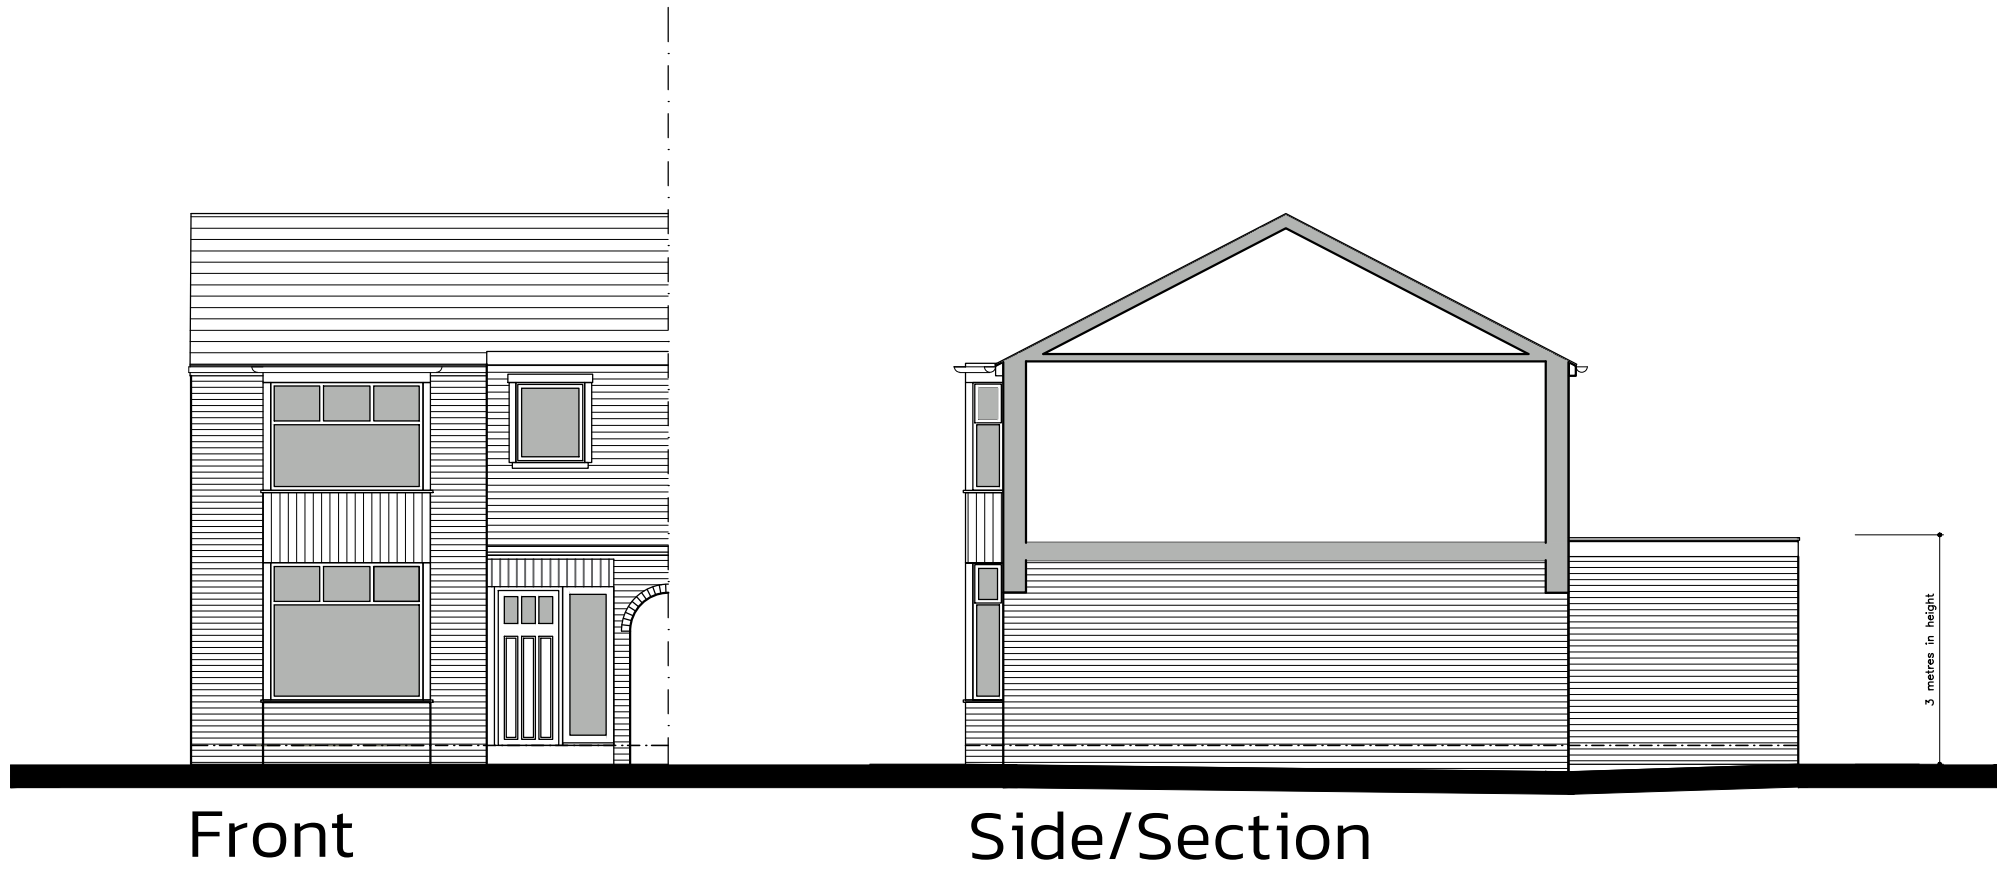


PLANNING DRAWINGS
All dimensions are to be checked by client. Any discrepancies are to be reported to the Architect. This drawing to be Read in Conjunction with all associated Architects or Consultants Details & Specifications. This drawing is for illustrative purposes only and does not form part of any contract.

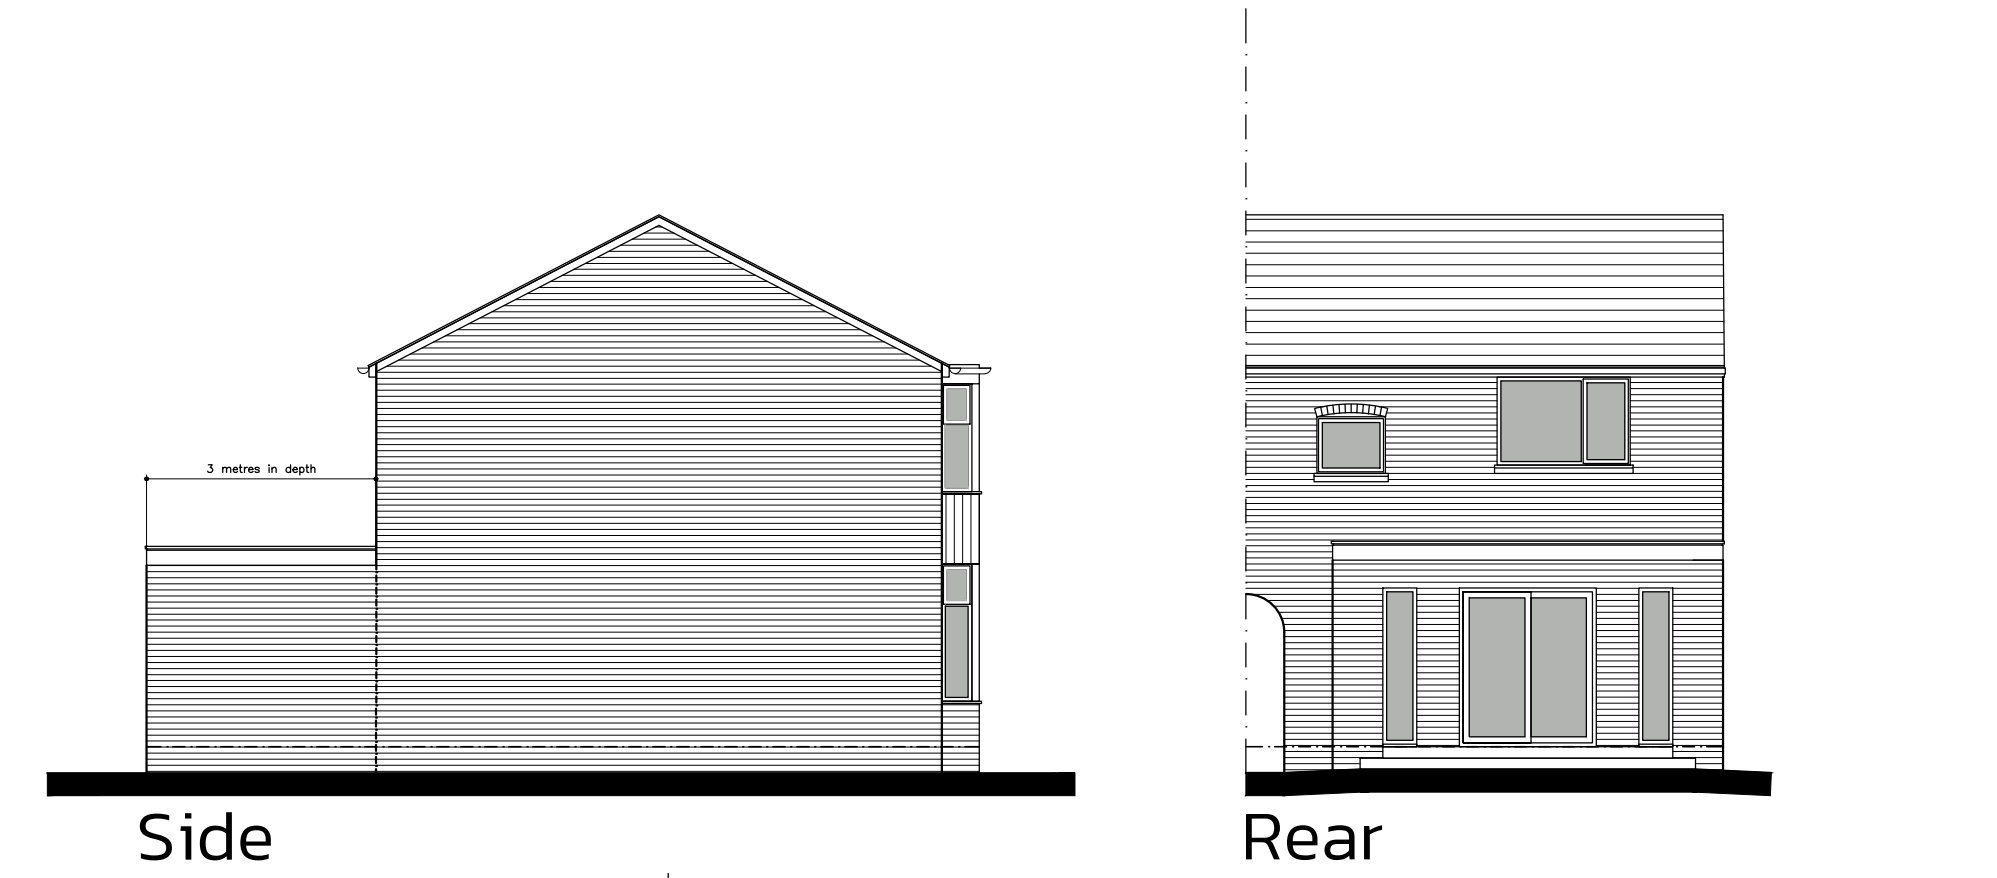

EXISTING


Scale Bar 1:100

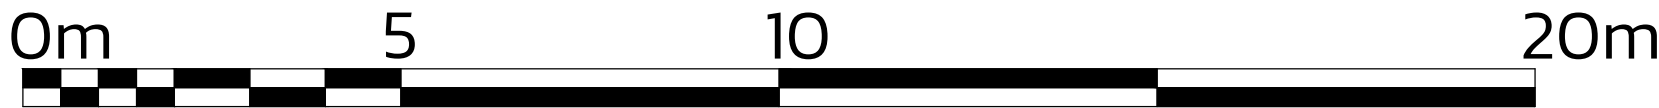

PROPOSED

THIS DRAWING AND THE BUILDING WORKS DEPICTED THEREIN ARE THE COPYRIGHT OF B2 ARCHITECTURE AND MAY NOT BE COPIED, LOANED OR REPRODUCED WITHOUT WRITTEN PERMISSION.



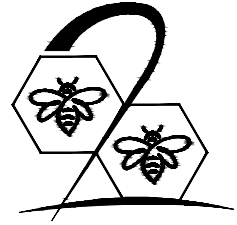

B2 Architecture Limited
20 Beech Road,
Ratle,
Altrincham,
Cheshire,
WA15 9EX
Tel No. 0161 928 0051
Email: enquiries@b2architecture.co.uk

B2ARCHITECTURE

Project. 45 Highfield Road,
Prestwich

Client. Mr I Smyth

Title. Existing and Proposed

Status. Planning	Date. MAR 2026
Scale. 1:100 @ A1	Drawn. PGJA
Checked. B2 Architecture	
Job No. 26-22	Drawing No. 01
Revision. A	