




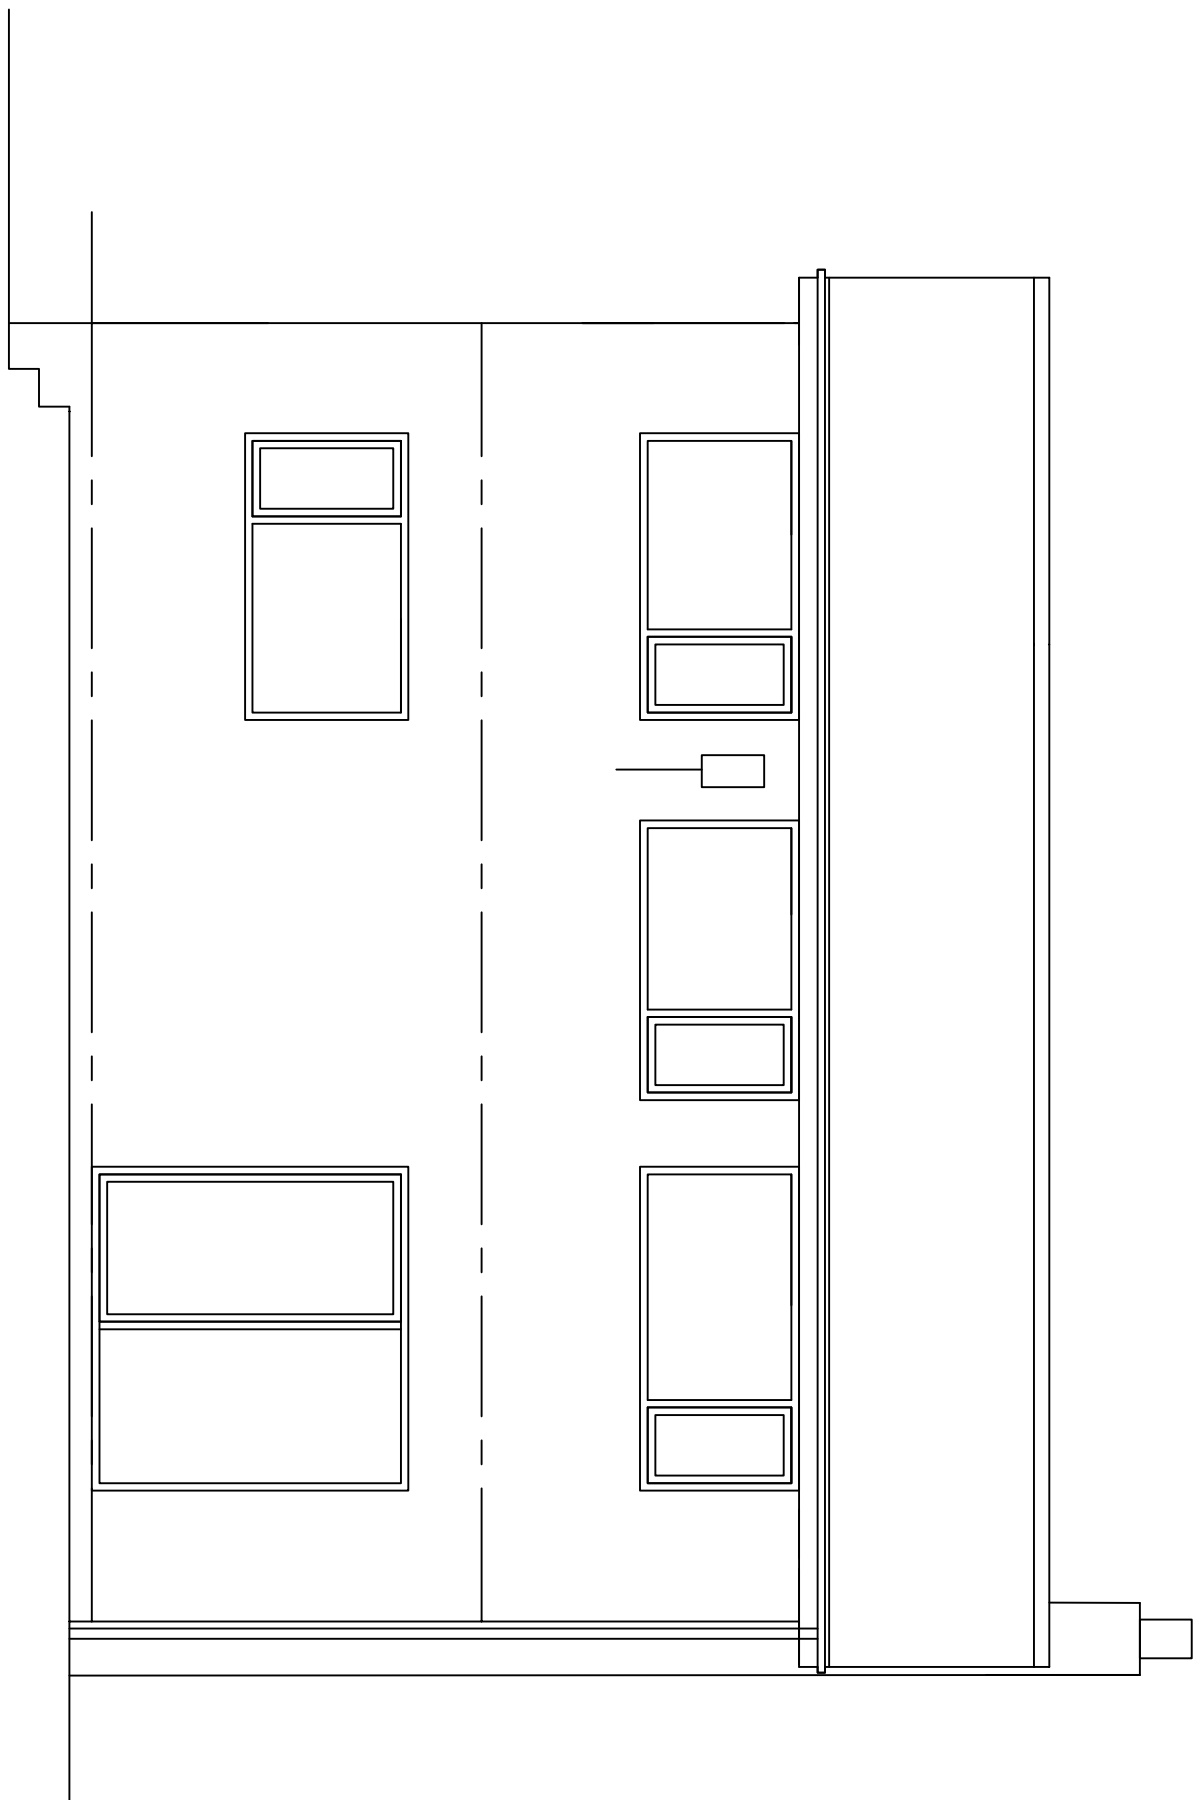


extg rear elevation

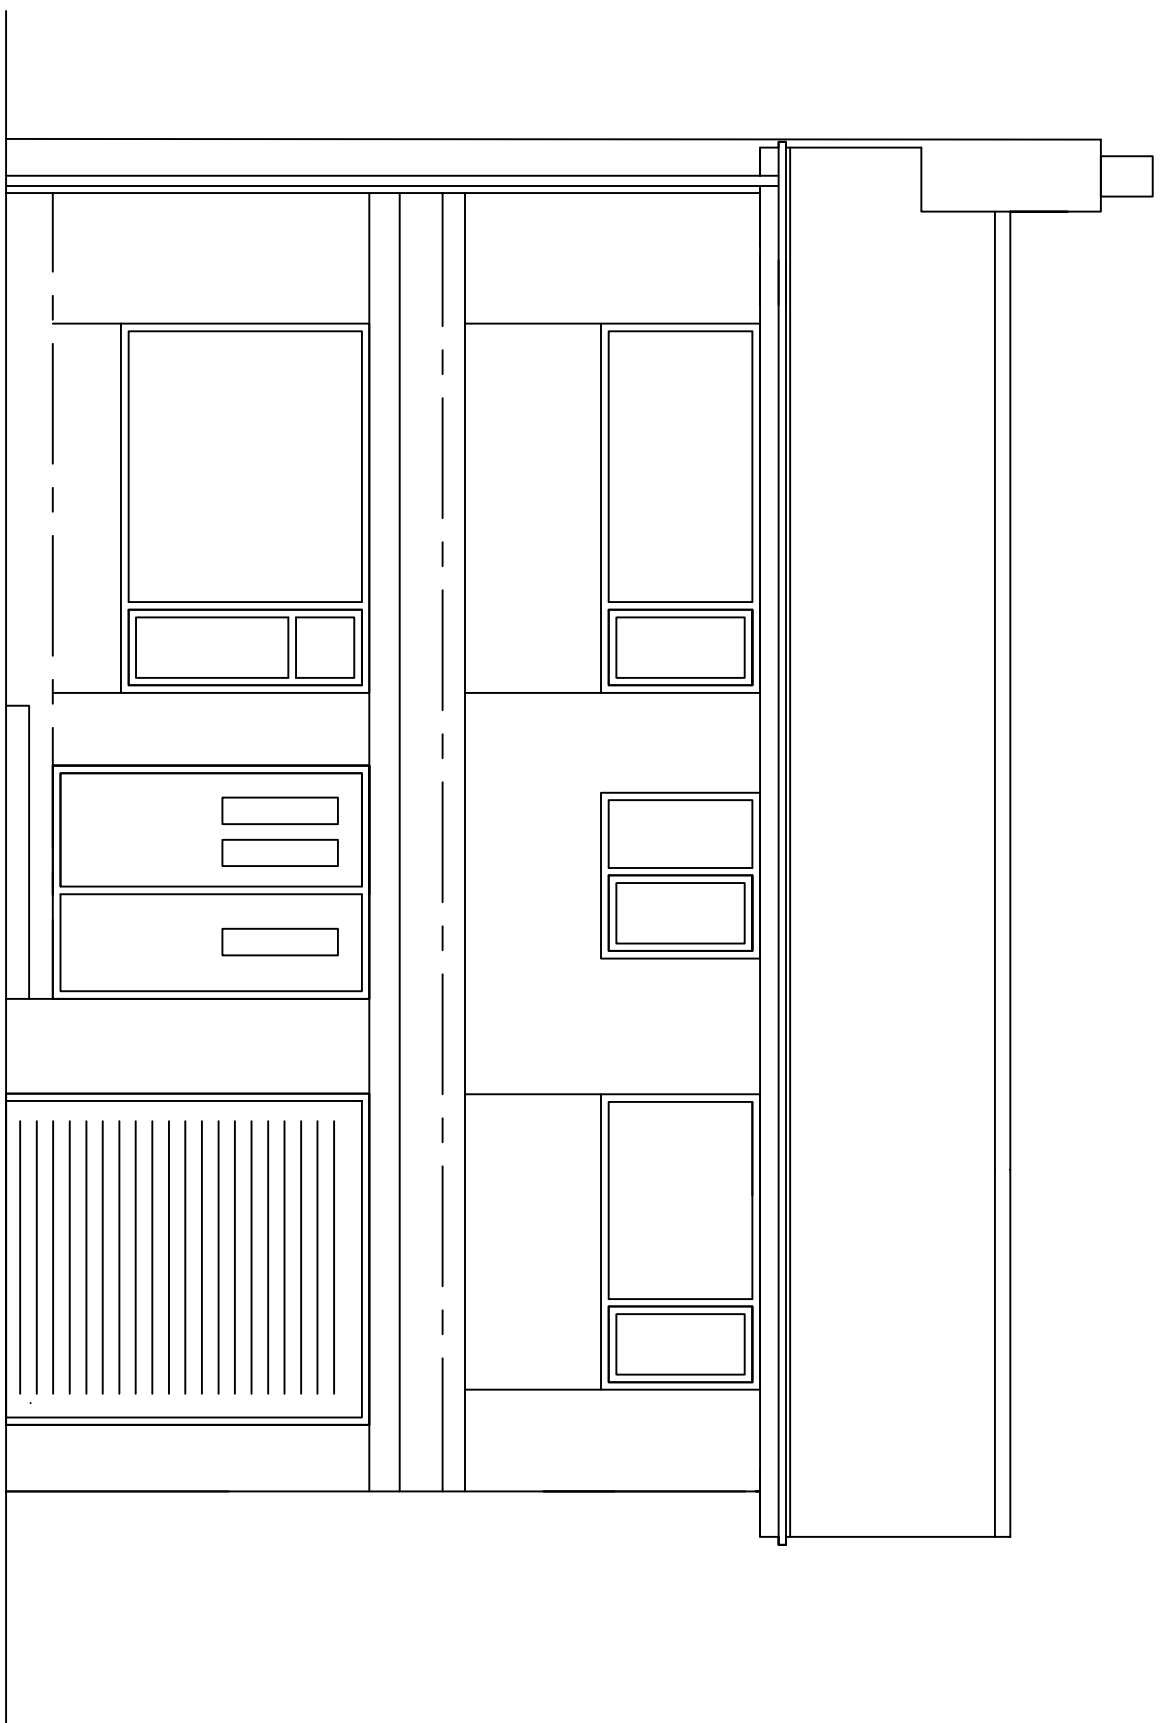


extg front elevation

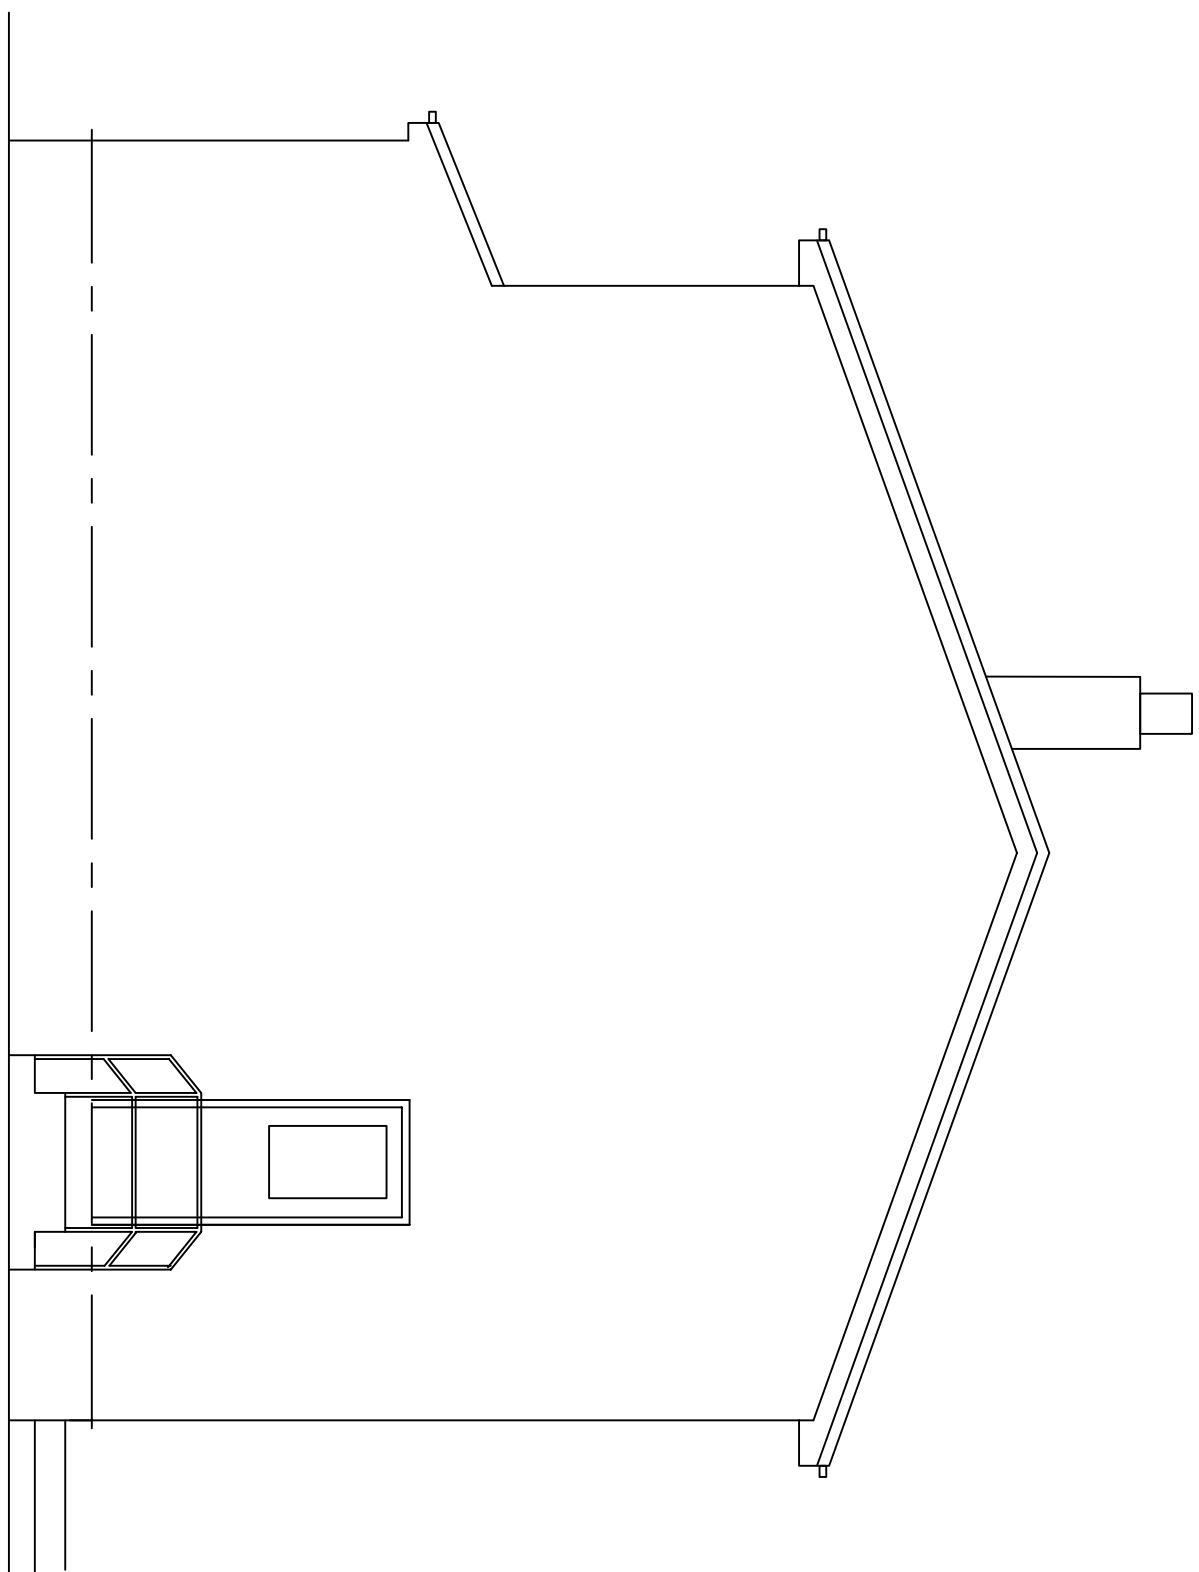


extg side elevation

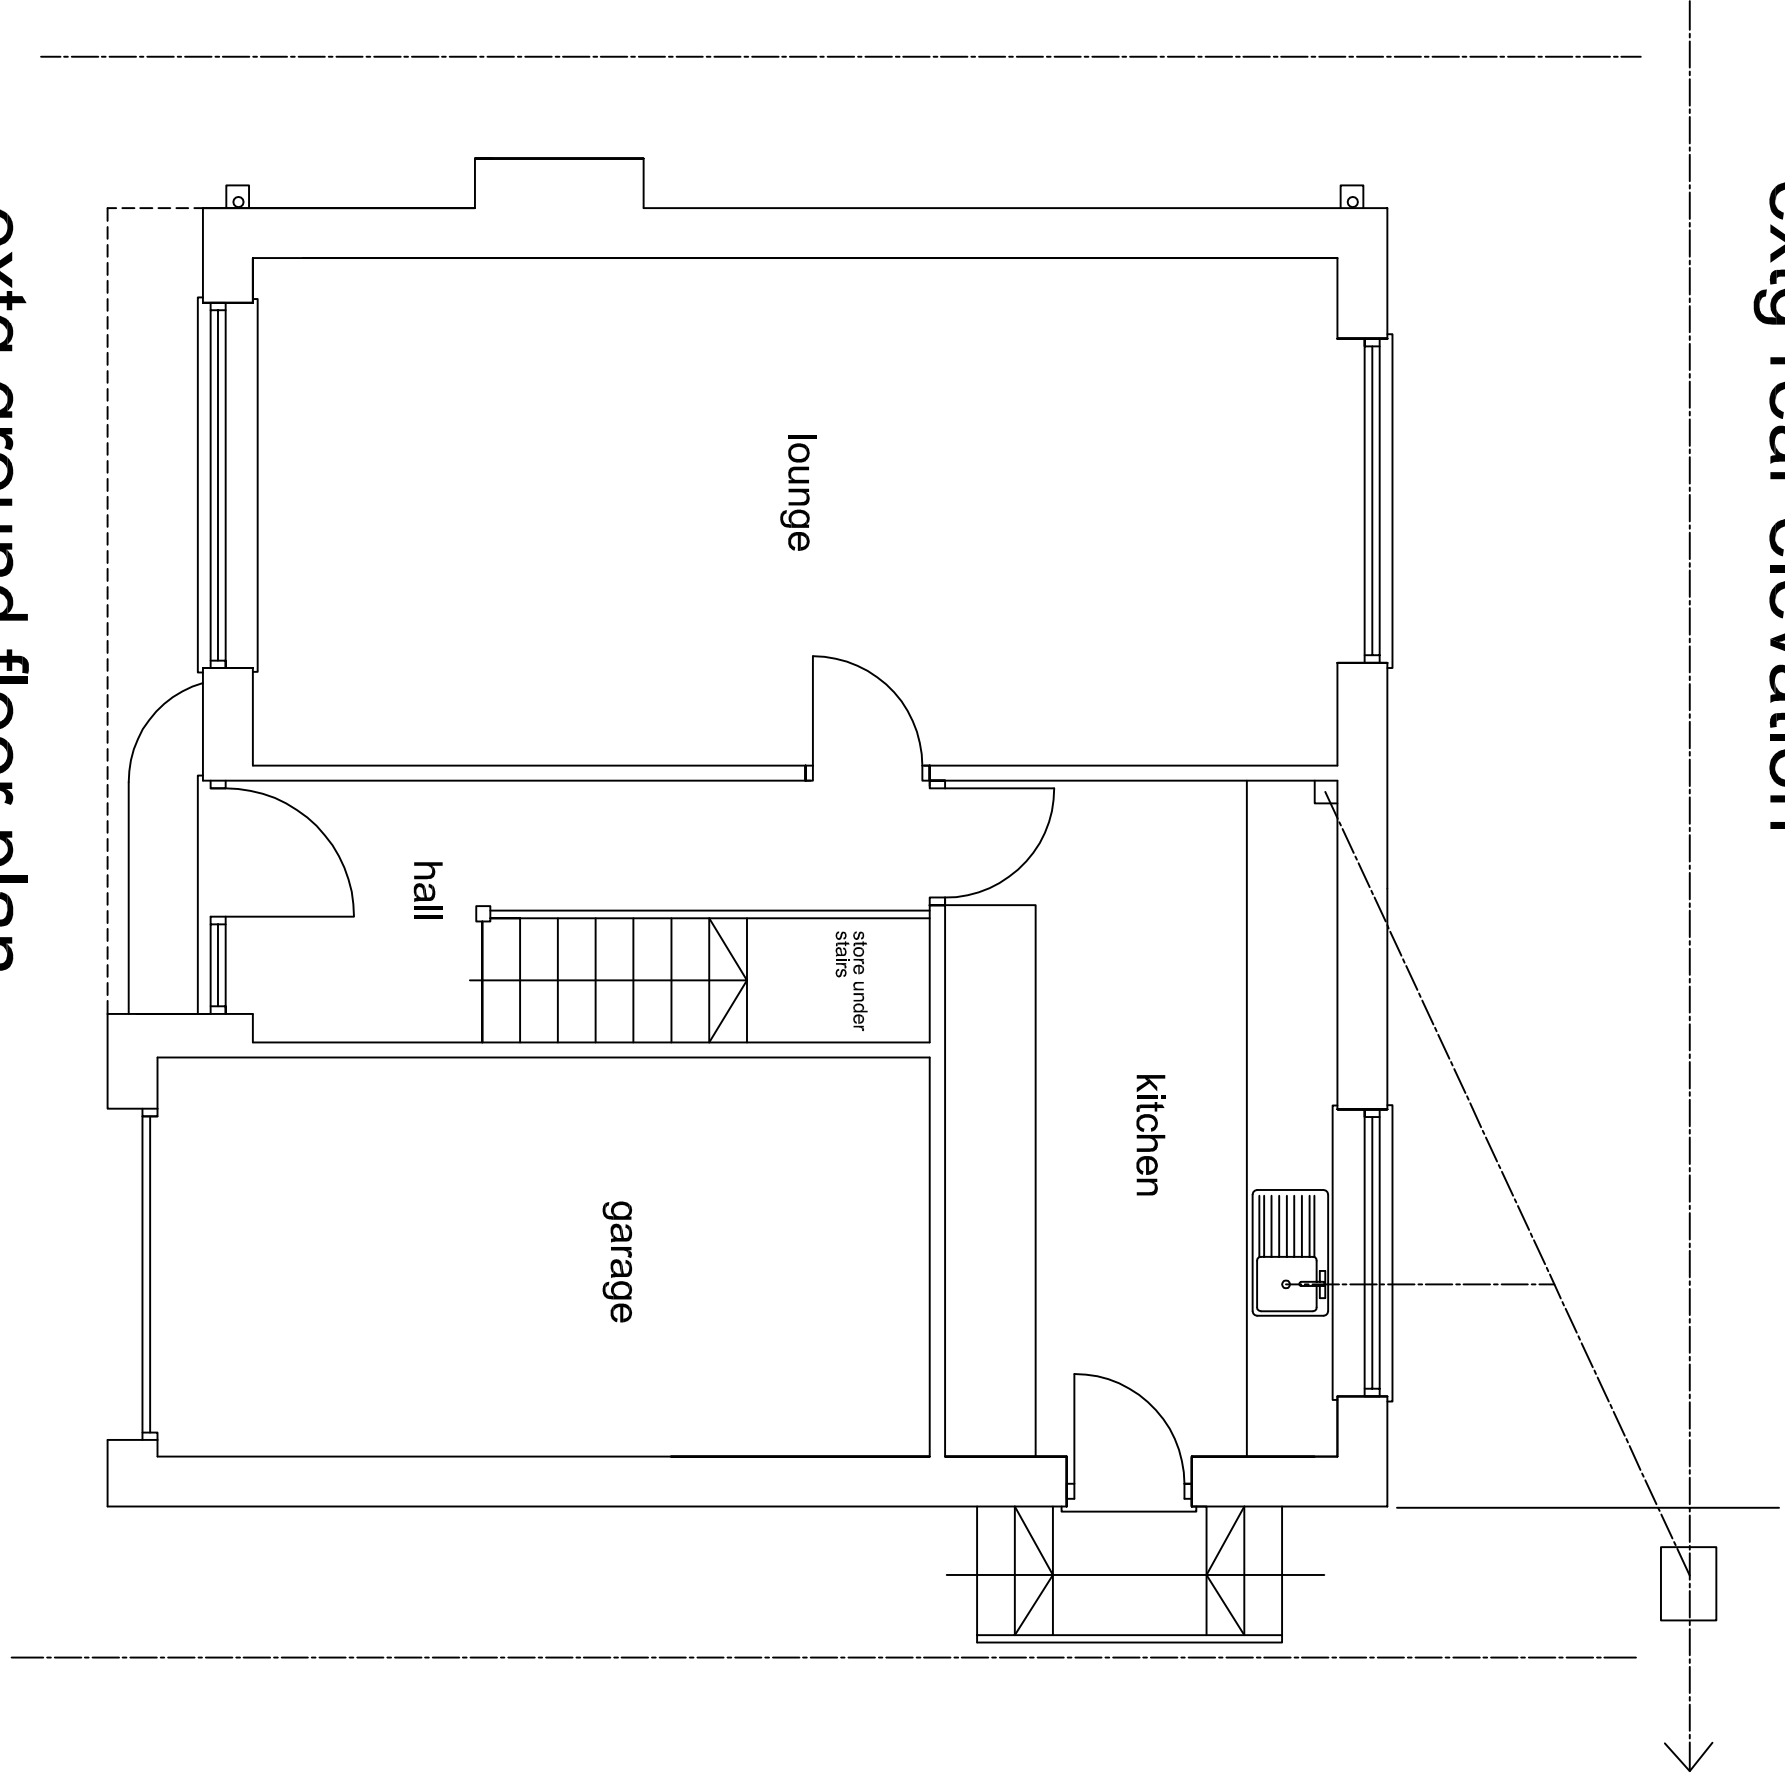

extg ground floor plan

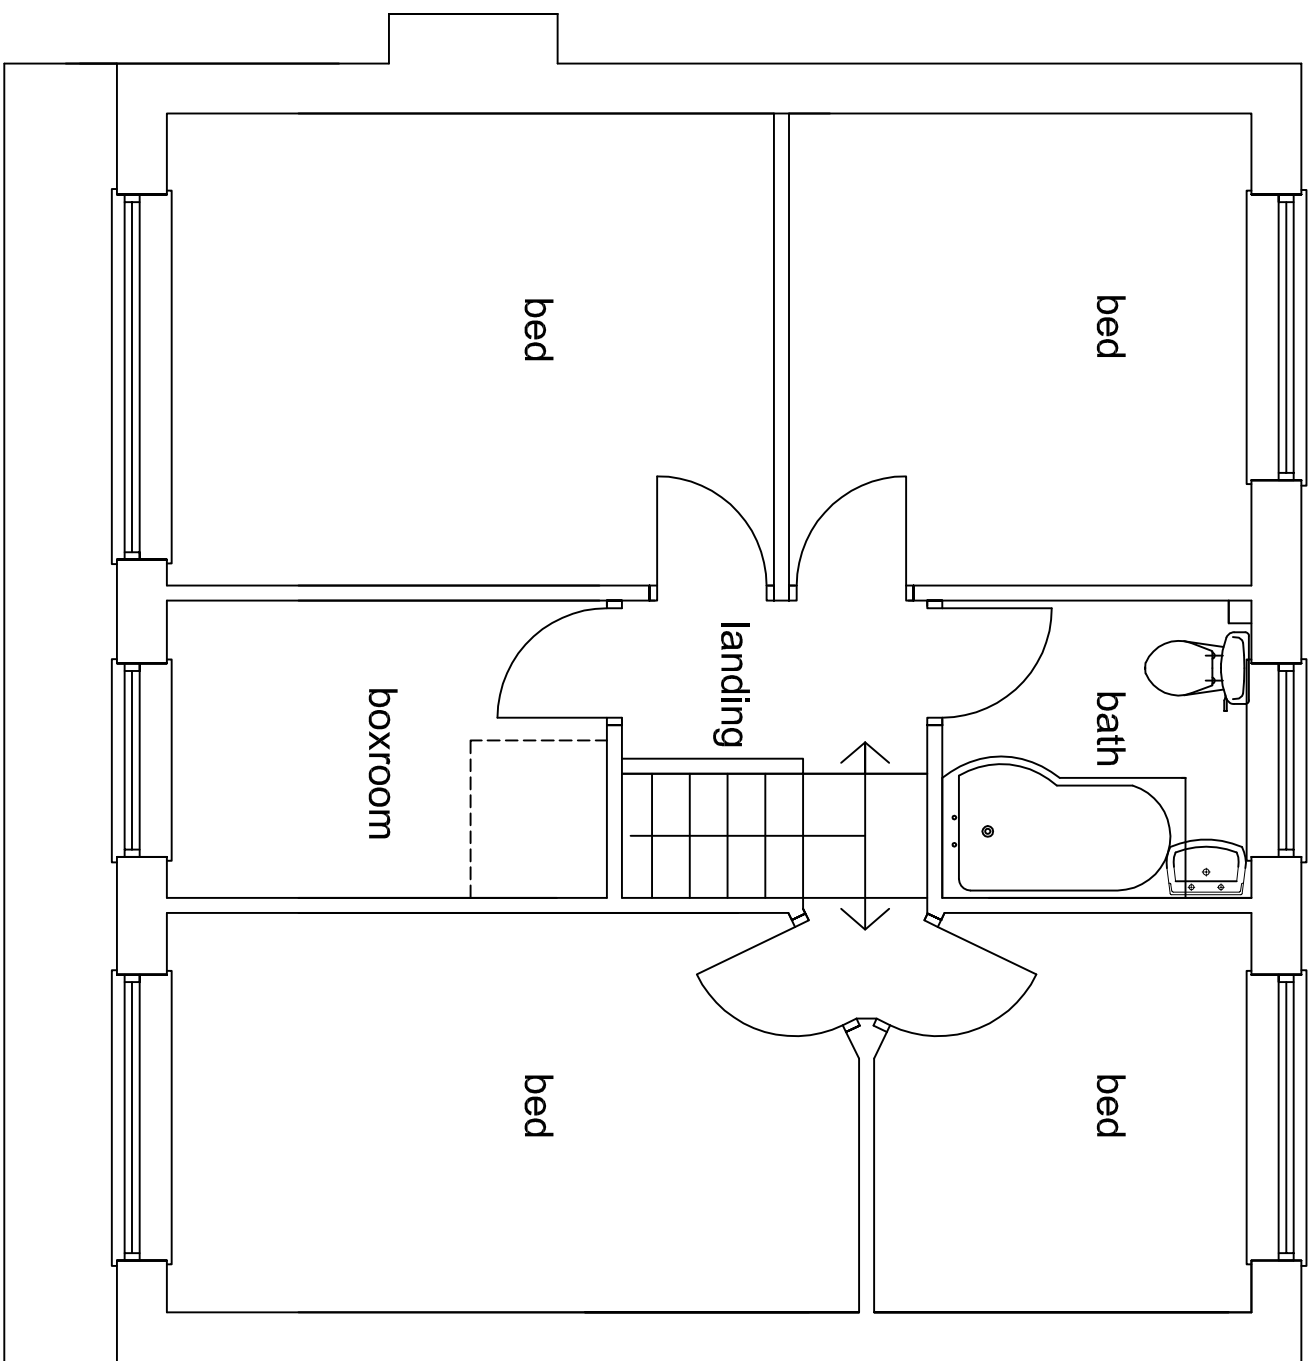

existing first floor plan

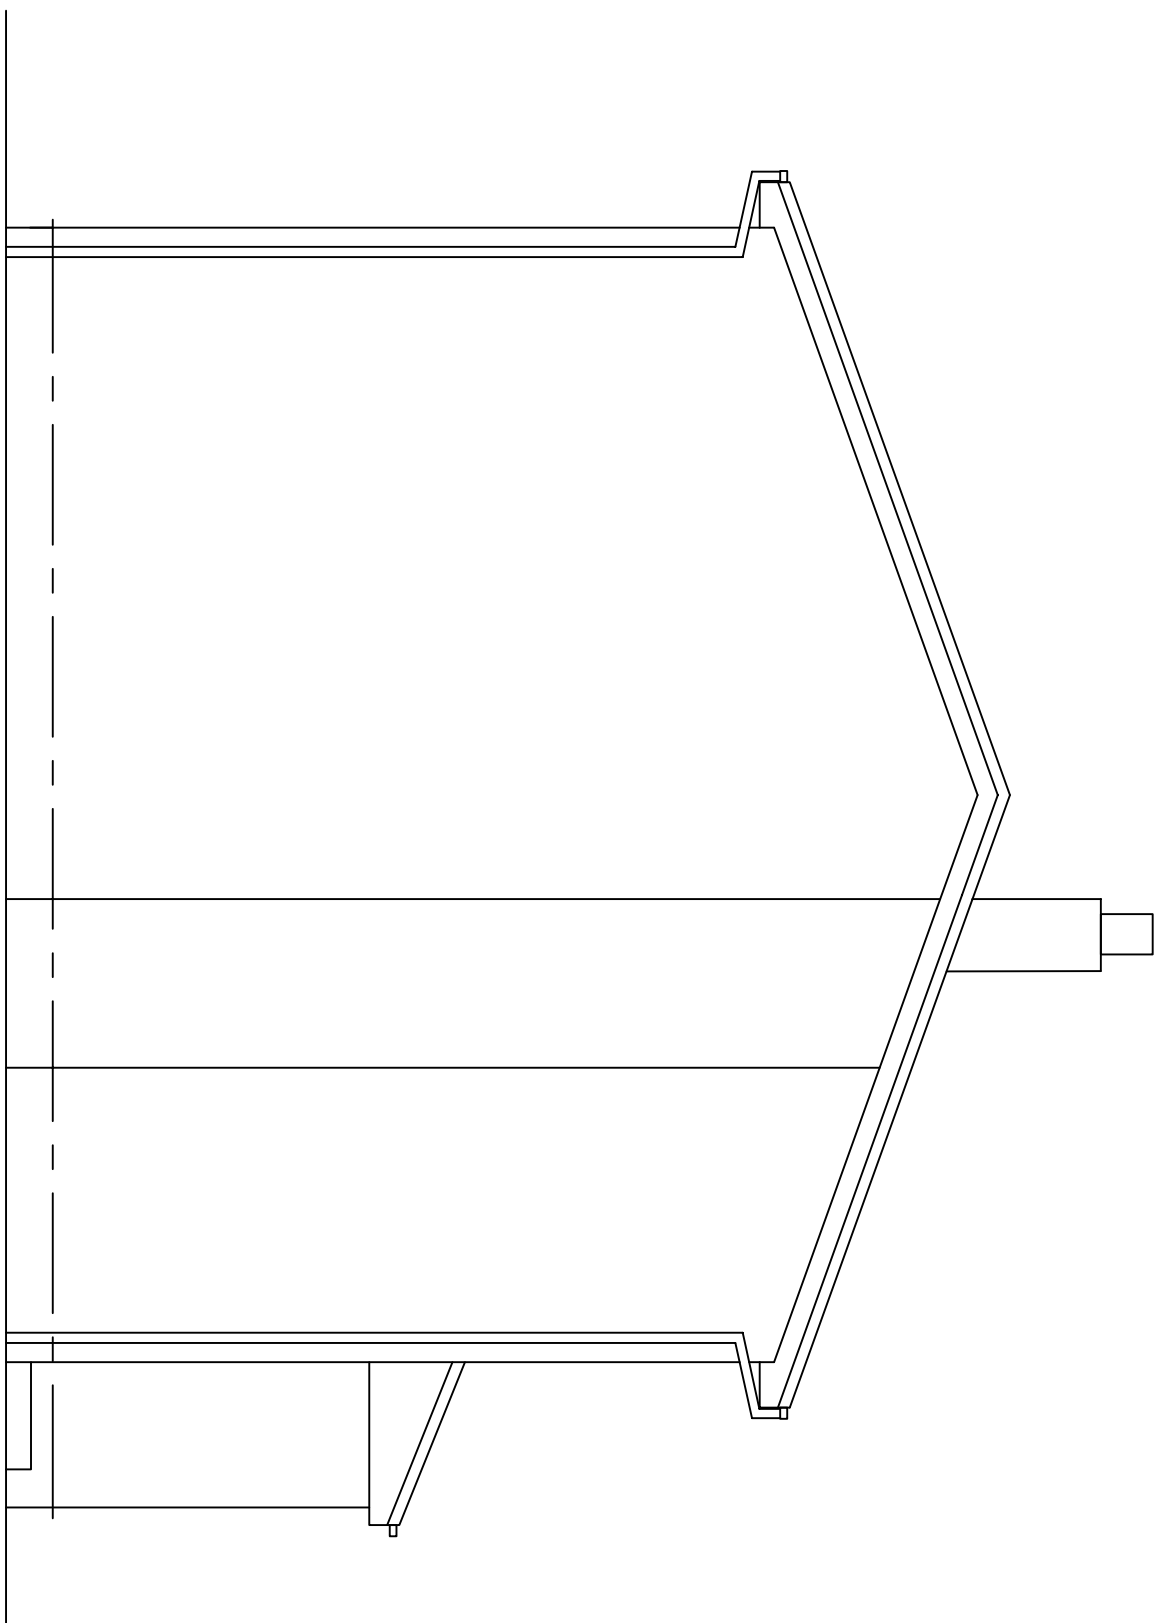

extg side elevation