


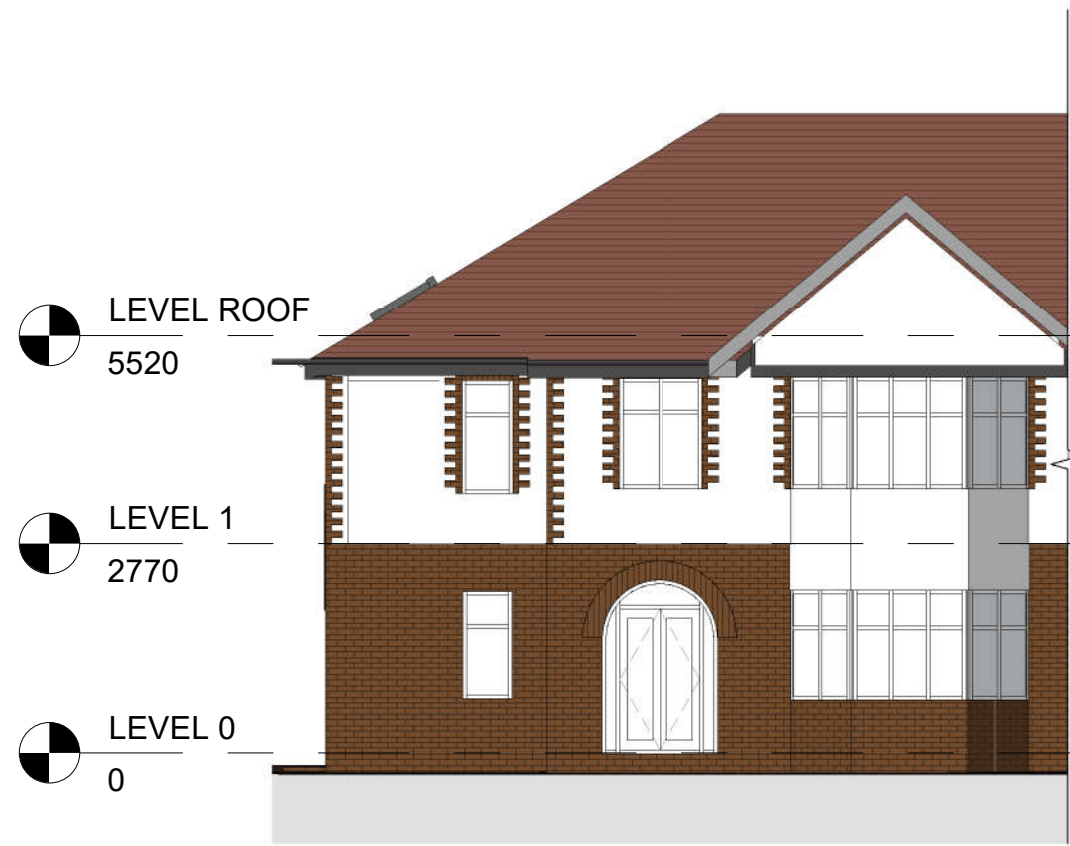


1 Front - Existing
1 : 100




2 Left Side - Existing
1 : 100



3 Rear - Existing
1 : 100

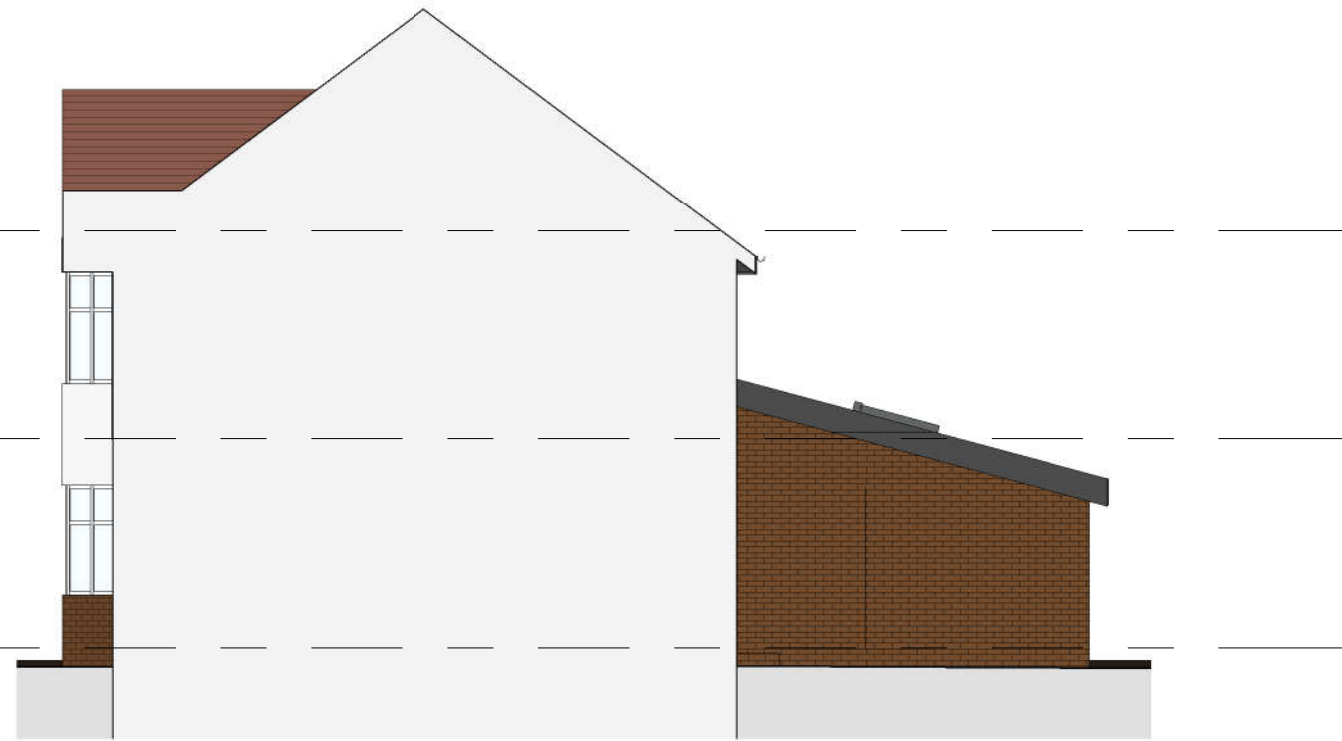

4 Right Side - Existing
1 : 100

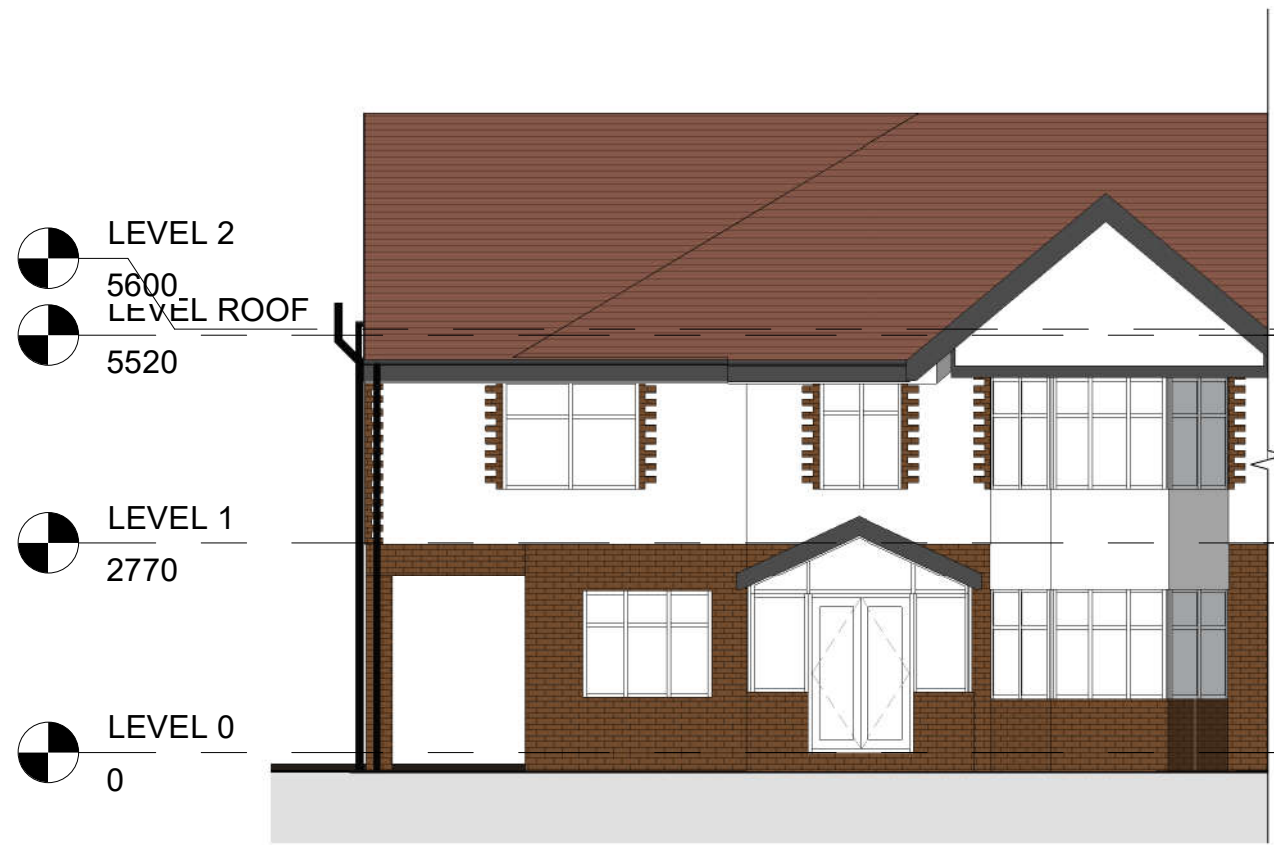


5 Front - Proposed
1 : 100




6 Left Side - Proposed
1 : 100



7 Rear - Proposed
1 : 100

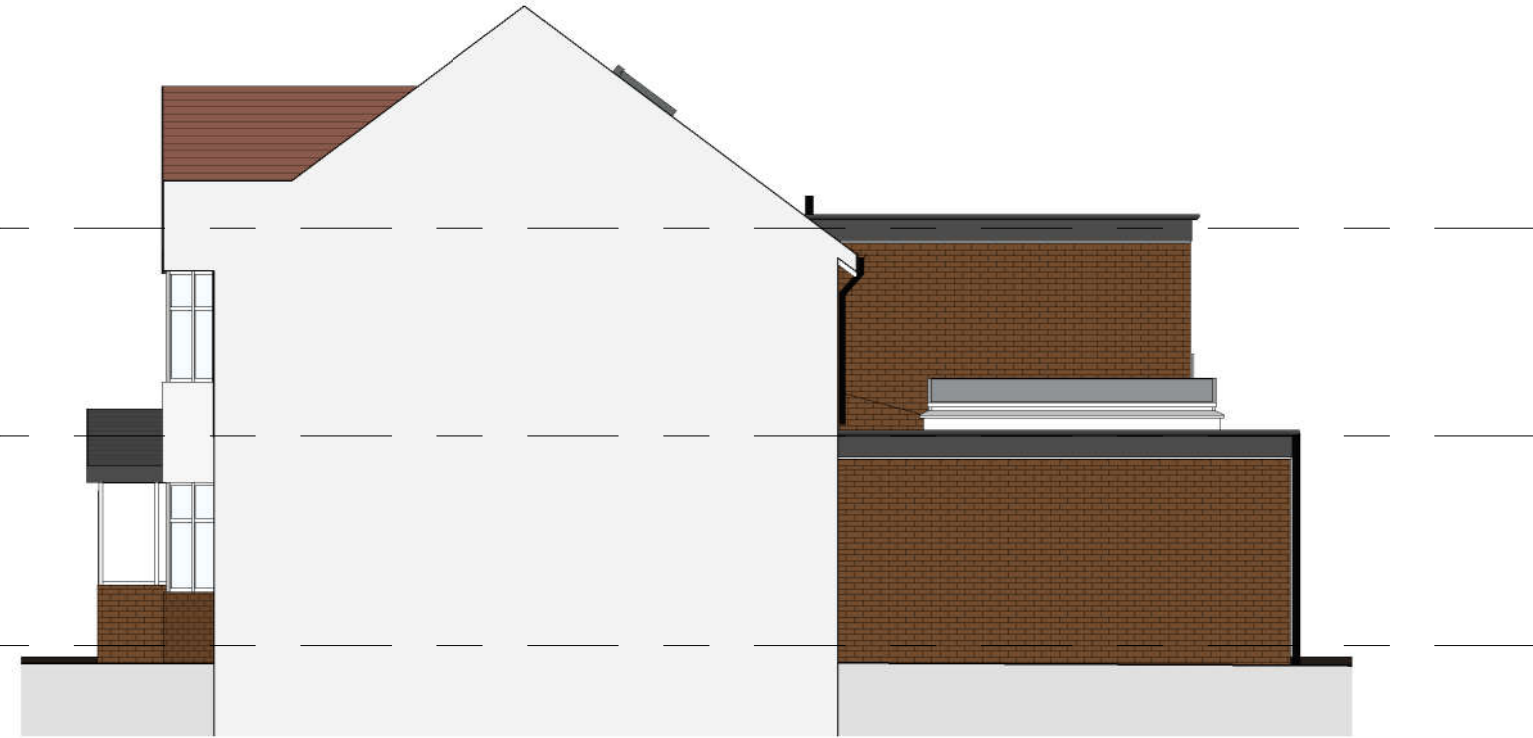

8 Right Side - Proposed
1 : 100

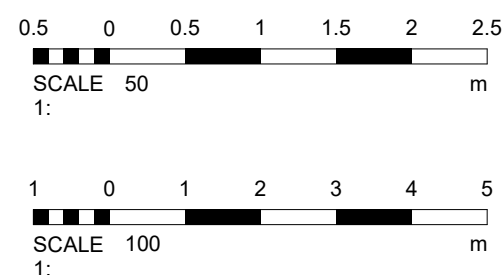

No.		Description	Date
PROJECT		14 Ravens Close	
TITLE		Existing & Proposed Elevations	
CLIENT		Springer	
STATUS		DESIGN	
DRAWN BY	DATE	SCALE (@ A1)	
SG	28/04/2023	1 : 100	
PROJECT NUMBER		DRAWING NUMBER	REV
GSS21065.6		004	
GOLD SKETCH			
S T U D I O S			
www.goldsketch.co.uk info@goldsketch.co.uk 0161 792 9595			
NOTES © COPYRIGHT ALL RIGHTS RESERVED. THIS DRAWING MUST NOT BE REPRODUCED WITHOUT PRIOR WRITTEN CONSENT. DRAWING TO BE USED FOR THE STATUS INDICATED ONLY. NO CONFIRMED ON SITE. ANY DISCREPANCIES TO BE REPORTED TO THE ALL DIMENSIONS ARE TO THE EXTERNAL FINISH UNLESS OTHERWISE SPECIFIED. ALL WORK AND MATERIALS TO BE IN ACCORDANCE WITH CURRENT UK BUILDING REGULATIONS, RELEVANT CODES OF PRACTICE AND BRITISH STANDARDS. ALL DIMENSIONS ON THIS DRAWING ARE IN MILLIMETERS UNLESS OTHERWISE STATED.			