




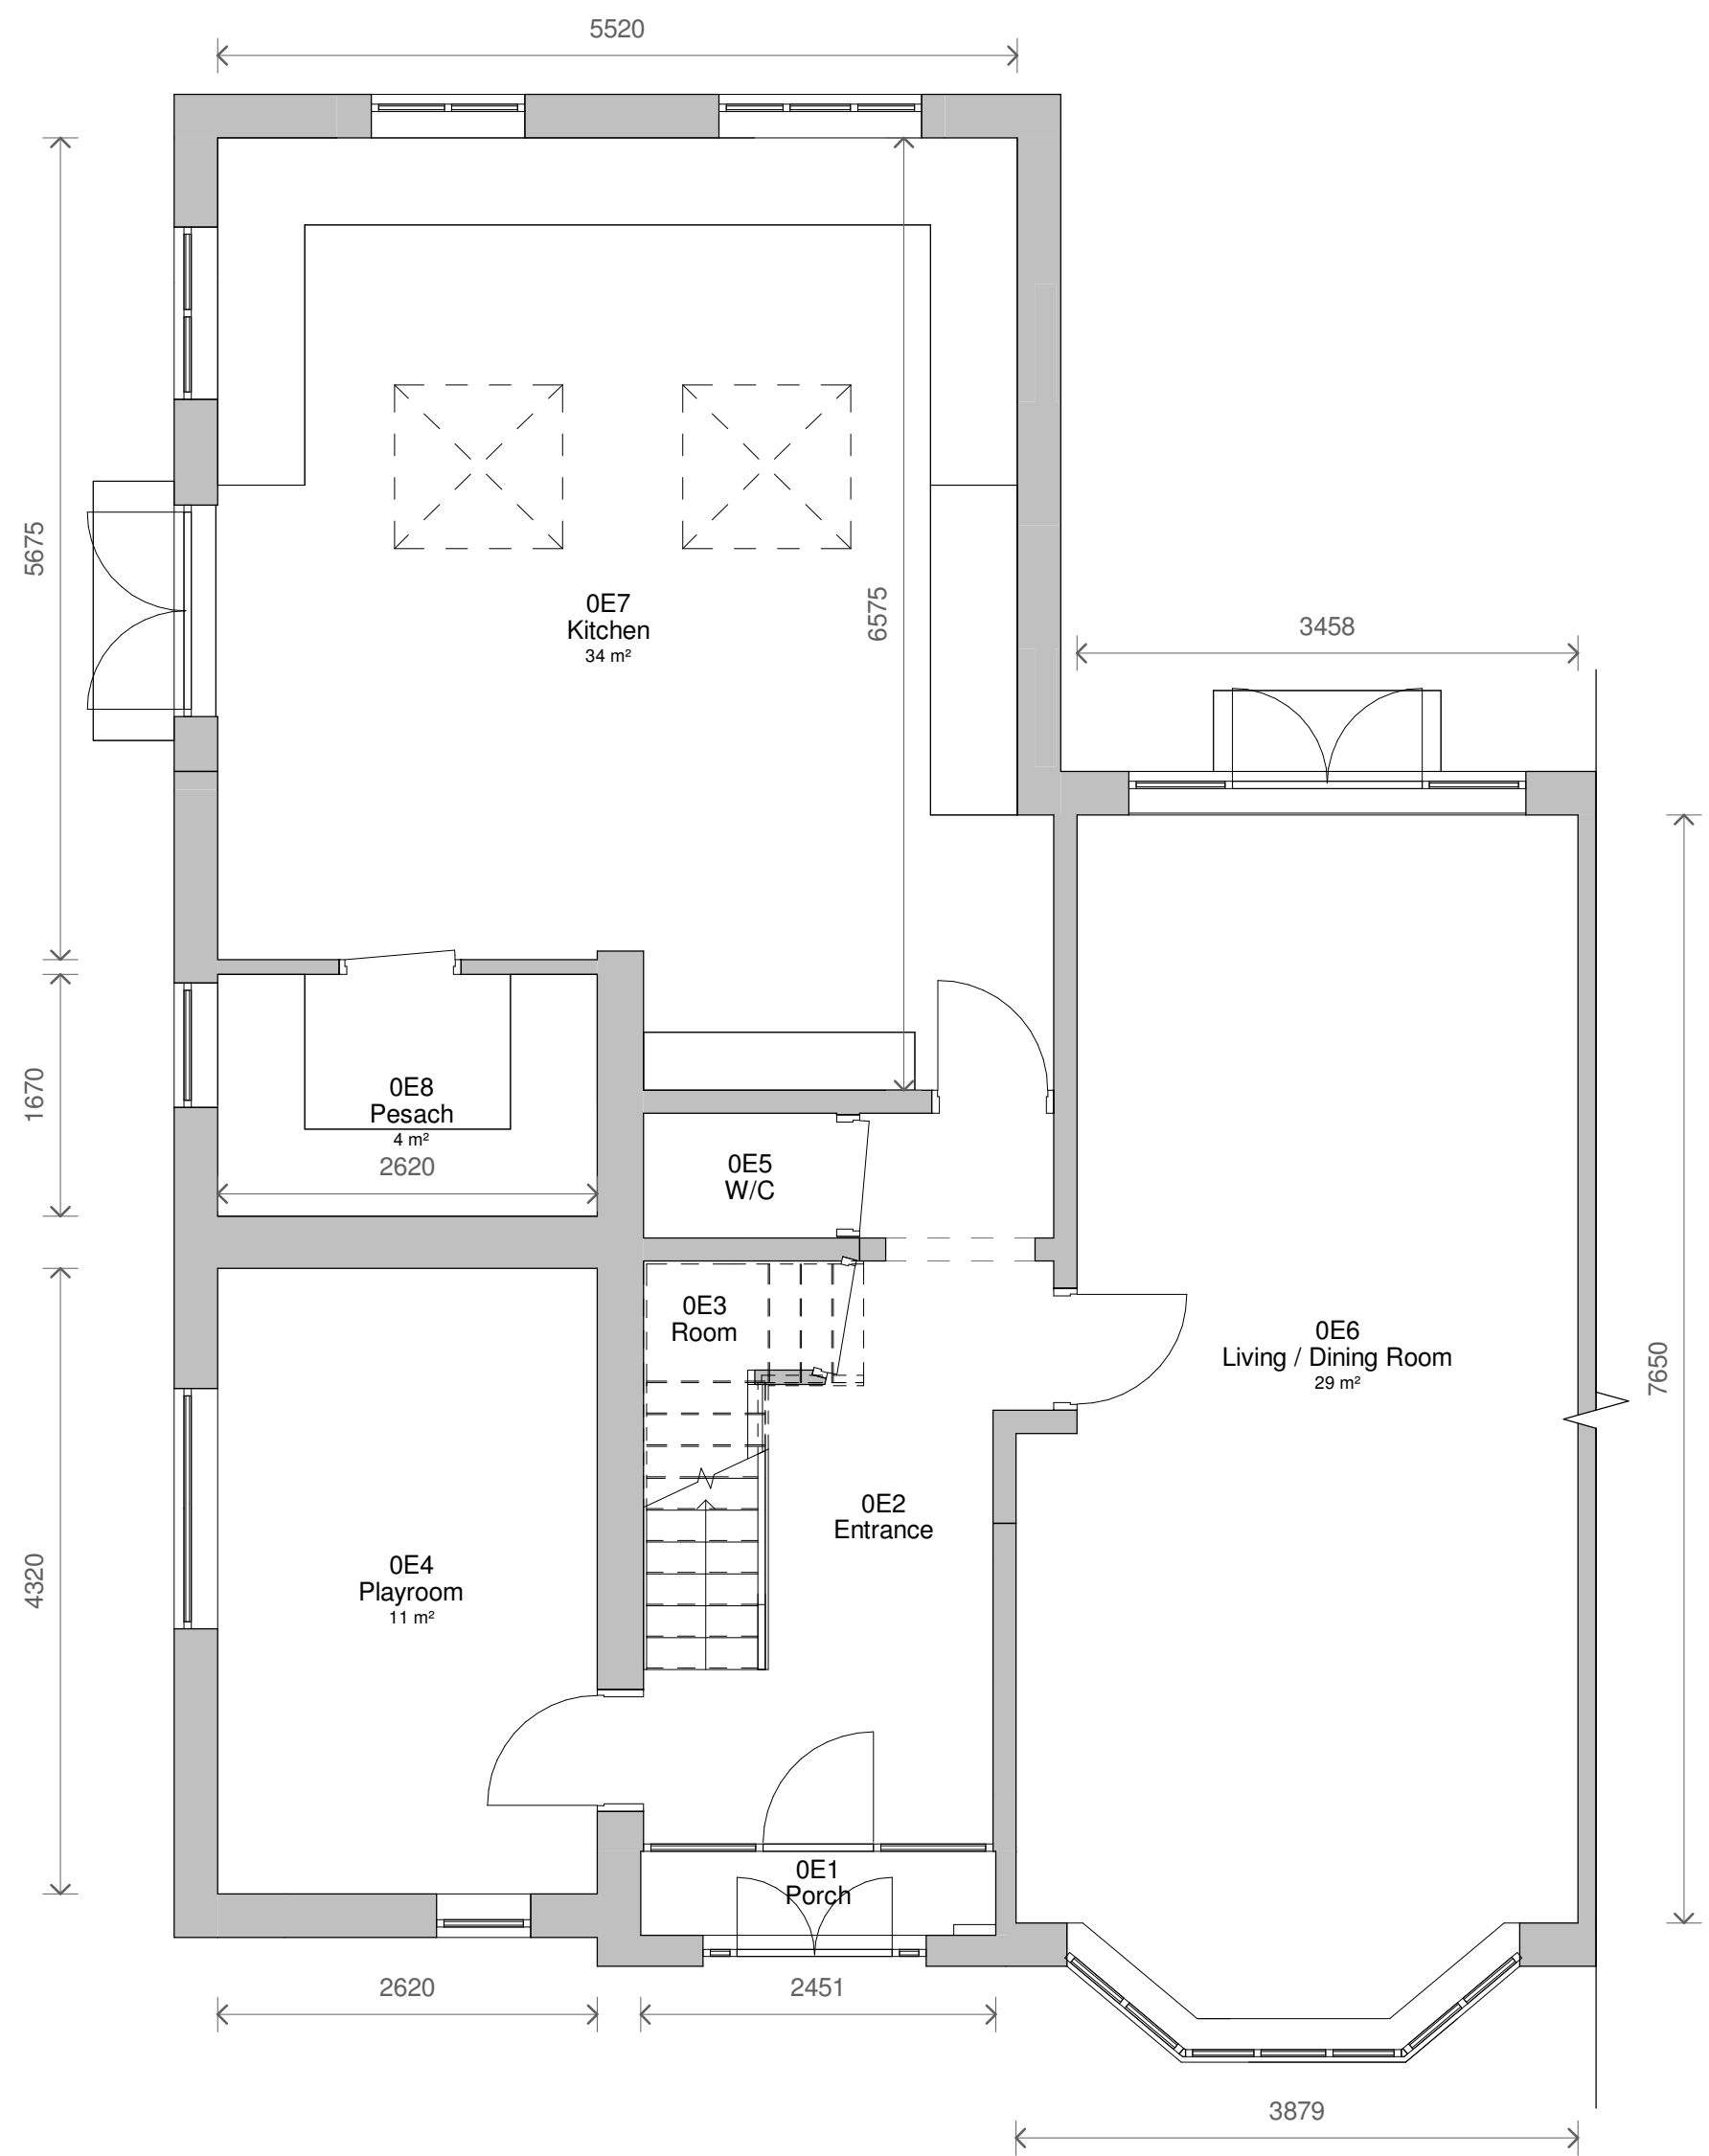

1 Level 0 - Existing
1 : 50

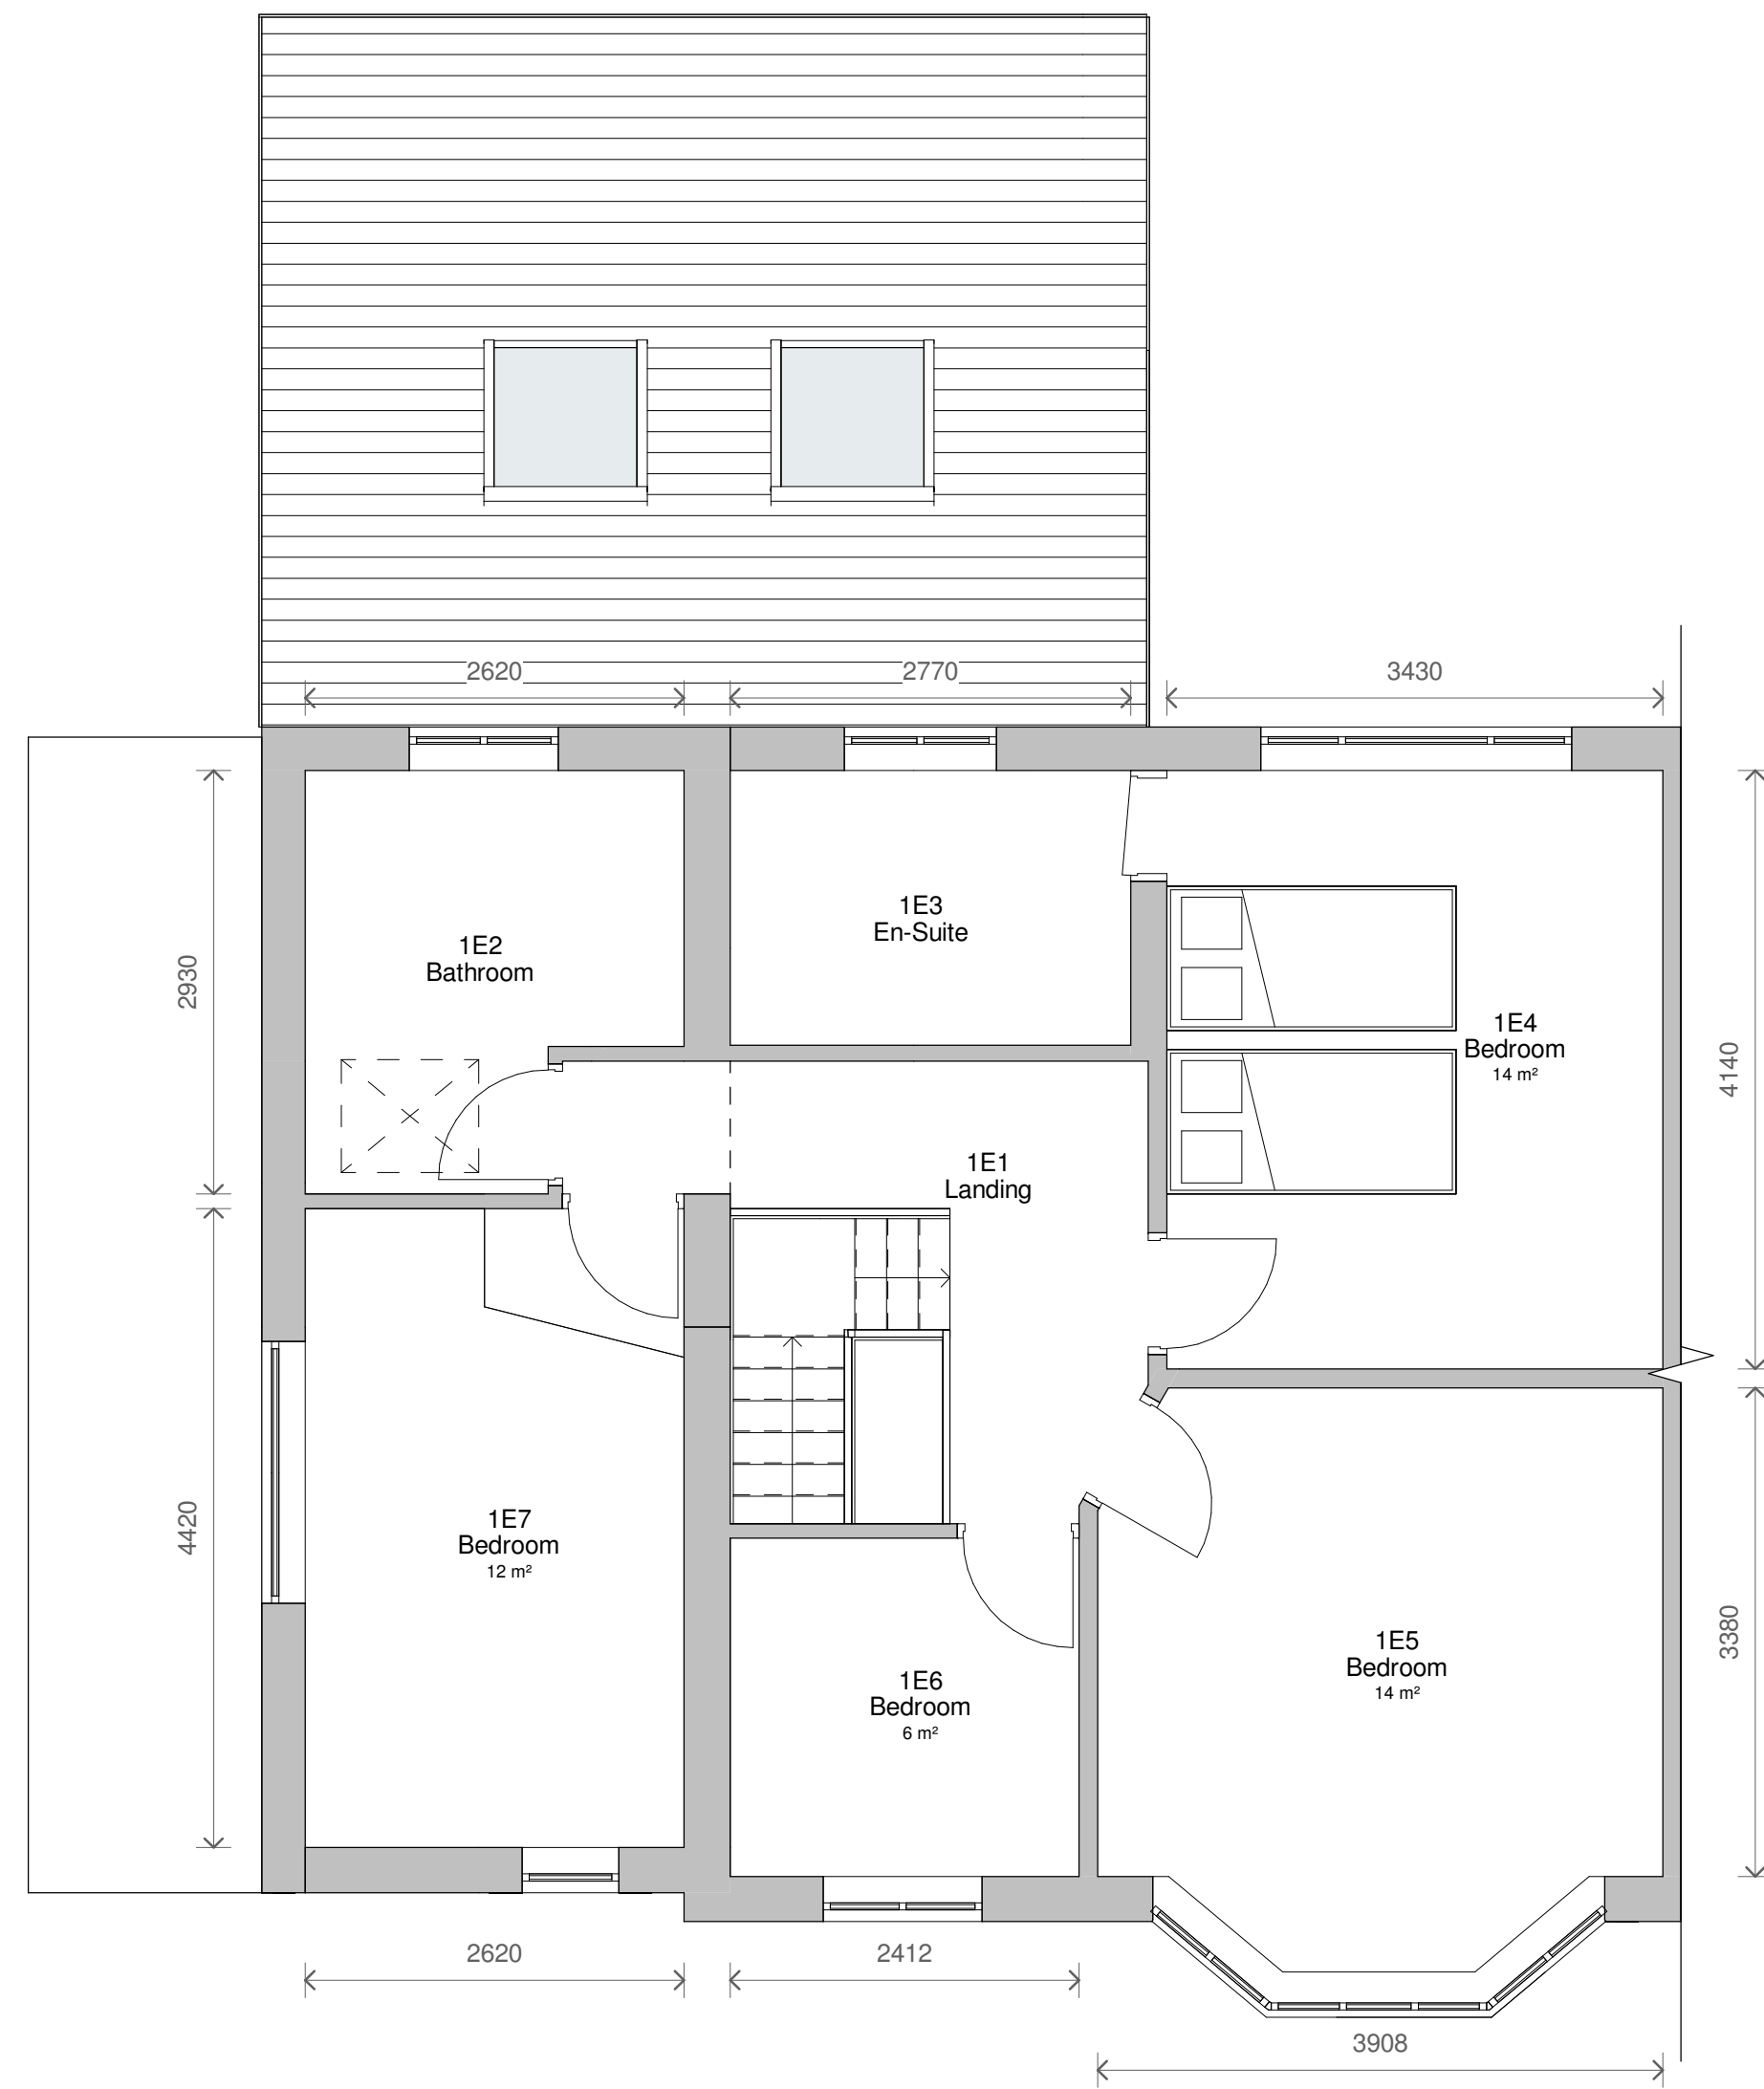

2 Level 1 - Existing
1 : 50

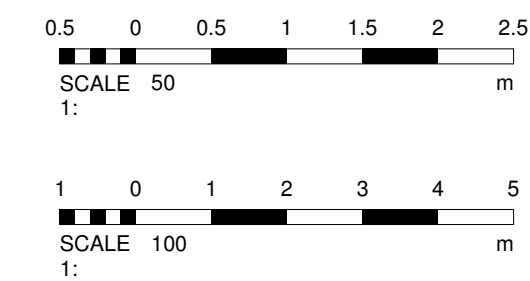

1		
No.	Description	Date
PROJECT		
14 Ravens Close		
TITLE		
Existing Plans		
CLIENT		
Springer		
STATUS		
BUILDING REGS		
DRAWN BY	DATE	SCALE (@ A1)
TP	02/08/2021	1 : 50
PROJECT NUMBER	DRAWING NUMBER	REV
GSS21065.6	002	1
GOLD SKETCH		
S T U D I O S		
www.goldsketch.co.uk info@goldsketch.co.uk 0161 792 9595		
NOTES		
COPYRIGHT: ALL RIGHTS RESERVED. NO PART OF THIS DRAWING IS TO BE REPRODUCED WITHOUT WRITTEN CONSENT. DRAWING TO BE USED FOR THE STATUS INDICATED ONLY. ANY DISCREPANCIES TO BE REPORTED TO THE ARCHITECT. THE ARCHITECT IS NOT RESPONSIBLE FOR ANY WORK. ALL WORK IS TO BE ACCORDING TO THE CURRENT BUILDING REGULATIONS, RELEVANT CODES OF PRACTICE AND BRITISH STANDARDS. ALL DIMENSIONS ON THIS DRAWING ARE IN MILLIMETRES UNLESS OTHERWISE STATED.		