




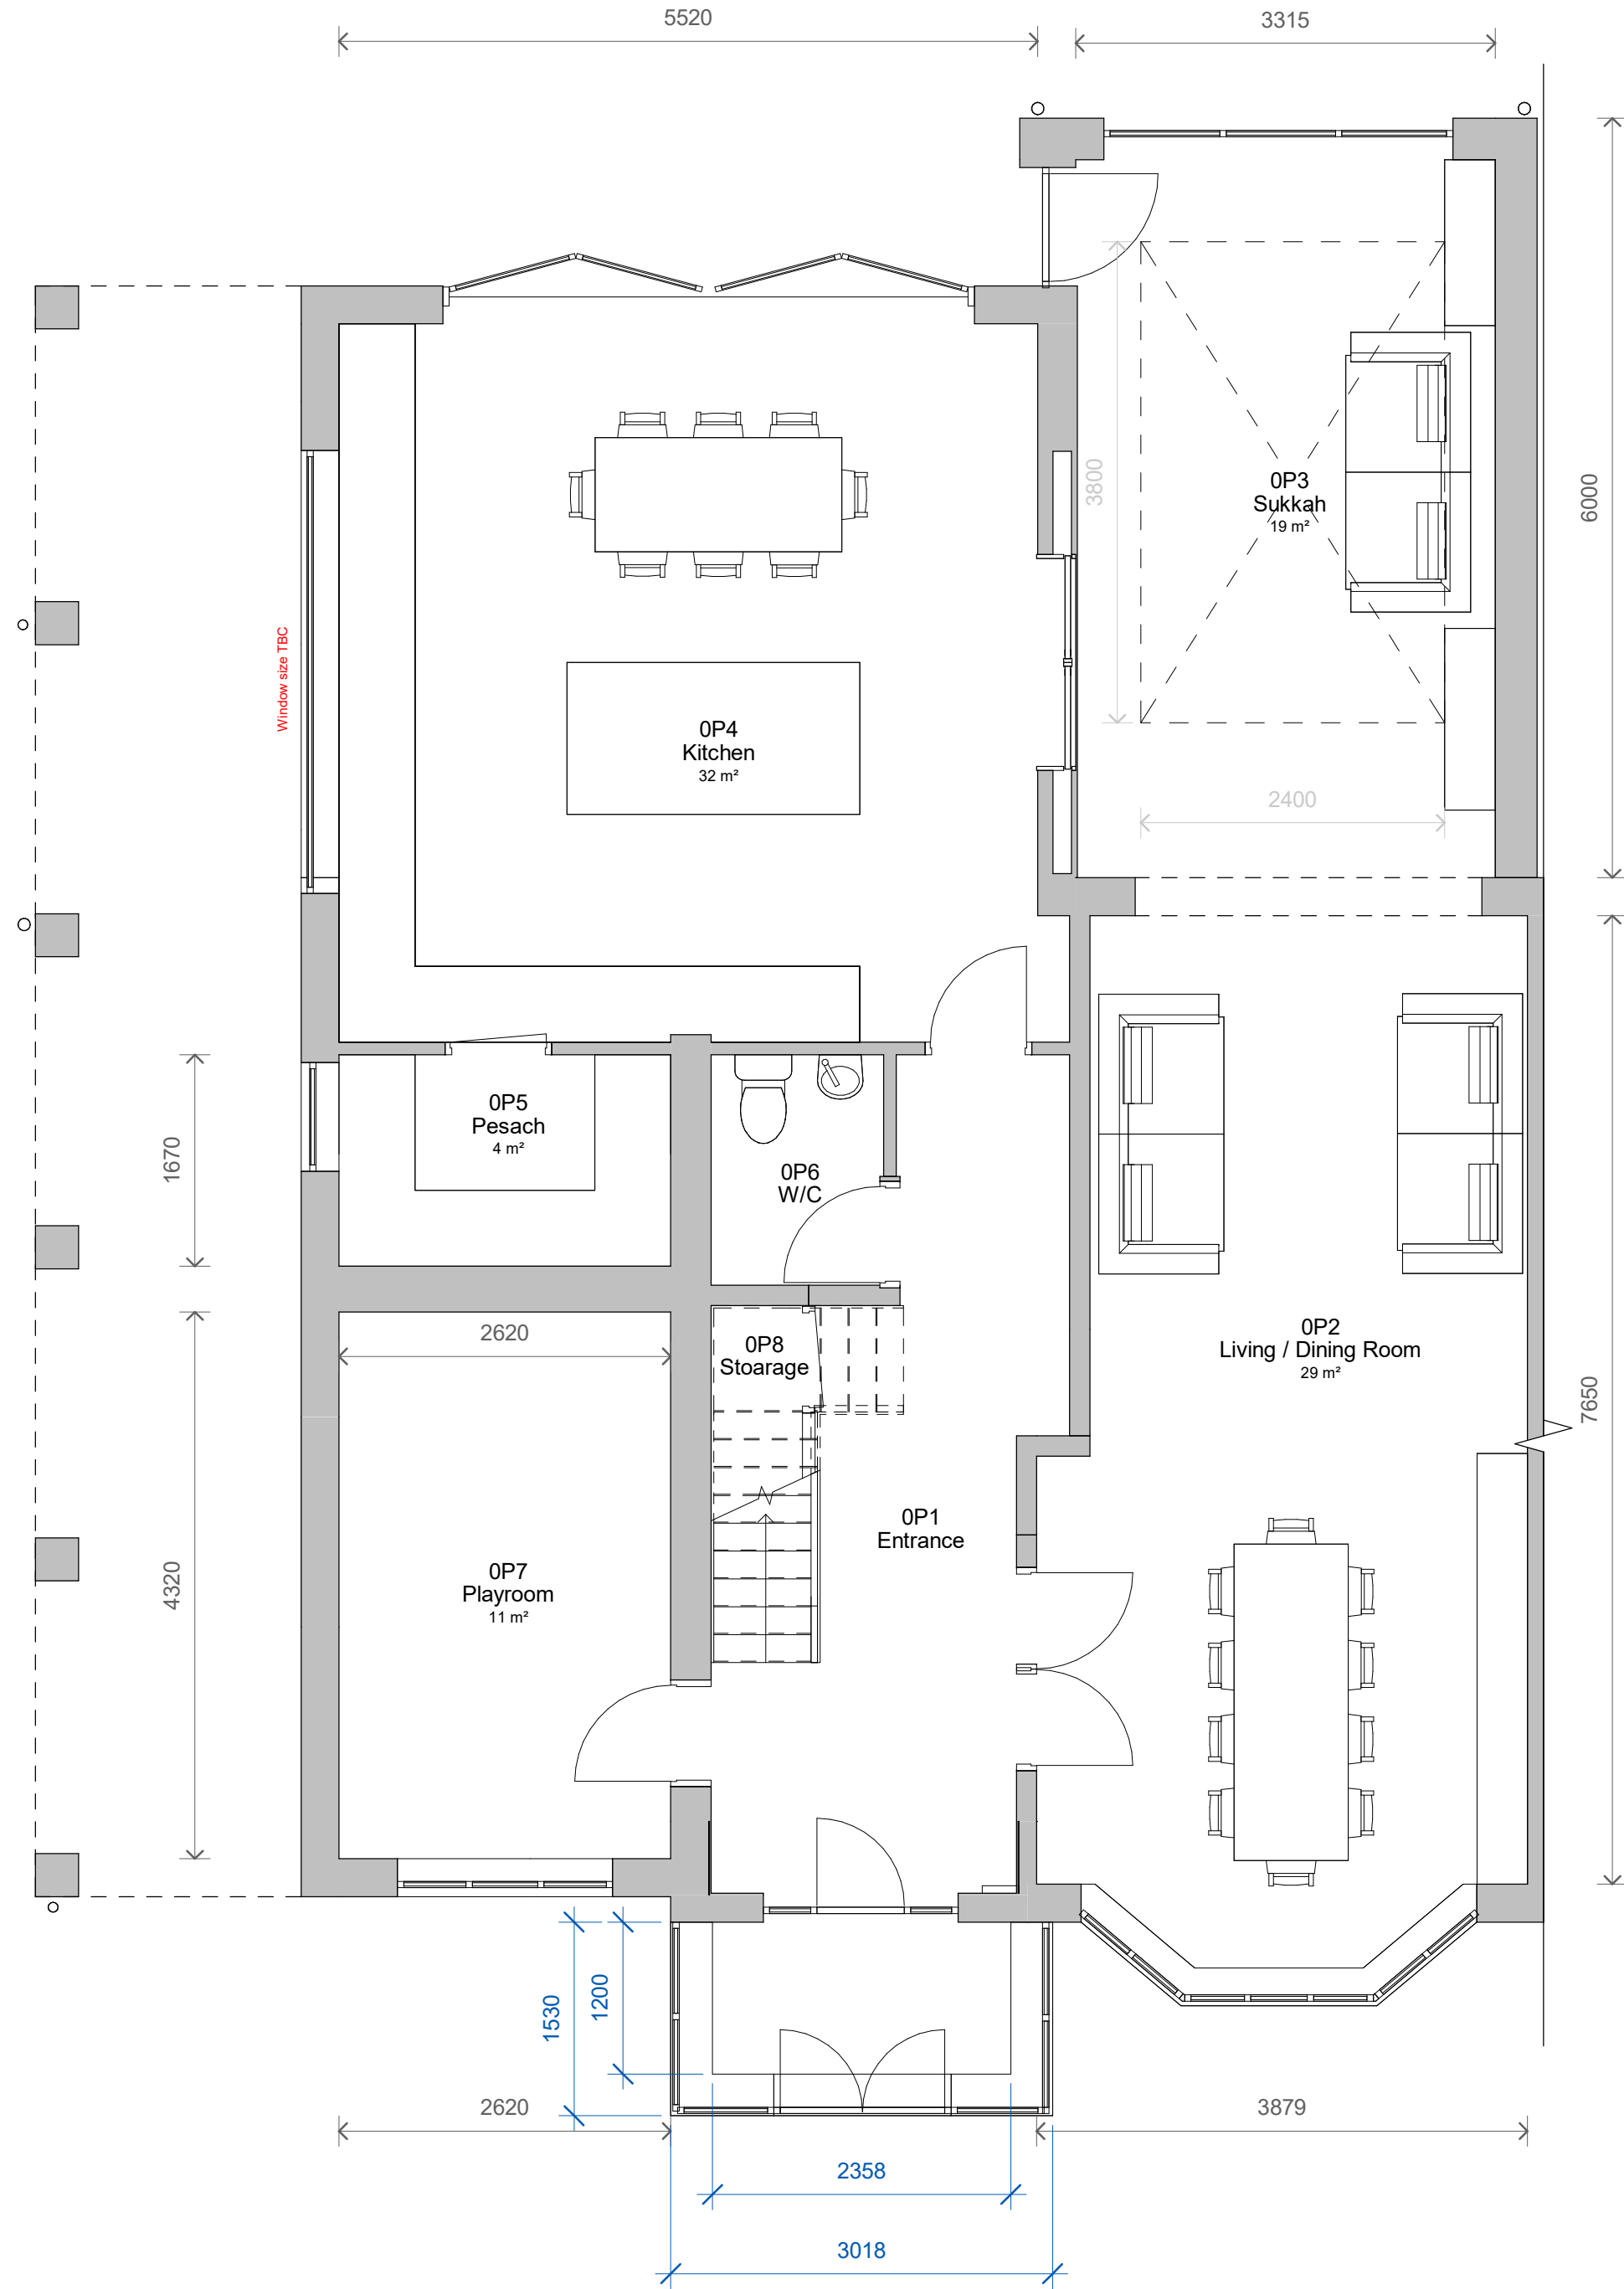


1 Level 0 - Proposed
1 : 50

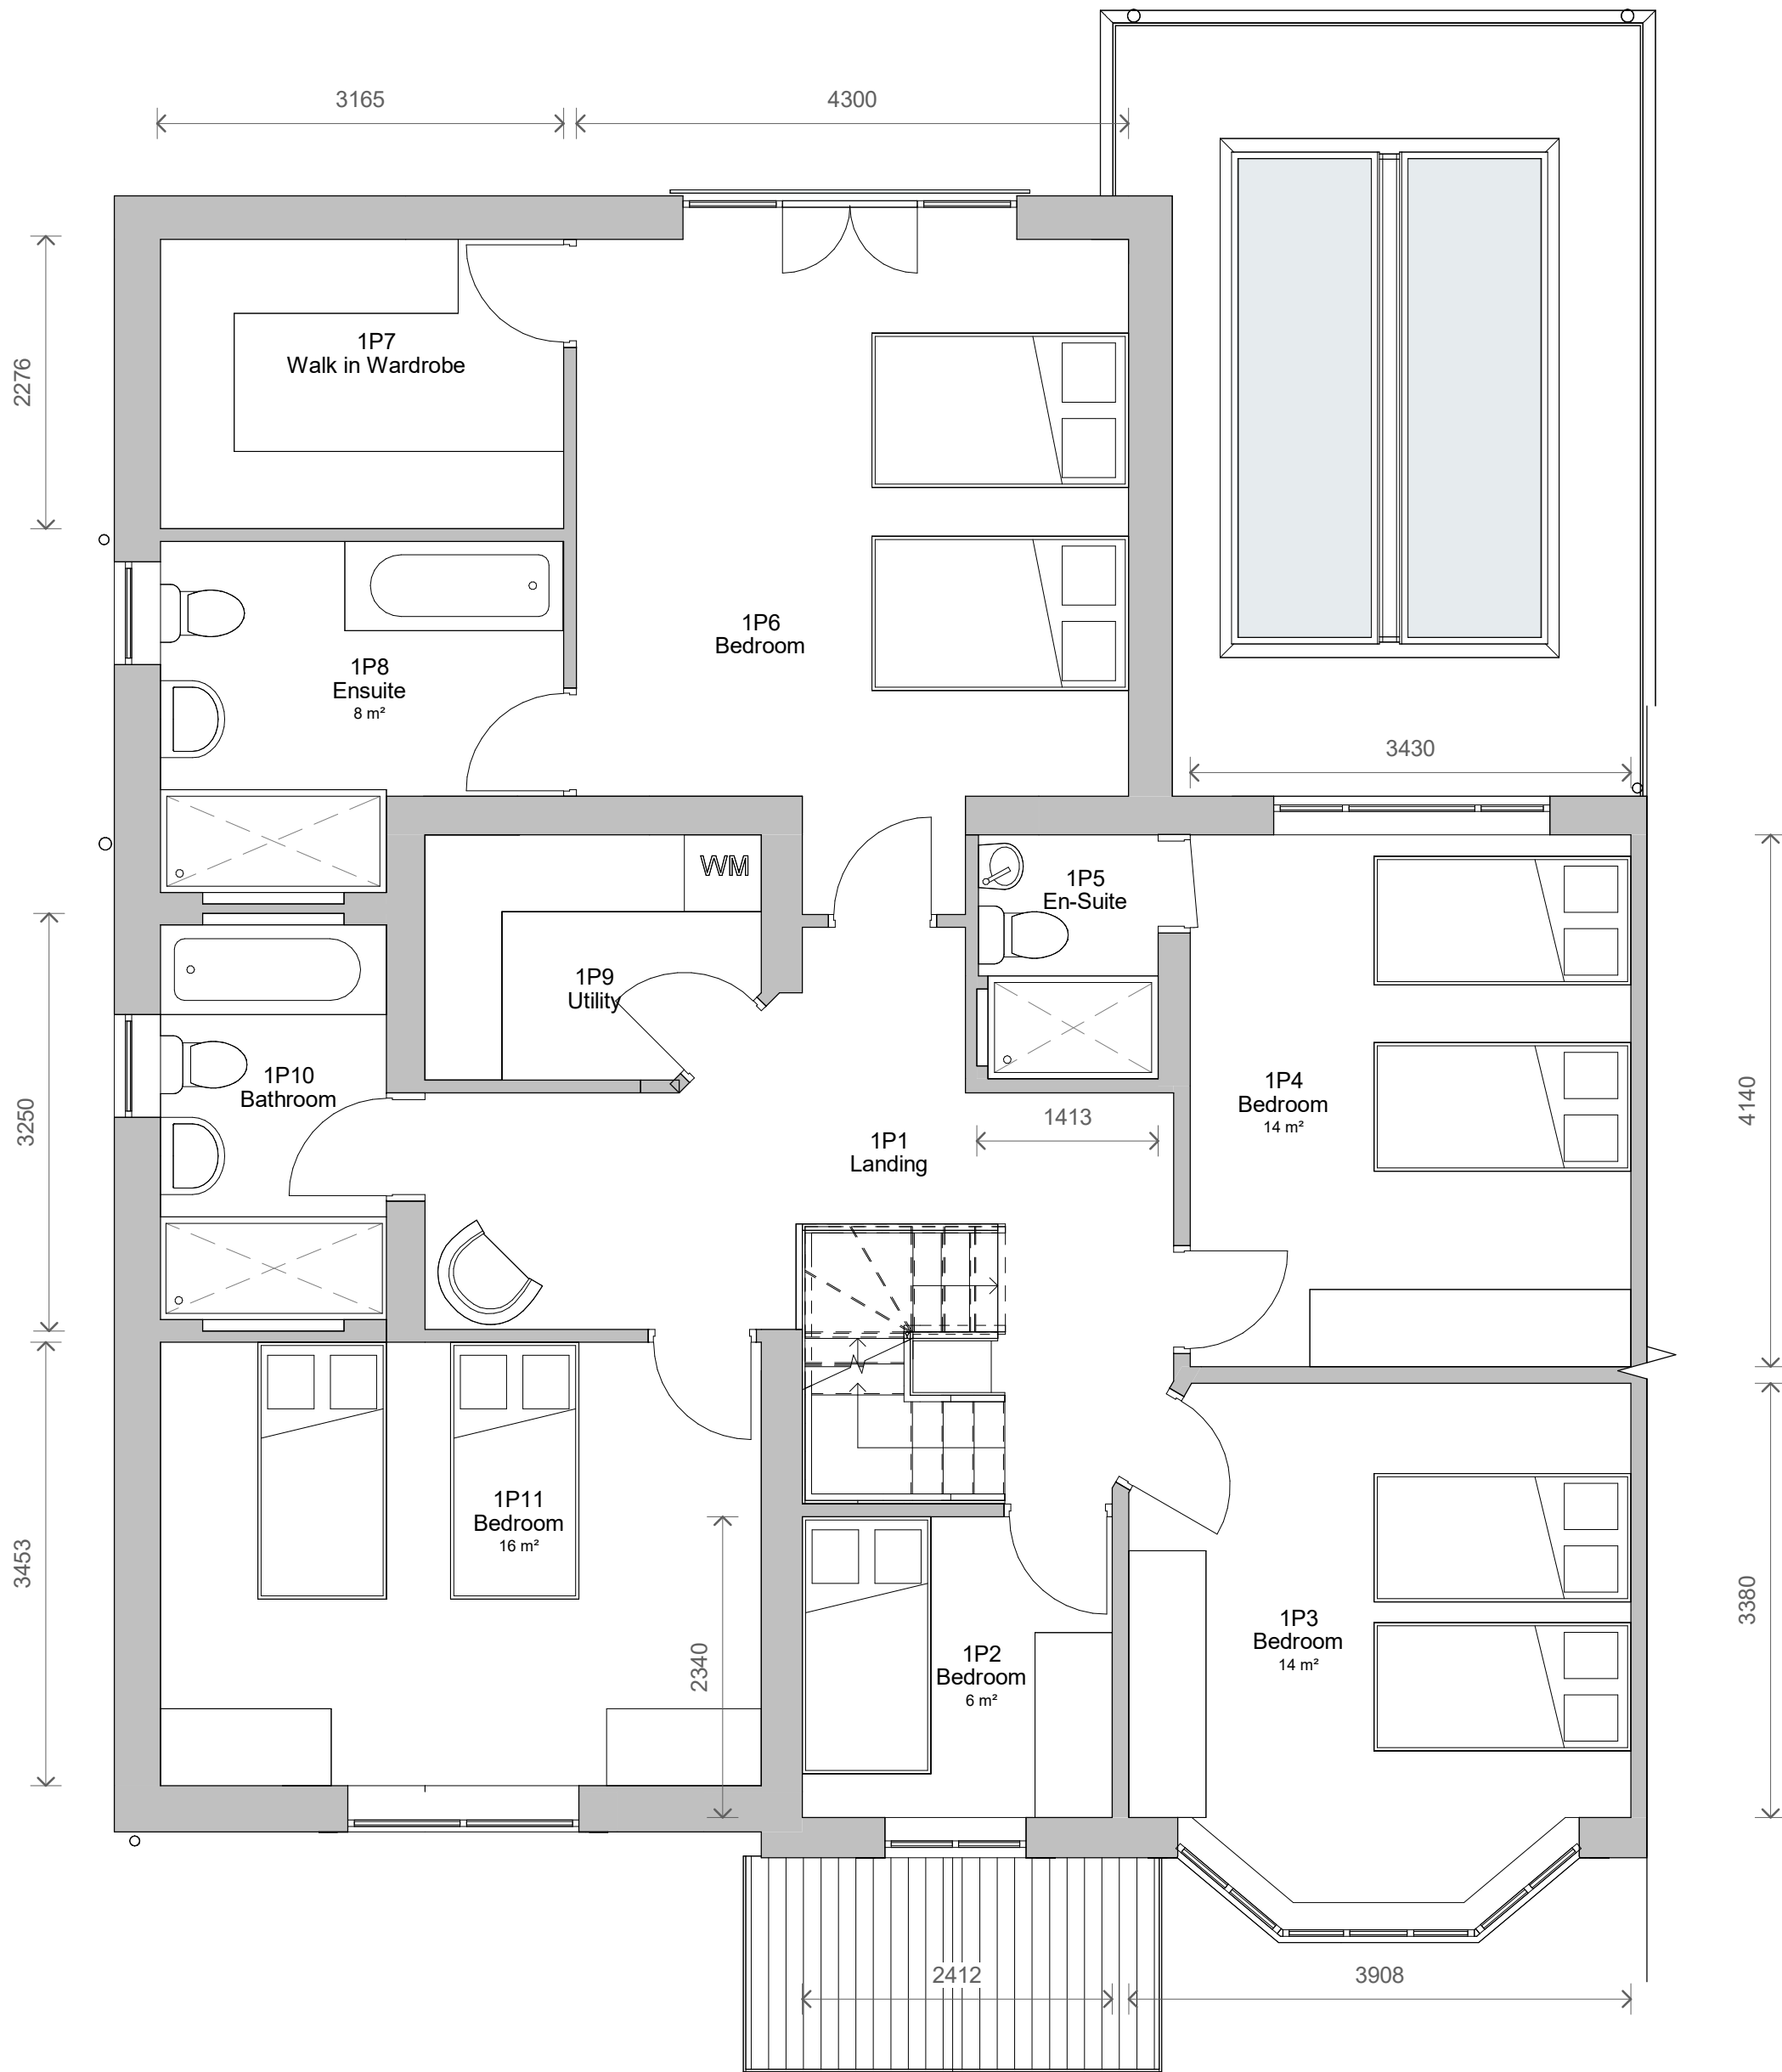

2 Level 1 - Proposed
1 : 50

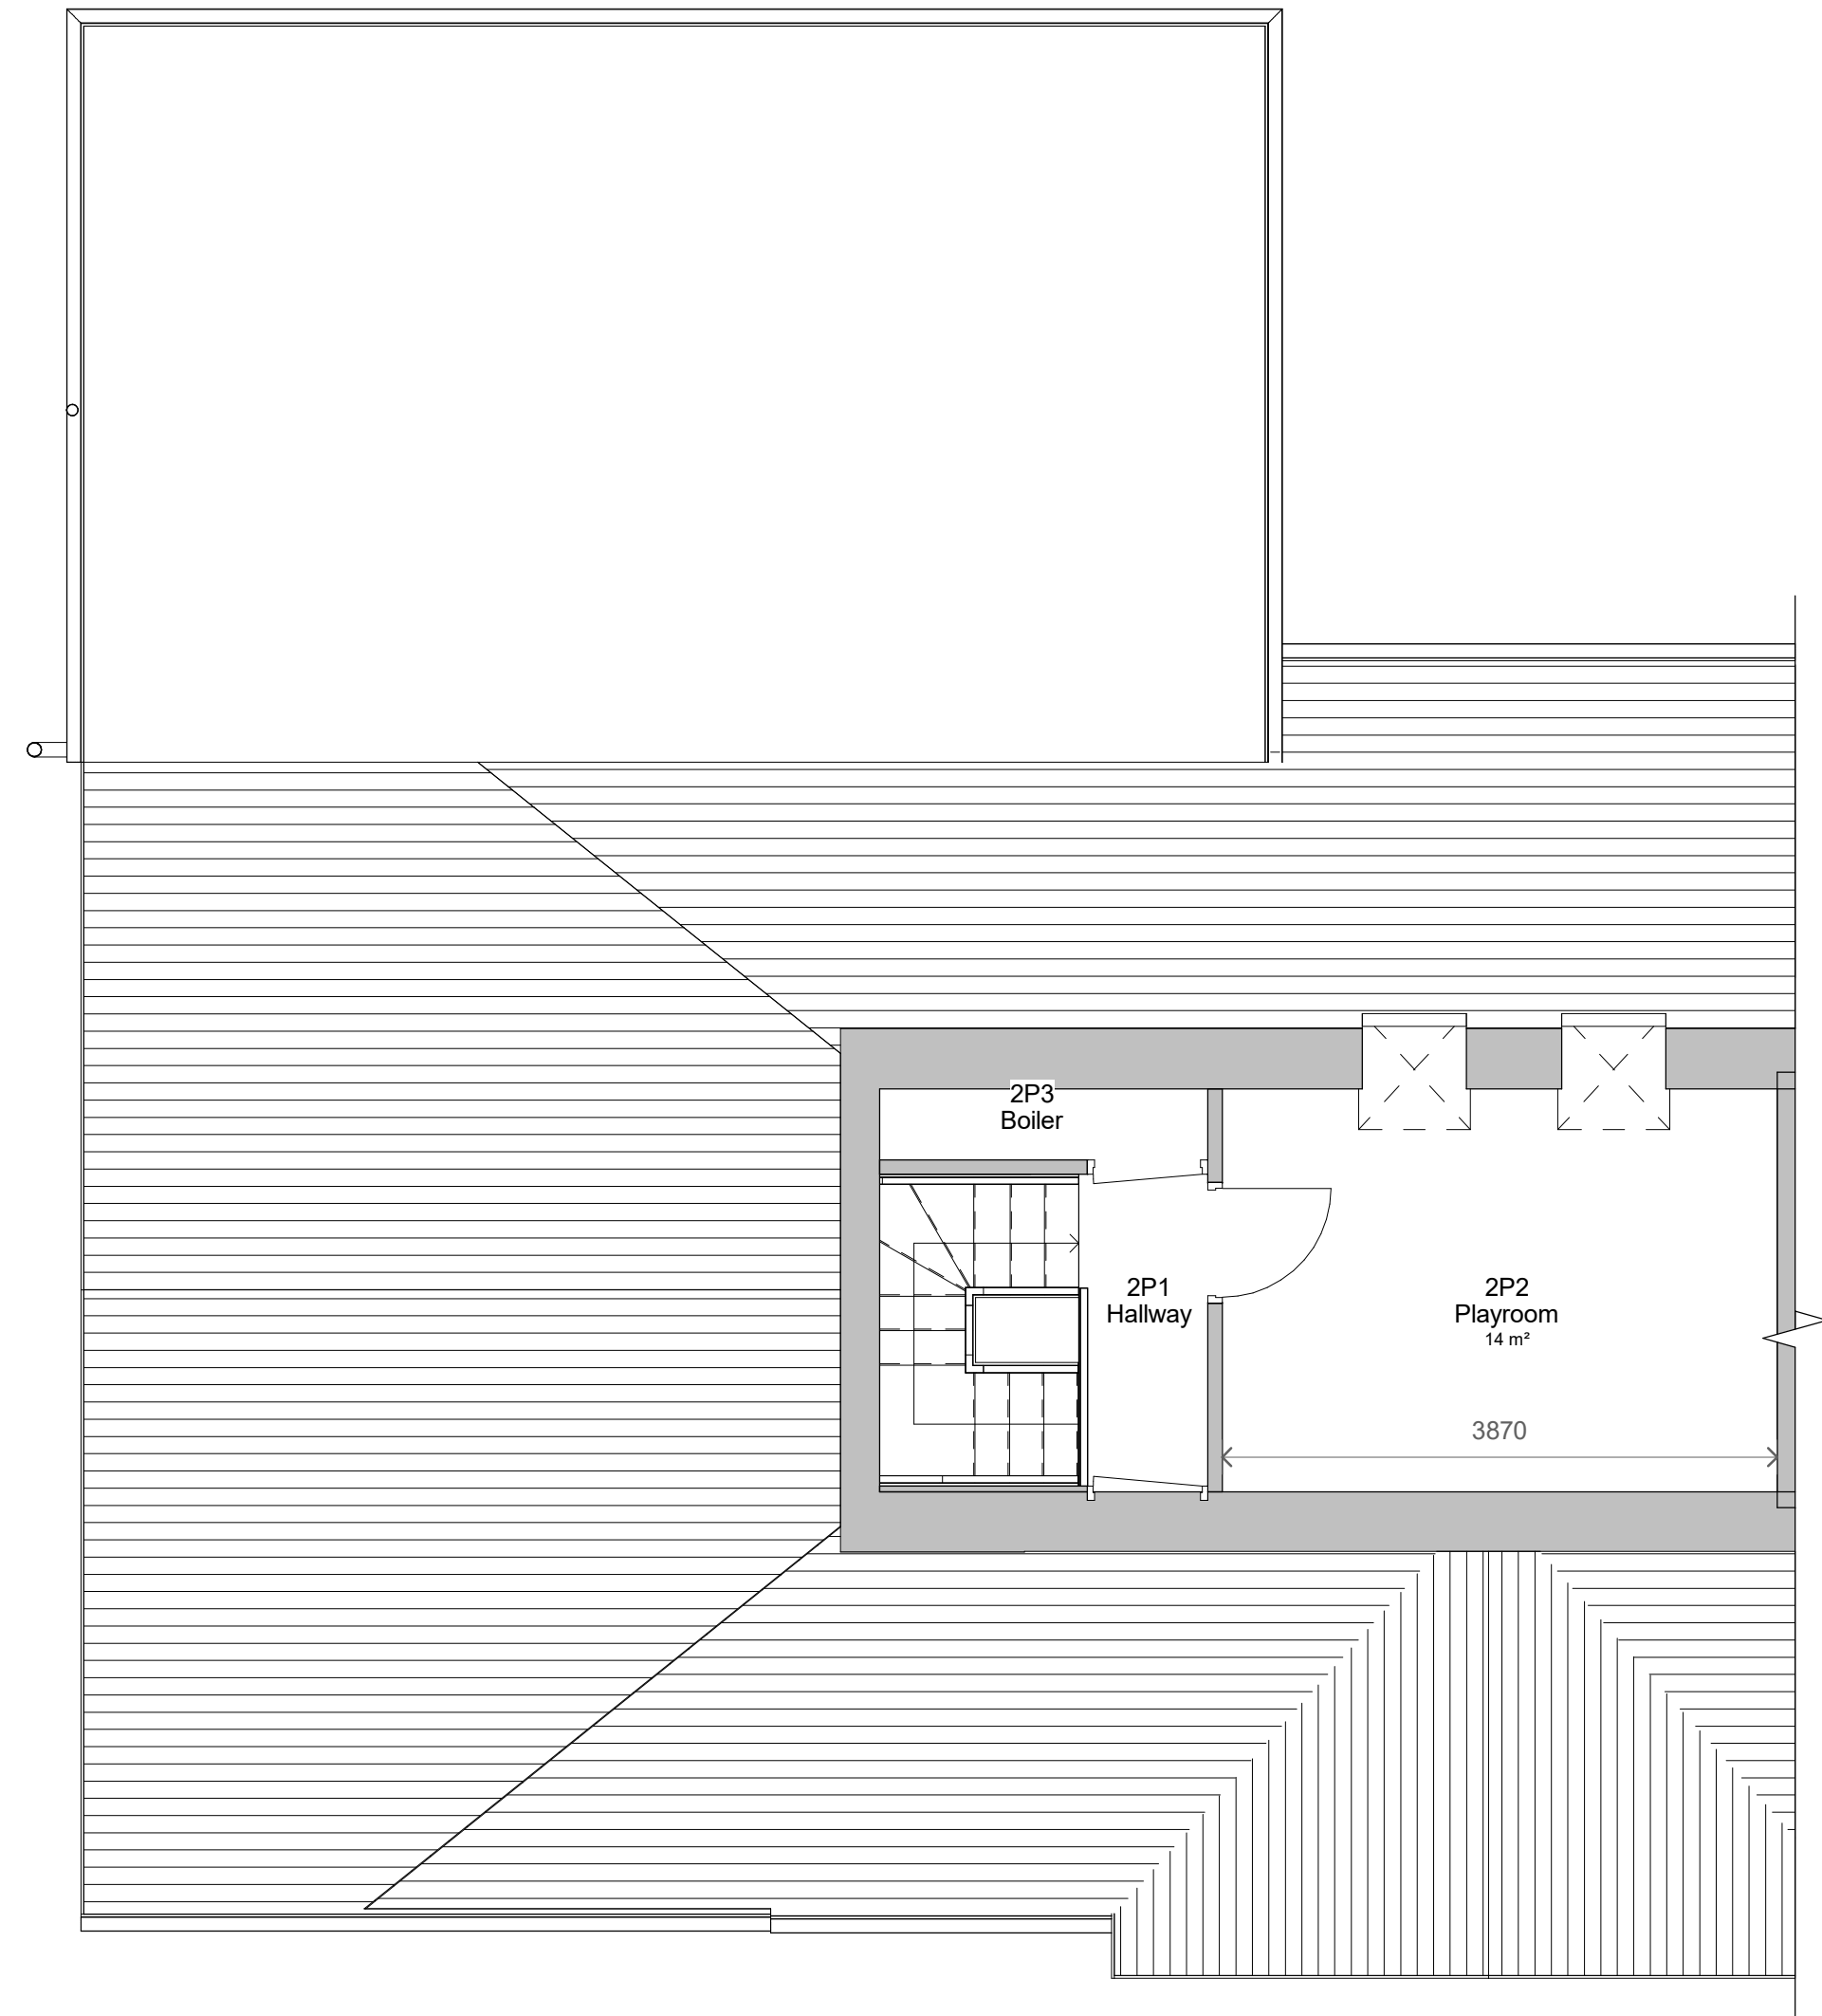

3 Level 2 - Proposed
1 : 50

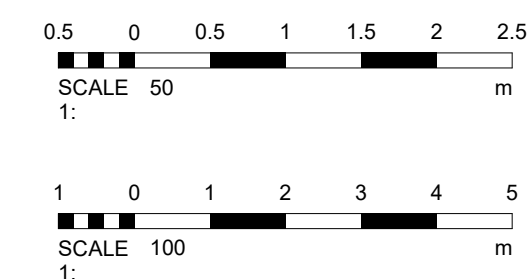

No.		Description	Date
PROJECT		14 Ravens Close	
TITLE		Proposed Plans	
CLIENT		Springer	
STATUS		DESIGN	
DRAWN BY	DATE	SCALE (@ A1)	
SG	27/02/2024	1 : 50	
PROJECT NUMBER		DRAWING NUMBER	REV
GSS21065.6		003	
GOLD SKETCH S T U D I O S www.goldsketch.co.uk info@goldsketch.co.uk 0161 792 9595			
NOTES © COPYRIGHT ALL RIGHTS RESERVED. THIS DRAWING MUST NOT BE REPRODUCED WITHOUT PRIOR WRITTEN COMMENT. DRAWING TO BE USED FOR THE EXACT PURPOSE ONLY. NO CONFIRMATION ON SITE. ANY DISCREPANCIES TO BE REPORTED TO THE ALL DIMENSIONS ARE TO THE EXTERIOR FACE UNLESS OTHERWISE SPECIFIED. ALL WORK AND MATERIALS TO BE IN ACCORDANCE WITH CURRENT BUILDING REGULATIONS, RELEVANT CODES OF PRACTICE AND BRITISH STANDARDS. ALL DIMENSIONS ON THIS DRAWING ARE IN MILLIMETERS UNLESS OTHERWISE STATED.			