



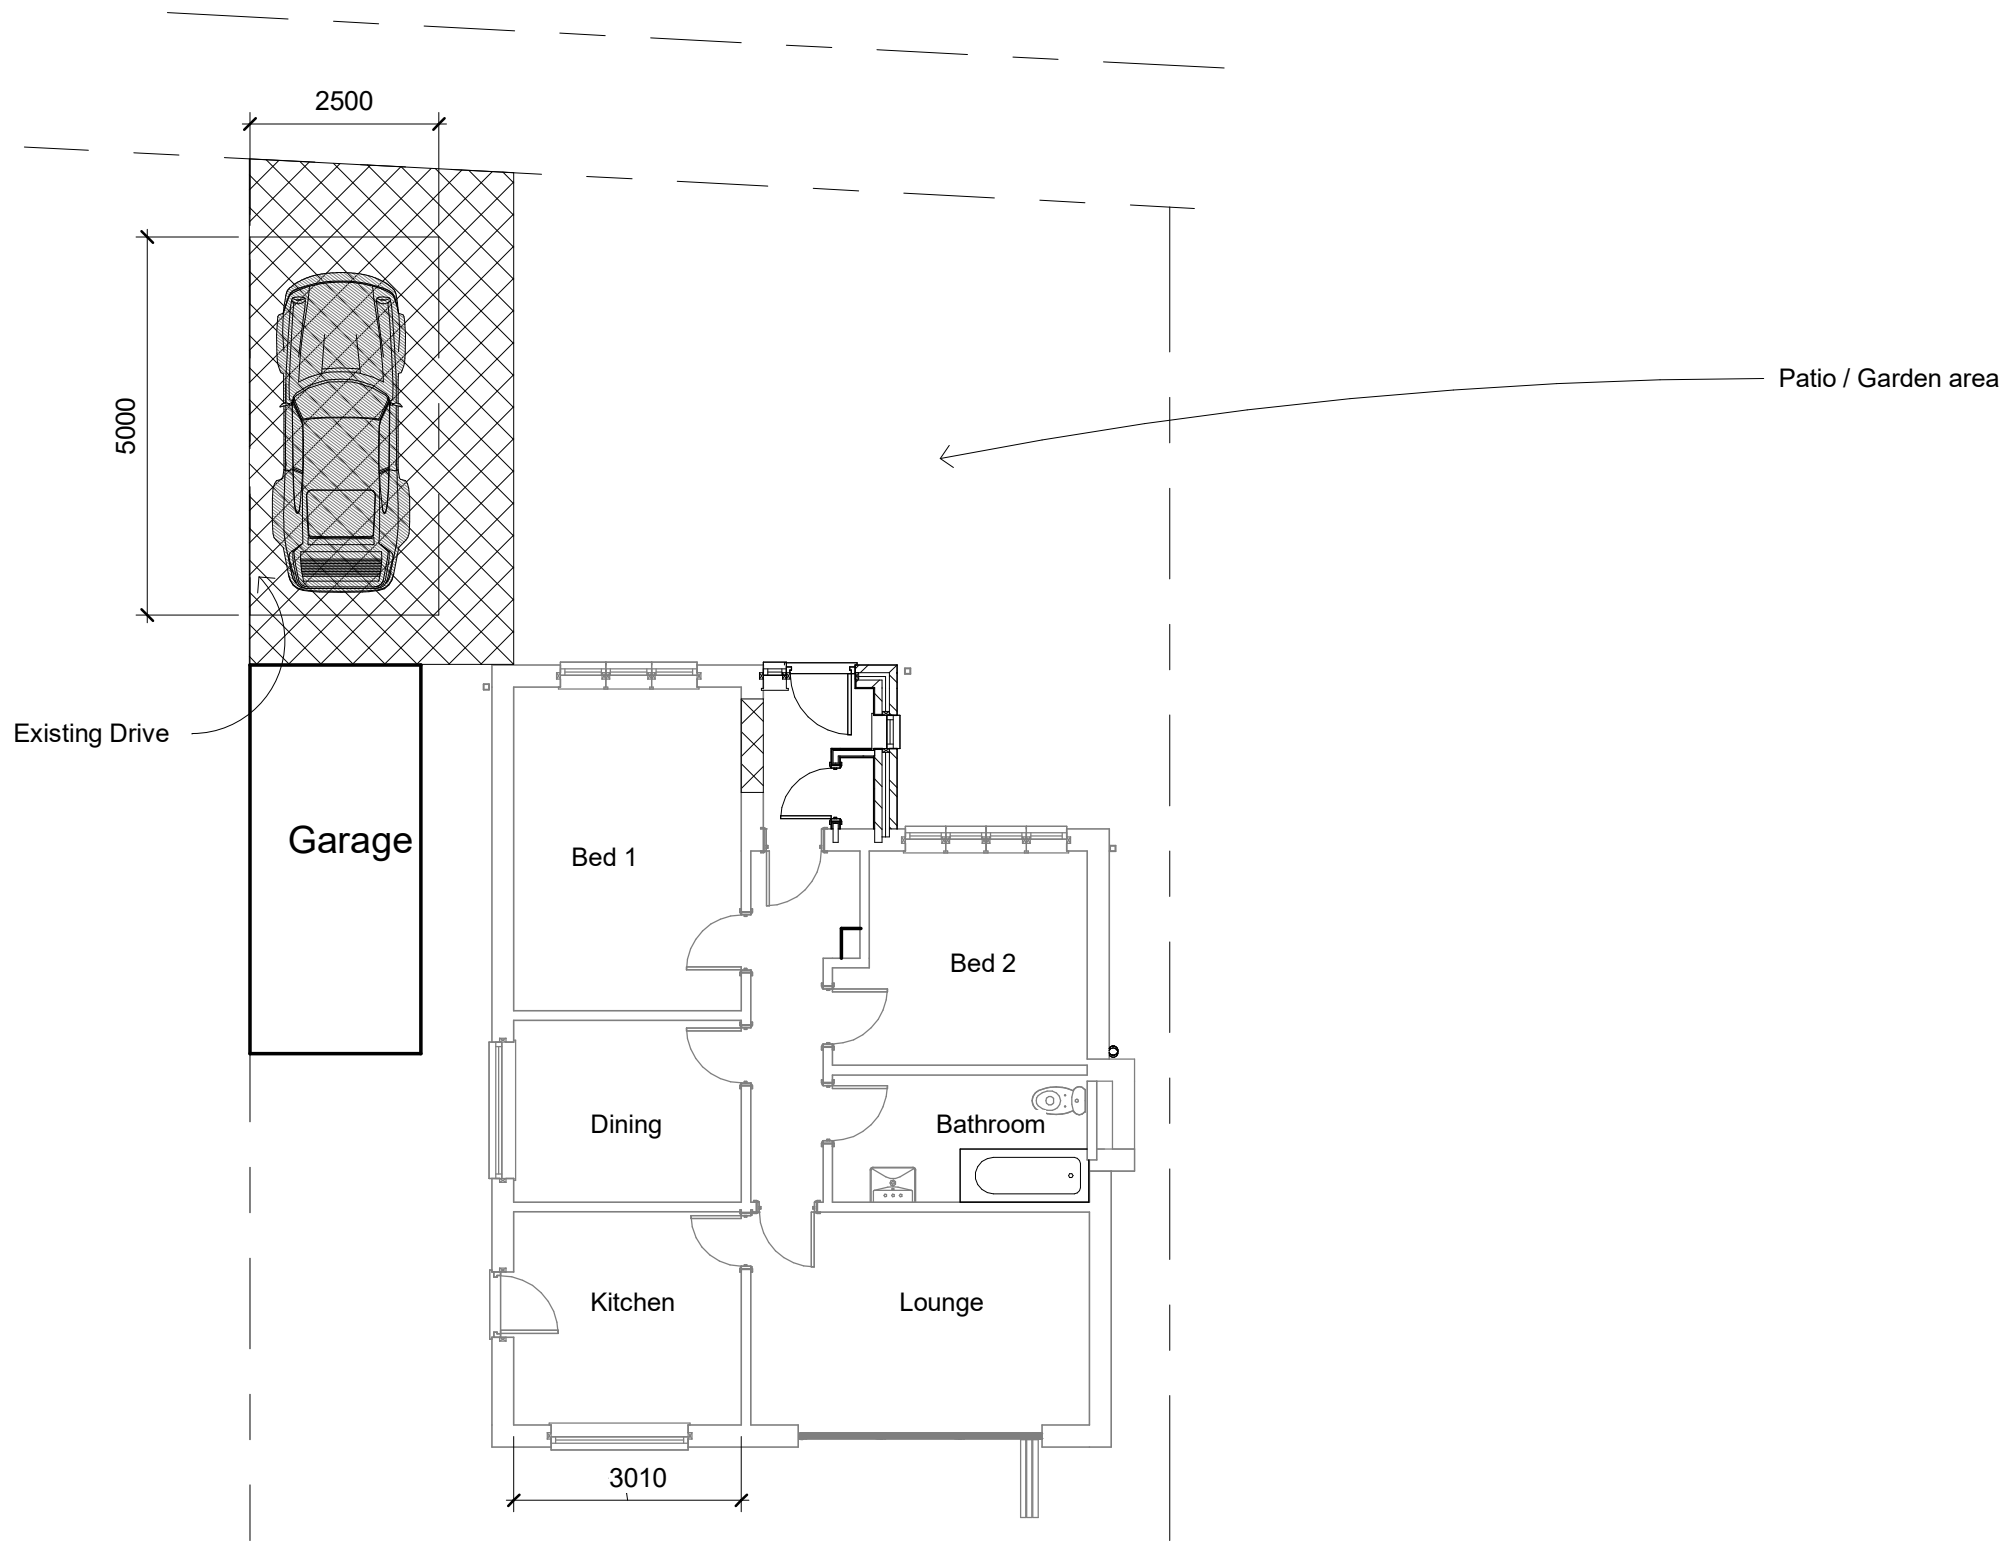

1 **DPC Copy 1**
1 : 100

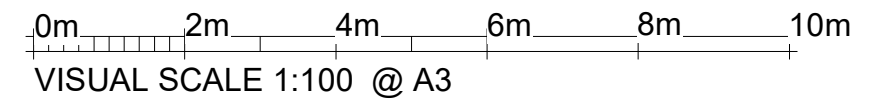

Planning
Building Control
Structural Calculations
Project Management

PROJECT		CLIENT		
SHEET		Mr J Mulkeen		
		Date 21/05/2024	Project number NDH/JM/5/24	Scale (@ A3) 1 : 100
		Drawn by Neil	DRAWING NUMBER 1 of 1 A	
		Checked by Checker		REV