


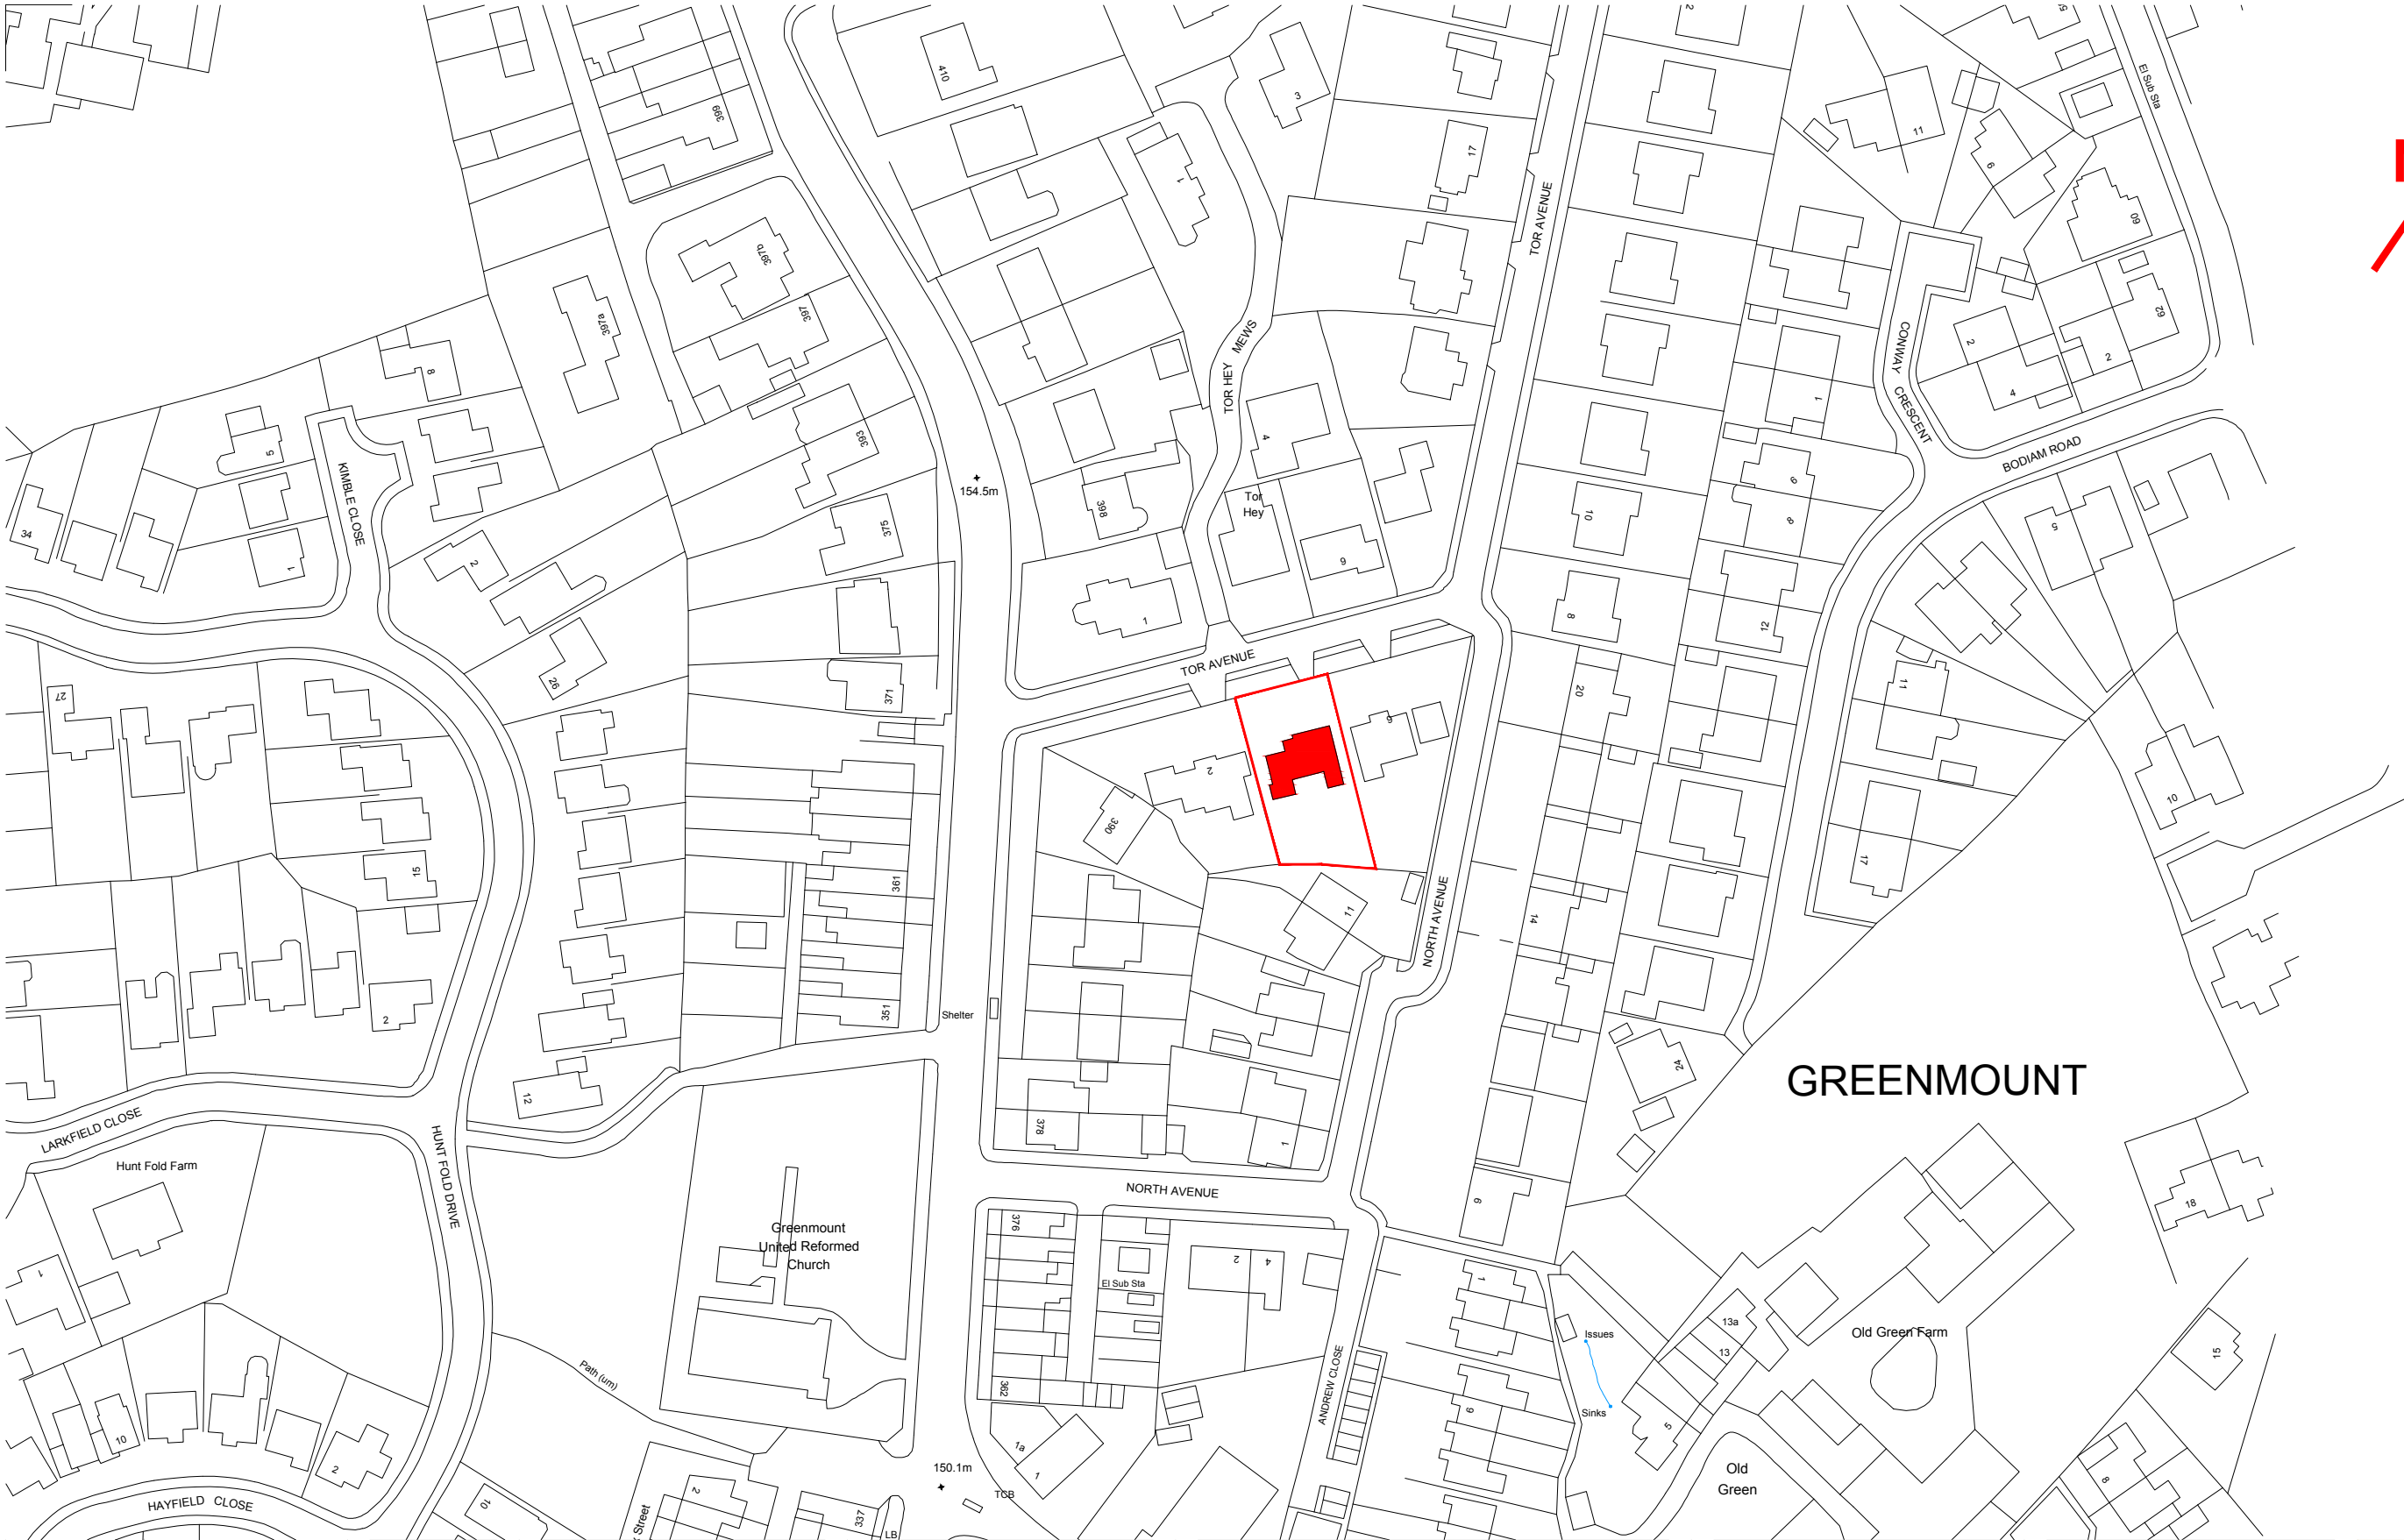

GREENMOUNT

Cadence Architecture Ltd

contact@cadence-architecture.co.uk

www.cadence-architecture.co.uk

project north

notes

1. Drawings are based on survey data and may not accurately represent what is physically present.
2. Do not scale from this drawing. All dimensions to be site verified by the contractor before proceeding.
3. All dimensions are in millimeters unless noted otherwise.
4. Cadence Architecture Ltd shall be notified in writing of any discrepancies.

key plan

not to scale

revisions				
REV	DATE	DRAWN BY	APPR. BY	NOTES

client:

MR & MRS FROUDE

project:

4 TOR AVENUE
GREENMOUNT

status:

PLANNING

revision:

title:

LOCATION PLAN

drawn by:

PDP

approved by:

PDP

date:

10.10.24

job no:

109BUR

scale:

1:1250@A3

drawing no:

100