

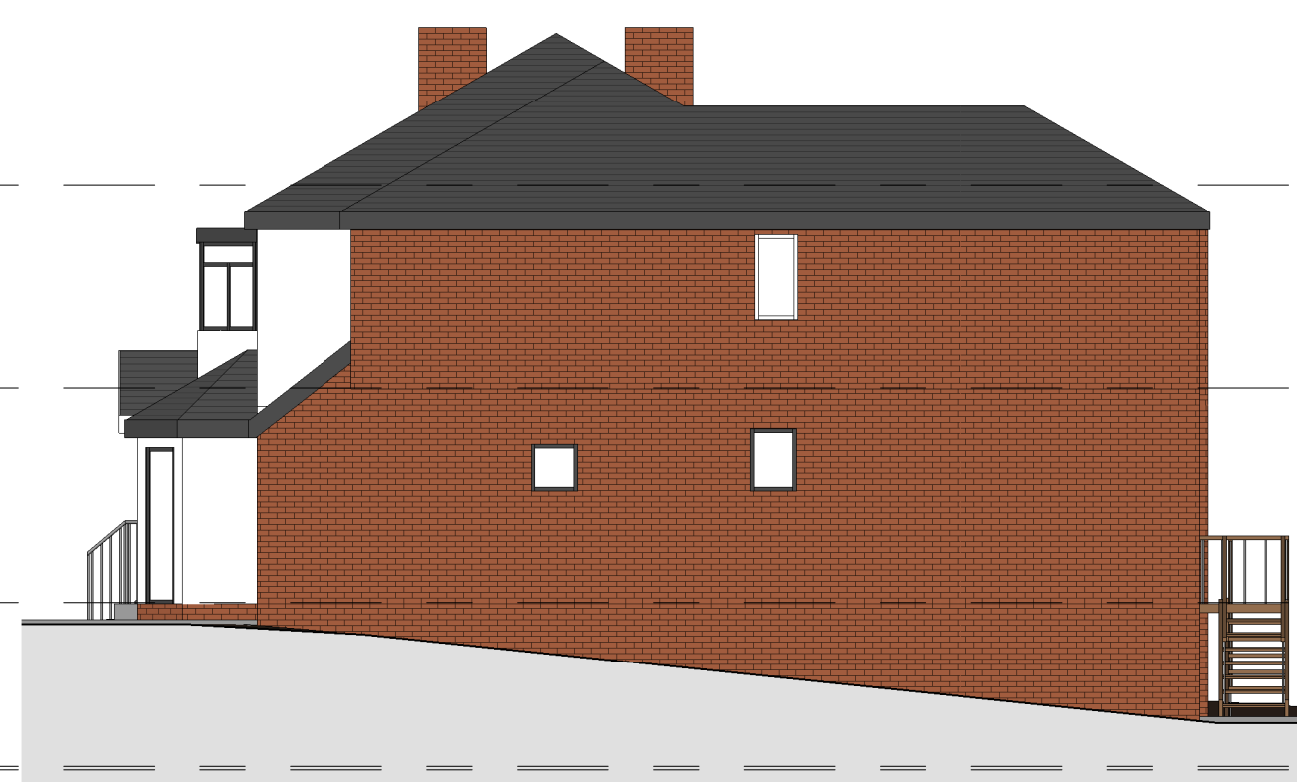
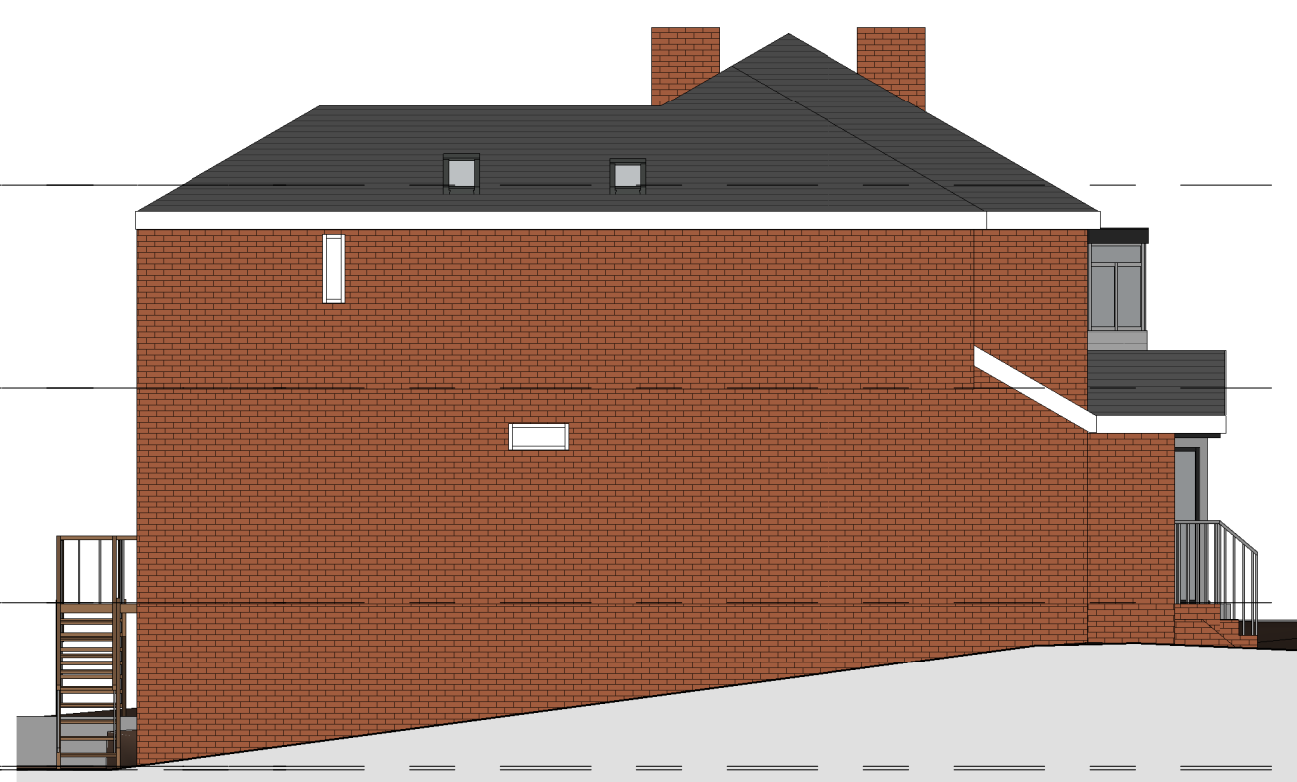


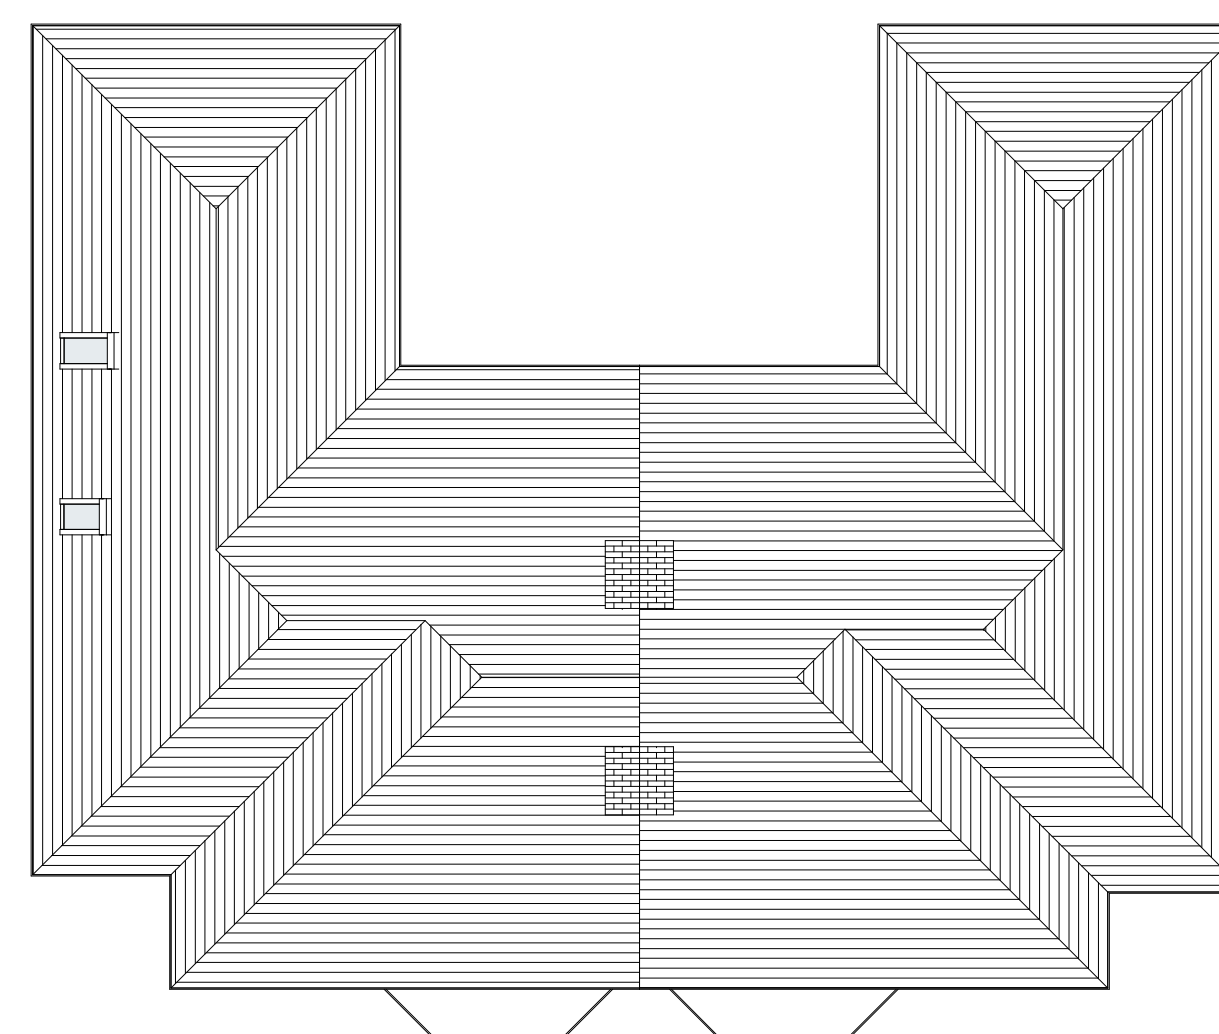

8 Right Side - 34 - 36 Existing  
1 : 100

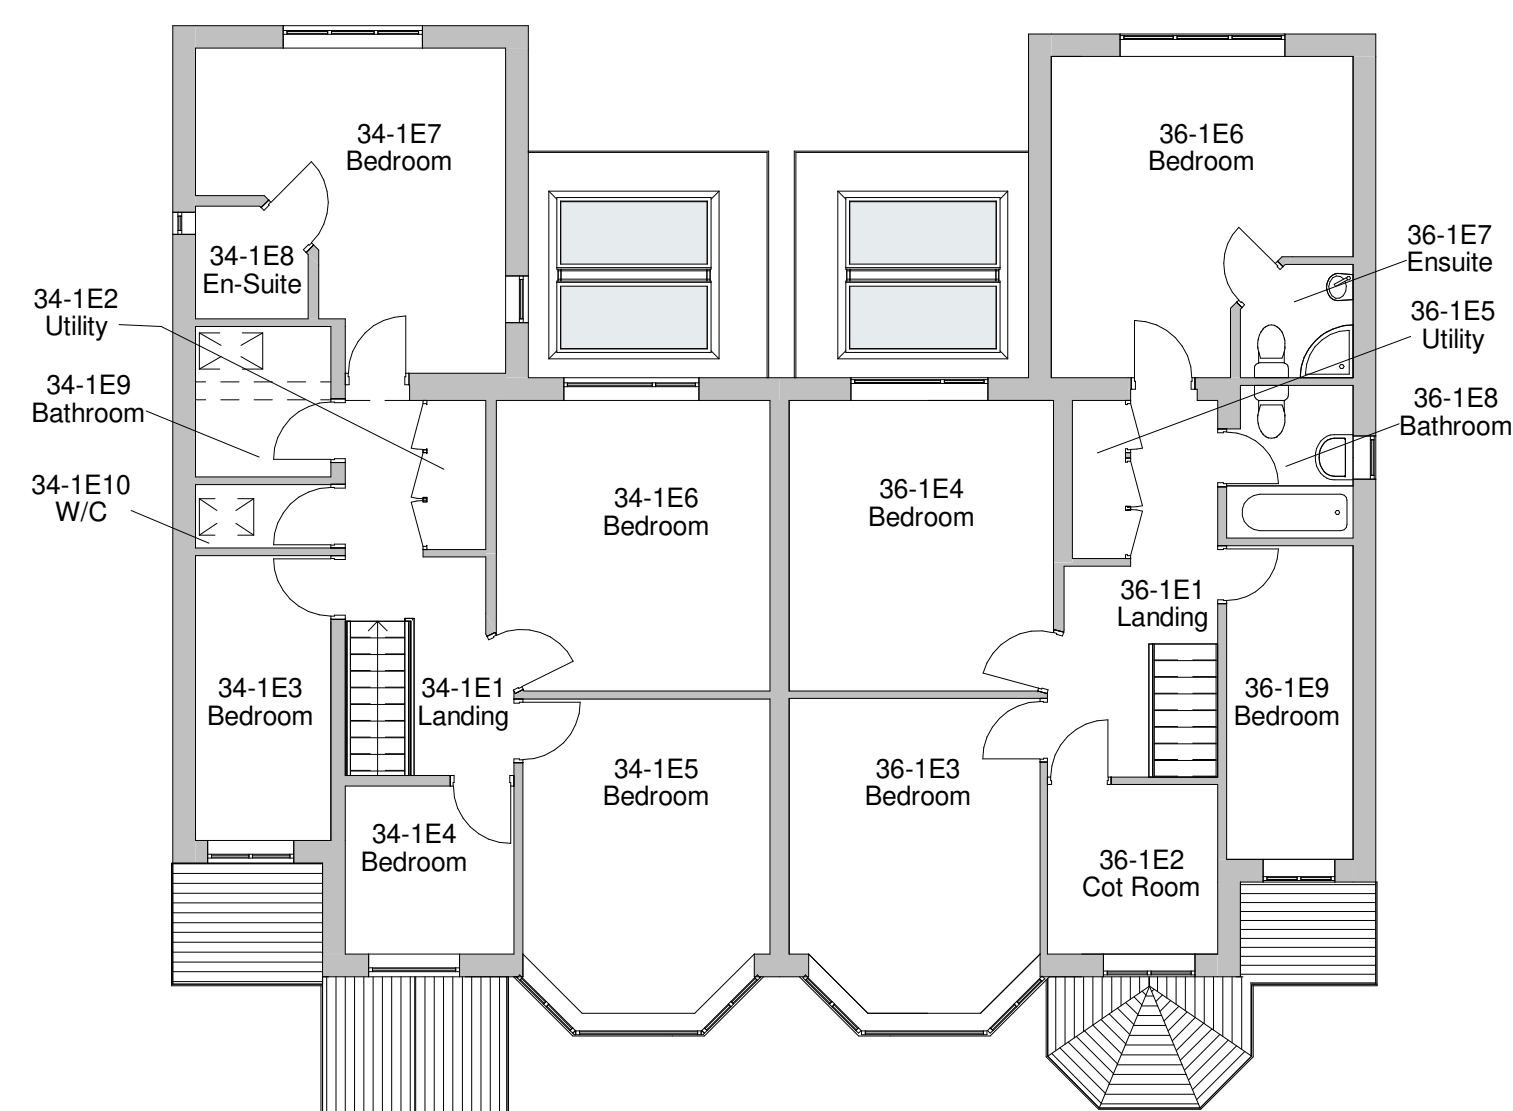

4 LEVEL Roof - 34 - 36 Existing  
1 : 100