


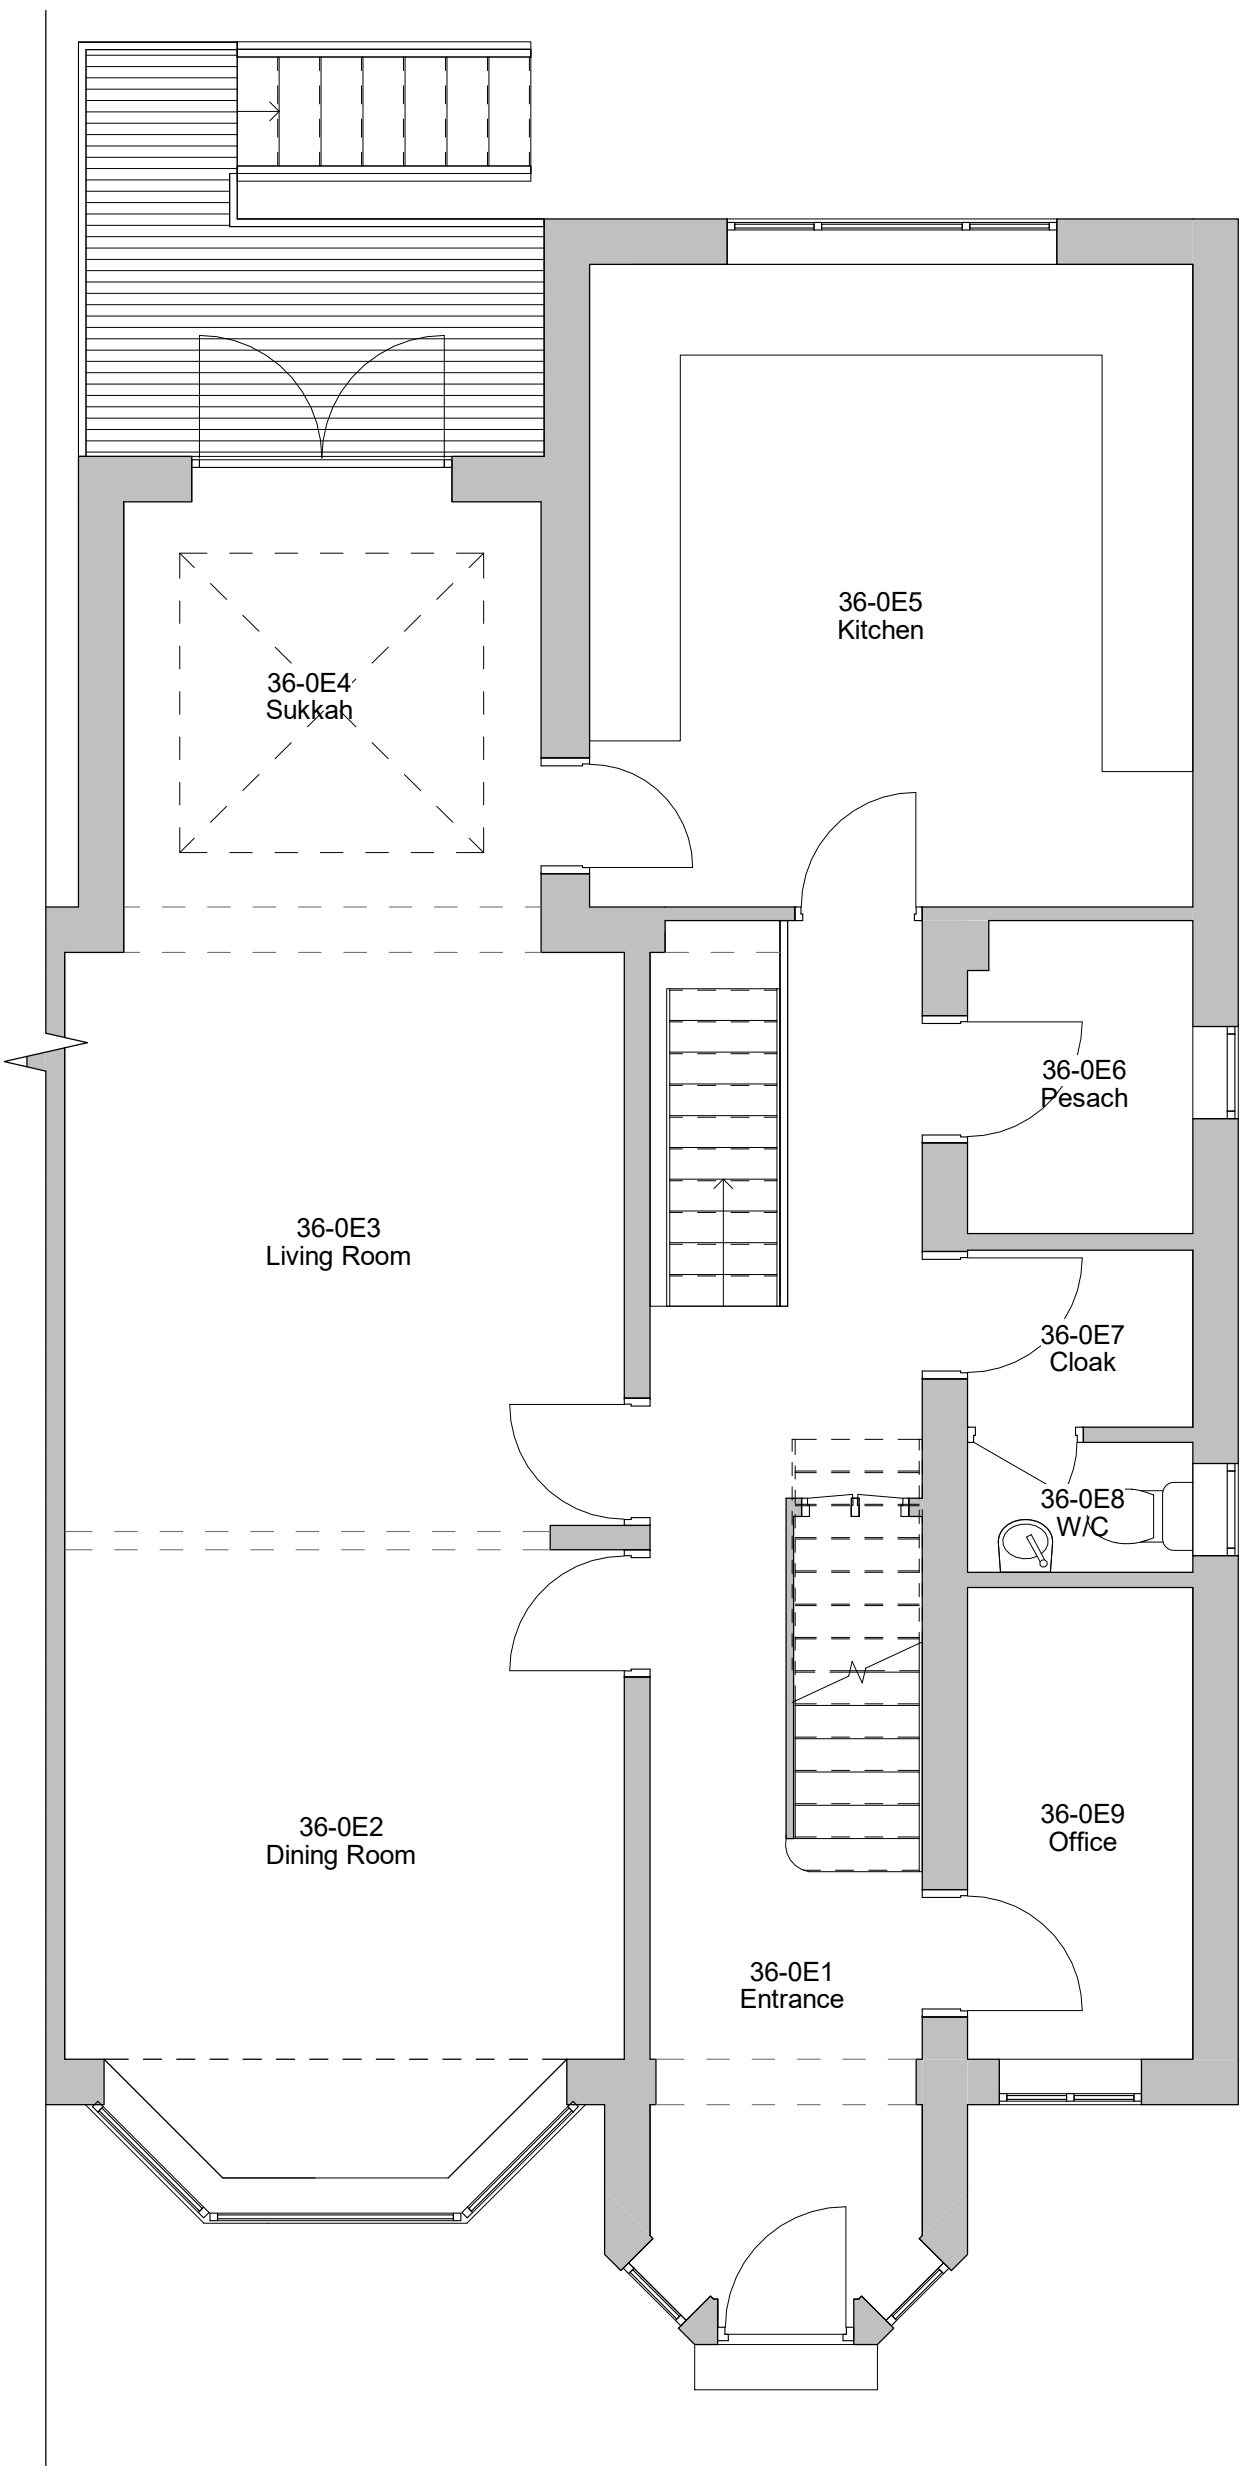
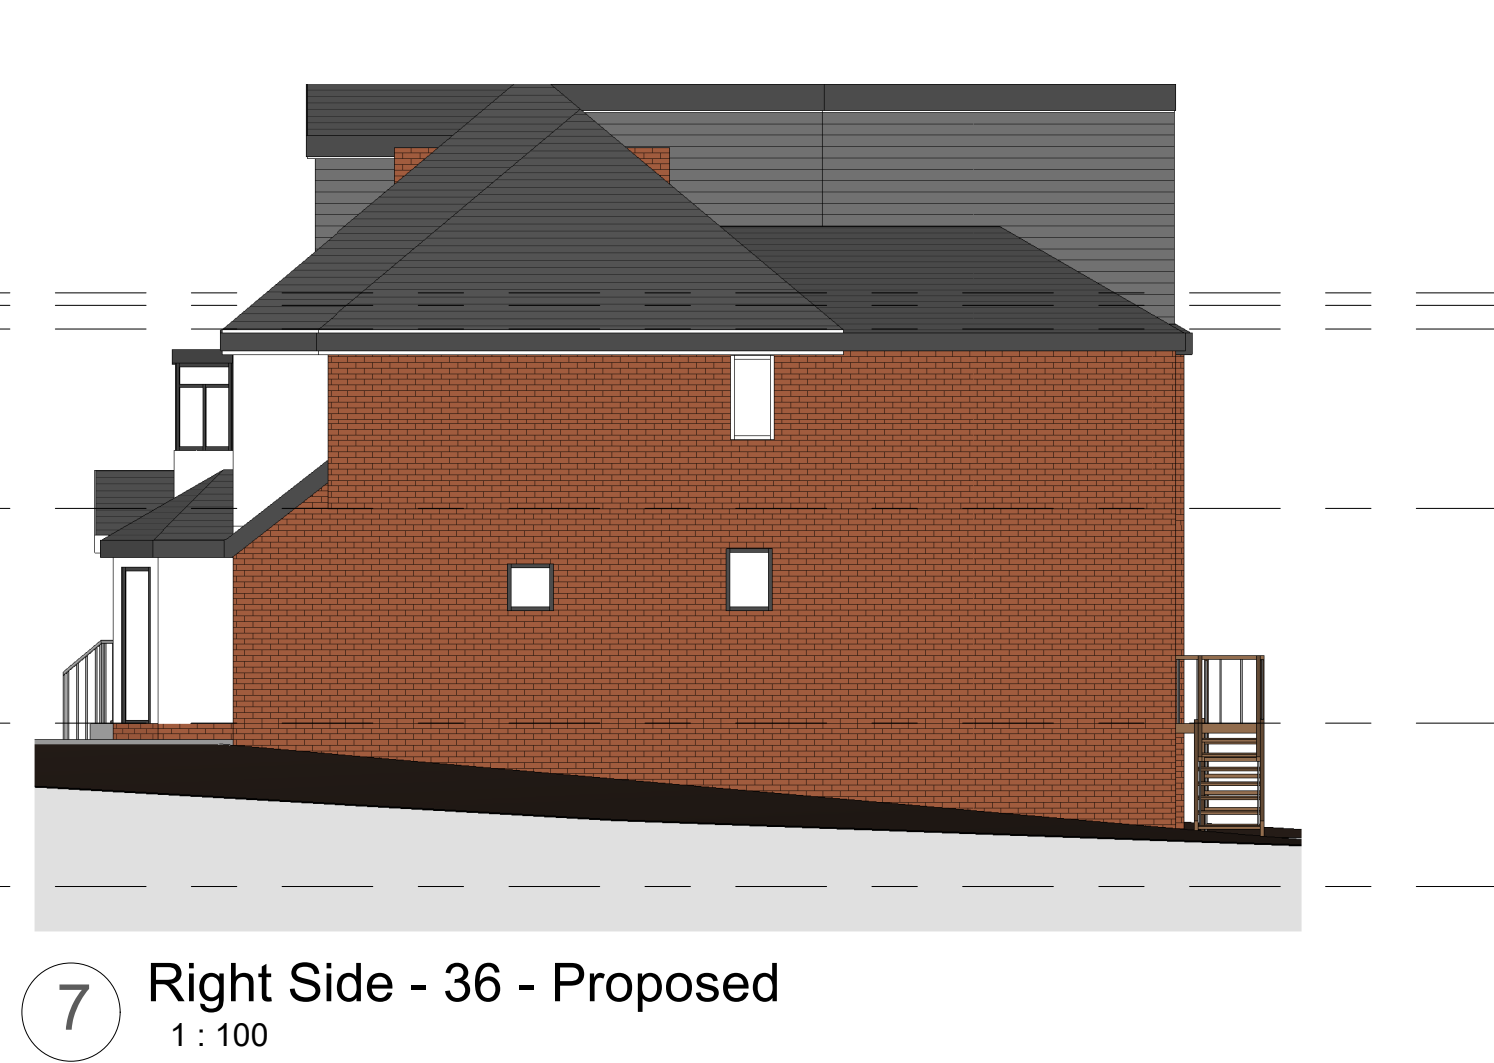
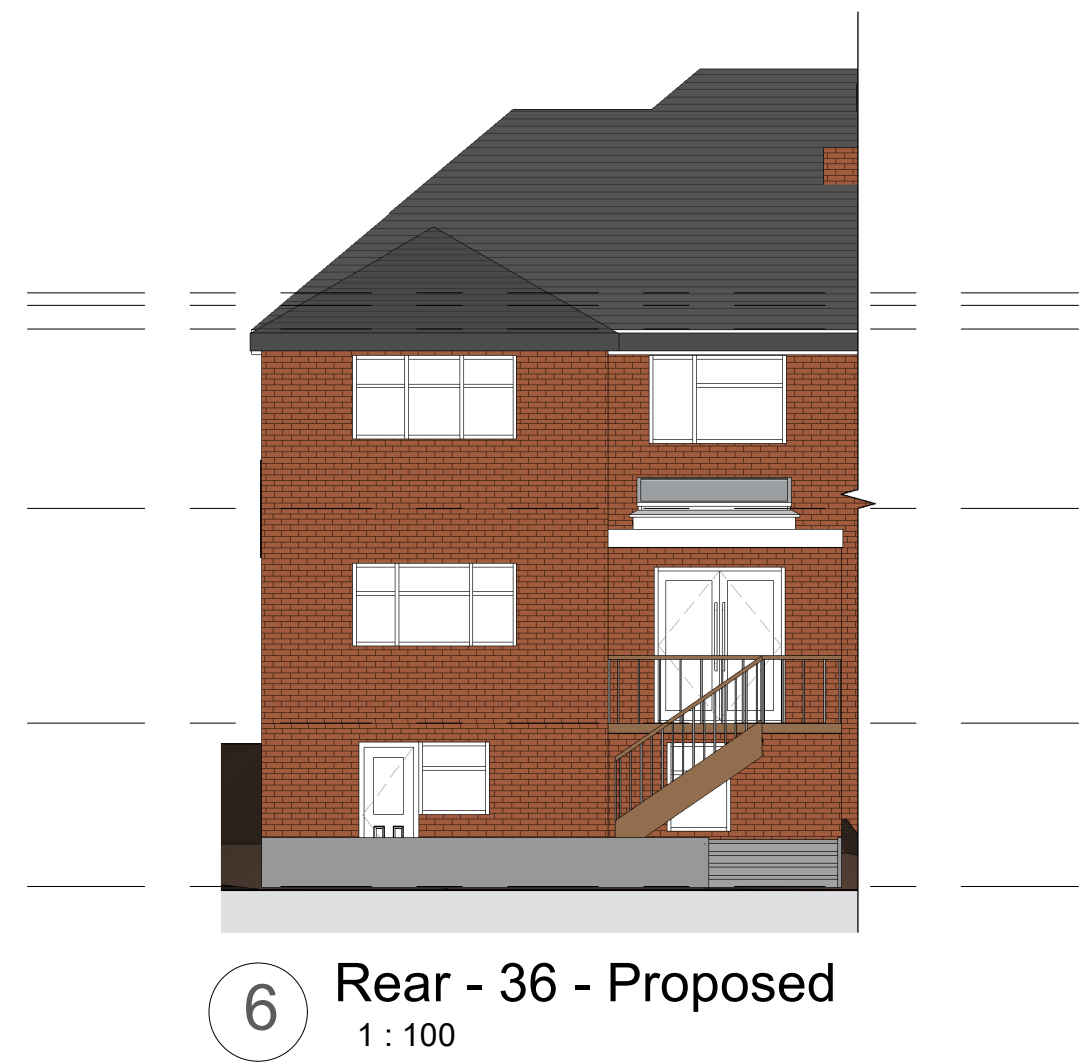
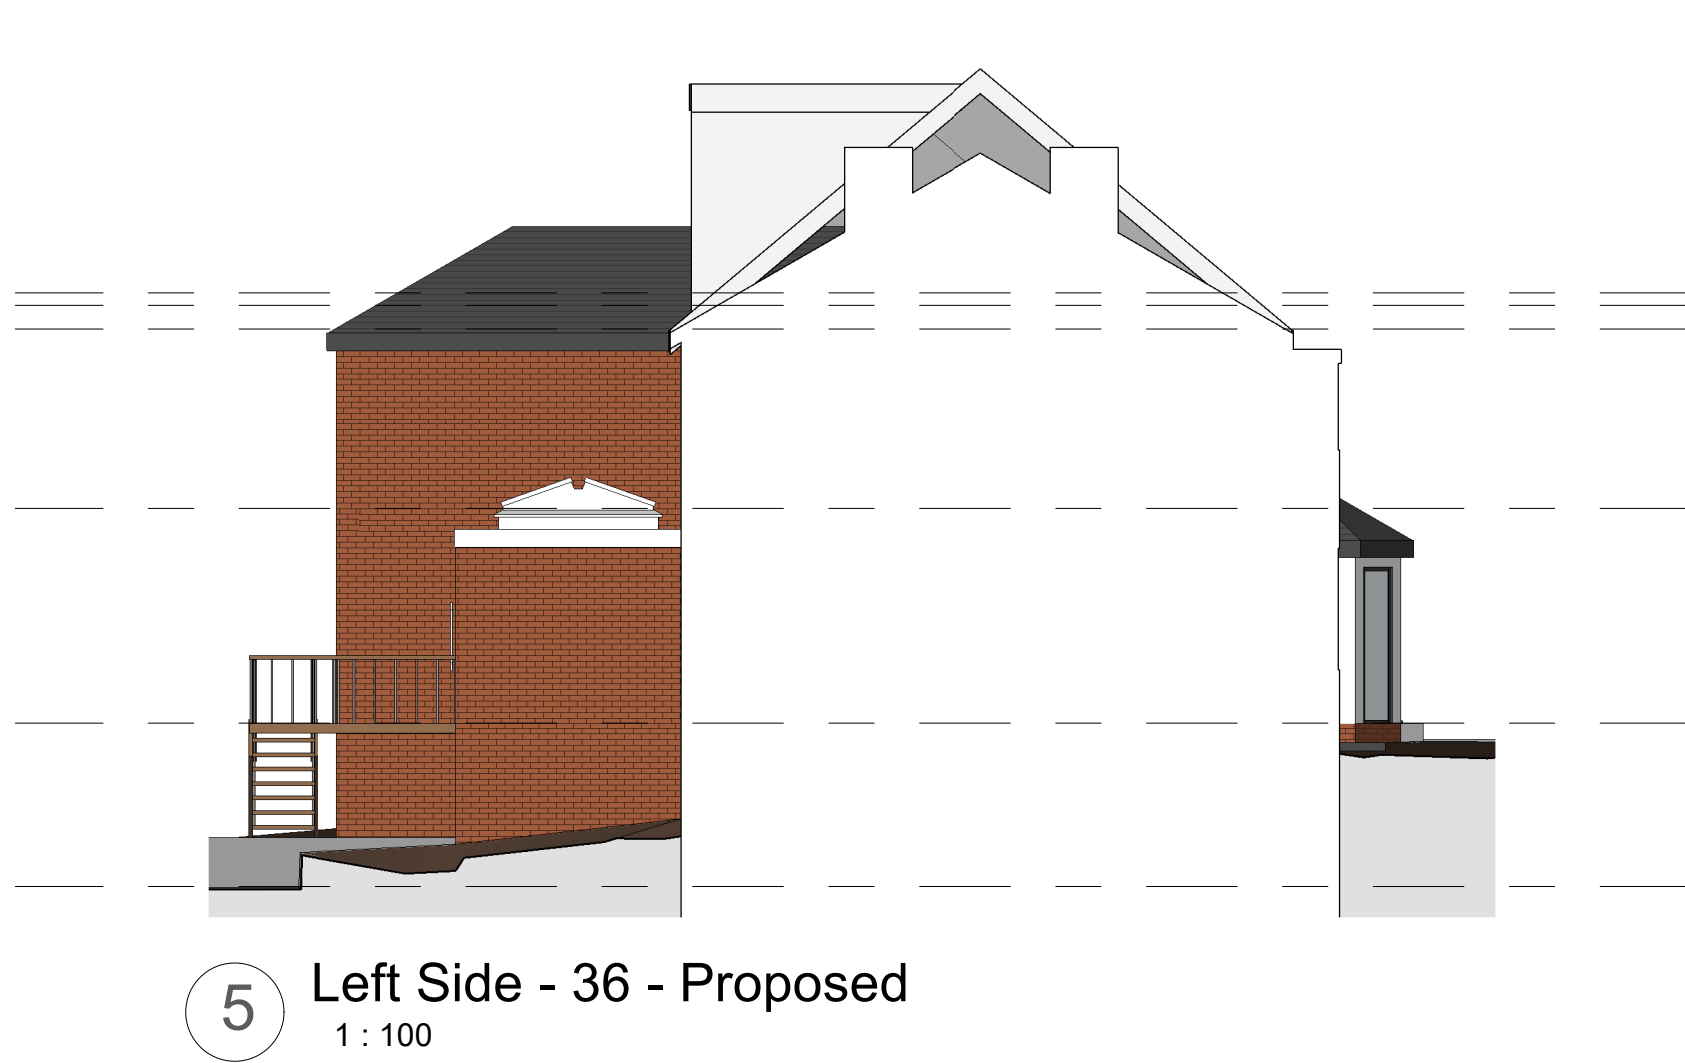
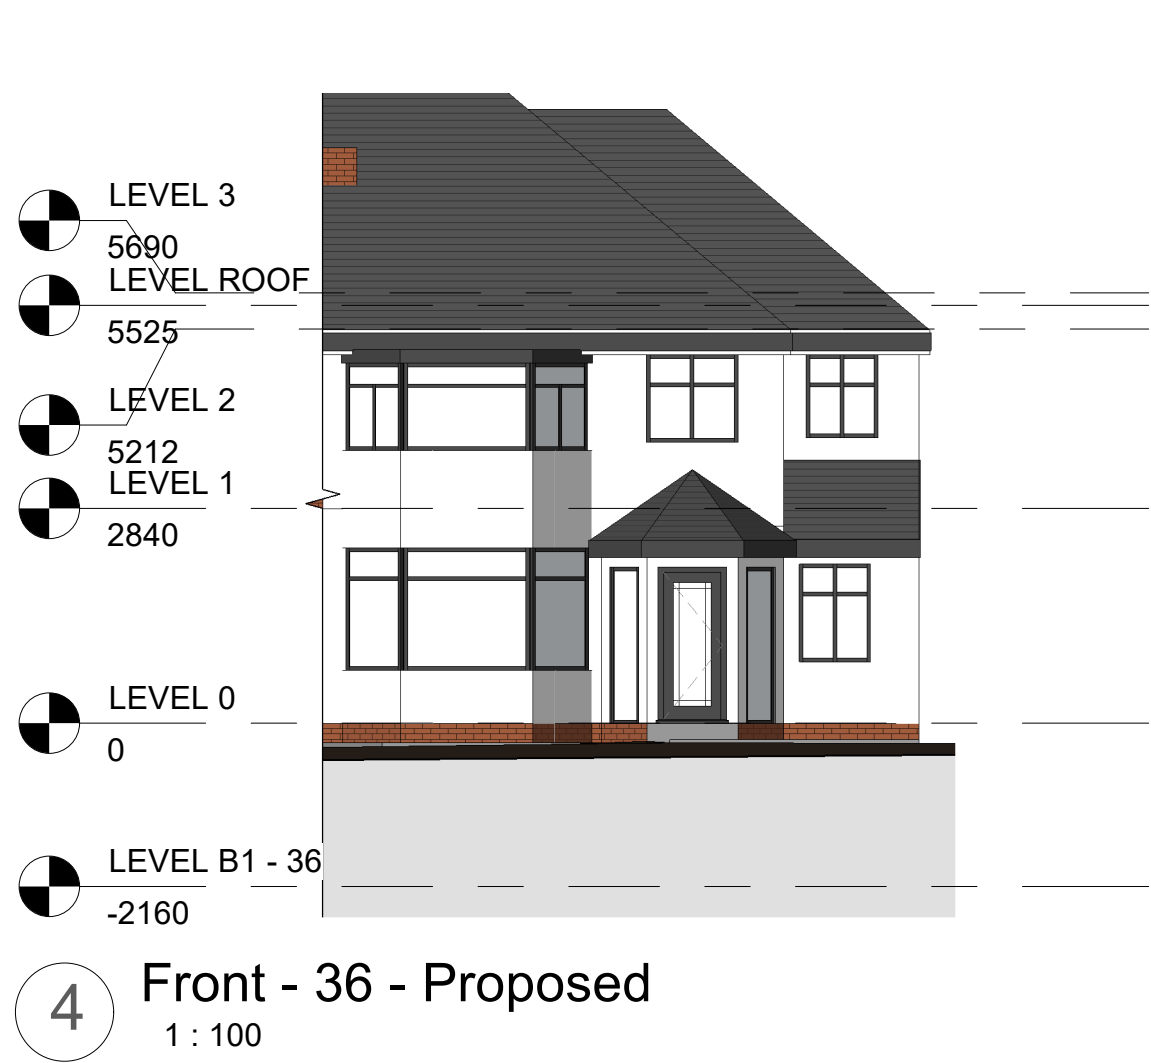


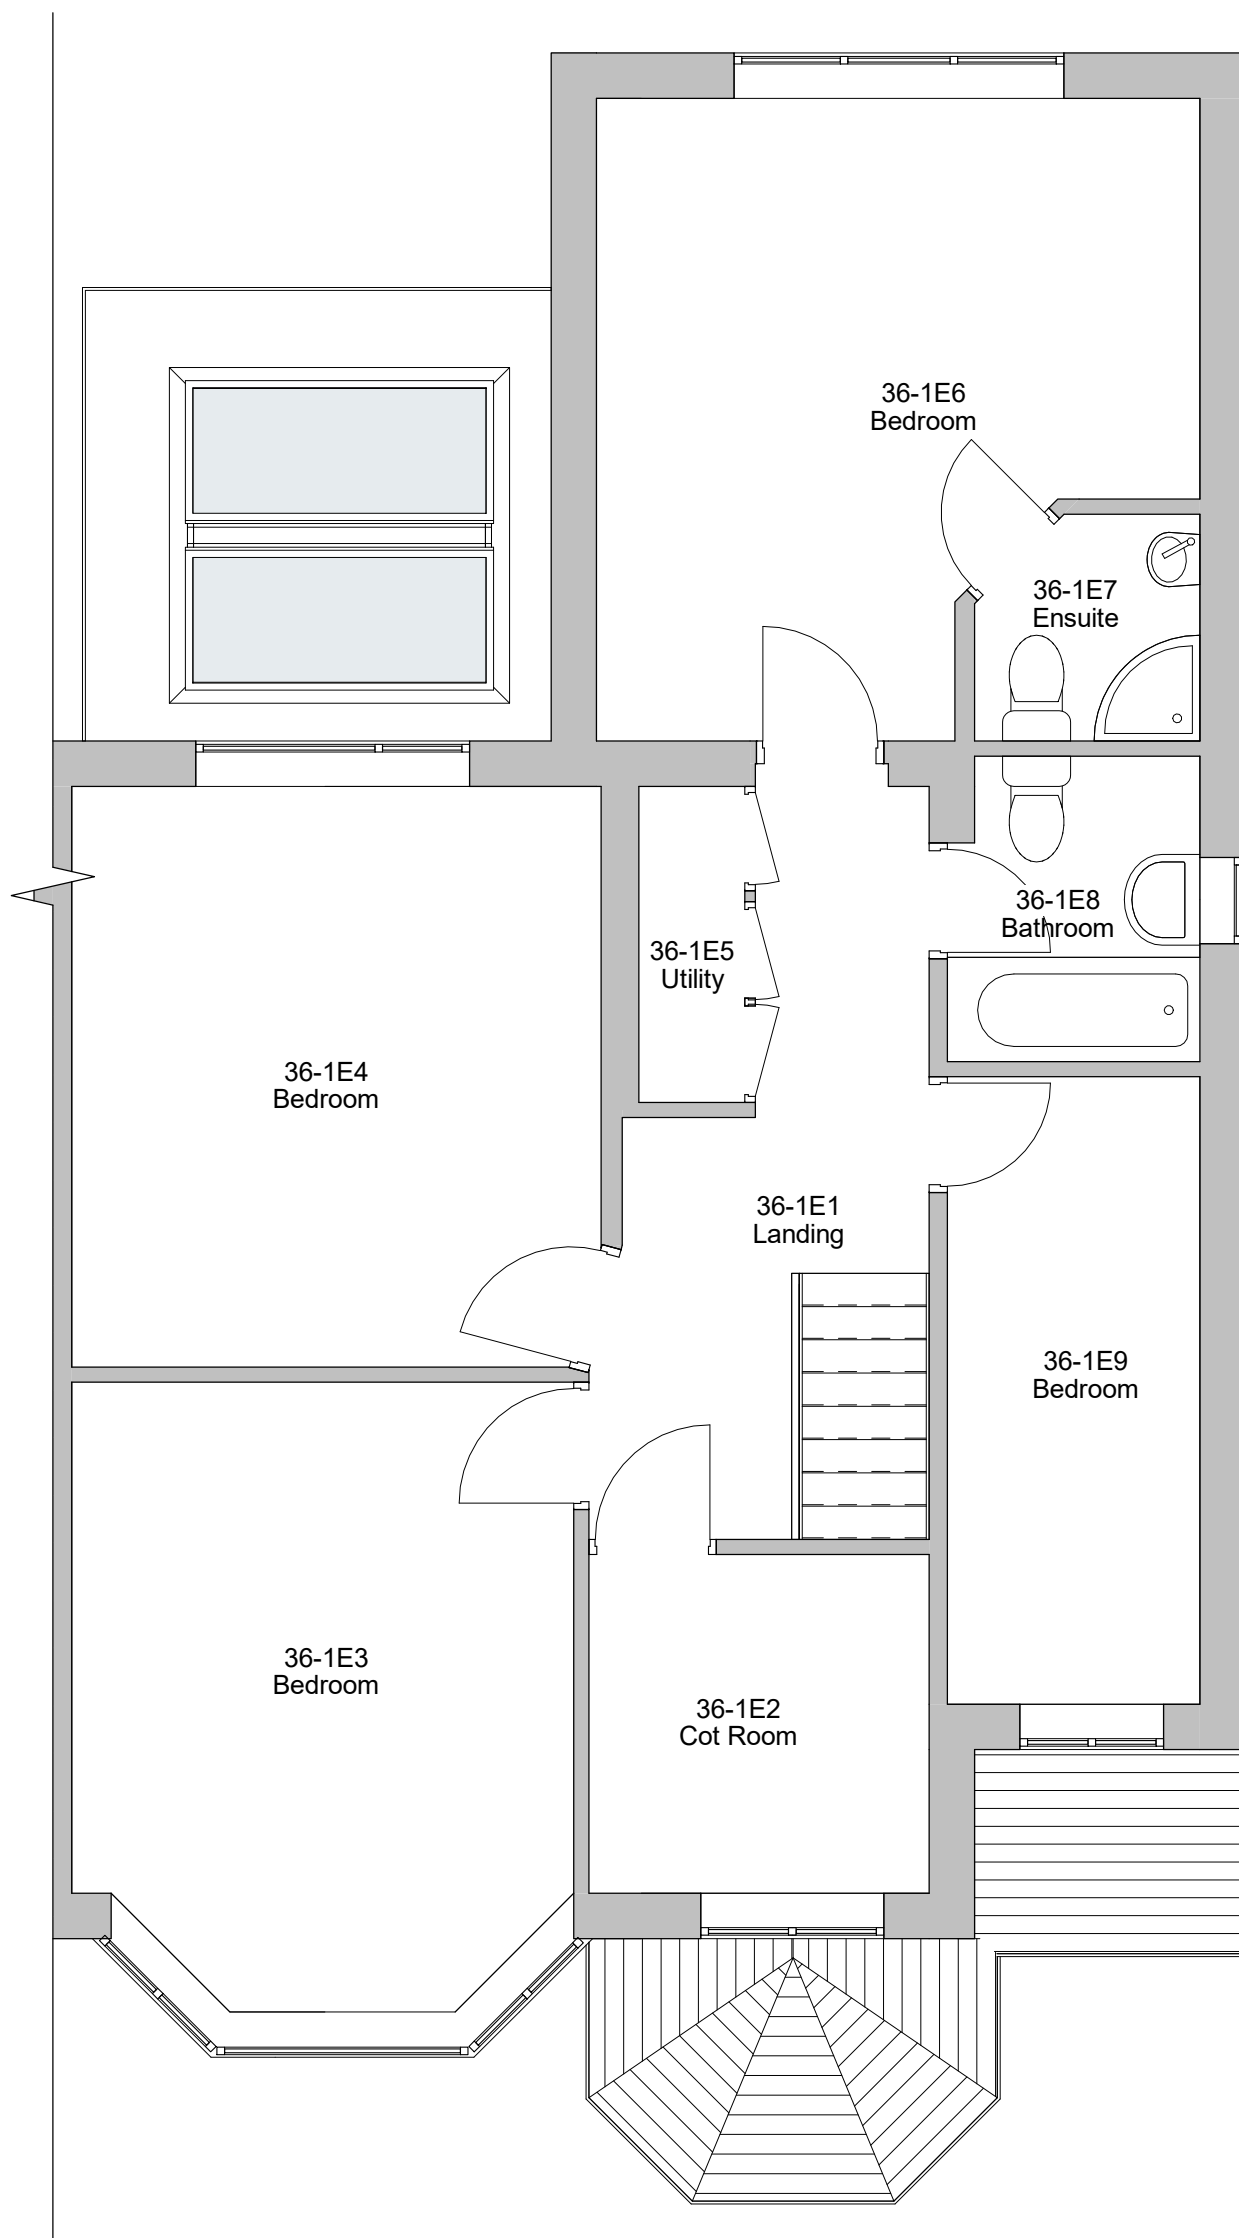

1 Level 0 - 36 - Proposed
1 : 50

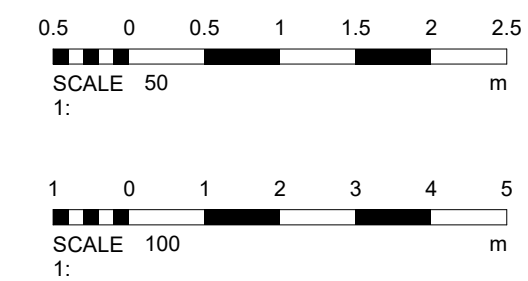

2 Level 1 - 36 - Proposed
1 : 50

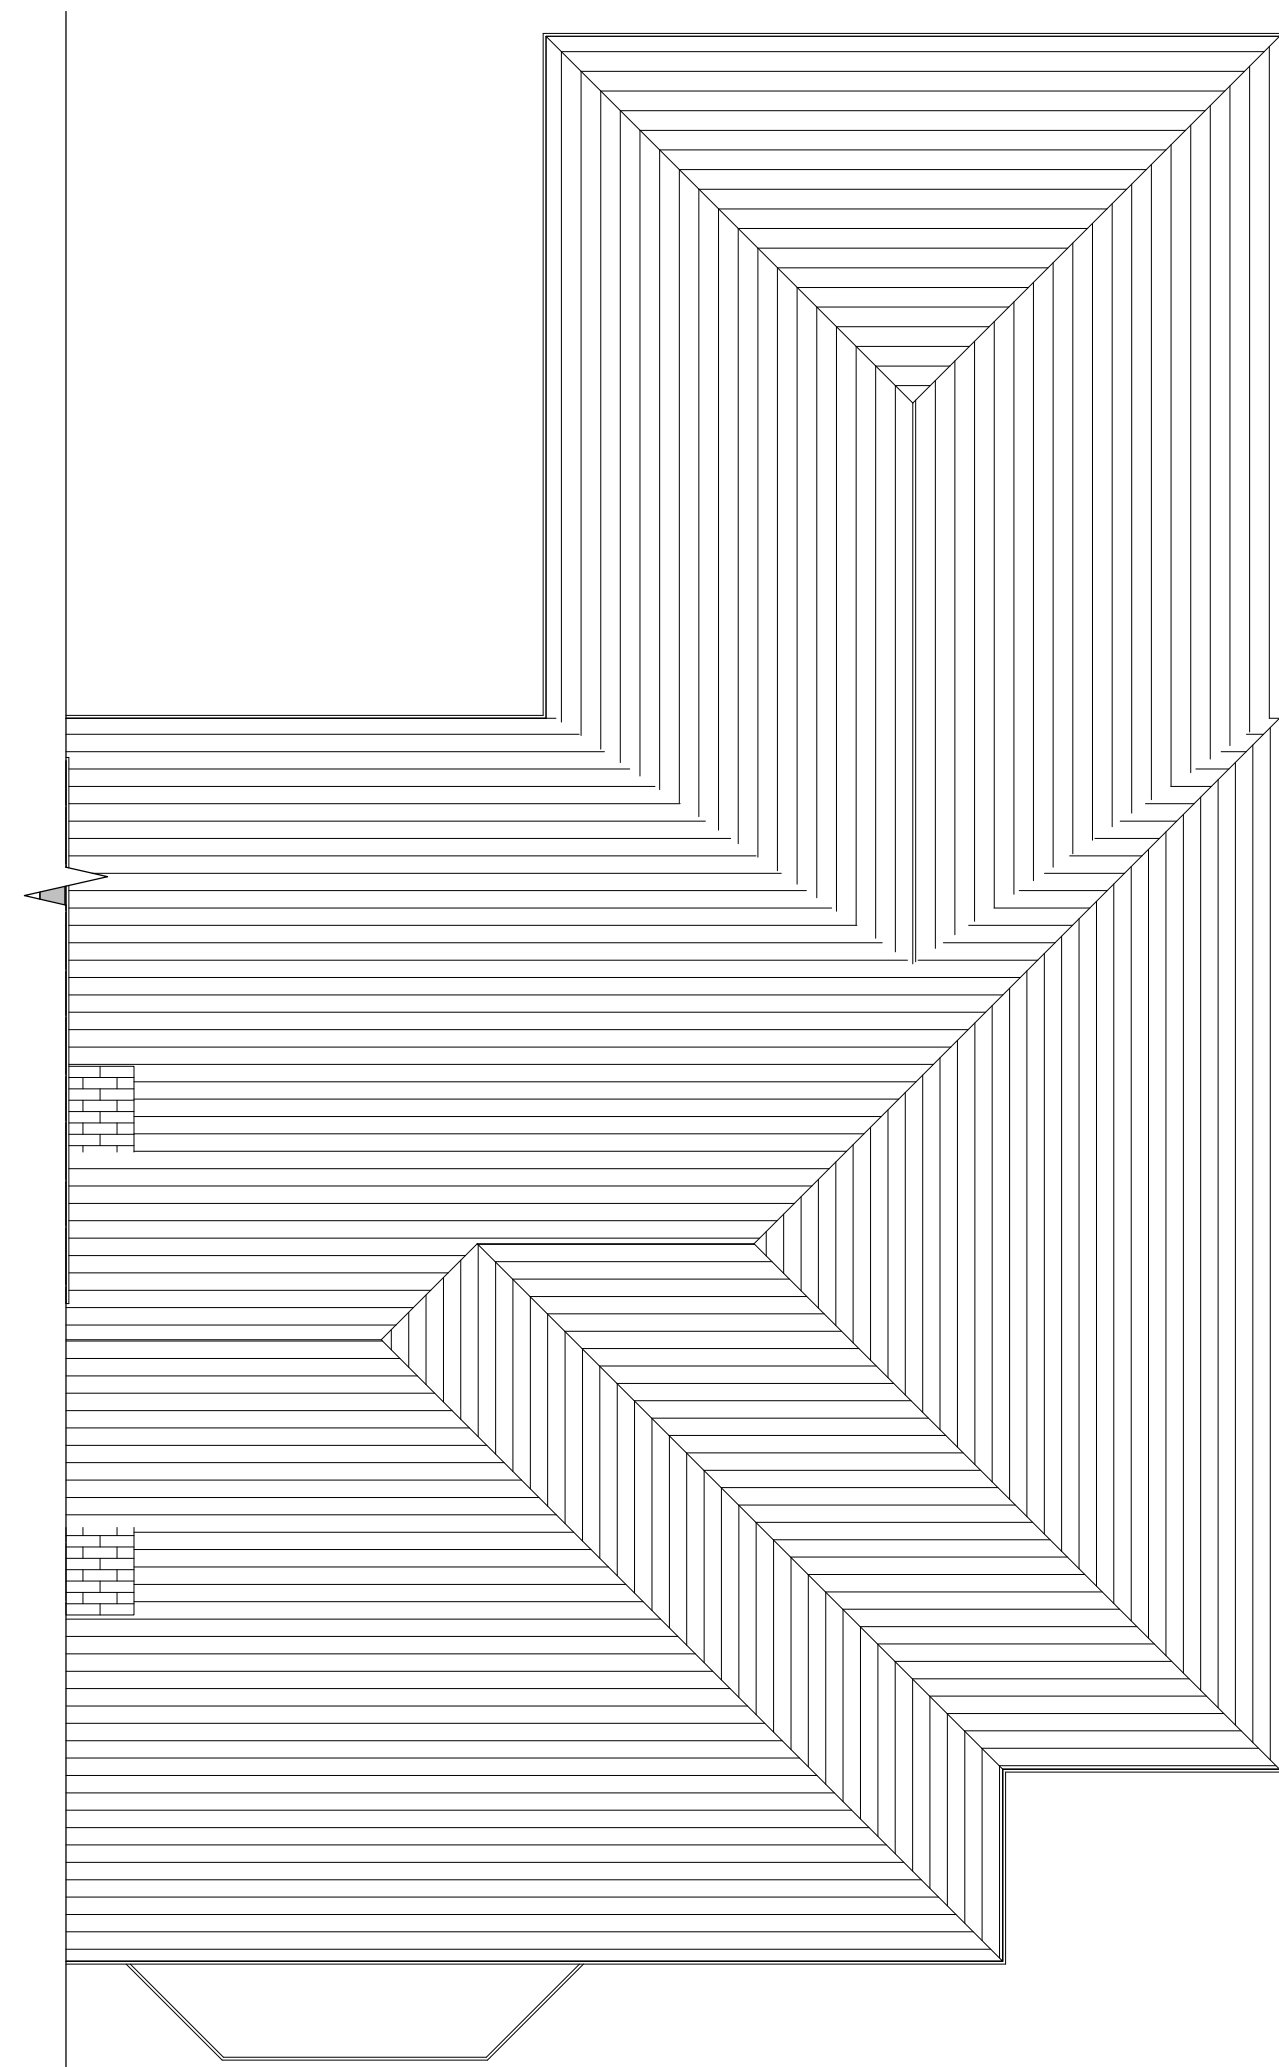

No. Description Date		
PROJECT		
34 - 36 Parkway		
36 - Proposed Plans and Elevations		
CLIENT		
Grunfeld		
STATUS		
DESIGN		
DRAWN BY	DATE	SCALE (@ A1)
TP	15/09/2022	As indicated
PROJECT NUMBER	DRAWING NUMBER	REV
GSS21118.5	003B	
GOLD SKETCH		
S T U D I O S		
www.goldsketch.co.uk info@goldsketch.co.uk 0161 792 9595		
NOTES		
COPYRIGHT - ALL RIGHTS RESERVED. NO PART OF THIS DRAWING MAY BE REPRODUCED WITHOUT WRITTEN CONSENT. DRAWINGS TO BE USED FOR THE SITE INDICATED ONLY. ALL DIMENSIONS AND LEVELS ARE CO-ORDINATED ON SITE. ANY DISCREPANCIES TO BE REPORTED TO THE ARCHITECT IMMEDIATELY. THE ARCHITECT SHALL BE RESPONSIBLE FOR THE ACCURACY OF THE INFORMATION PROVIDED TO THE CONSULTANTS OF ANY WORK. ALL WORK AND MATERIALS TO BE IN ACCORDANCE WITH CURRENT BUILDING REGULATIONS AND LOCAL CODES OF PRACTICE AND BRITISH STANDARDS. ALL DIMENSIONS ON THIS DRAWING ARE IN METERS UNLESS OTHERWISE STATED.		