



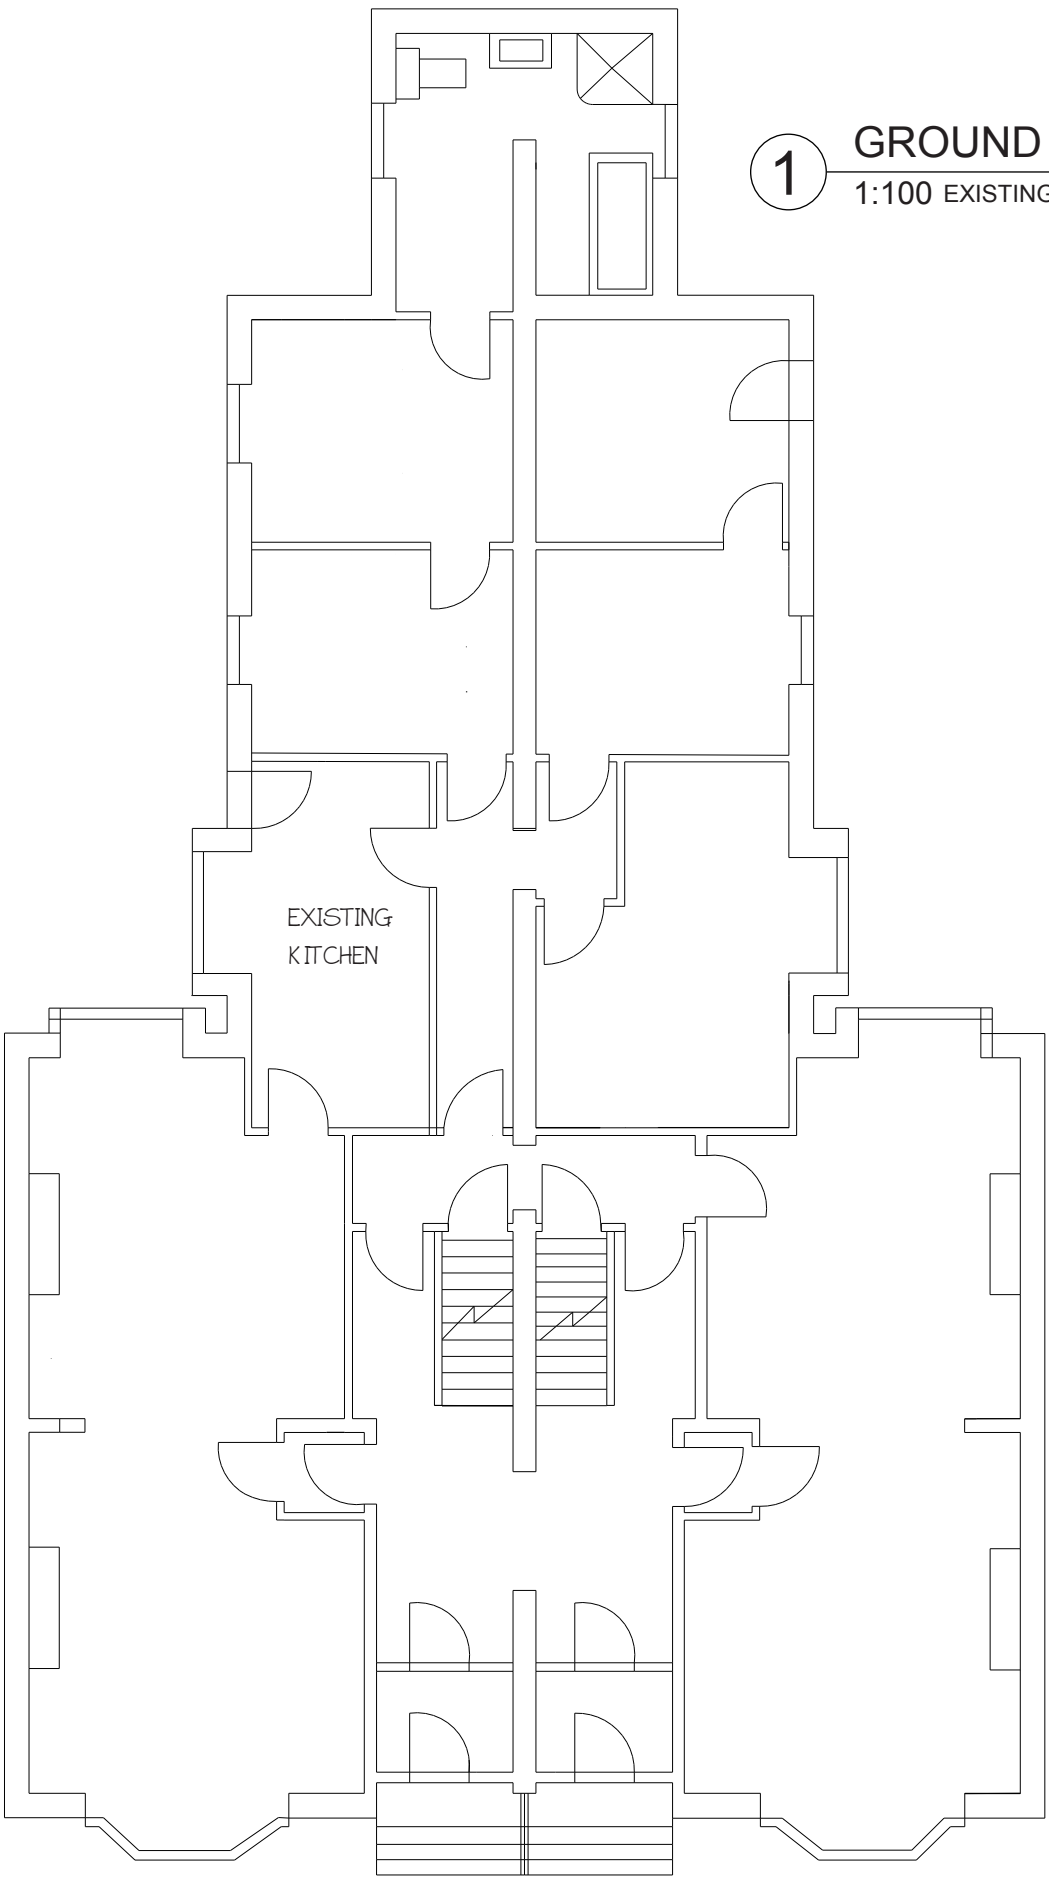

**1** **GROUND FLOOR**  
1:100 EXISTING

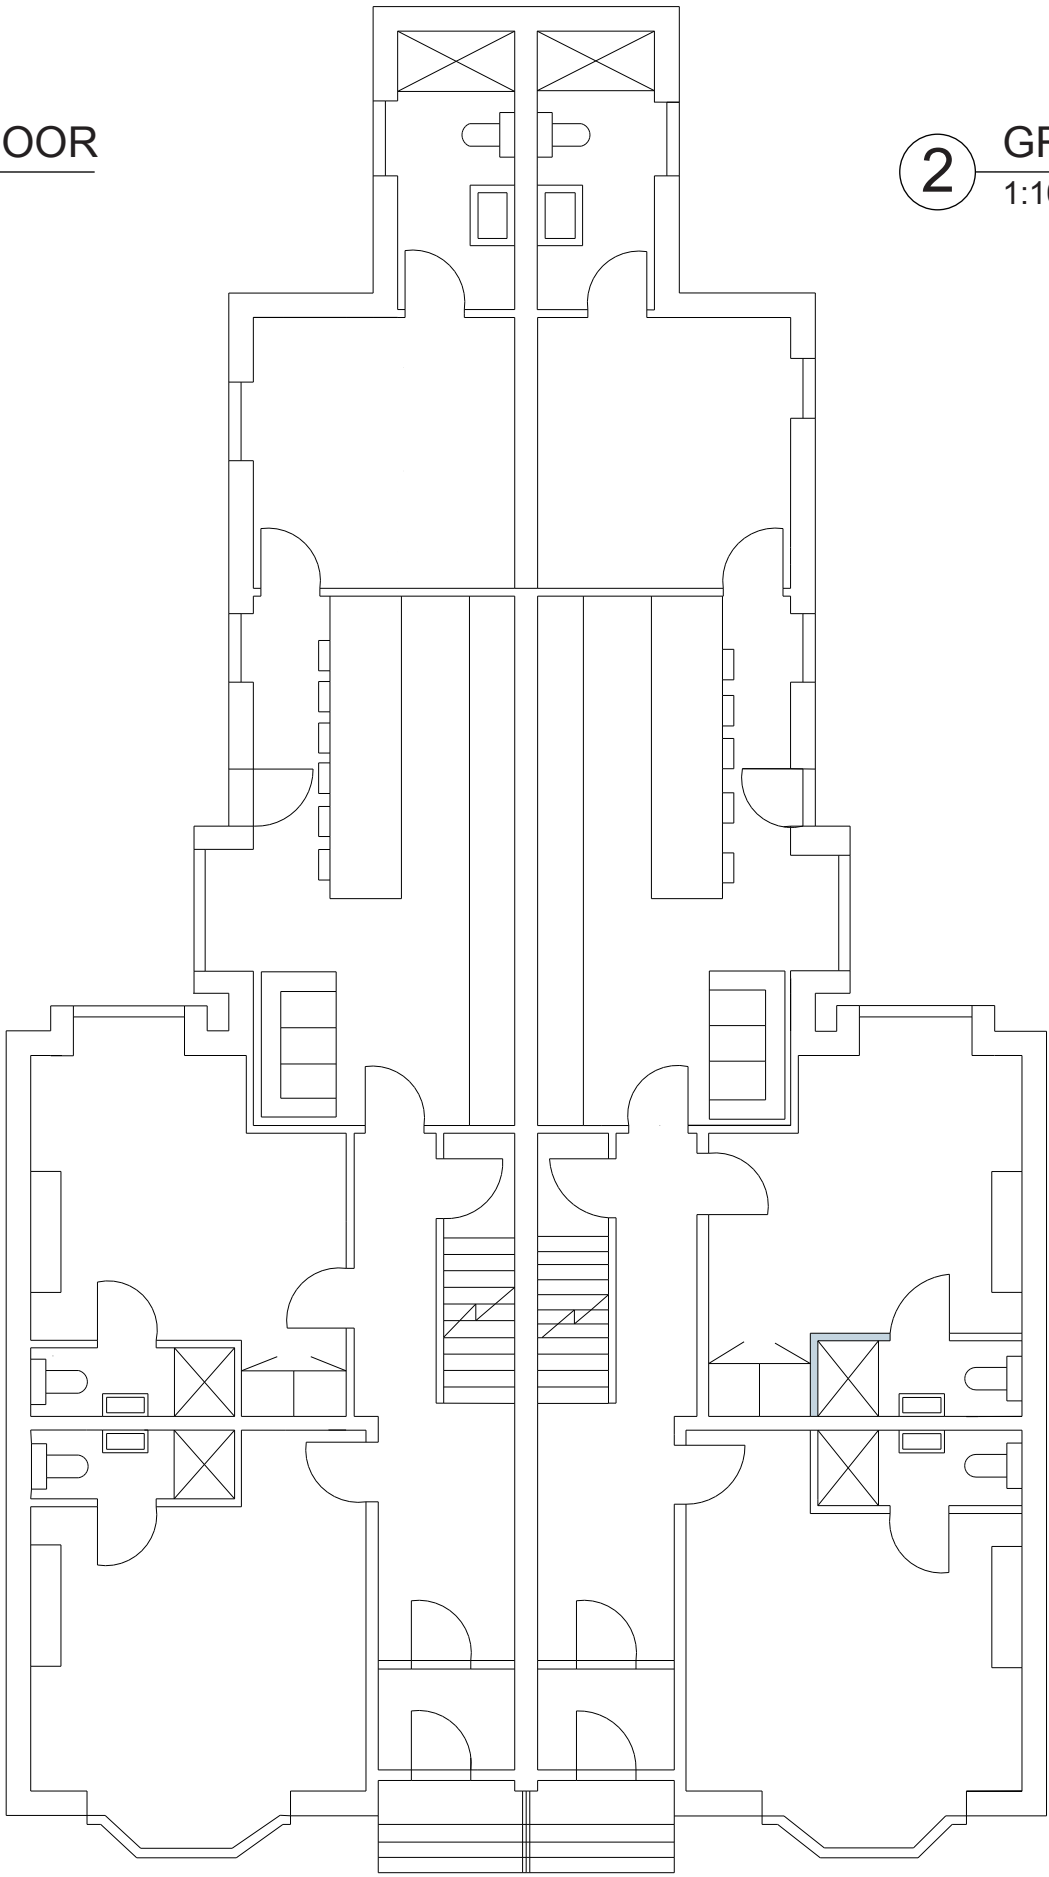

**2** **GROUND FLOOR**  
1:100 PROPOSED

|   |             |          |
|---|-------------|----------|
| PROJECT ADDRESS   |             |          |
| 146 & 148 MANCHESTER ROAD, BURY, BL9 0TL<br>(CURRENTLY ROSTREVOR HOTEL)   |             |          |
| TITLE   |             |          |
| GF FLOORPLANS - EXISTING & PROPOSED   |             |          |
| PROJECT NO.   | DRAWING NO. | REV      |
| GF-01   | 01          | 01       |
| SCALE   | DATE        | DRAWN BY |
| SCALE @ A4   | 05/06/23    | LC       |
| © COPYRIGHT: ALL RIGHTS RESERVED. THIS DRAWING MUST NOT BE REPRODUCED WITHOUT PERMISSION. ALL DIMENSIONS RELATIVE TO THIS DRAWING TO BE CHECKED ON SITE. DESIGNER TO BE NOTIFIED OF ANY DISCREPANCIES. SWERE INVERT LEVELS MUST BE VERIFIED BEFORE WORK COMMENCES. THIS DRAWING MUST BE CHECKED AGAINST ANY OTHER STRUCTURAL/SPECIALIST DRAWINGS PROVIDED. THIS DRAWING MUST NOT BE USED FOR CONSTRUCTION UNLESS ISSUED FOR CONSTRUCTION. ALL DIMENSIONS ON THIS DRAWING ARE IN MILLIMETRES (UNLESS OTHERWISE STATED). |             |          |
| <div>100 0 10 20 30 40 50</div> <div>SCALE 1:1250 m</div>   |             |          |
| <div>5 0 5 10 15 20 25</div> <div>SCALE 1:500 m</div>   |             |          |