


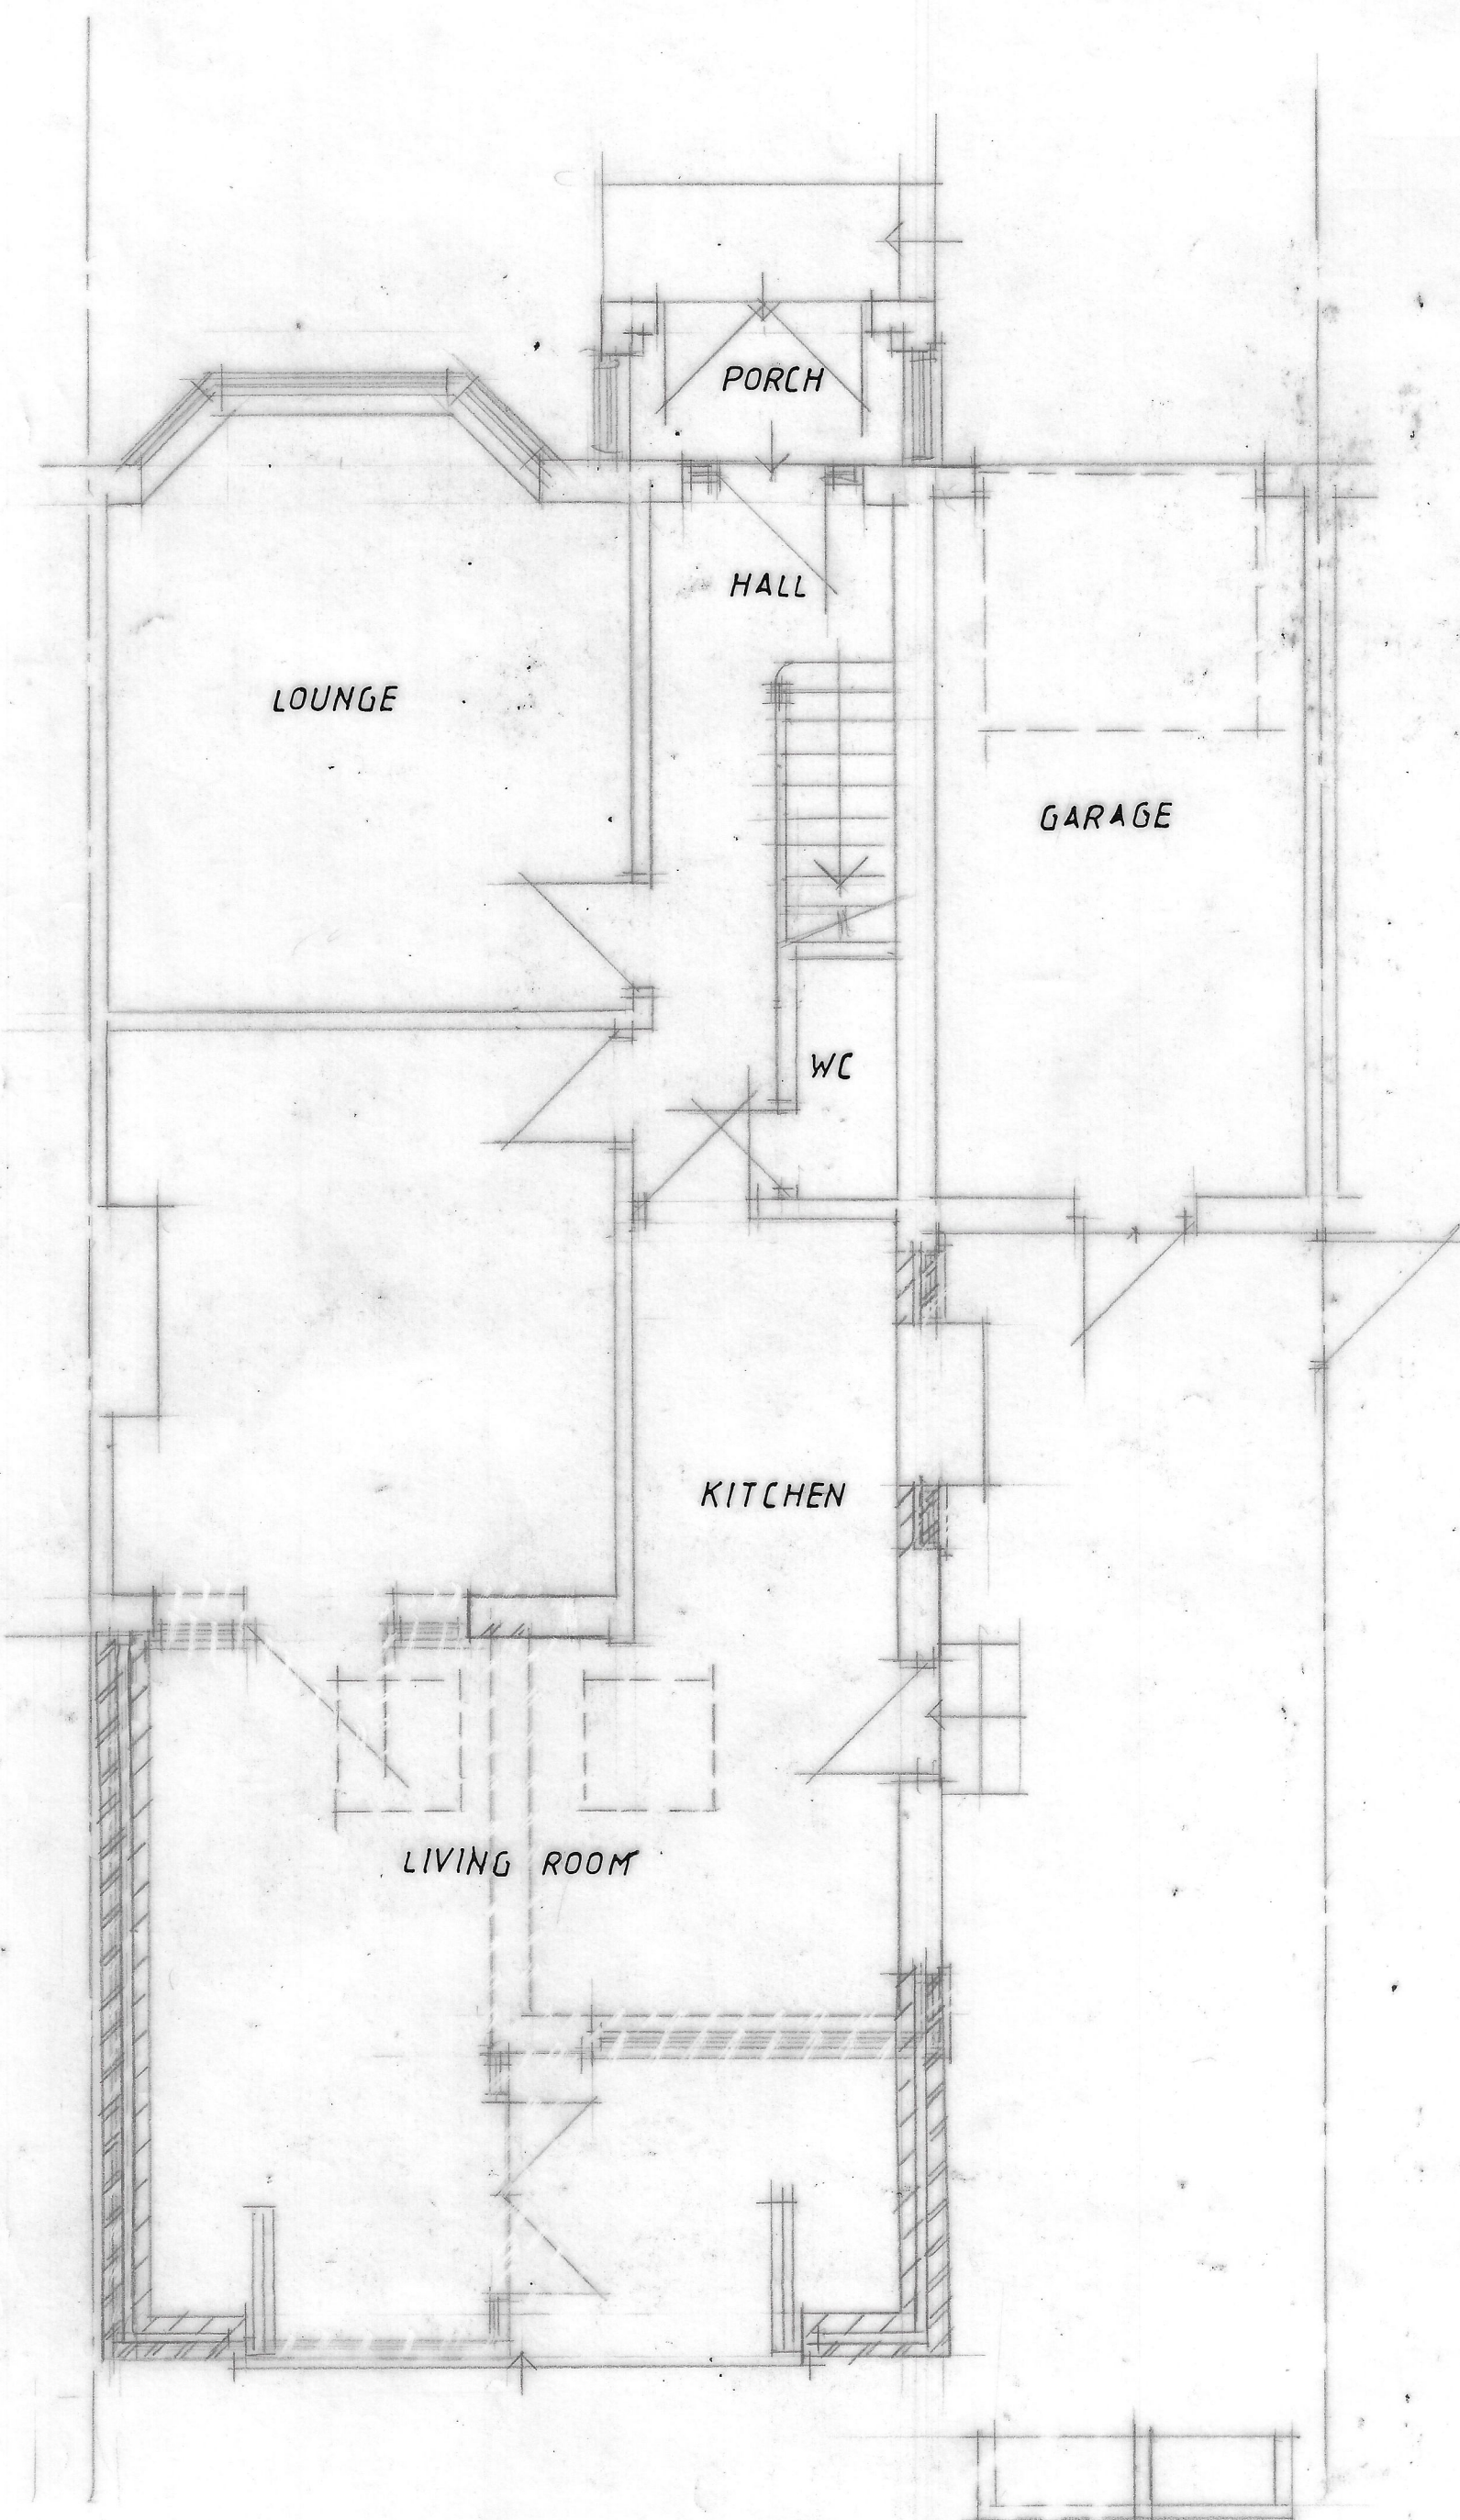

GROUND

CLIENT								
MR M MIR 60 SHEEPFOOT LANE PRESTWICH M25 00N								
JOB TITLE								
PROPOSED GROUND FLOOR REAR EXTENSION								
DRG. TITLE								
PLANS AND ELEVATIONS AS PROPOSED								
HOLBOROW + ORMESHER <i>Limited</i> architectural & interior design 15 OVERTON CLOSE MIDDLEWICH CHESHIRE CW10 0PZ phone: 07770 834939								
ISSUE	ORIGINAL	1	2	3	4	5	6	7
REVISION								
DATE								
DRAWN								
CHECKED								
APPROVED								
SCALE		1:50 & 1:100 at A1						
DRAWING NUMBER		2252/22/02						