


ALL DIMENSIONS TO BE VERIFIED AT SITE PRIOR TO COMMENCEMENT OF WORKS BY APPOINTED CONTRACTOR.ANY DISCREPANCY IN THE DRAWING MUST BE REPORTED TO KEVIN FOEY.WRITTEN DIMENSIONS TO BE TAKEN IN PREFERENCE TO SCALED OFF DIMENSIONS.

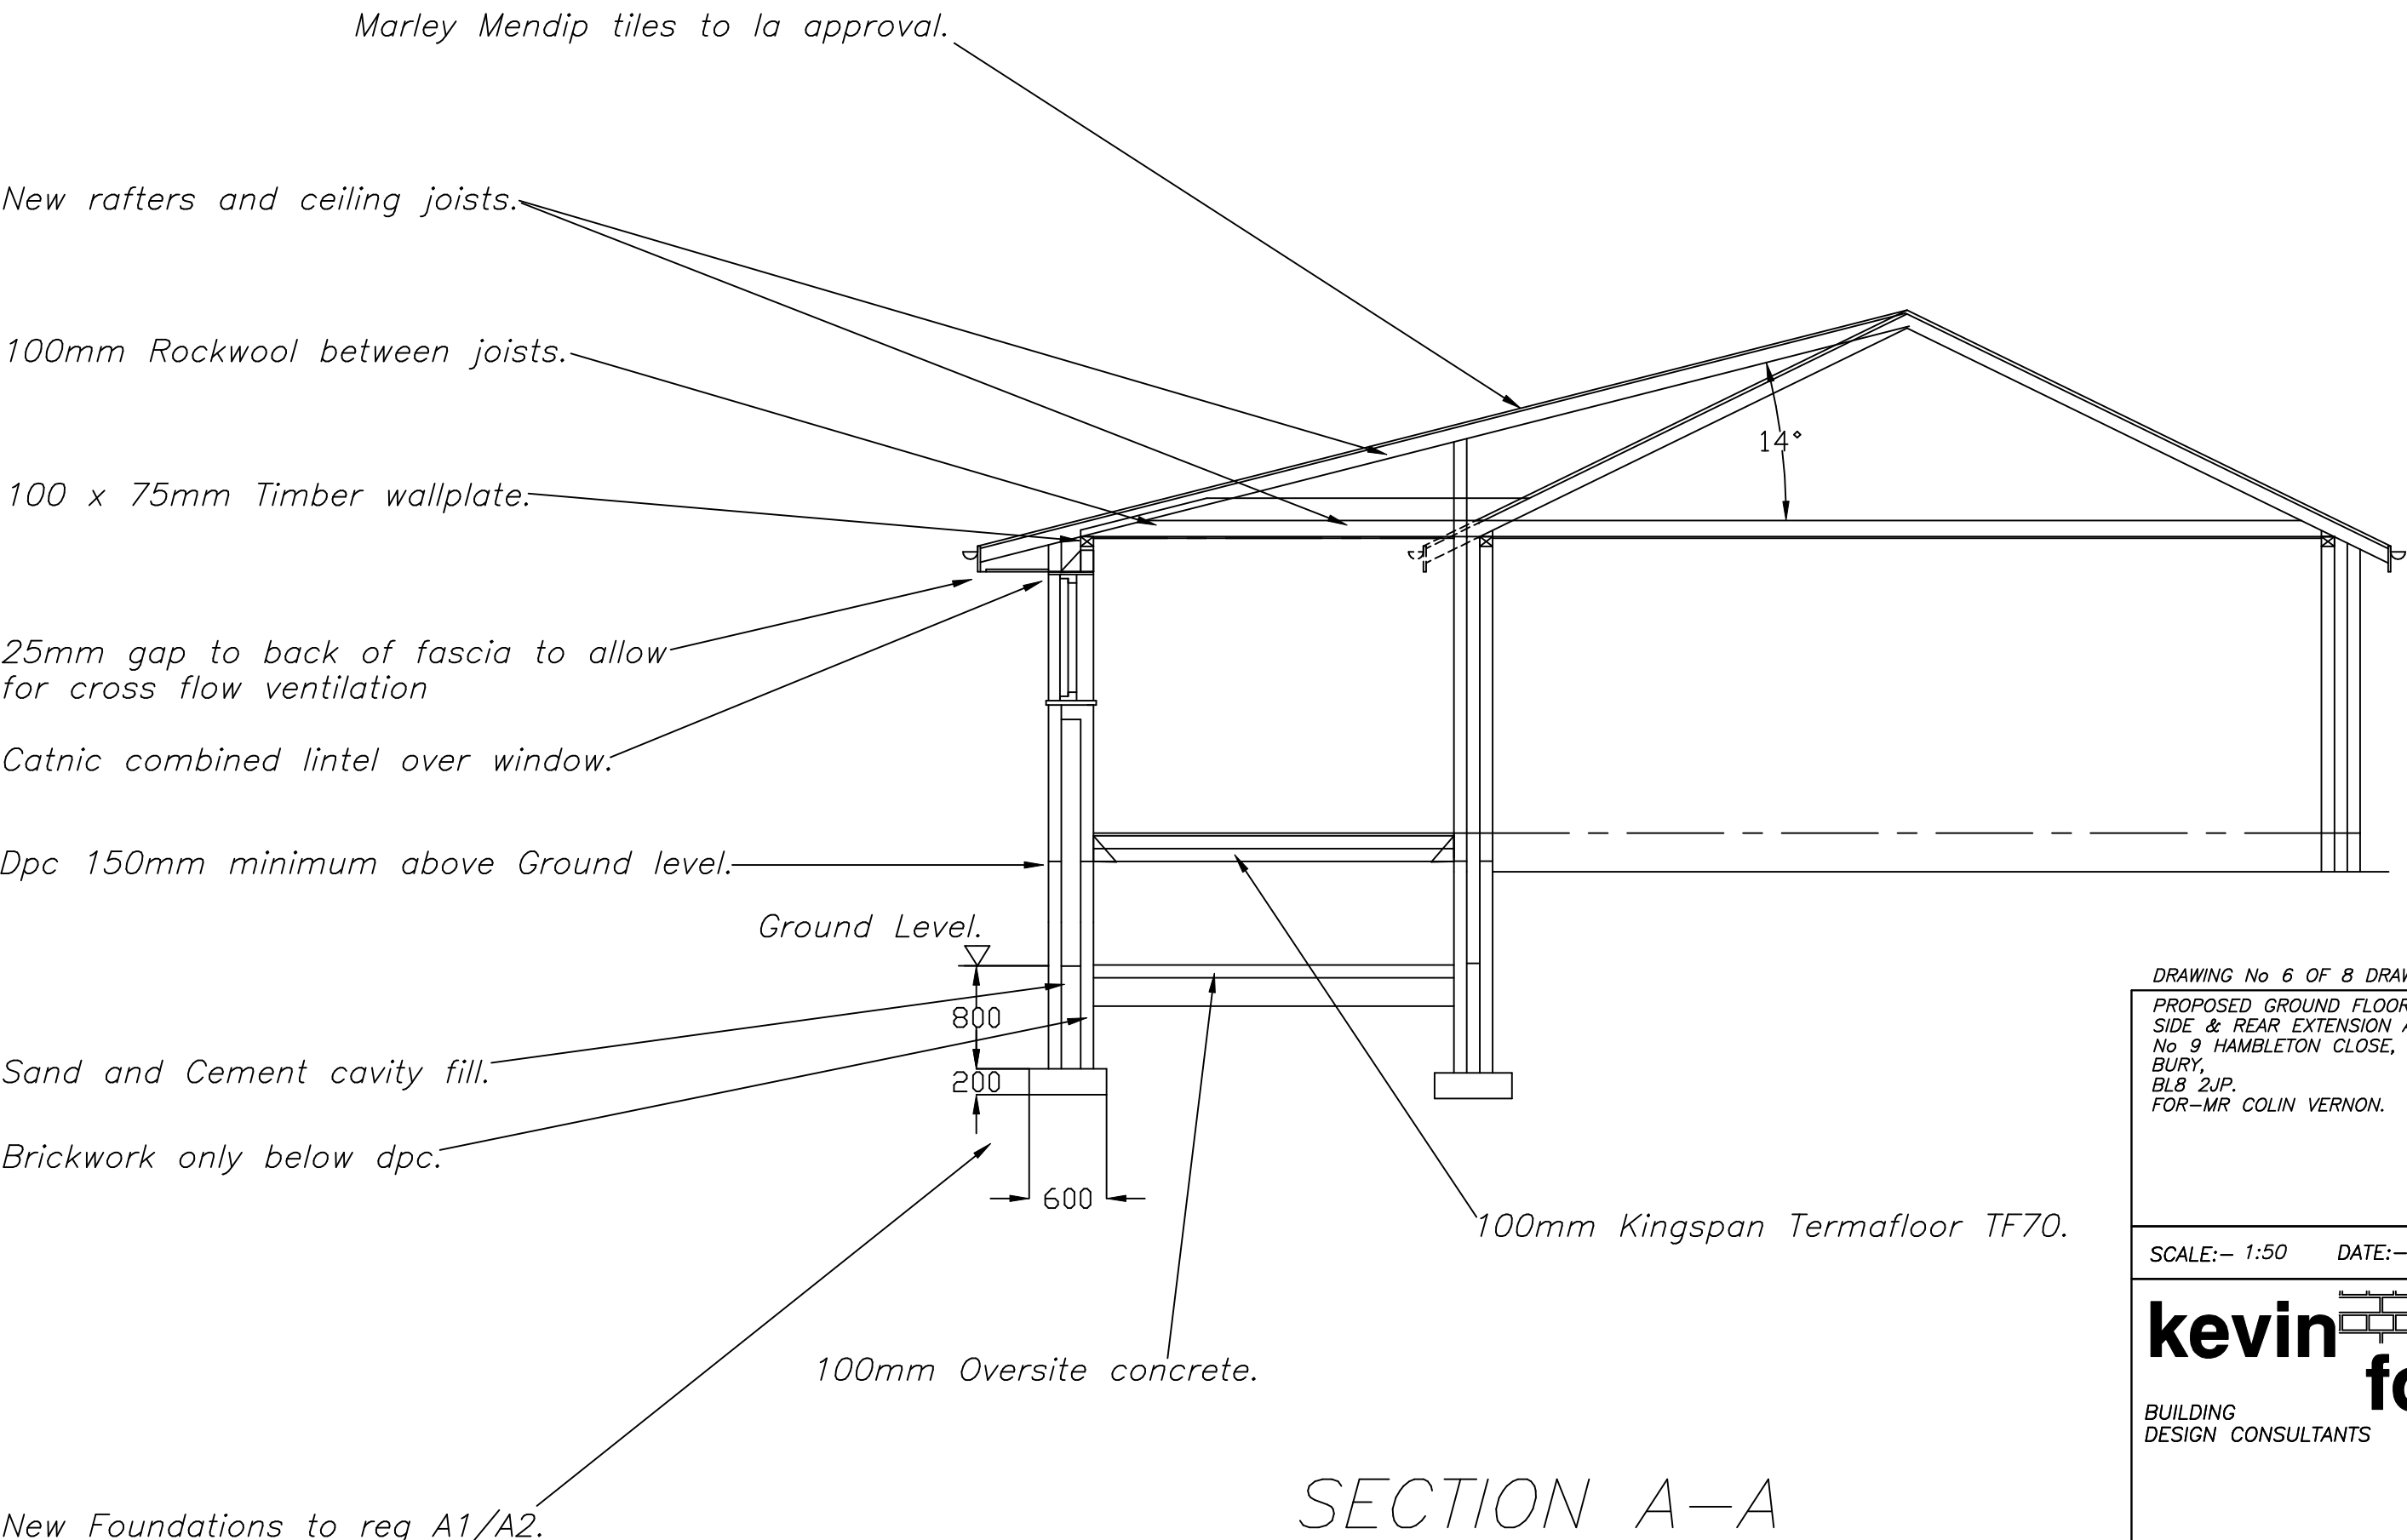

DRAWING No 6 OF 8 DRAWING'S
PROPOSED GROUND FLOOR FRONT,
SIDE & REAR EXTENSION AT-
No 9 HAMBLETON CLOSE,
BURY,
BL8 2JP.
FOR-MR COLIN VERNON.

SCALE:- 1:50 DATE:- SEPT 2023

kevin foey
BUILDING
DESIGN CONSULTANTS

ALL DIMENSIONS TO BE VERIFIED AT SITE PRIOR TO COMMENCEMENT OF WORKS BY APPOINTED CONTRACTOR.ANY DISCREPANCY IN THE DRAWING MUST BE REPORTED TO KEVIN FOEY.WRITTEN DIMENSIONS TO BE TAKEN IN PREFERENCE TO SCALED OFF DIMENSIONS.