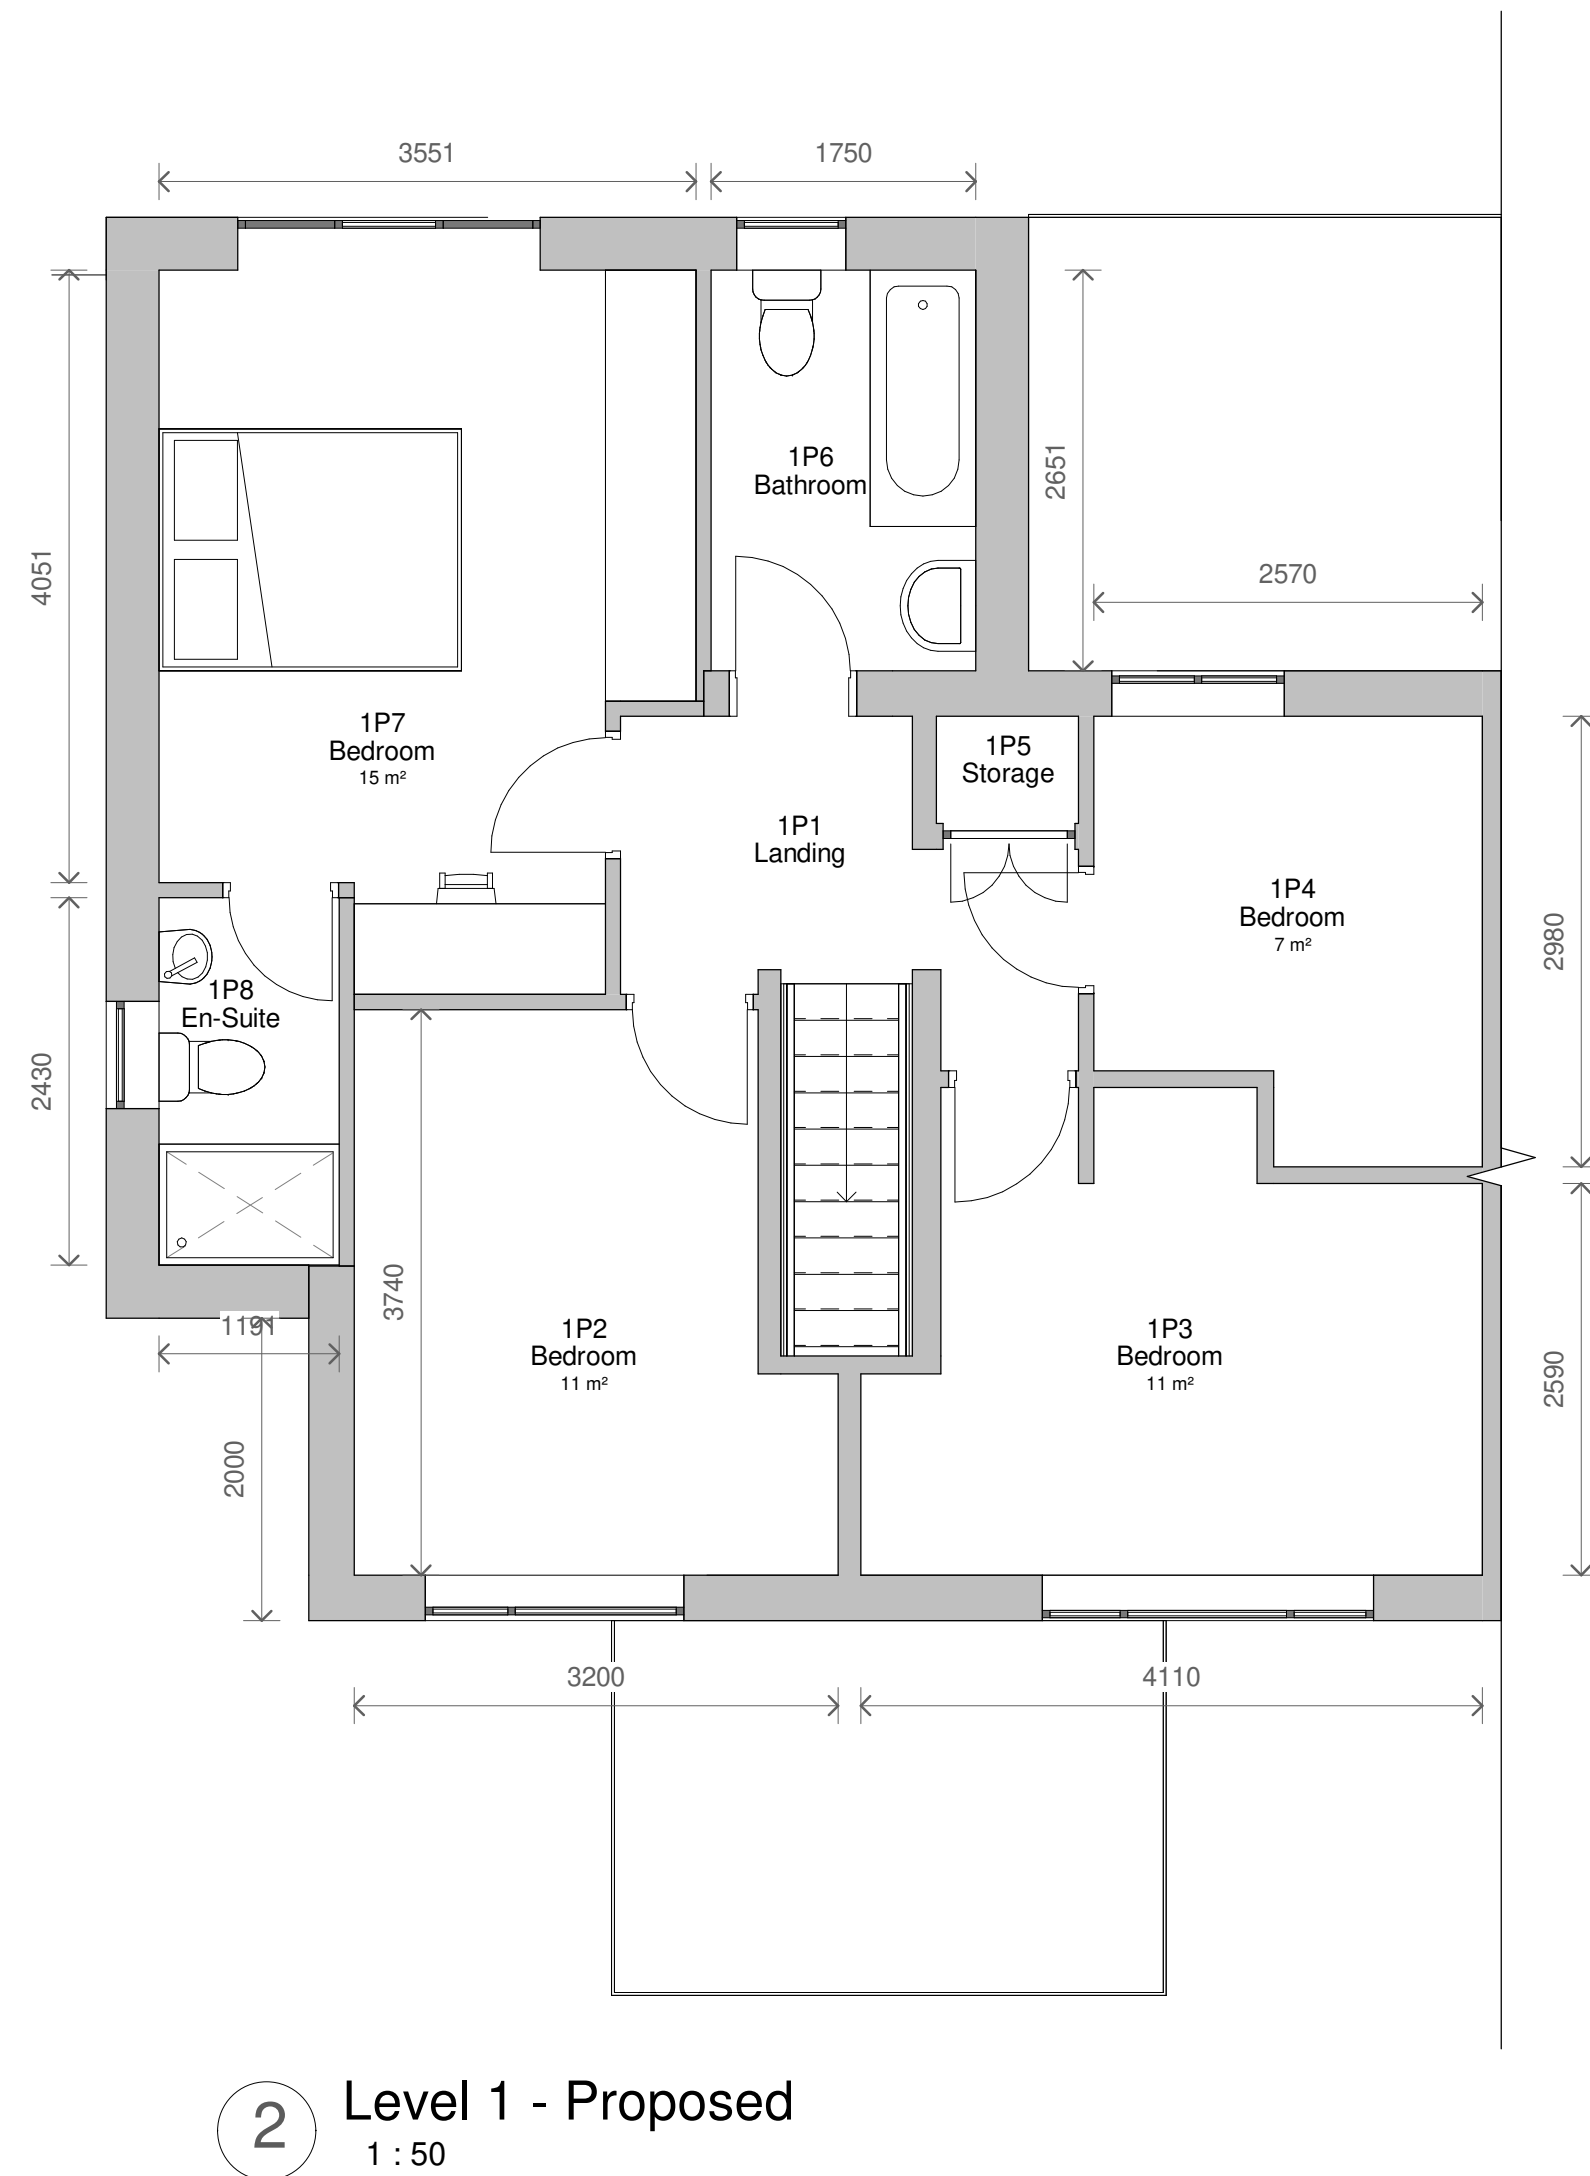
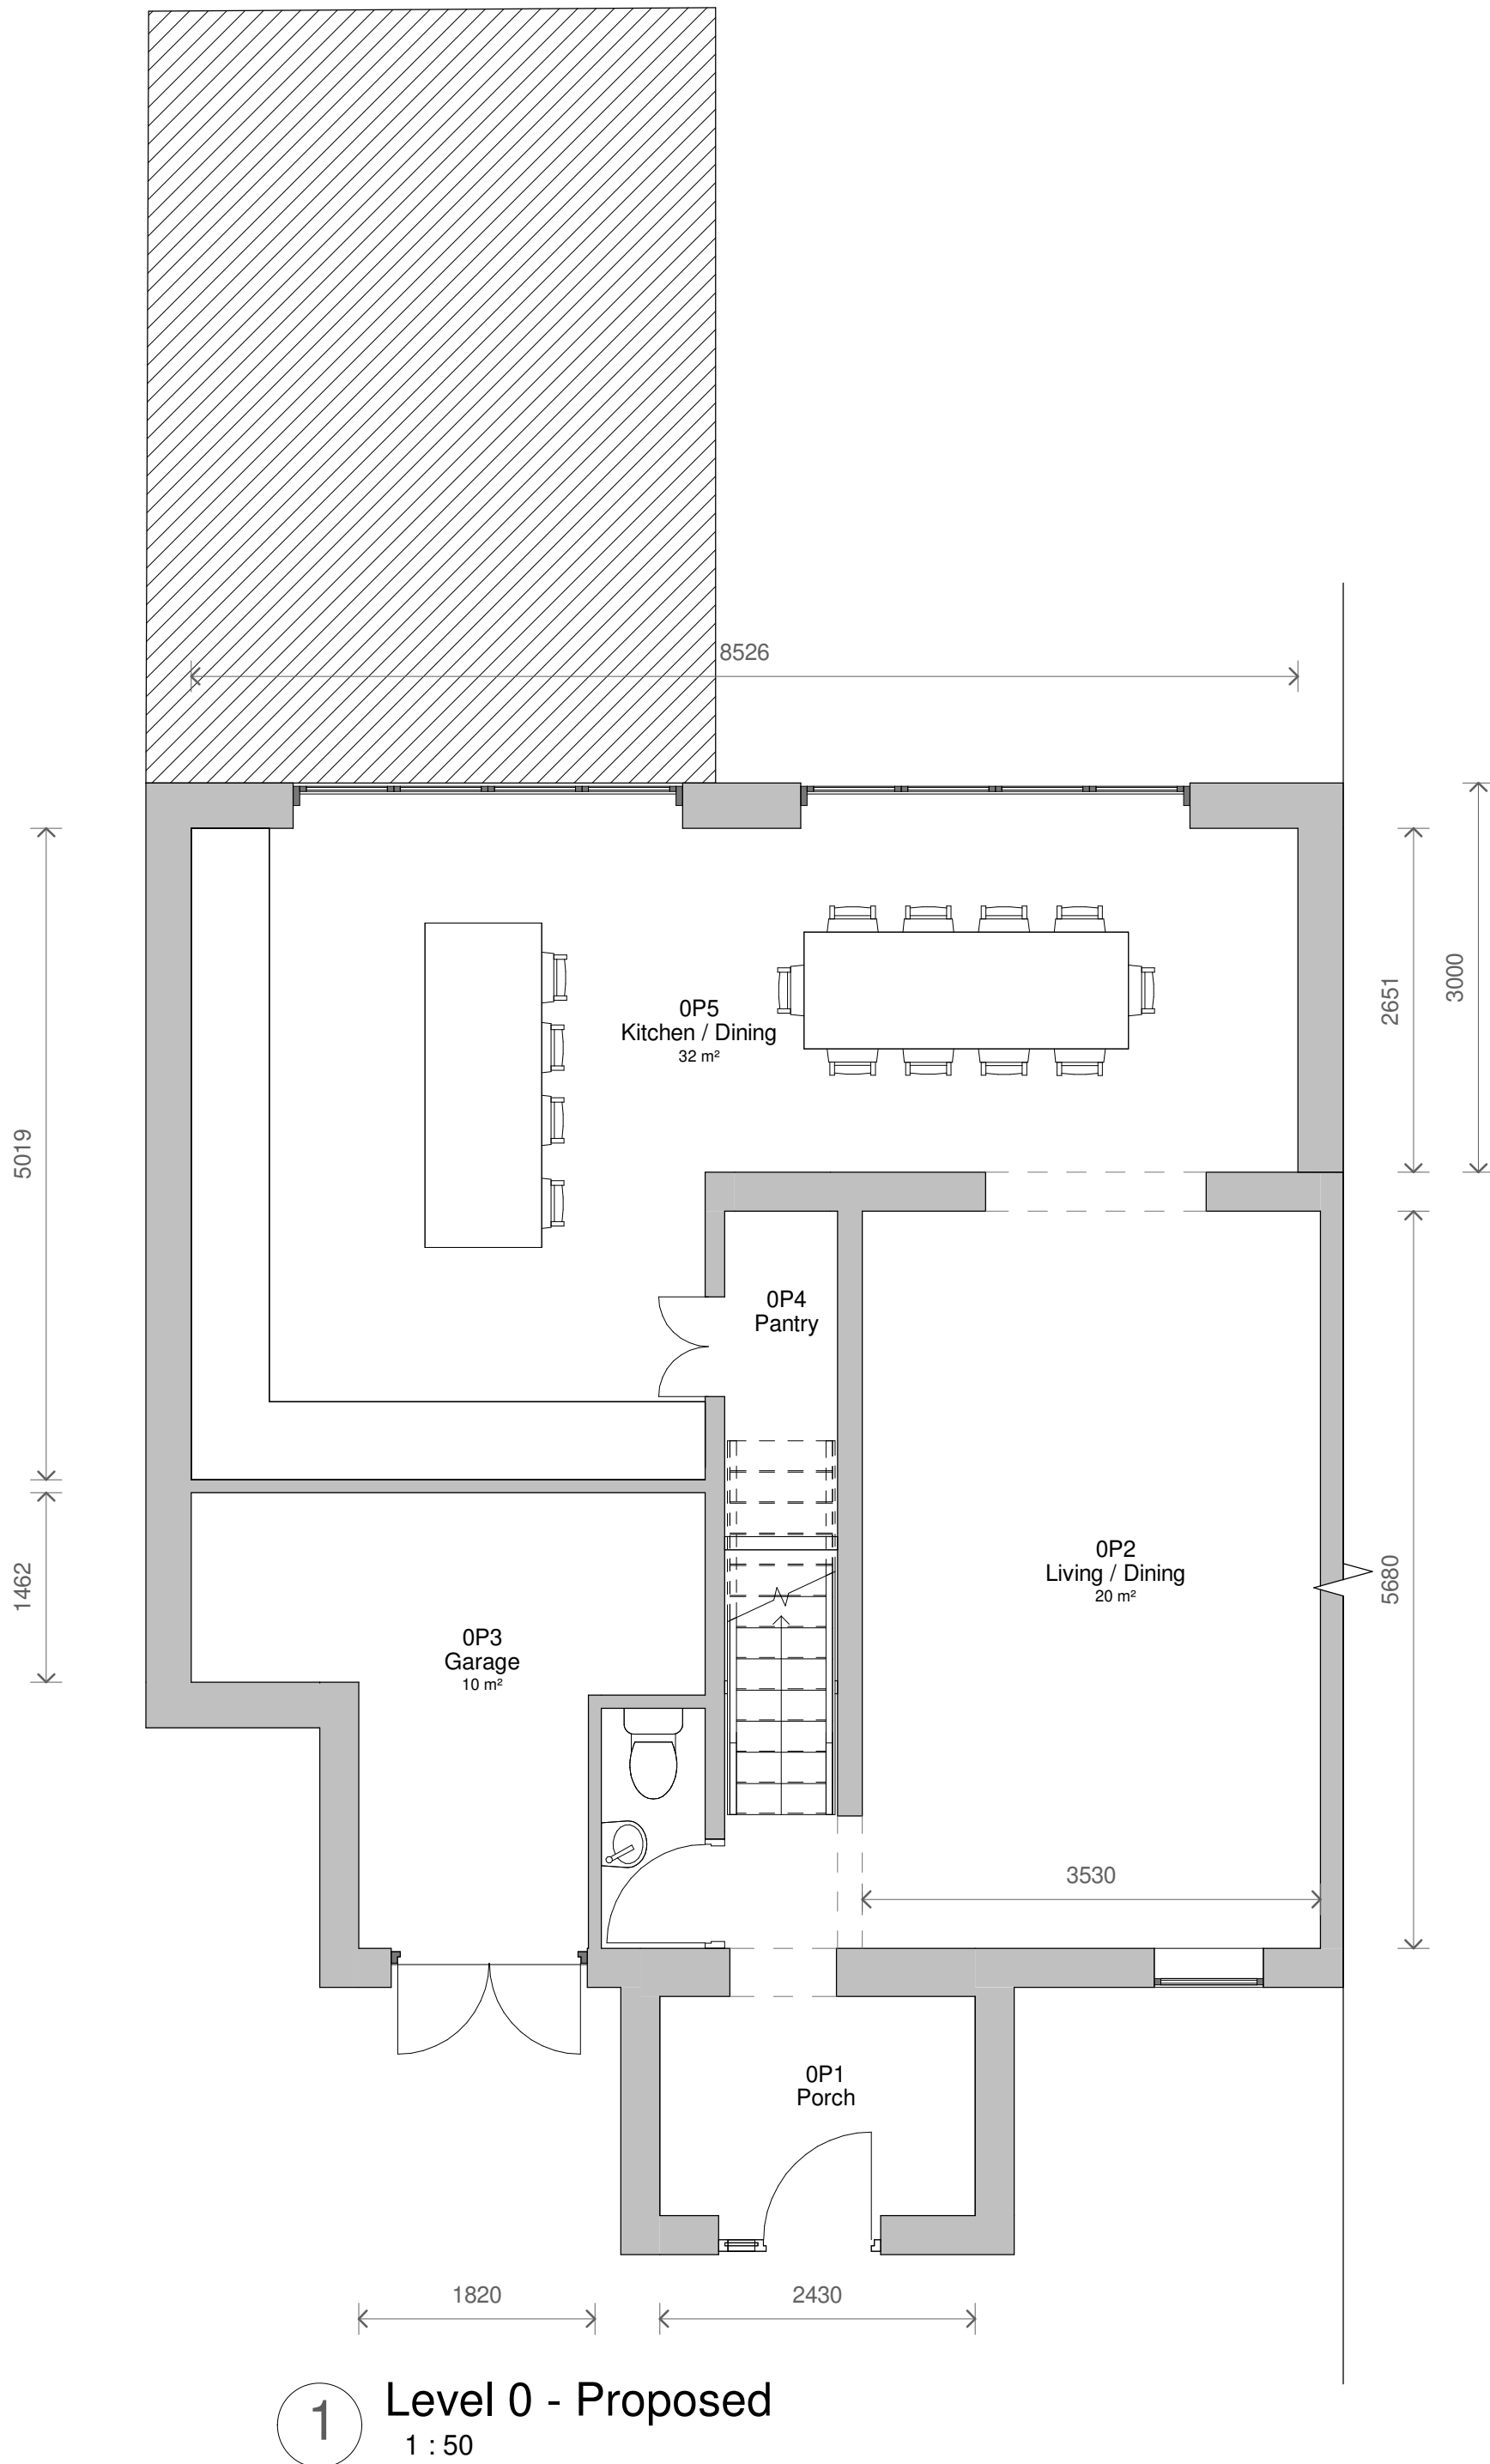
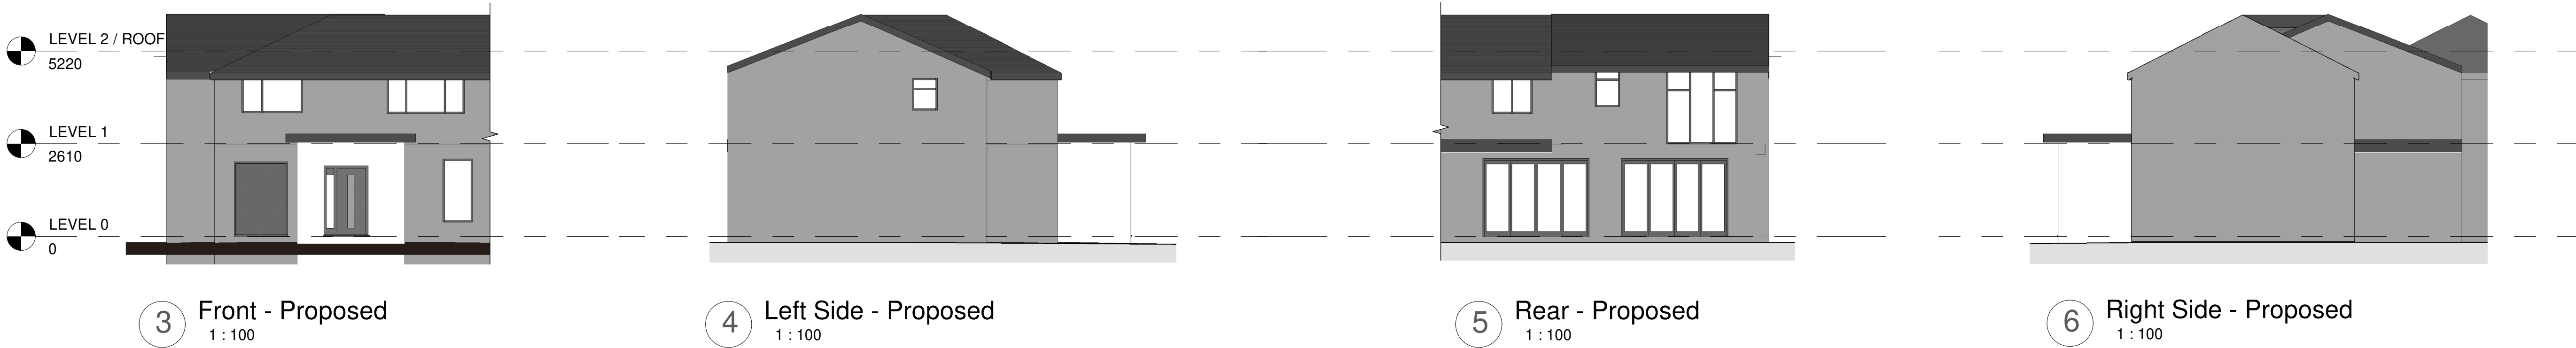


3	Pitched Roof	15/02/2023
2	Revised Plans	09/02/2023
1	Revised Plans	07/12/2022
No.	Description	Date

PROJECT		
17 Bannerman Avenue		
TITLE		
Proposed Plans and Elevations		
CLIENT		
Lukasz Rzepecki - Emilia Rzepecka		
STATUS		
DESIGN		
DRAWN BY	DATE	SCALE (@ A1)
TP	29/11/2022	As indicated
PROJECT NUMBER	DRAWING NUMBER	REV
GSS22108	003	3
GOLD SKETCH		
S T U D I O S		
www.goldsketch.co.uk info@goldsketch.co.uk 0161 792 9595		
NOTES		
COPYRIGHT ALL RIGHTS RESERVED. NO PART OF THIS DRAWING IS TO BE REPRODUCED WITHOUT WRITTEN CONSENT. DRAWING TO BE USED FOR THE EXACT PURPOSE ONLY. ANY DISCREPANCIES TO BE REPORTED TO THE ARCHITECT IMMEDIATELY. ALL DIMENSIONS ARE TO FACE UNLESS OTHERWISE SPECIFIED. ALL DIMENSIONS ARE IN MILLIMETRES UNLESS OTHERWISE SPECIFIED.		