



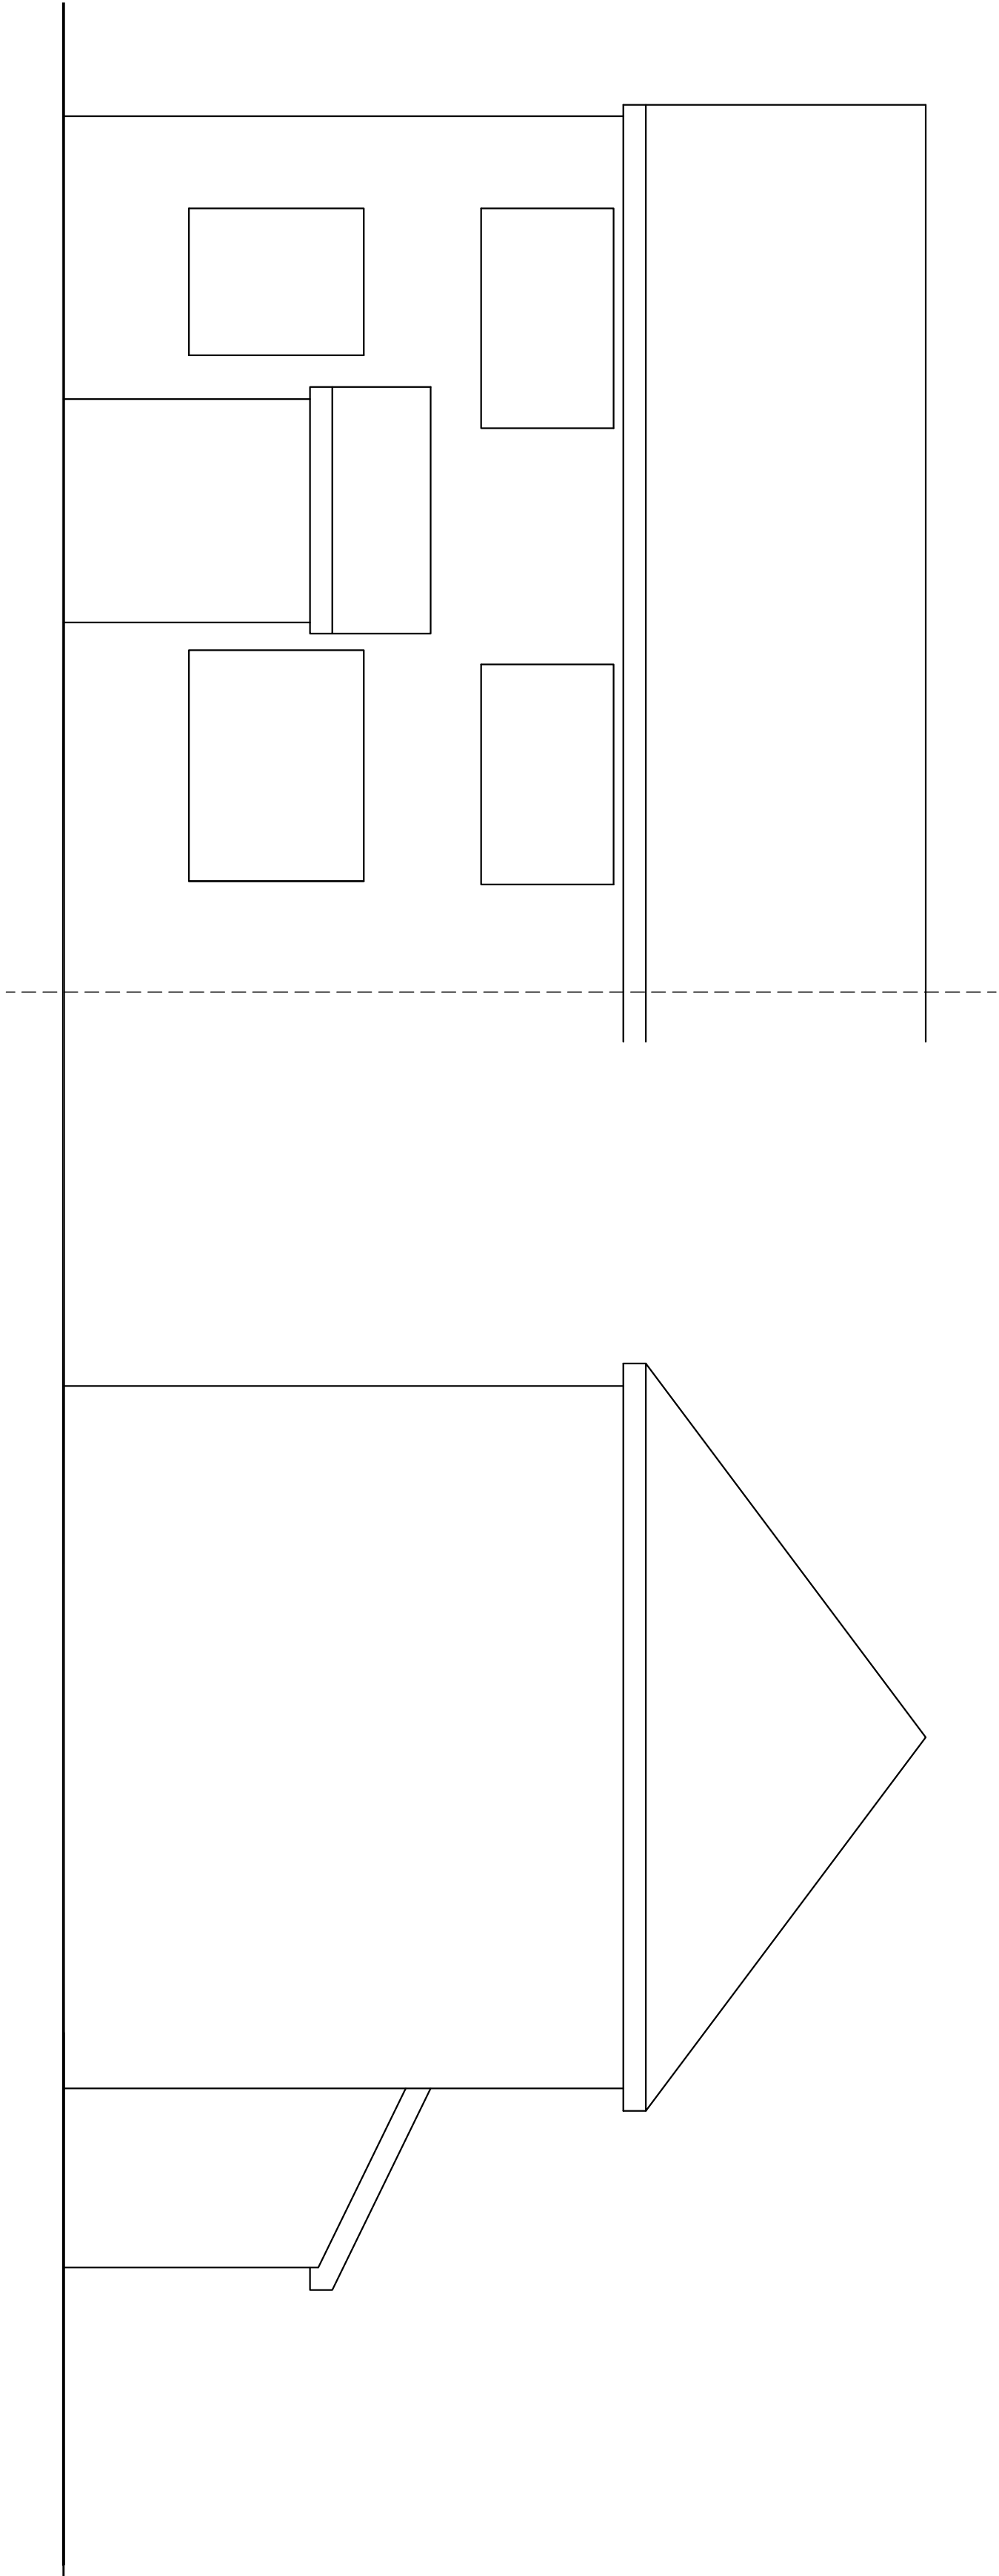

EXISTING FRONT

EXISTING SIDE

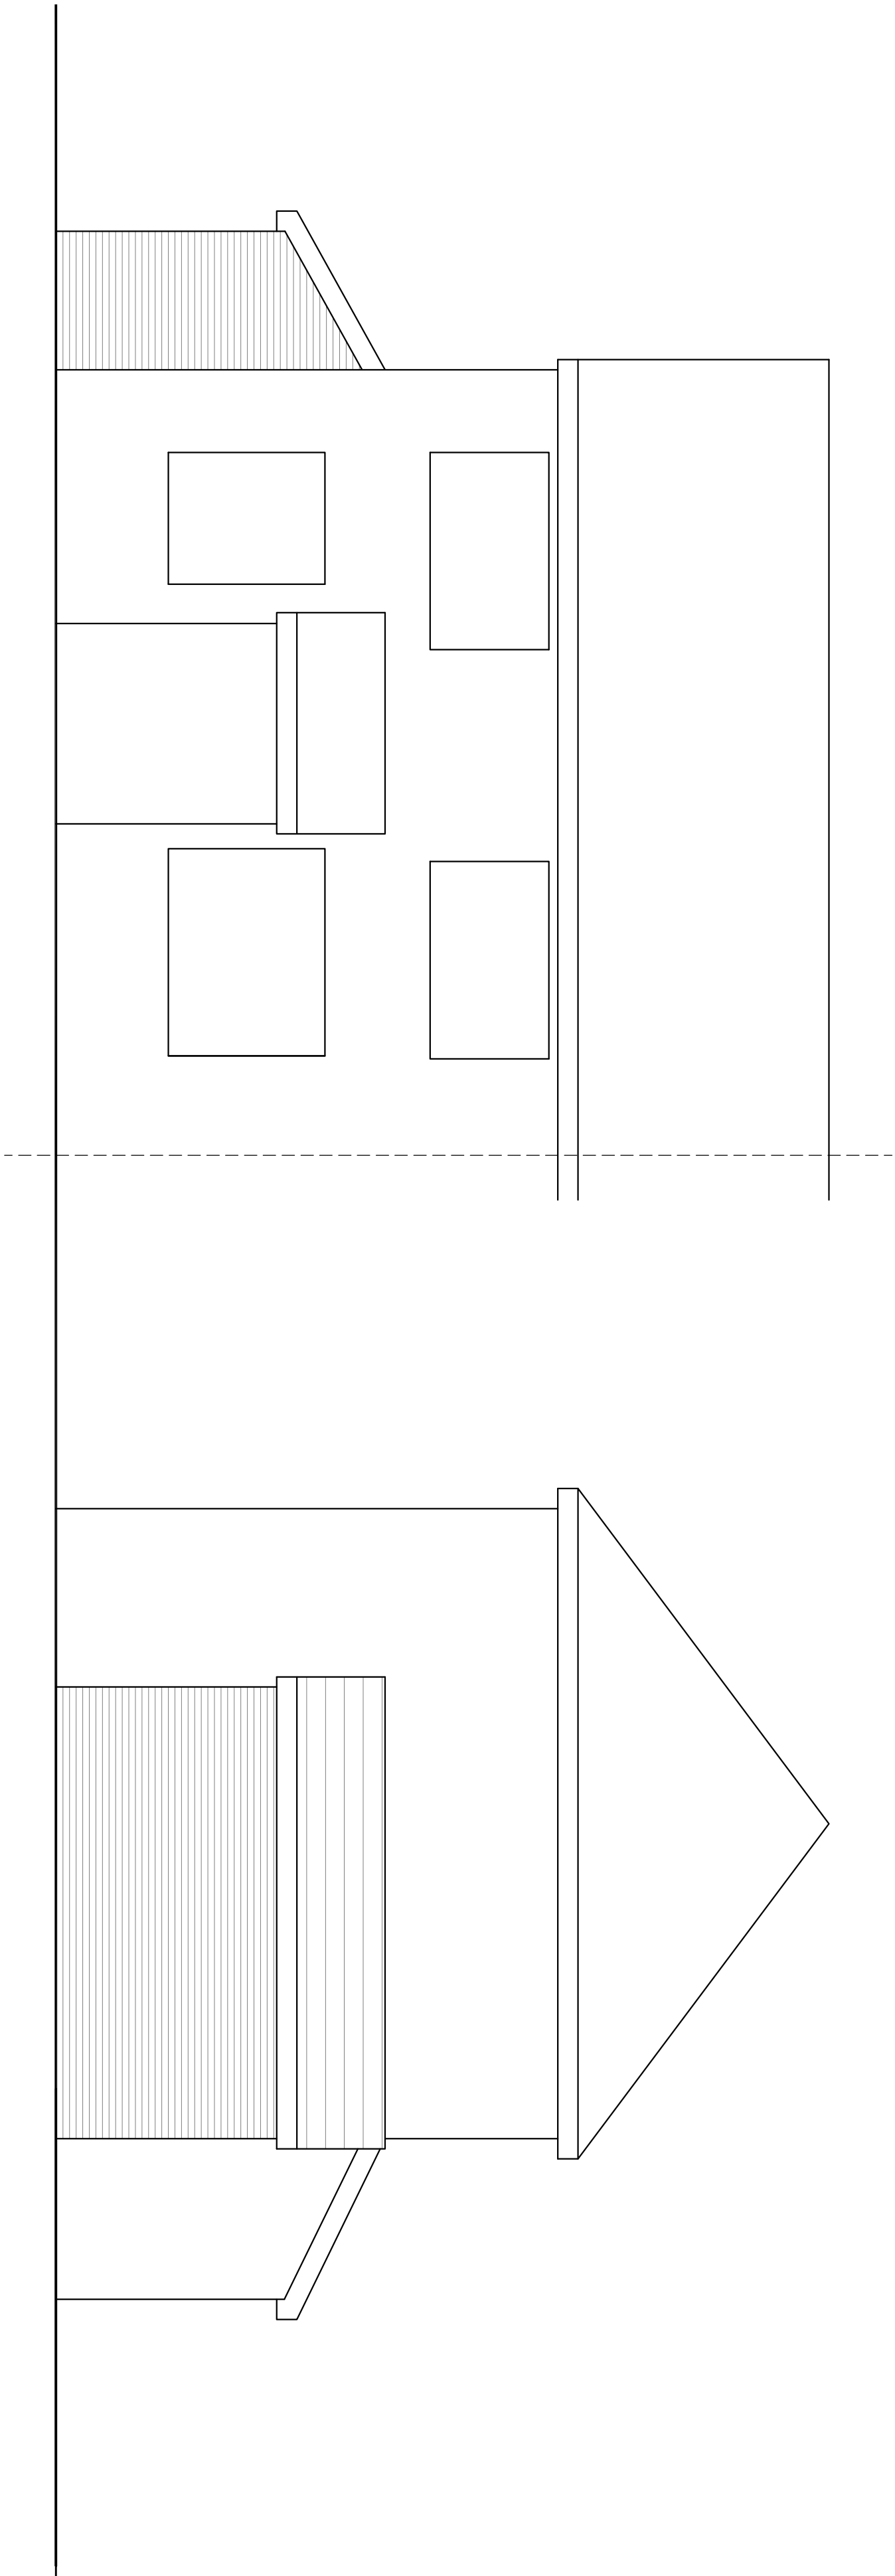

PROPOSED FRONT

PROPOSED SIDE

NOTE:

THIS DRAWING IS NOT A CONSTRUCTION DRAWING.

THIS DRAWING HAS BEEN FORMULATED FOR THE PURPOSES OF OBTAINING BUILDING PERMISSIONS. IT IS NOT A CONSTRUCTION DRAWING. ANY WORKMANSHIP MADE BETWEEN THE APPLICANT AND THE CONTRACTOR UNDERTAKING THE PROPOSED WORKS ALL SPECIALISTS (IE ELECTRICIANS ETC.) ARE TO BE CONSULTED BEFORE ANY COMMENCEMENT OF WORK. ON SITE BEGINS. ALL DIMENSIONS ARE TO BE CHECKED ON SITE PRIOR TO COMMENCEMENT OF WORK AND NOT TO BE SCALED FROM THIS DRAWING. CONTRACTOR TO CARRY OUT A MEASURED SURVEY PRIOR TO CONSTRUCTION WORKS.

Client:

Barbara

Project/Outline:

22 Naden Walk, Whitefield

Title:

Elevations

Scale/Sheet	Drawn by	Project Stage	Rev
1:50 @ A1	19/10/2023	Planning	-
RC	Purpose of Issue	Planning	

© The Copyright of this drawing is vested with RPC Architectural Design Ltd. All use is subject to the company granting a license to the Client and use along their project only. This drawing is not to be reproduced or used in any form without the written permission of RPC Architectural Design Ltd. Any reproduction or use without permission is strictly prohibited and will be reported immediately to RPC Architectural Design Ltd.



T: 07909119580 E: contact@rpcad.co.uk W: www.rpcad.co.uk
Company No: 9296515 CMAI Registered Practice No: 021507