


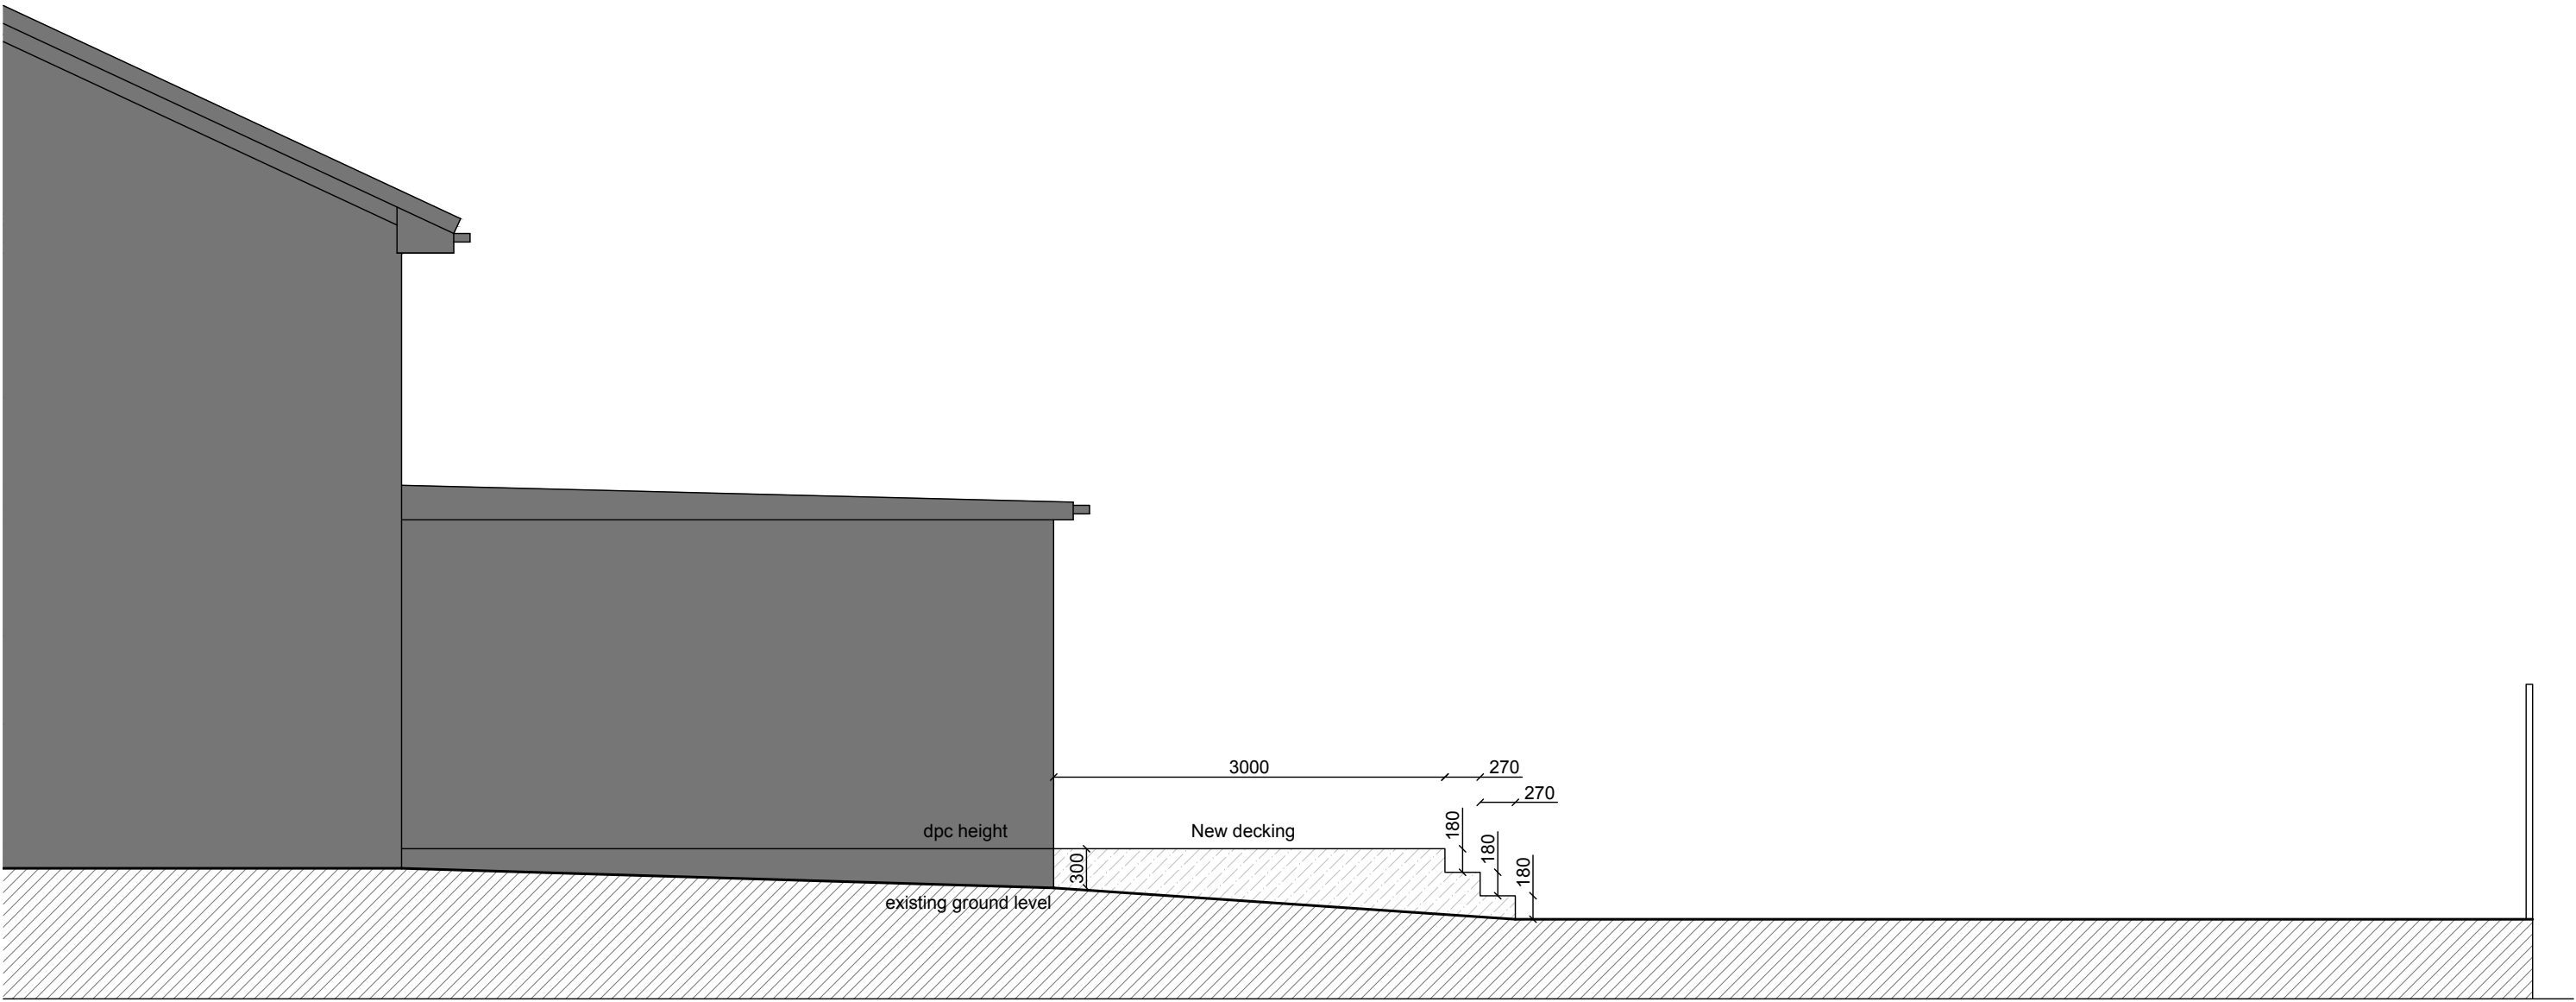

Site Section

LHG PROJECTS LTD Architectural Design & Surveying M: 07941 889 509 E: lhgprojects@gmail.com			
PROJECT 4 St Aidens Close, Radcliffe			
DRAWING TITLE Site Section			
DATE 02/07/23	SCALE 1:50 @ A3		
DRAWING NUMBER 1093.001	REVISION NO.		