




1. Front - Proposed

1 : 100

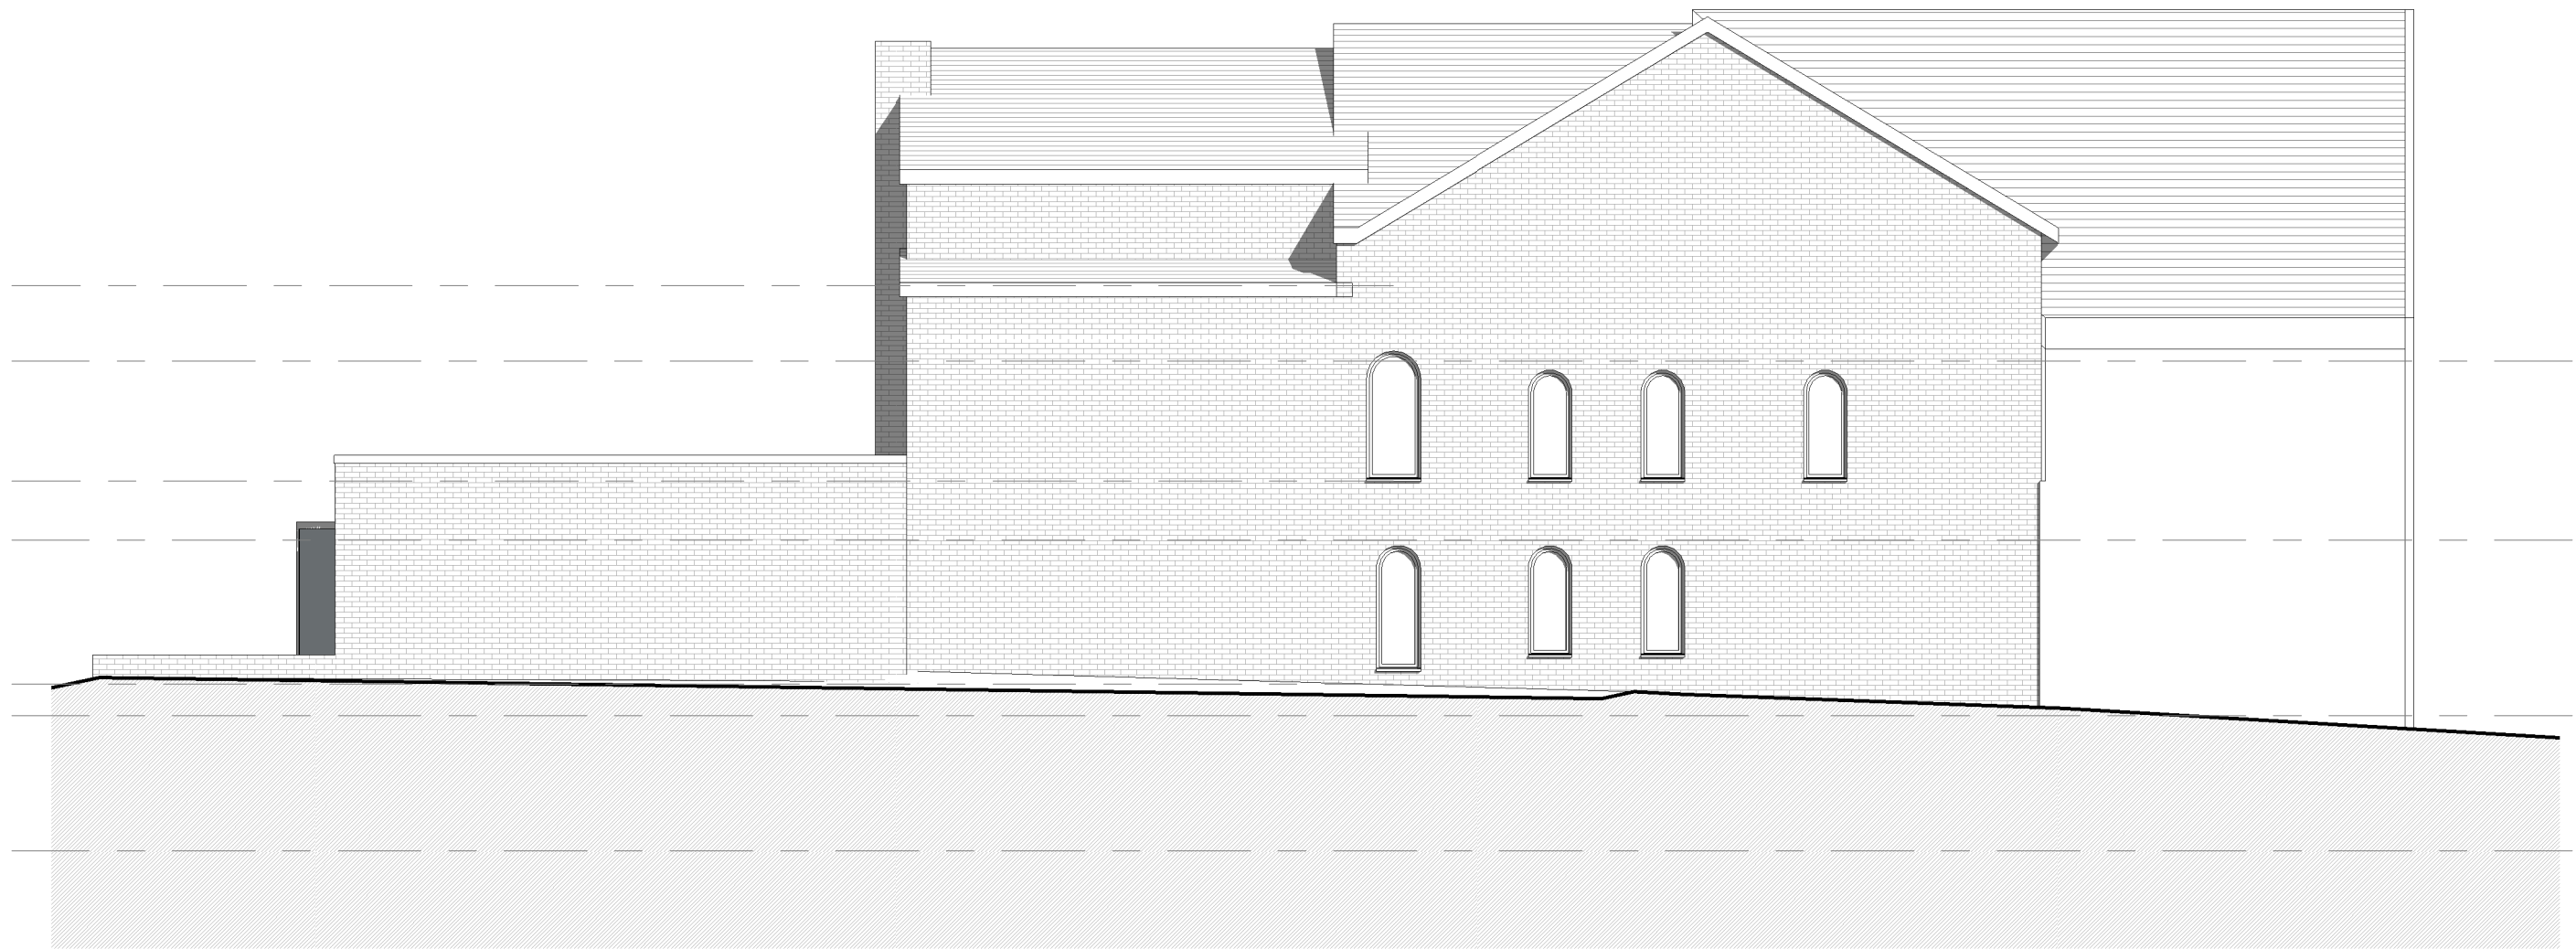

2. Left Side - Proposed

1 : 100



3. Rear - Proposed

1 : 100



4. Right Side - Proposed

1 : 100

1 0 1 2 3 4 5
SCALE 1:100 m

PROJECT		1 Planning Changes	DW 170326
5 Ringley Drive	SCALE @ A1 1 : 100	DATE 21 JAN 26	BY CW
CLIENT Ali Hassan	STATUS PLANNING		
TITLE Proposed GA Elevations	PROJECT NO. DA23005.1.	DRAWING NO. 006.	REV. 1
NOTES			
DISCLAIMER: ALL RIGHTS RESERVED. THIS DRAWING MUST NOT BE REPRODUCED WITHOUT WRITTEN CONSENT. DRAWING TO BE USED FOR THE STATUS INDICATED ONLY. ALL DIMENSIONS AND MATERIALS SHALL BE CHECKED AND CONFIRMED ON SITE AND COORDINATED TO THE EXISTING TO THE EXISTING. IN ACCORDANCE WITH CURRENT STATUTORY LEGISLATION, RELEVANT CODES OF PRACTICE AND PREVIOUS AGREEMENTS. ALL DIMENSIONS ON THIS DRAWING ARE IN MILLIMETRES UNLESS OTHERWISE STATED.			

DEBTAL
ARCHITECTURE
www.debtal.co.uk