




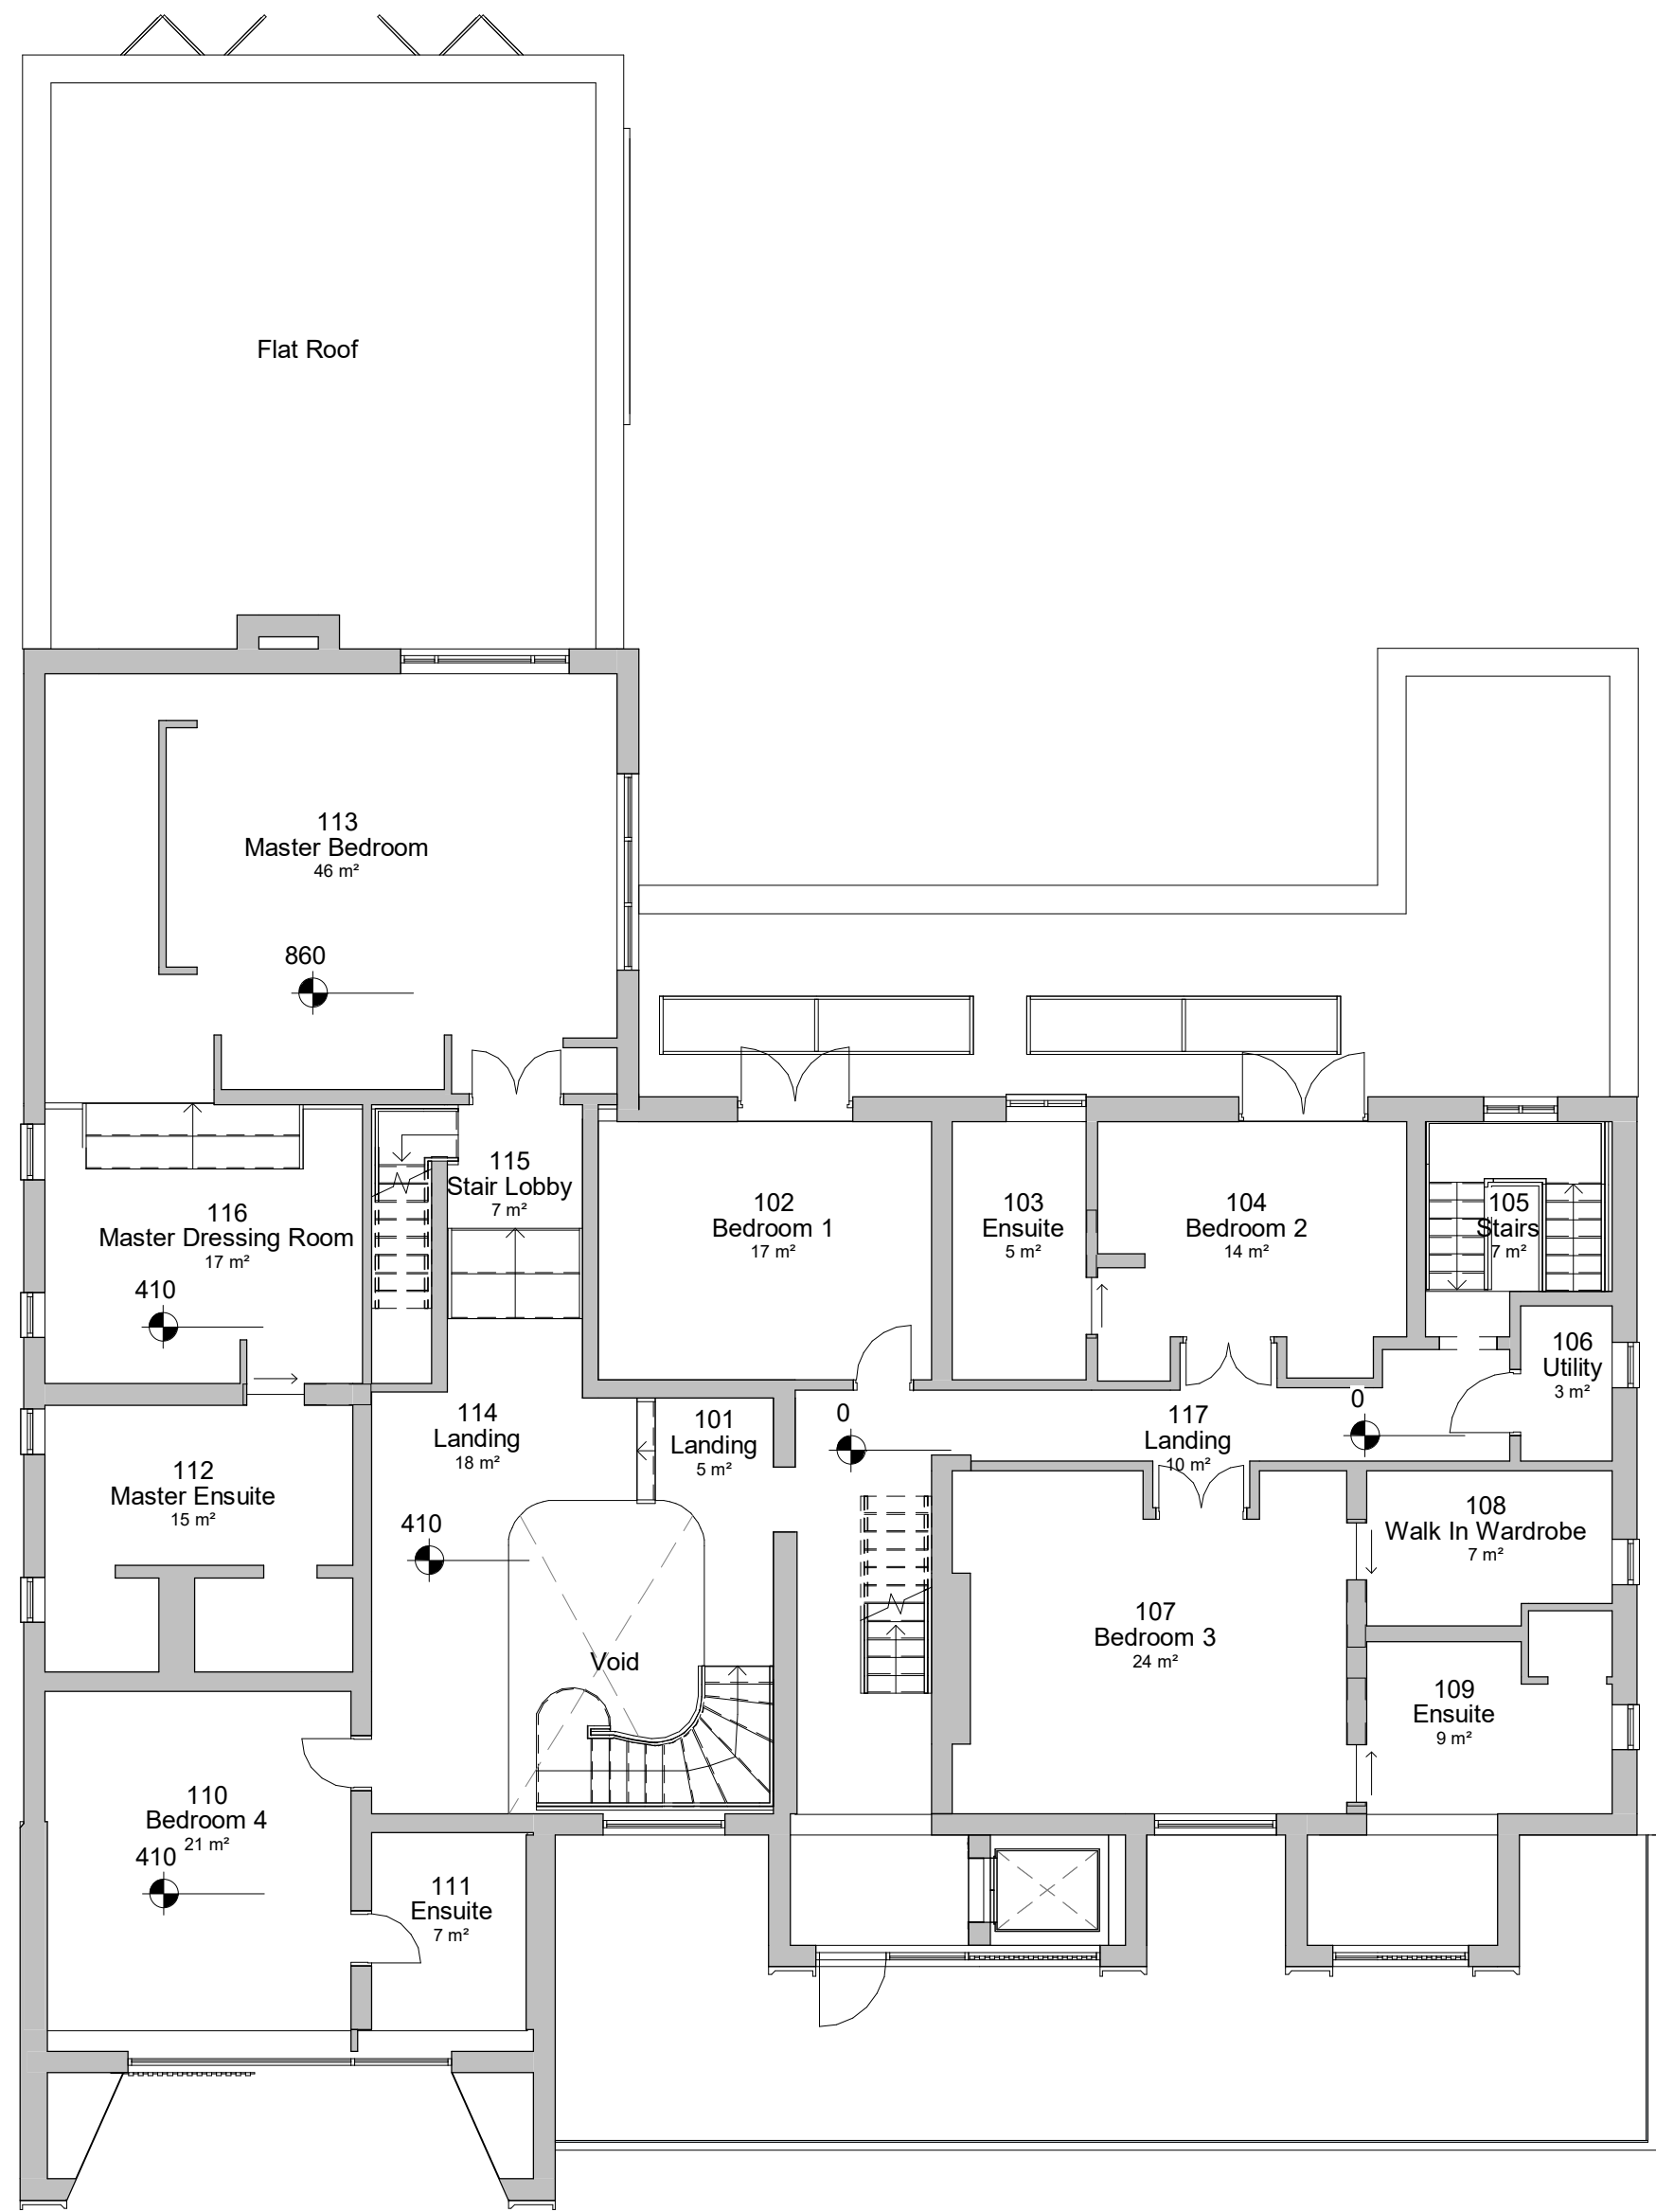

1. Level 1 - GA Proposed
1 : 100

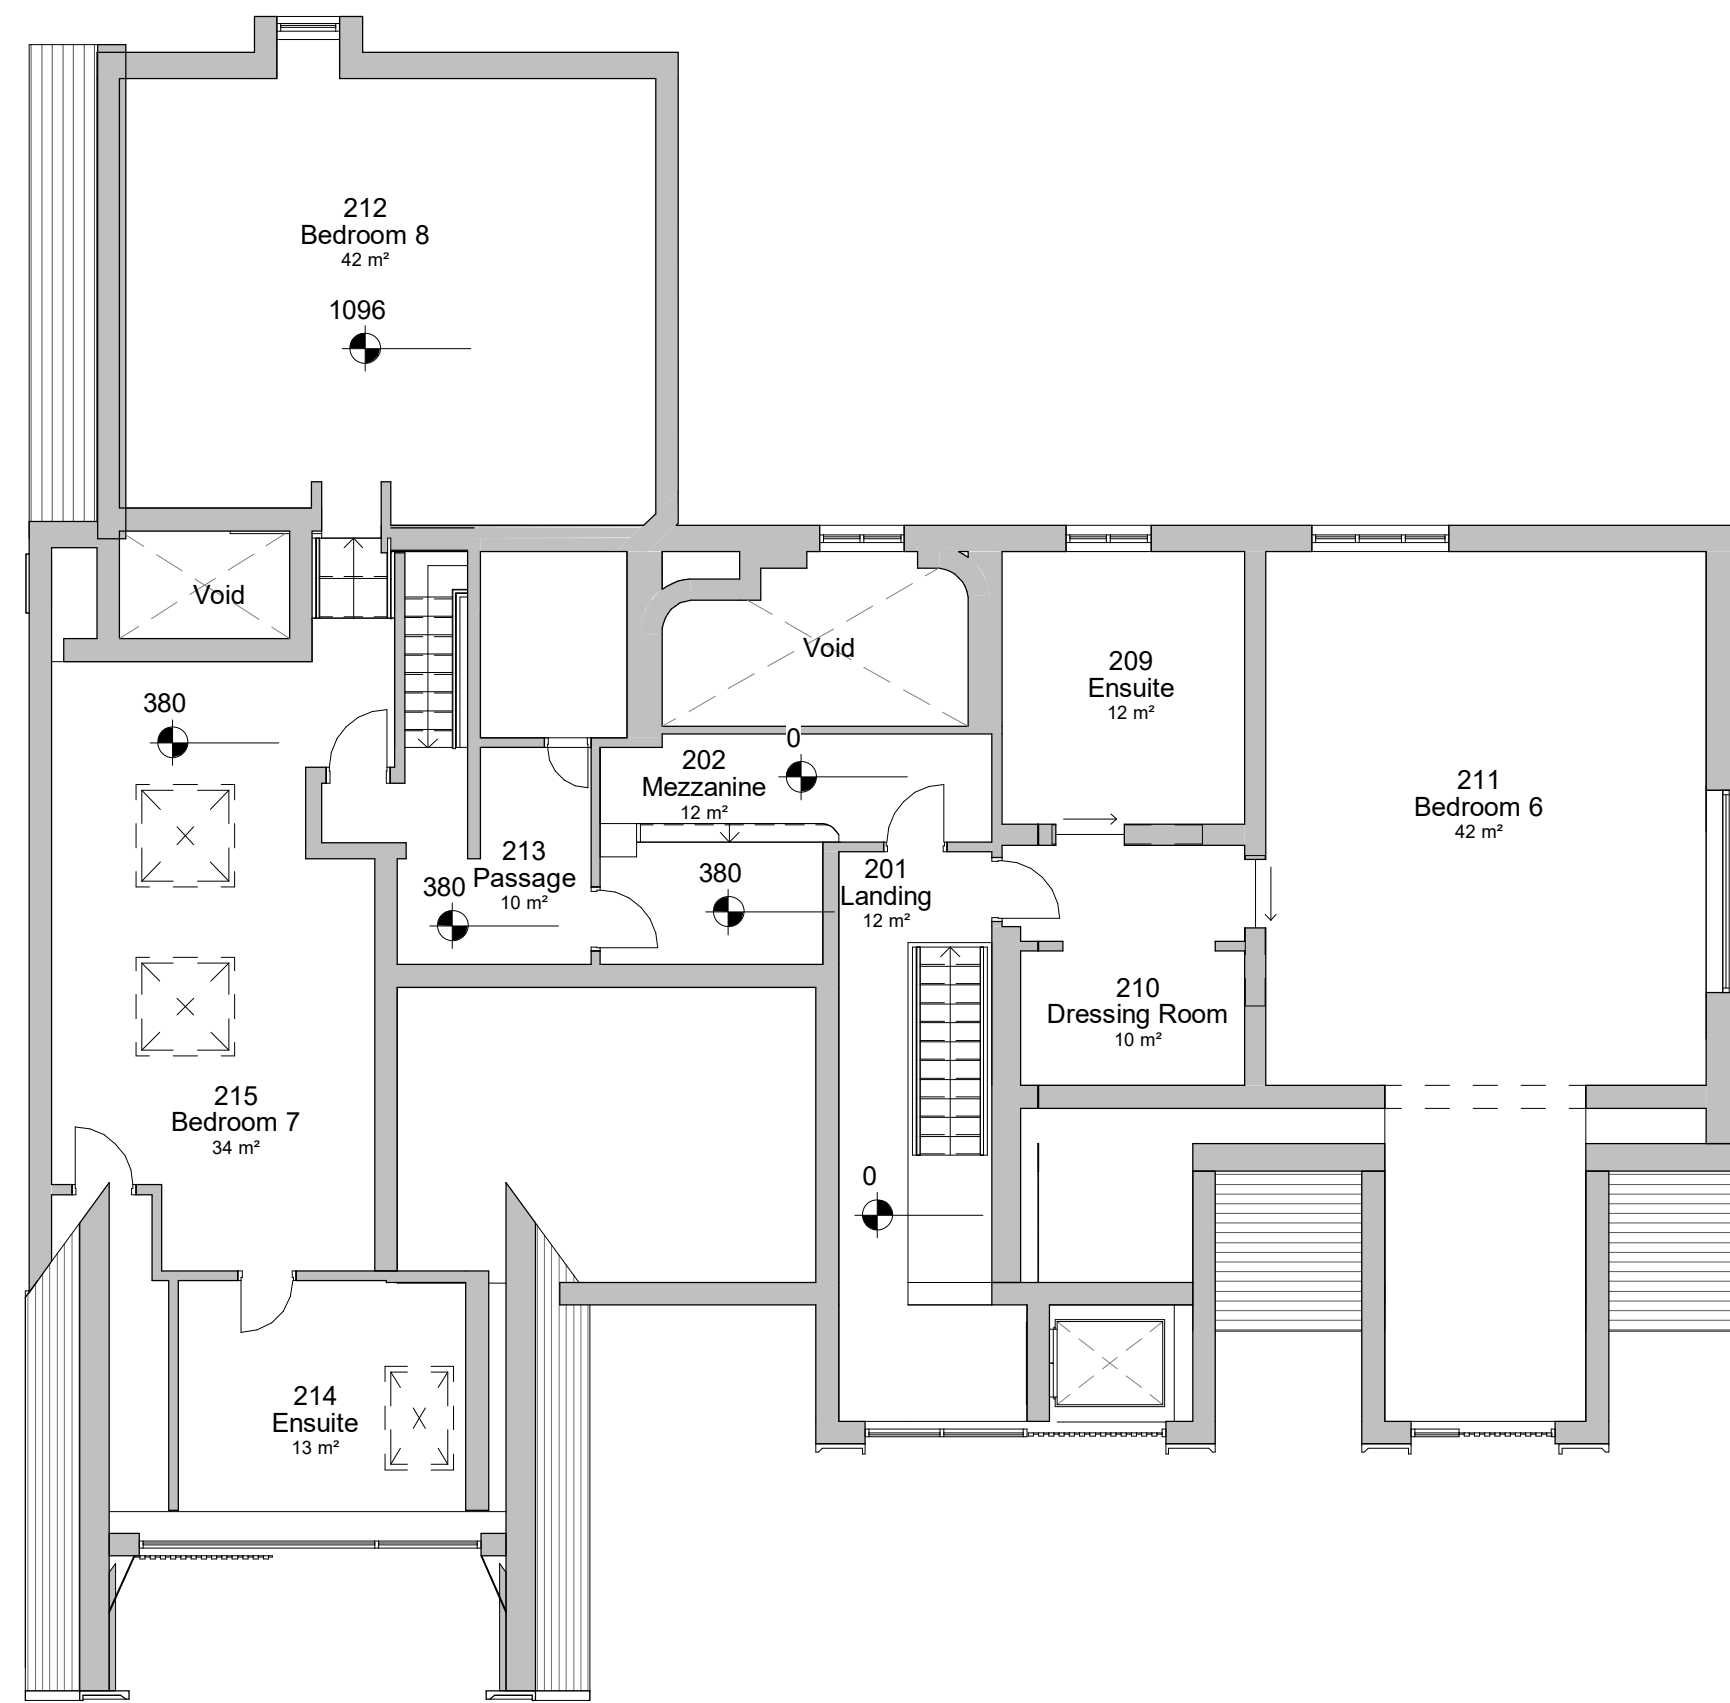

2. Level 2 - GA Proposed
1 : 100

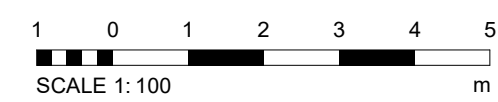

1 Planning Changes		DW 170326	
REV	DESCRIPTION	DATE	BY
1	Planning Changes	21 JAN 26	CW
PROJECT		SCALE @ A1	
5 Ringley Drive		1 : 100	
CLIENT		STATUS	
Ali Hassan		PLANNING	
TITLE		PROJECT NO.	REV.
Proposed GA Plans - Level 1 & 2		DA23005.1. 005.	1
NOTES			
DISCLAIMER: ALL RIGHTS RESERVED. THIS DRAWING MUST NOT BE REPRODUCED WITHOUT WRITTEN CONSENT. ALL DIMENSIONS AND MATERIALS SHALL BE CHECKED AND CONFIRMED ON SITE. ANY DISCREPANCIES TO BE REPORTED TO THE CLIENT IMMEDIATELY. IN ACCORDANCE WITH CURRENT STATUTORY LEGISLATION, NEAREST COAST OF PRACTICE AND PREVIOUS REVISIONS. ALL DIMENSIONS ON THIS DRAWING ARE IN MILLIMETERS UNLESS OTHERWISE STATED.			