


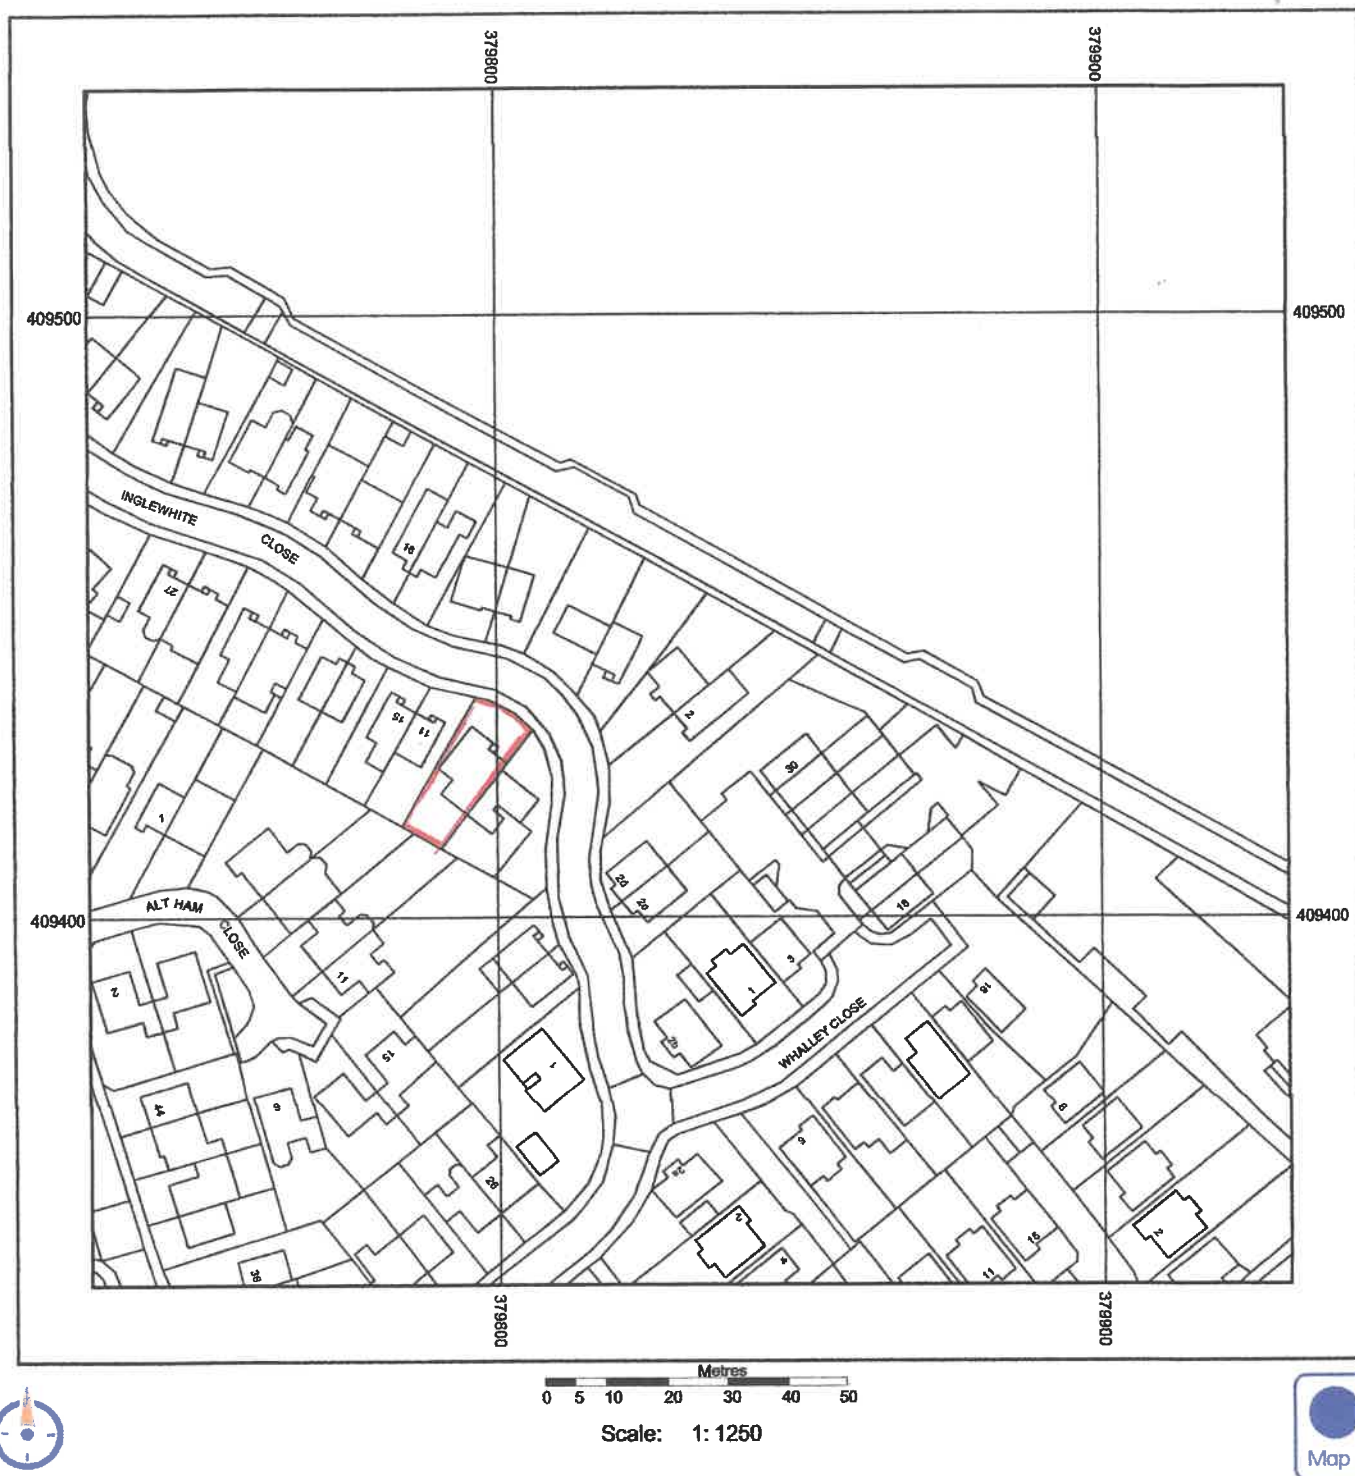

Supplied by: National Map Centre
License number: 100031961
Produced: 30/06/2022
Serial number: 157601

INGLEWHITE CLOSE
BURY
BL9 9NT

Plot centre co-ordinates: 379832,409438
Download file:
Project name: INGLEWHITE
CLOSE-BL9 9NT