
# Proposed Side Elevation

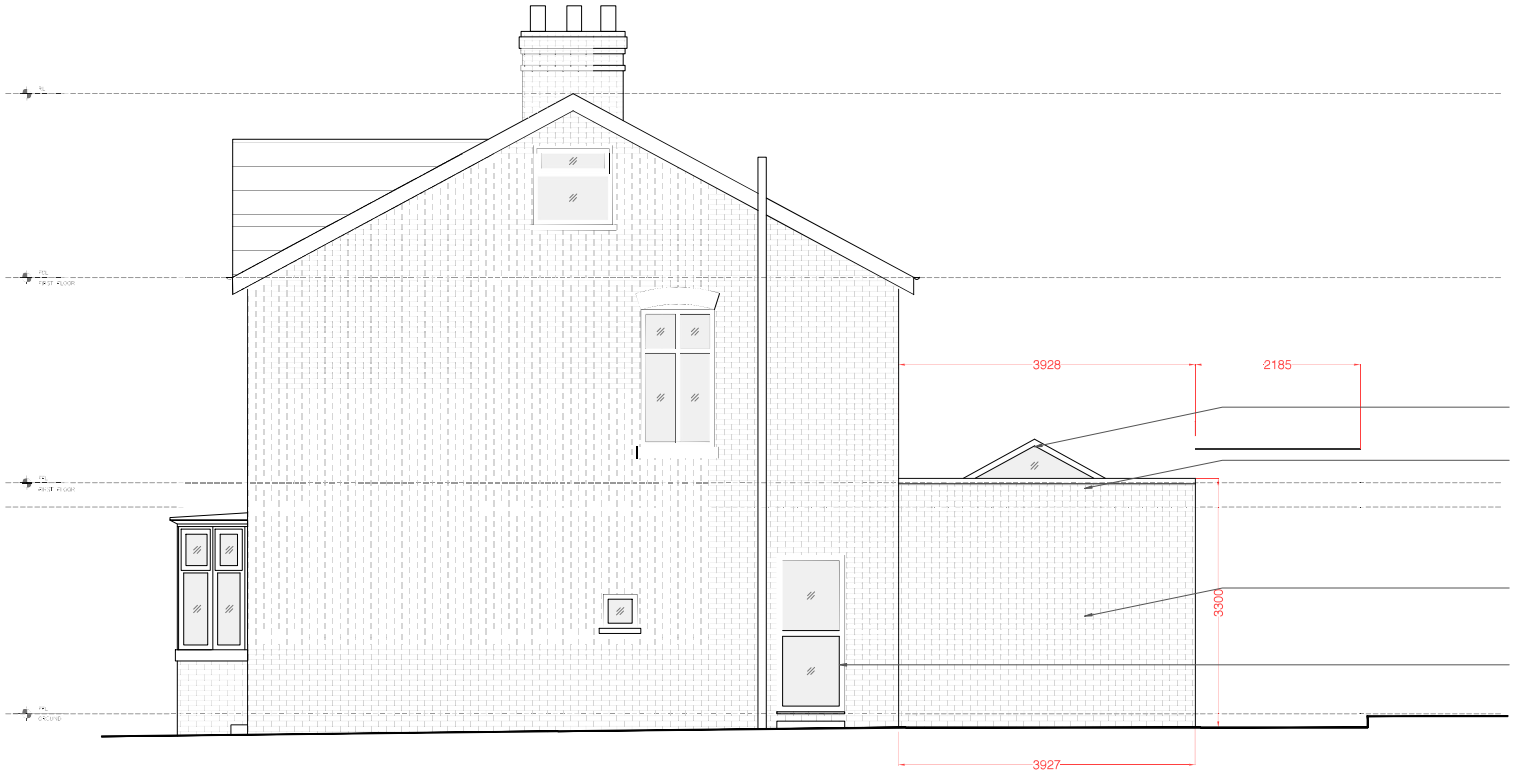


SCALE m 0 1 2 3 4 5

1:50


**Mulholland Architecture**

E chris@mulhollandarchitecture.co.uk
M +44 (0)7923156723



© COPYRIGHT. This drawing is protected by copyright and shall not be reproduced in any form without first gaining permission from Mulholland Architecture Ltd

Mulholland Architecture shall have no responsibility for any use made of this document other than for which it was prepared and issued.

All dimensions and levels should be checked on site. All dimensions to be taken on site prior to manufacture of any component or element. Do not scale from this drawing. Please report any discrepancies to Mulholland Architecture.

All works to be in accordance with all current editions and relevant clauses of building regulations, British Standards, Codes of Practice and HSE directives even if not stated.

All pipes, drains, services etc to be accurately located on site prior to demolition/excavation/construction. All disturbed surfaces to be made good thereafter.

Final building works to be in accordance with relevant building regulations - Structural engineers drawings to supercede drawn information.

*If in doubt, ask.*


| Revision | Date | Author |
|---|---|---|
| * | 18/08/22 | |

Proposed Materials

Proposed window & door frames in RAL 7016; coping stone to match

Brickwork to match existing

Stage: Proposed Drawings

| Drawing Title: | Drawing Size: |
|---|---|
| Proposed Side Elevation | 1:50 @A2 |

| Project: | Job Number: 033 |
|---|---|
| Ground Floor Rear Extension inc. Internal Remodelling | |

Client: Adrian & Liz Hughes

Site Address: 3 Elm Grove, Prestwich, Manchester M25 3DN

| Drawn: CM | Date: Aug '22 | Stage: Pr | |
|---|---|---|---|
| Reviewed by: | Drawing No. | | Revision: |
| CM | Pr-033-201 | | |