




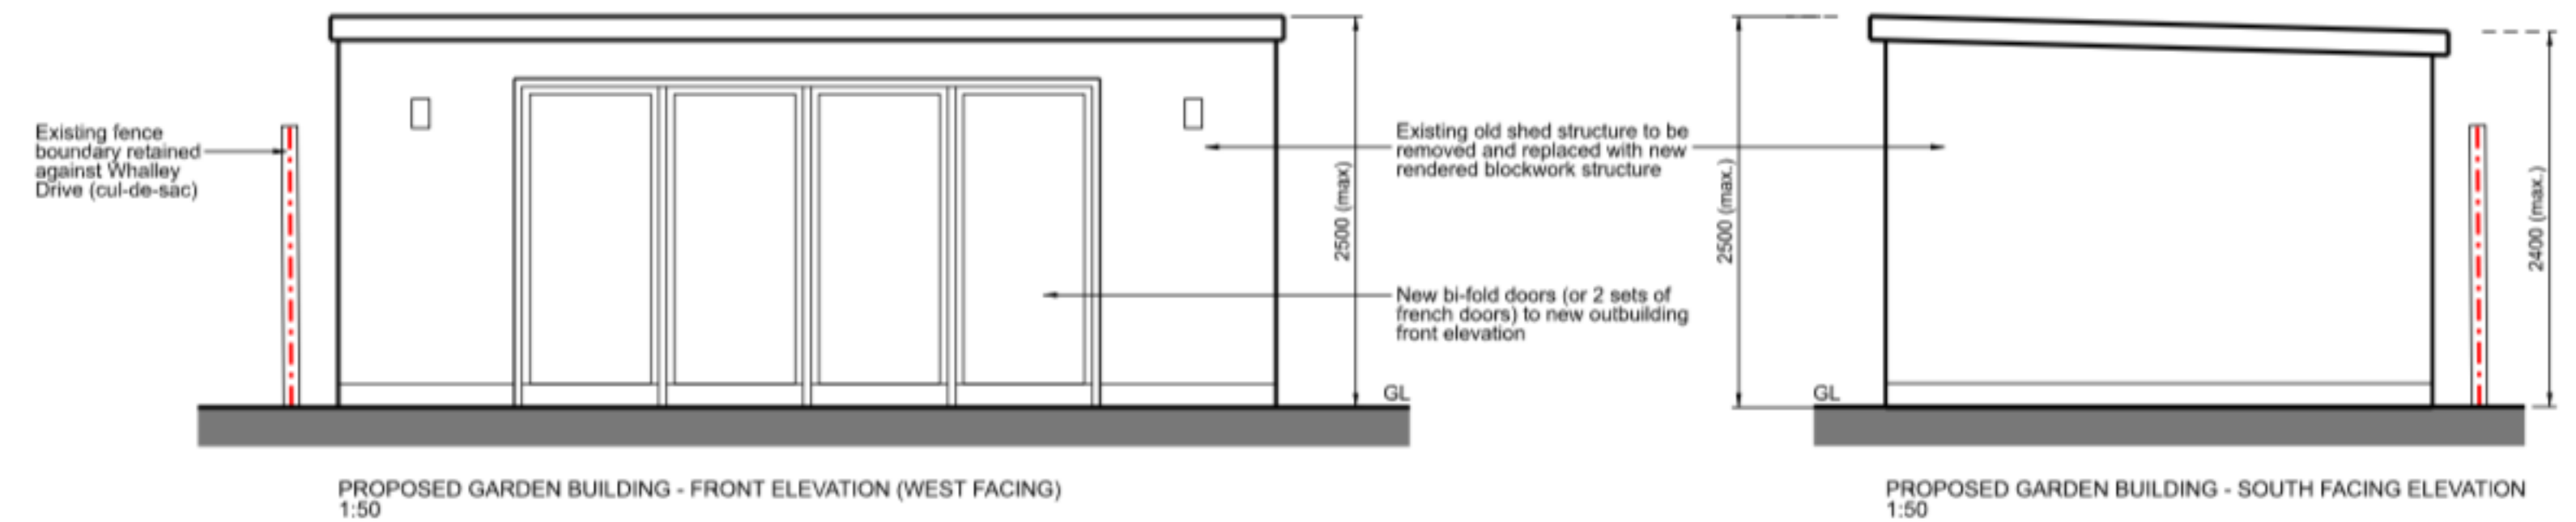

PROPOSED GARDEN BUILDING - SOUTH FACING ELEVATION  
1:50

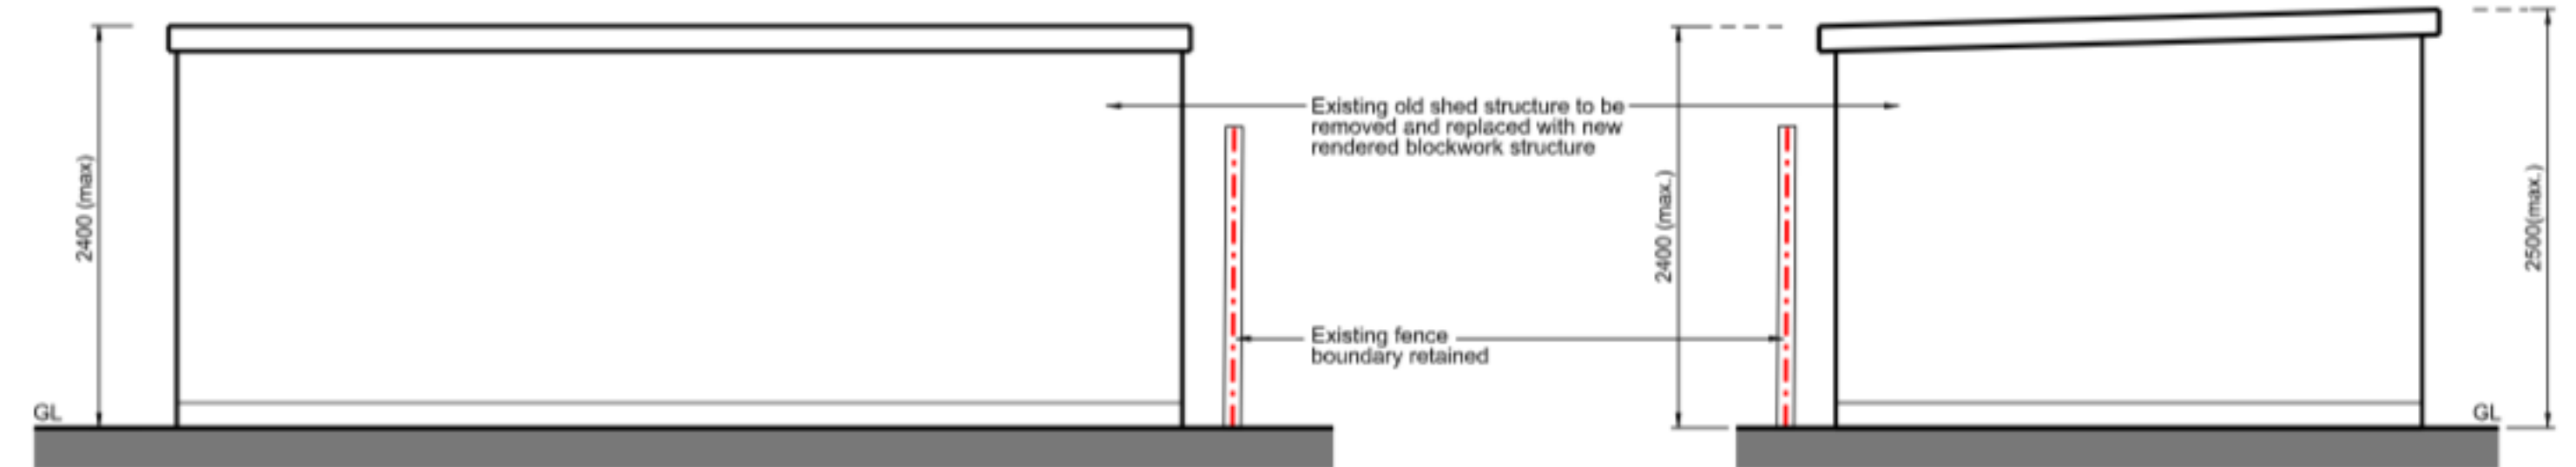

PROPOSED GARDEN BUILDING - NORTH FACING ELEVATION  
1:50

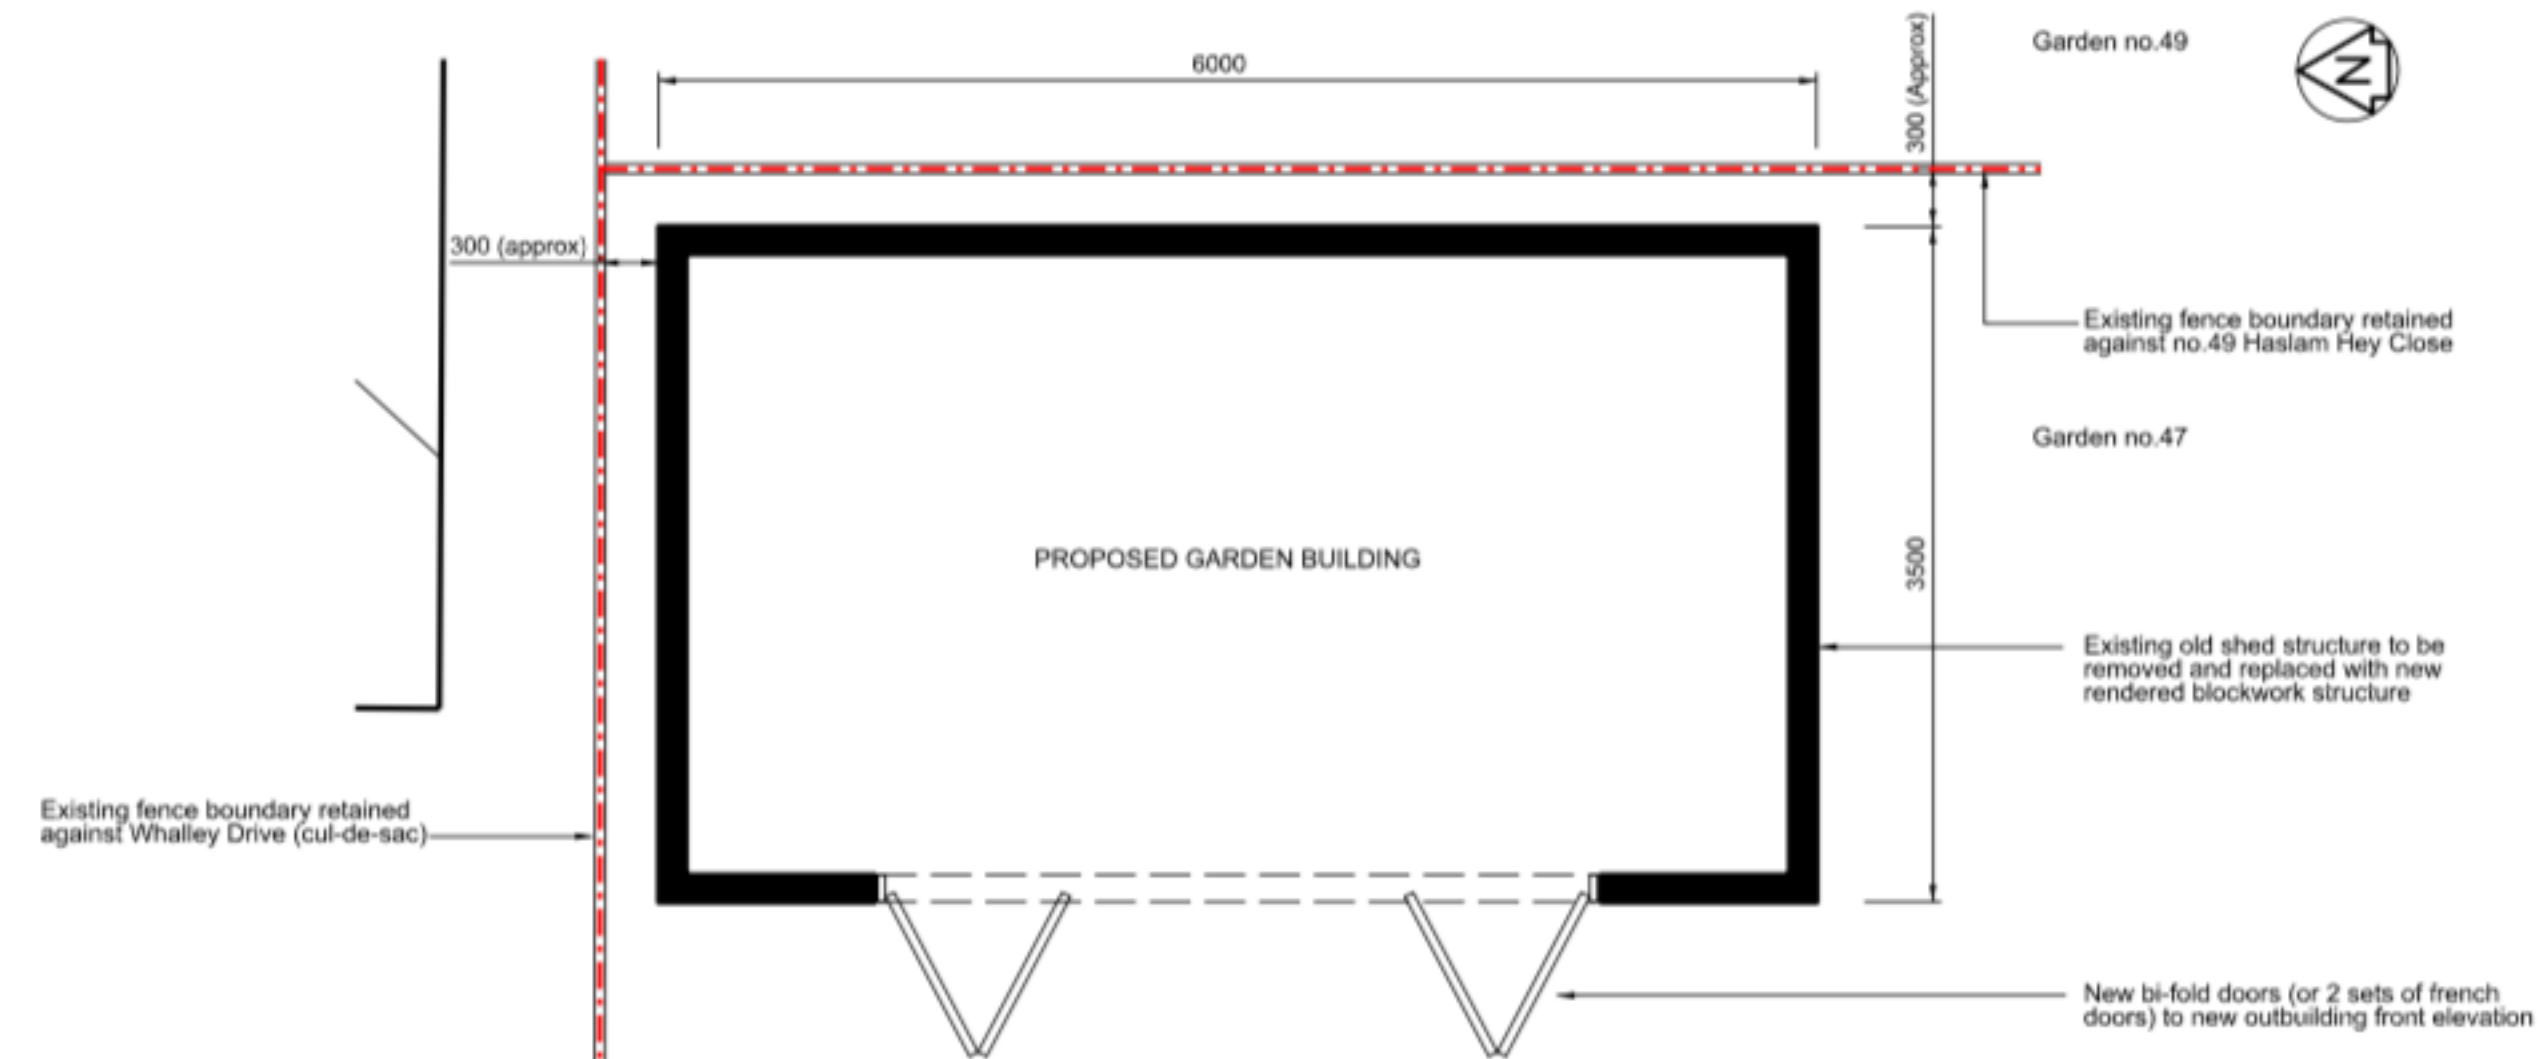

GARDEN BUILDING TO BE CONSTRUCTED UNDER PERMITTED  
DEVELOPMENT AND DRAWING PRODUCED IN SUPPORT OF  
APPLICATION FOR CERTIFICATE OF LAWFUL DEVELOPMENT

---

PROPOSED GARDEN OUTBUILDING

