


A DEPENDABLE, DOMESTIC
CRAFT TO CRAFTAGE
© RSNK Property
6-7 m x 1-8 © MAX
3.4 m m with AMON!
PITTSBURGH RAIN SCENE

DOUBLE/PAIR UP 2x4 100x50 DORMER STUDS EACH SIDE OF WINDOW OPENINGS AND TO CORNER/DORMER CHECK RETURNS OF DORMER ARCHES! CONSTRUCTION!

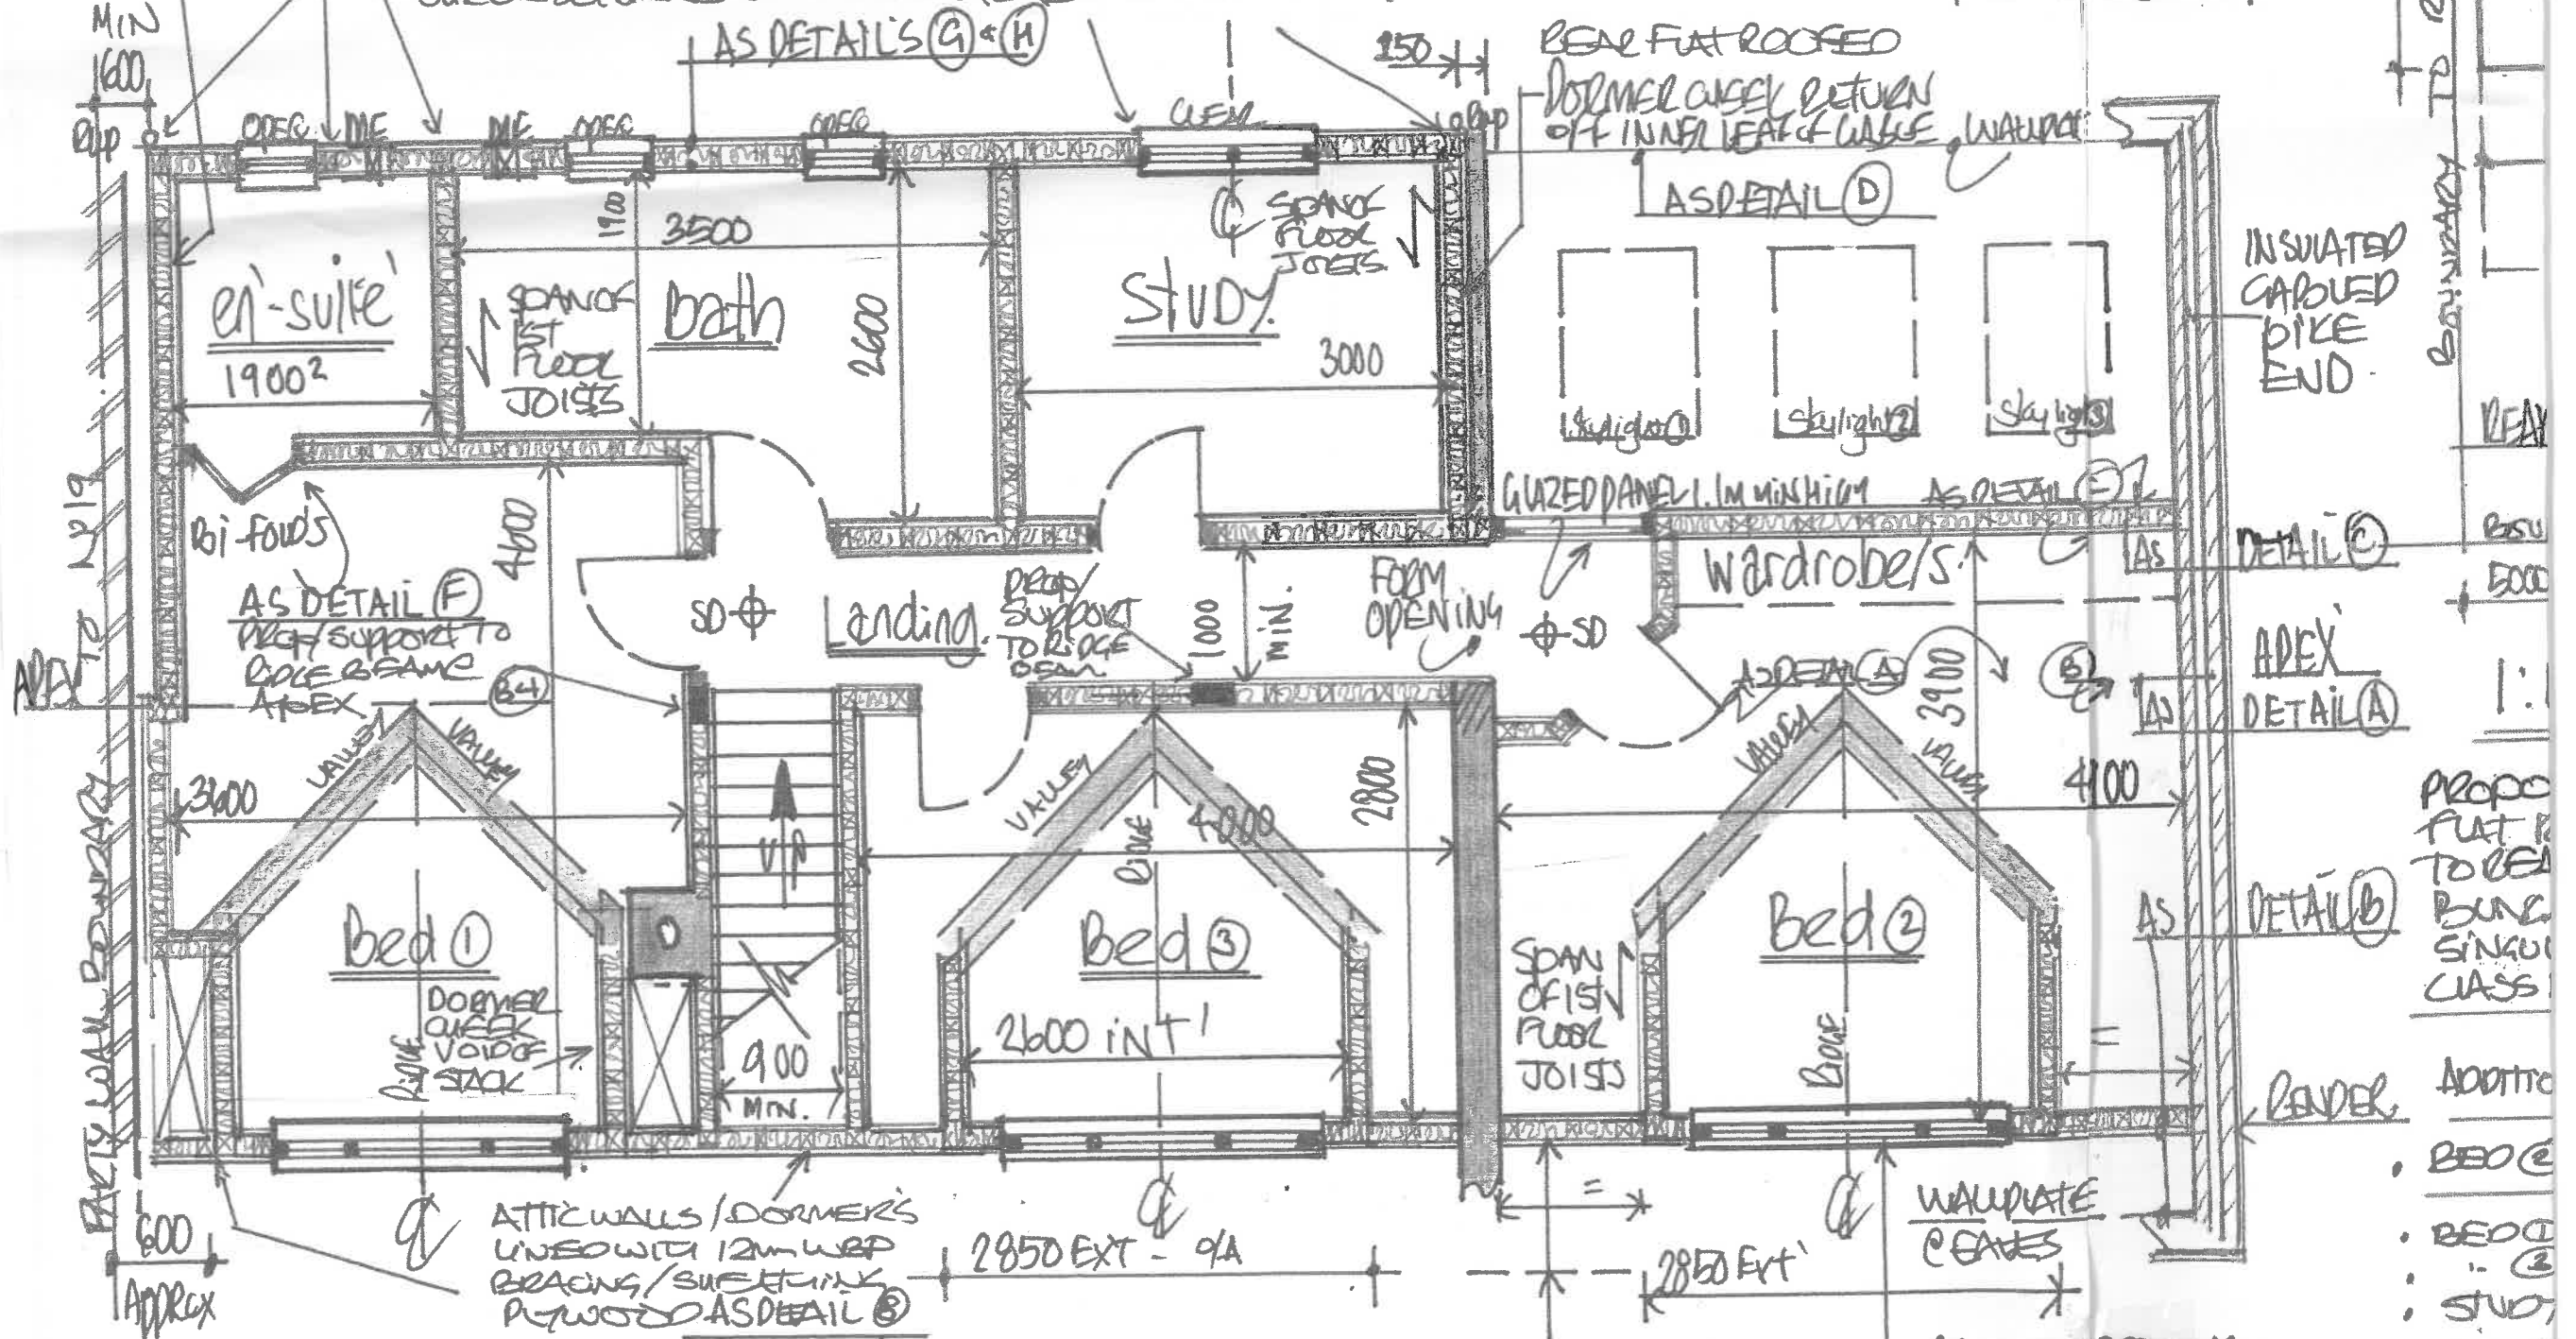

1:50 PROPOSED "FIRST FLOOR" PLAN.

PROVIDE FLOOR BEAM AS DETAIL (c) (b2) ETC ACROSS FRONT OF BUNKER GET IN BY 1m IN ORDER TO SUPPORT NEW FLOOR CONSTRUCTION AND PLY WIND DORMERS / ATTIC WALLS ETC

ALL 3RD DOORSL ROOF
EXTENSIONSTO FRONT
ROOF SUPERNEW AND
EXISTING) TO BE IN ONE
SET BACK BY 1M FROM
FRONT WALL ETC

PROVIDE SECONDARY
MEANS OF ESCAPE
- WINDOWS TO ALL
HABITABLE ROOMS
ON BOTH LEVELS.

- Propo
Flat R
TO BEA
BUNG
SINGUL
CLASS
-
- Additio
-
- BEO @
-
- BEO (1
.. (3
STUDY
ENGLISH
BATH
LANDIN