



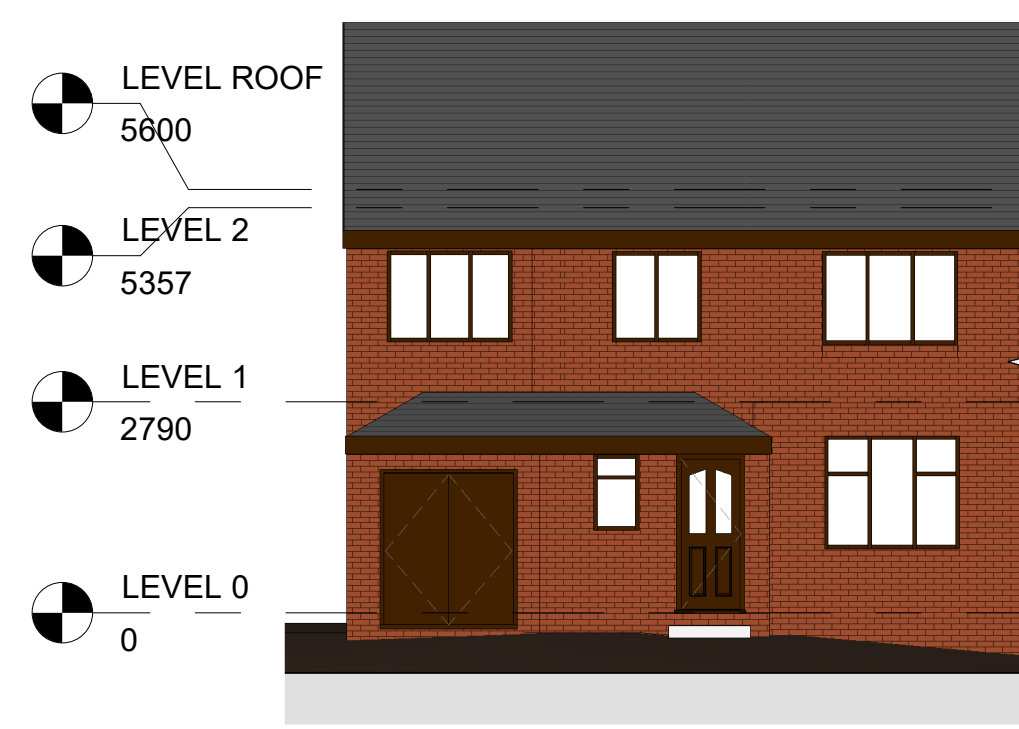


1 Front - Proposed
1 : 100

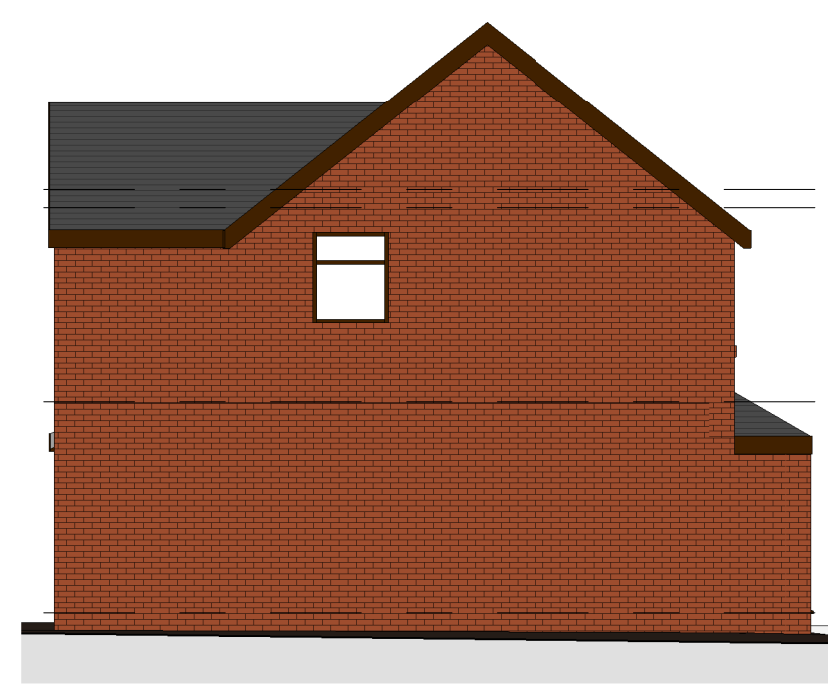


2 Left Side - Proposed
1 : 100




3 Rear - Proposed
1 : 100

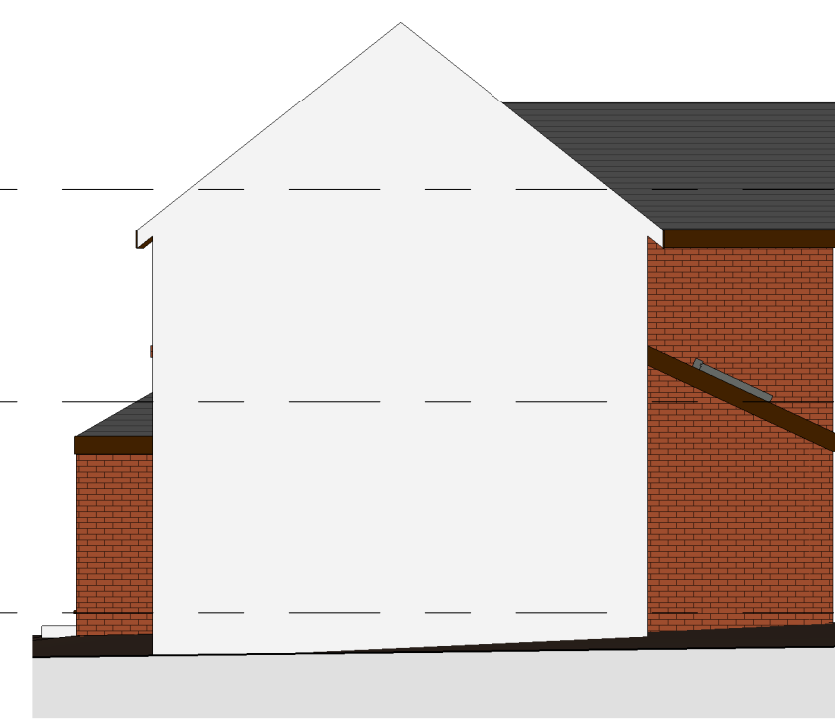


4 Right Side - Proposed
1 : 100

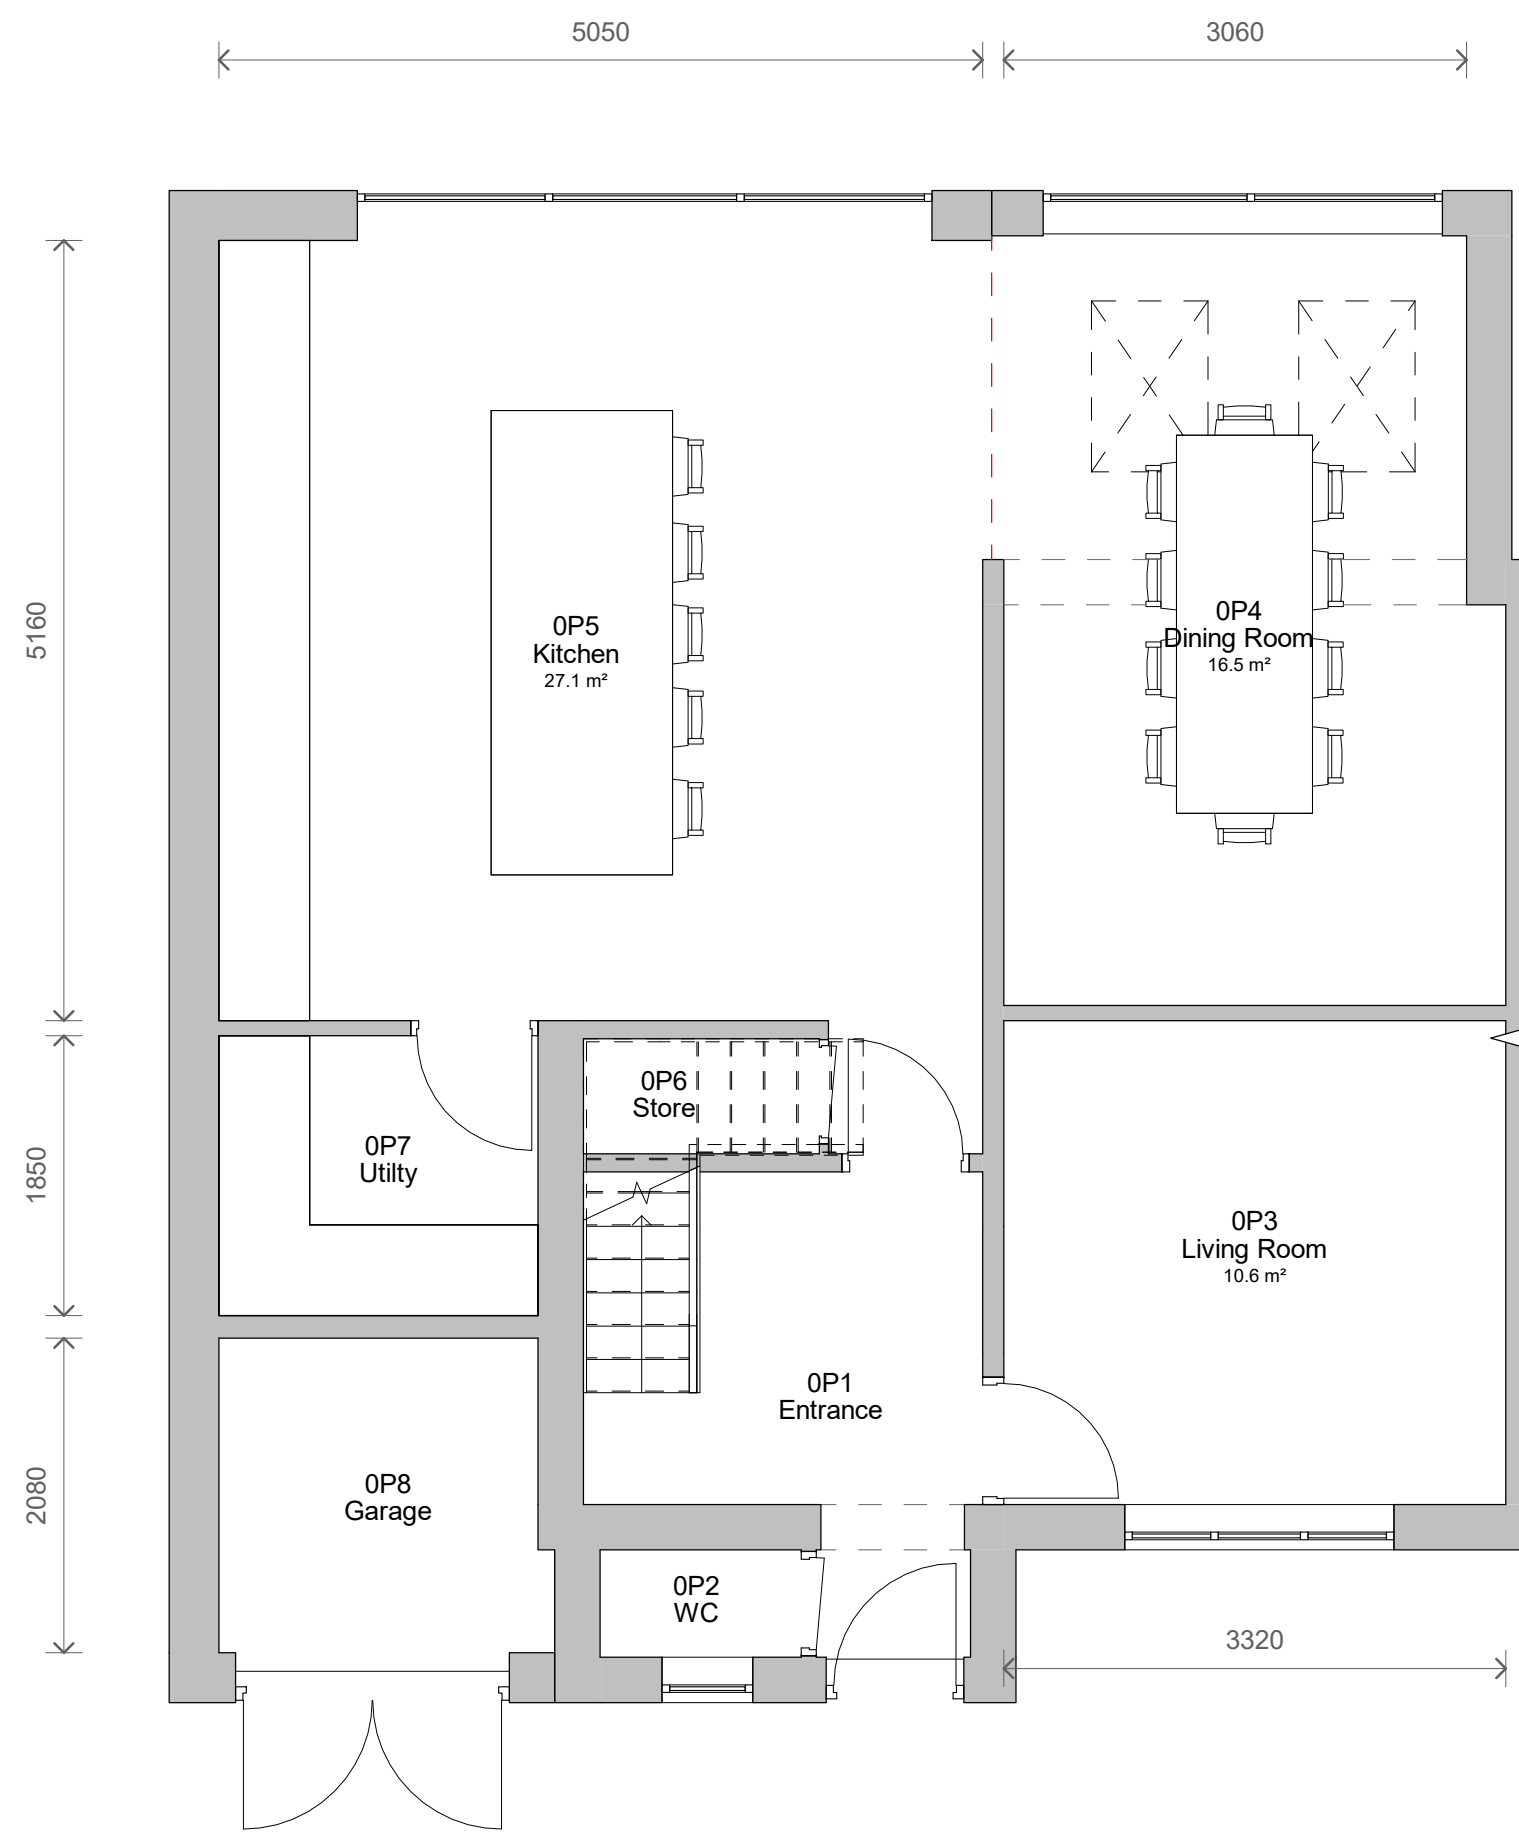


5 Level 0 - Proposed
1 : 50

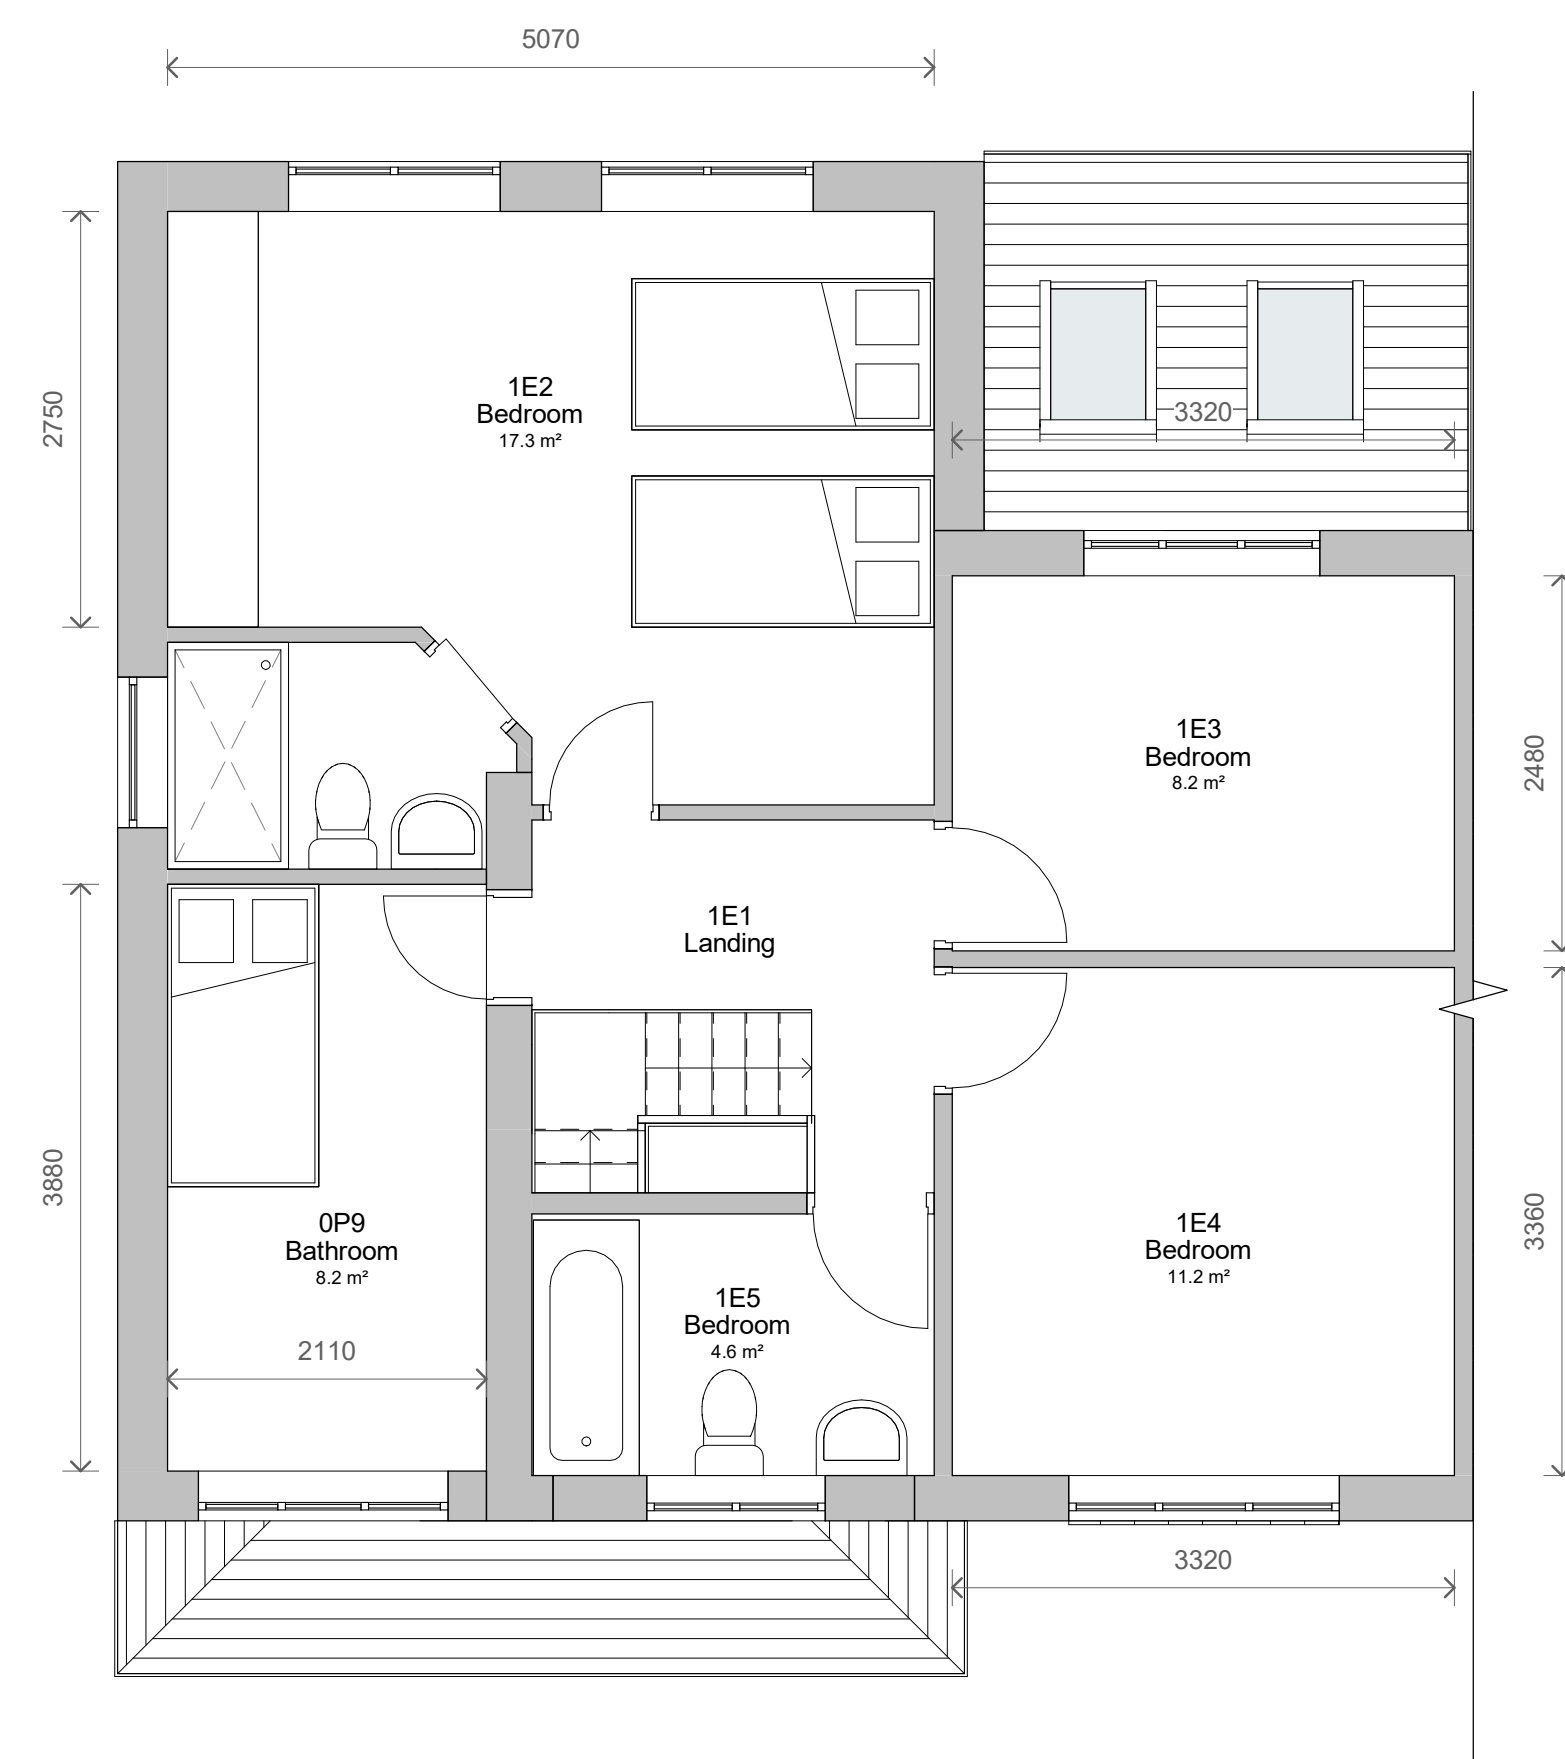

6 Level 1 - Proposed
1 : 50

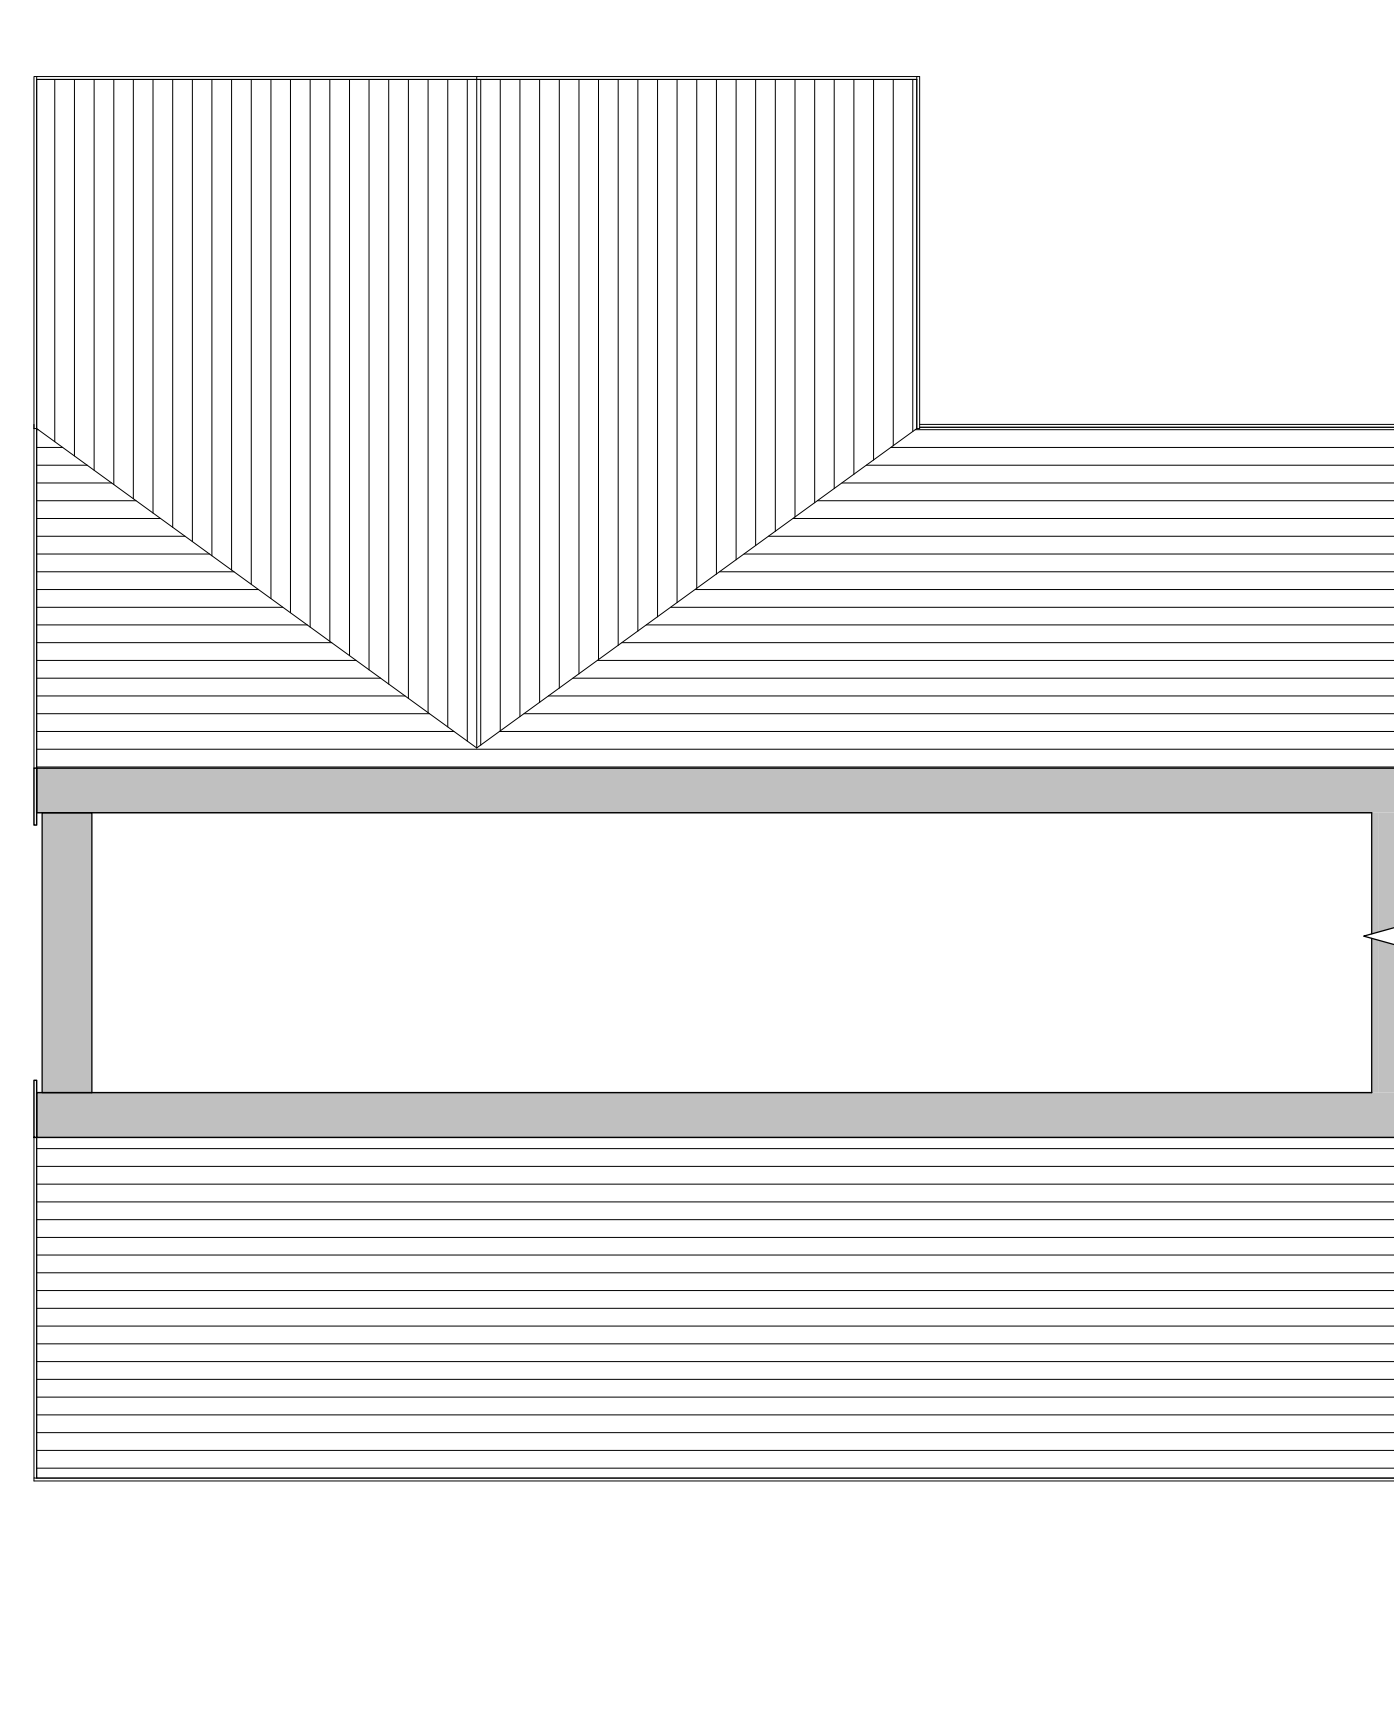

7 Level 2 - Proposed
1 : 50

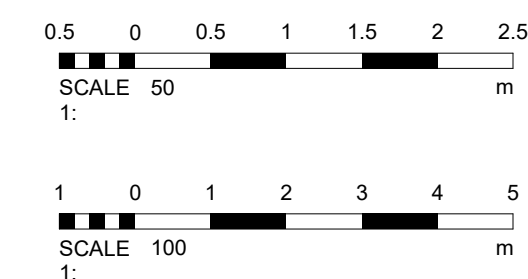

No.		Description	Date
PROJECT		53 Bland Road	
TITLE		Proposed Plans and Elevations	
CLIENT		Smus	
STATUS		DESIGN	
DRAWN BY	DATE	SCALE (@ A1)	
SG	29/11/2021	As indicated	
PROJECT NUMBER		DRAWING NUMBER	REV
GSS21101.1		003	
GOLD SKETCH			
S T U D I O S			
www.goldsketch.co.uk info@goldsketch.co.uk 0161 792 9595			
NOTES © COPYRIGHT ALL RIGHTS RESERVED. NO PART OF THIS DRAWING MAY BE REPRODUCED WITHOUT WRITTEN CONSENT. DRAWING TO BE USED FOR THE SITE AS INDICATED ONLY. ALL DIMENSIONS AND SETTING OUT SHALL BE IN ACCORDANCE WITH THE CURRENT BUILDING REGULATIONS AND ALL DIMENSIONS ON THIS DRAWING ARE IN METERS UNLESS OTHERWISE STATED.			