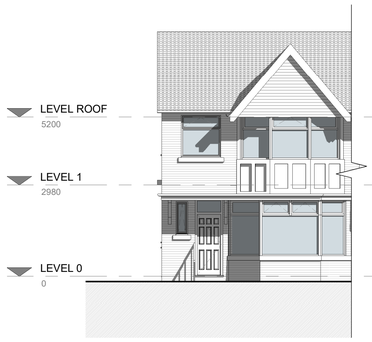

3. Front - Proposed
1 : 100

4. Left Side - Proposed
1 : 100

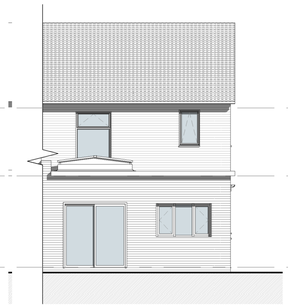

5. Rear - Proposed
1 : 100

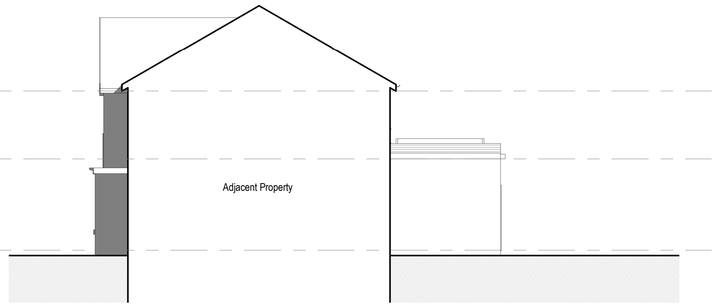

6. Right Side - Proposed
1 : 100

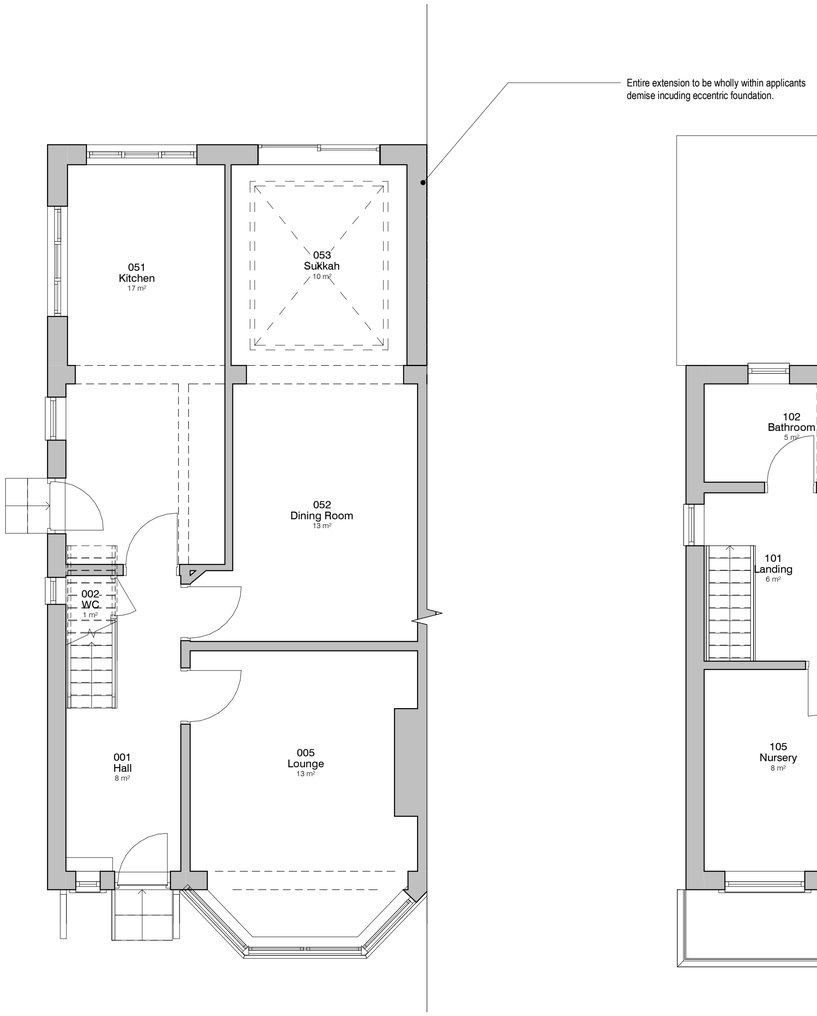

1. Level 0 - GA Proposed
1 : 50

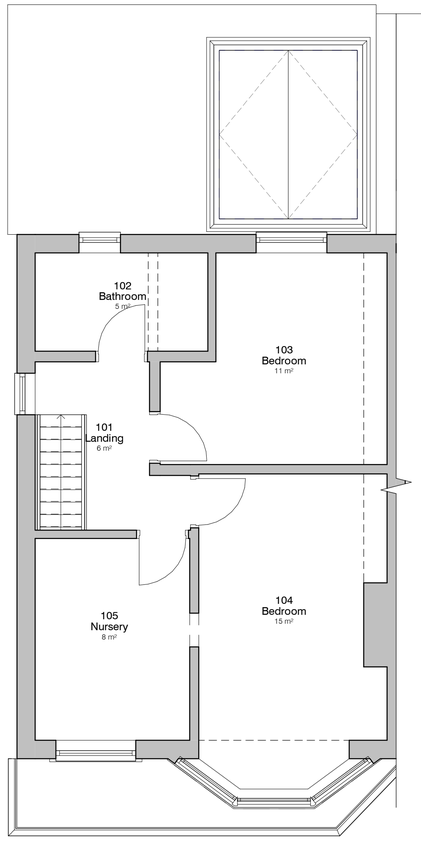

2. Level 1 - GA Proposed
1 : 50

N

0.5 0 0.5 1 1.5 2 2.5
SCALE 1: 50 m

REV.	DESCRIPTION	BY	DATE

PROJECT 9 Dorchester Ave	SCALE @ A1 As indicated	DATE 06 MAY 2025	DRAWN BY SP
CLIENT Moishe Lieberman	STATUS PLANNING		
TITLE Proposed GA Plans and Elevations	PROJECT NO. DA25019.	DRAWING NO. 003.	REV.

DEBTAL ARCHITECTURE
www.debtal.co.uk

NOTES

(C)COPYRIGHT - ALL RIGHTS RESERVED.
THIS DRAWING MUST NOT BE REPRODUCED WITHOUT PRIOR WRITTEN CONSENT.
DRAWING TO BE USED FOR THE STATUS INDICATED ONLY.
ALL DIMENSIONS AND SITE CONDITIONS TO BE CHECKED ON SITE BEFORE WORKS.
ANY DISCREPANCIES TO BE REPORTED TO THE DESIGNER PRIOR TO THE COMMENCEMENT OF ANY WORK. ALL WORK AND MATERIALS TO BE IN ACCORDANCE WITH CURRENT BUILDING REGULATIONS, BRITISH STANDARDS, GOOD PRACTICE AND BRITISH STANDARDS. ALL DIMENSIONS ON THIS DRAWING ARE IN MILLIMETRES (UNLESS OTHERWISE STATED).