


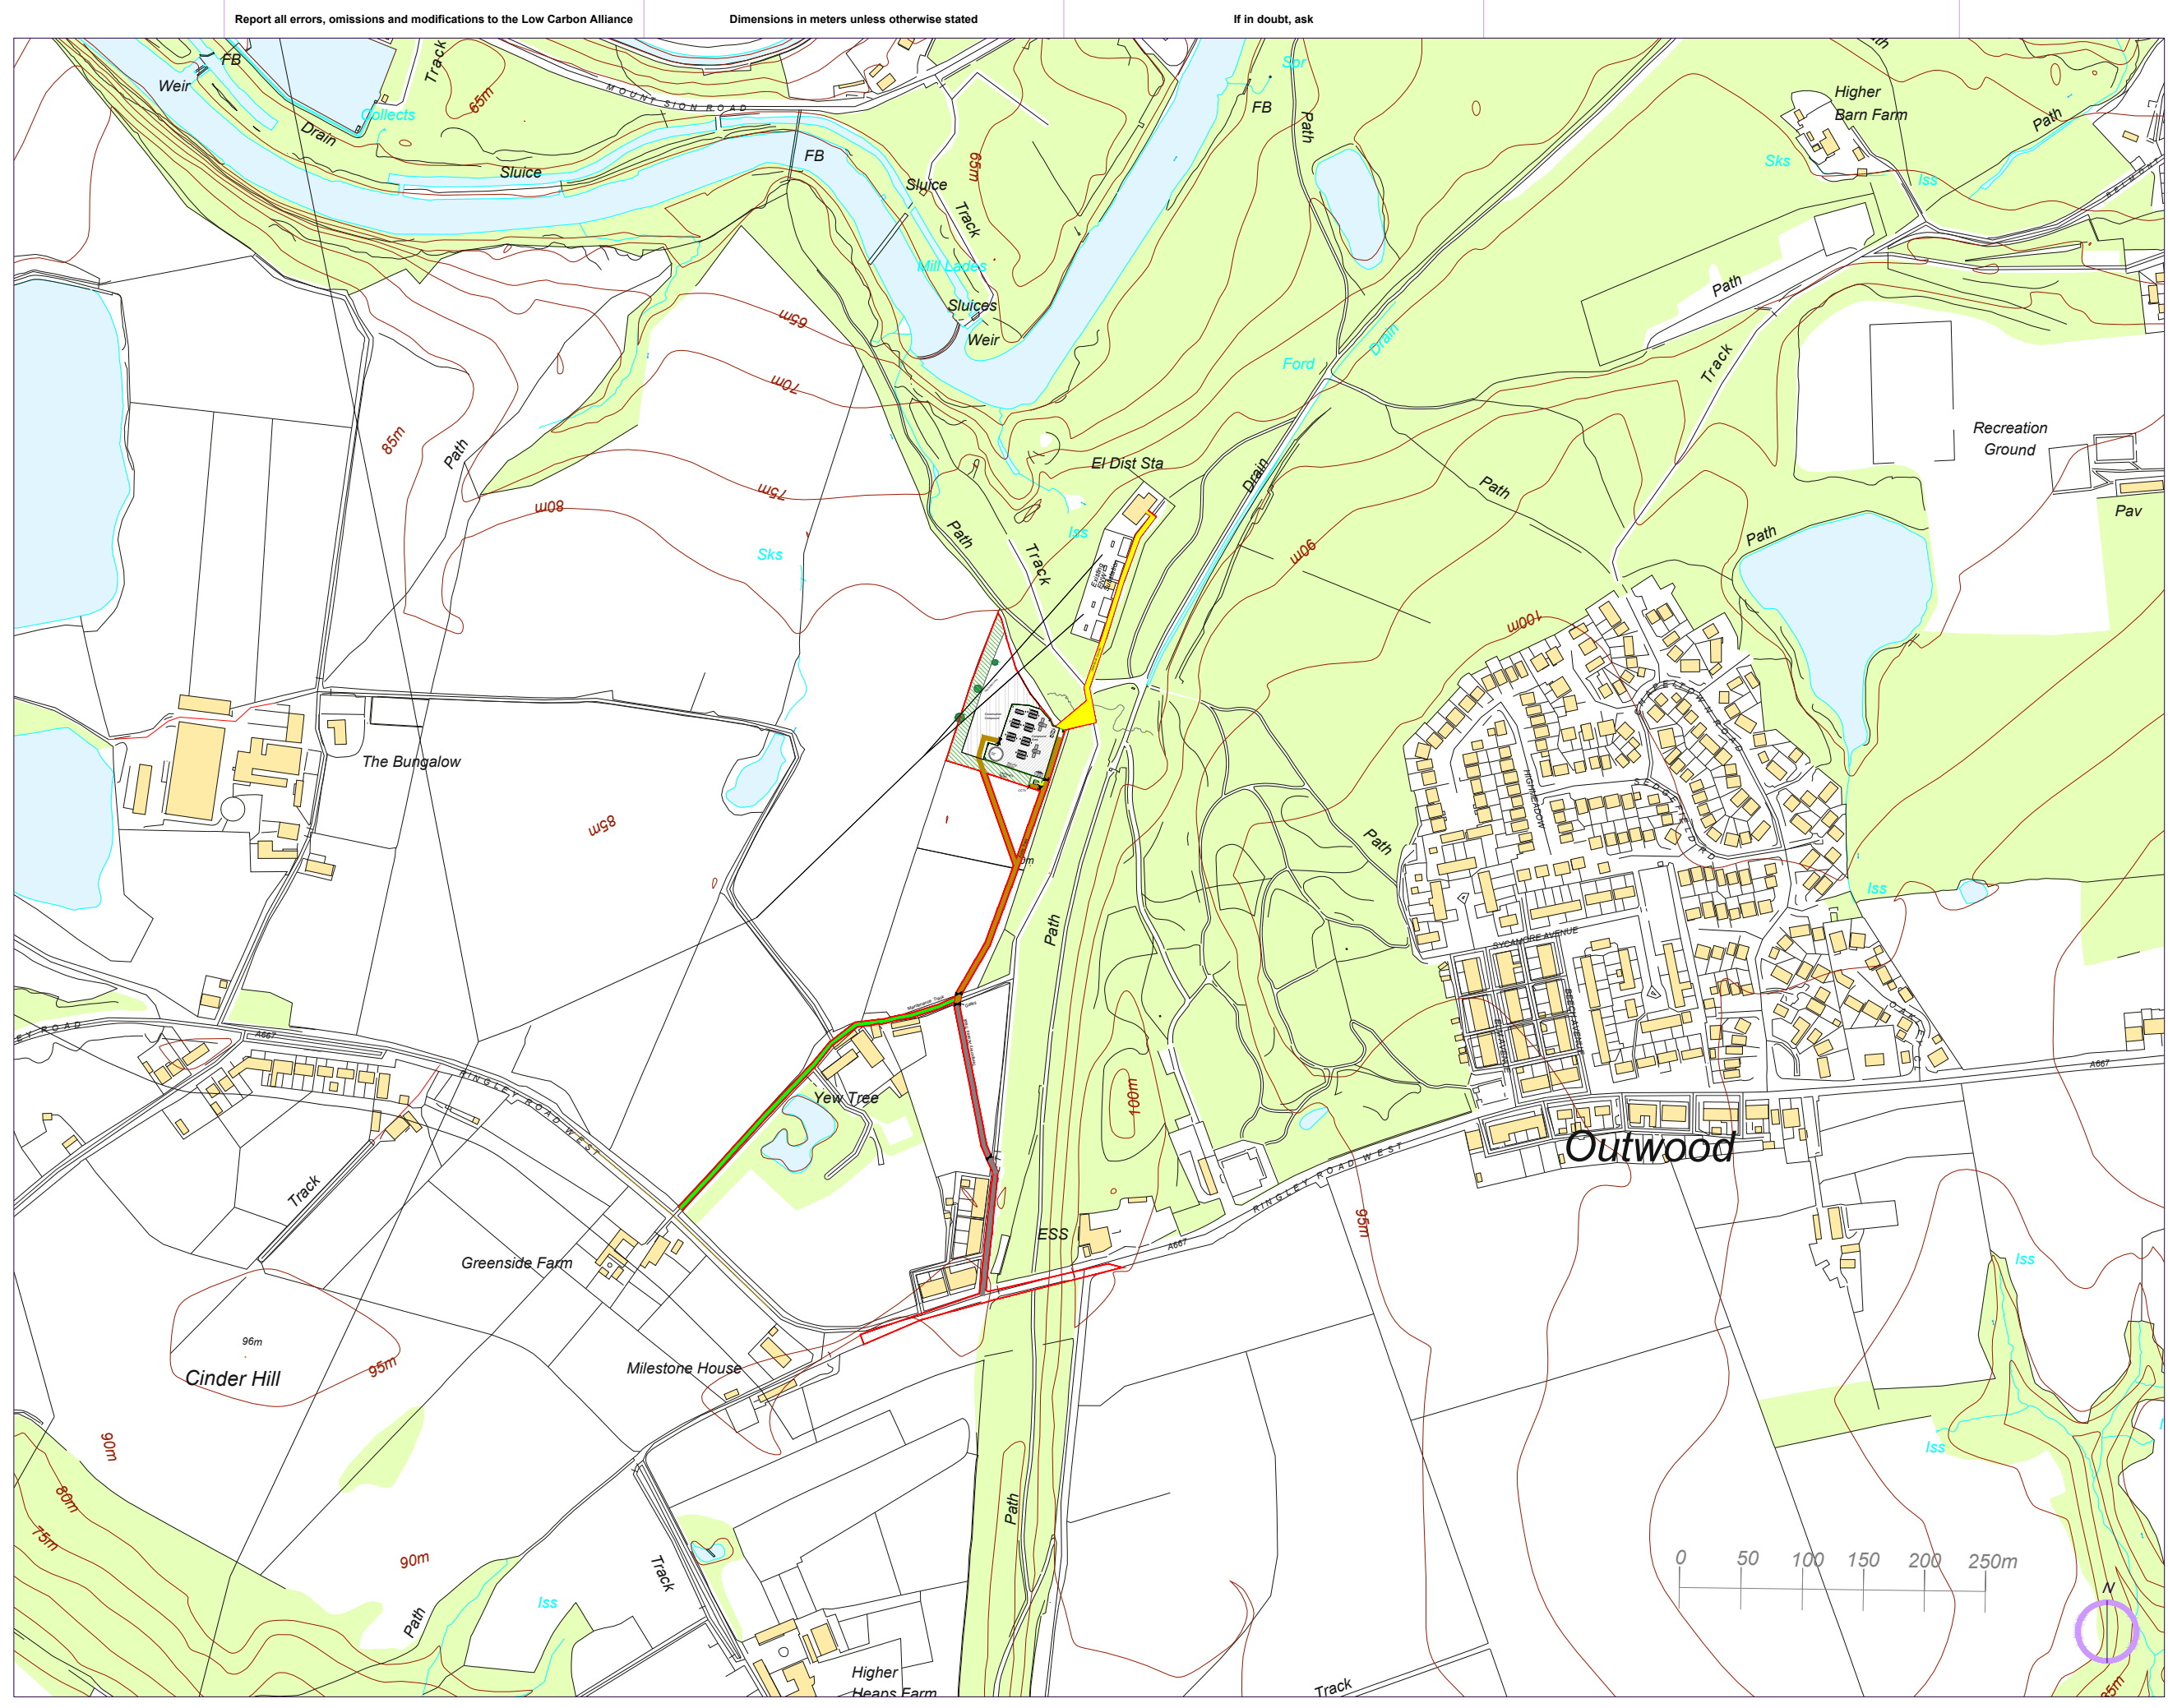

Report all errors, omissions and modifications to the Low Carbon Alliance

Dimensions in meters unless otherwise stated

If in doubt, ask

Low Carbon Alliance ©

This drawing and any information or descriptive matter set out herein are the confidential and copyright property of Low Carbon Alliance Limited and must not be loaned, copied or disclosed without the prior written consent of Low Carbon Alliance Limited



Notes

1. If no comment is received against the submitted document within 10 working days from the date of issue, this will be deemed as being approved.

THIS DRAWING IS NOT FOR CONSTRUCTION

- Red Line Boundary
- Security Fence
- Cable Route/ Corridor
- Access Track
- Temporary Access Track
- Maintenance Access
- Overhead Line
- Compound Area Hardcore
- Landscape Buffer
- Construction Compound
- Tree
- Battery Container
- Transformer/ Inverters
- Storage
- Customer Substation
- DNO Substation
- CCTV
- Gate
- Water Tank

Drawn By MSTP	Checked By PC	REV	015
Date 01.04.2025	Approved By PC		
PROJECT			
TITLE		Radcliffe BESS	
CLIENT		Proposed Site Layout	
STATUS		Taiyo Power & Storage Ltd.	
Sheet No ENTERSHEETNO	Overall Plan 1	Sheet Size A3	
Scale 1:5000	Drawing Number 121-10003		