


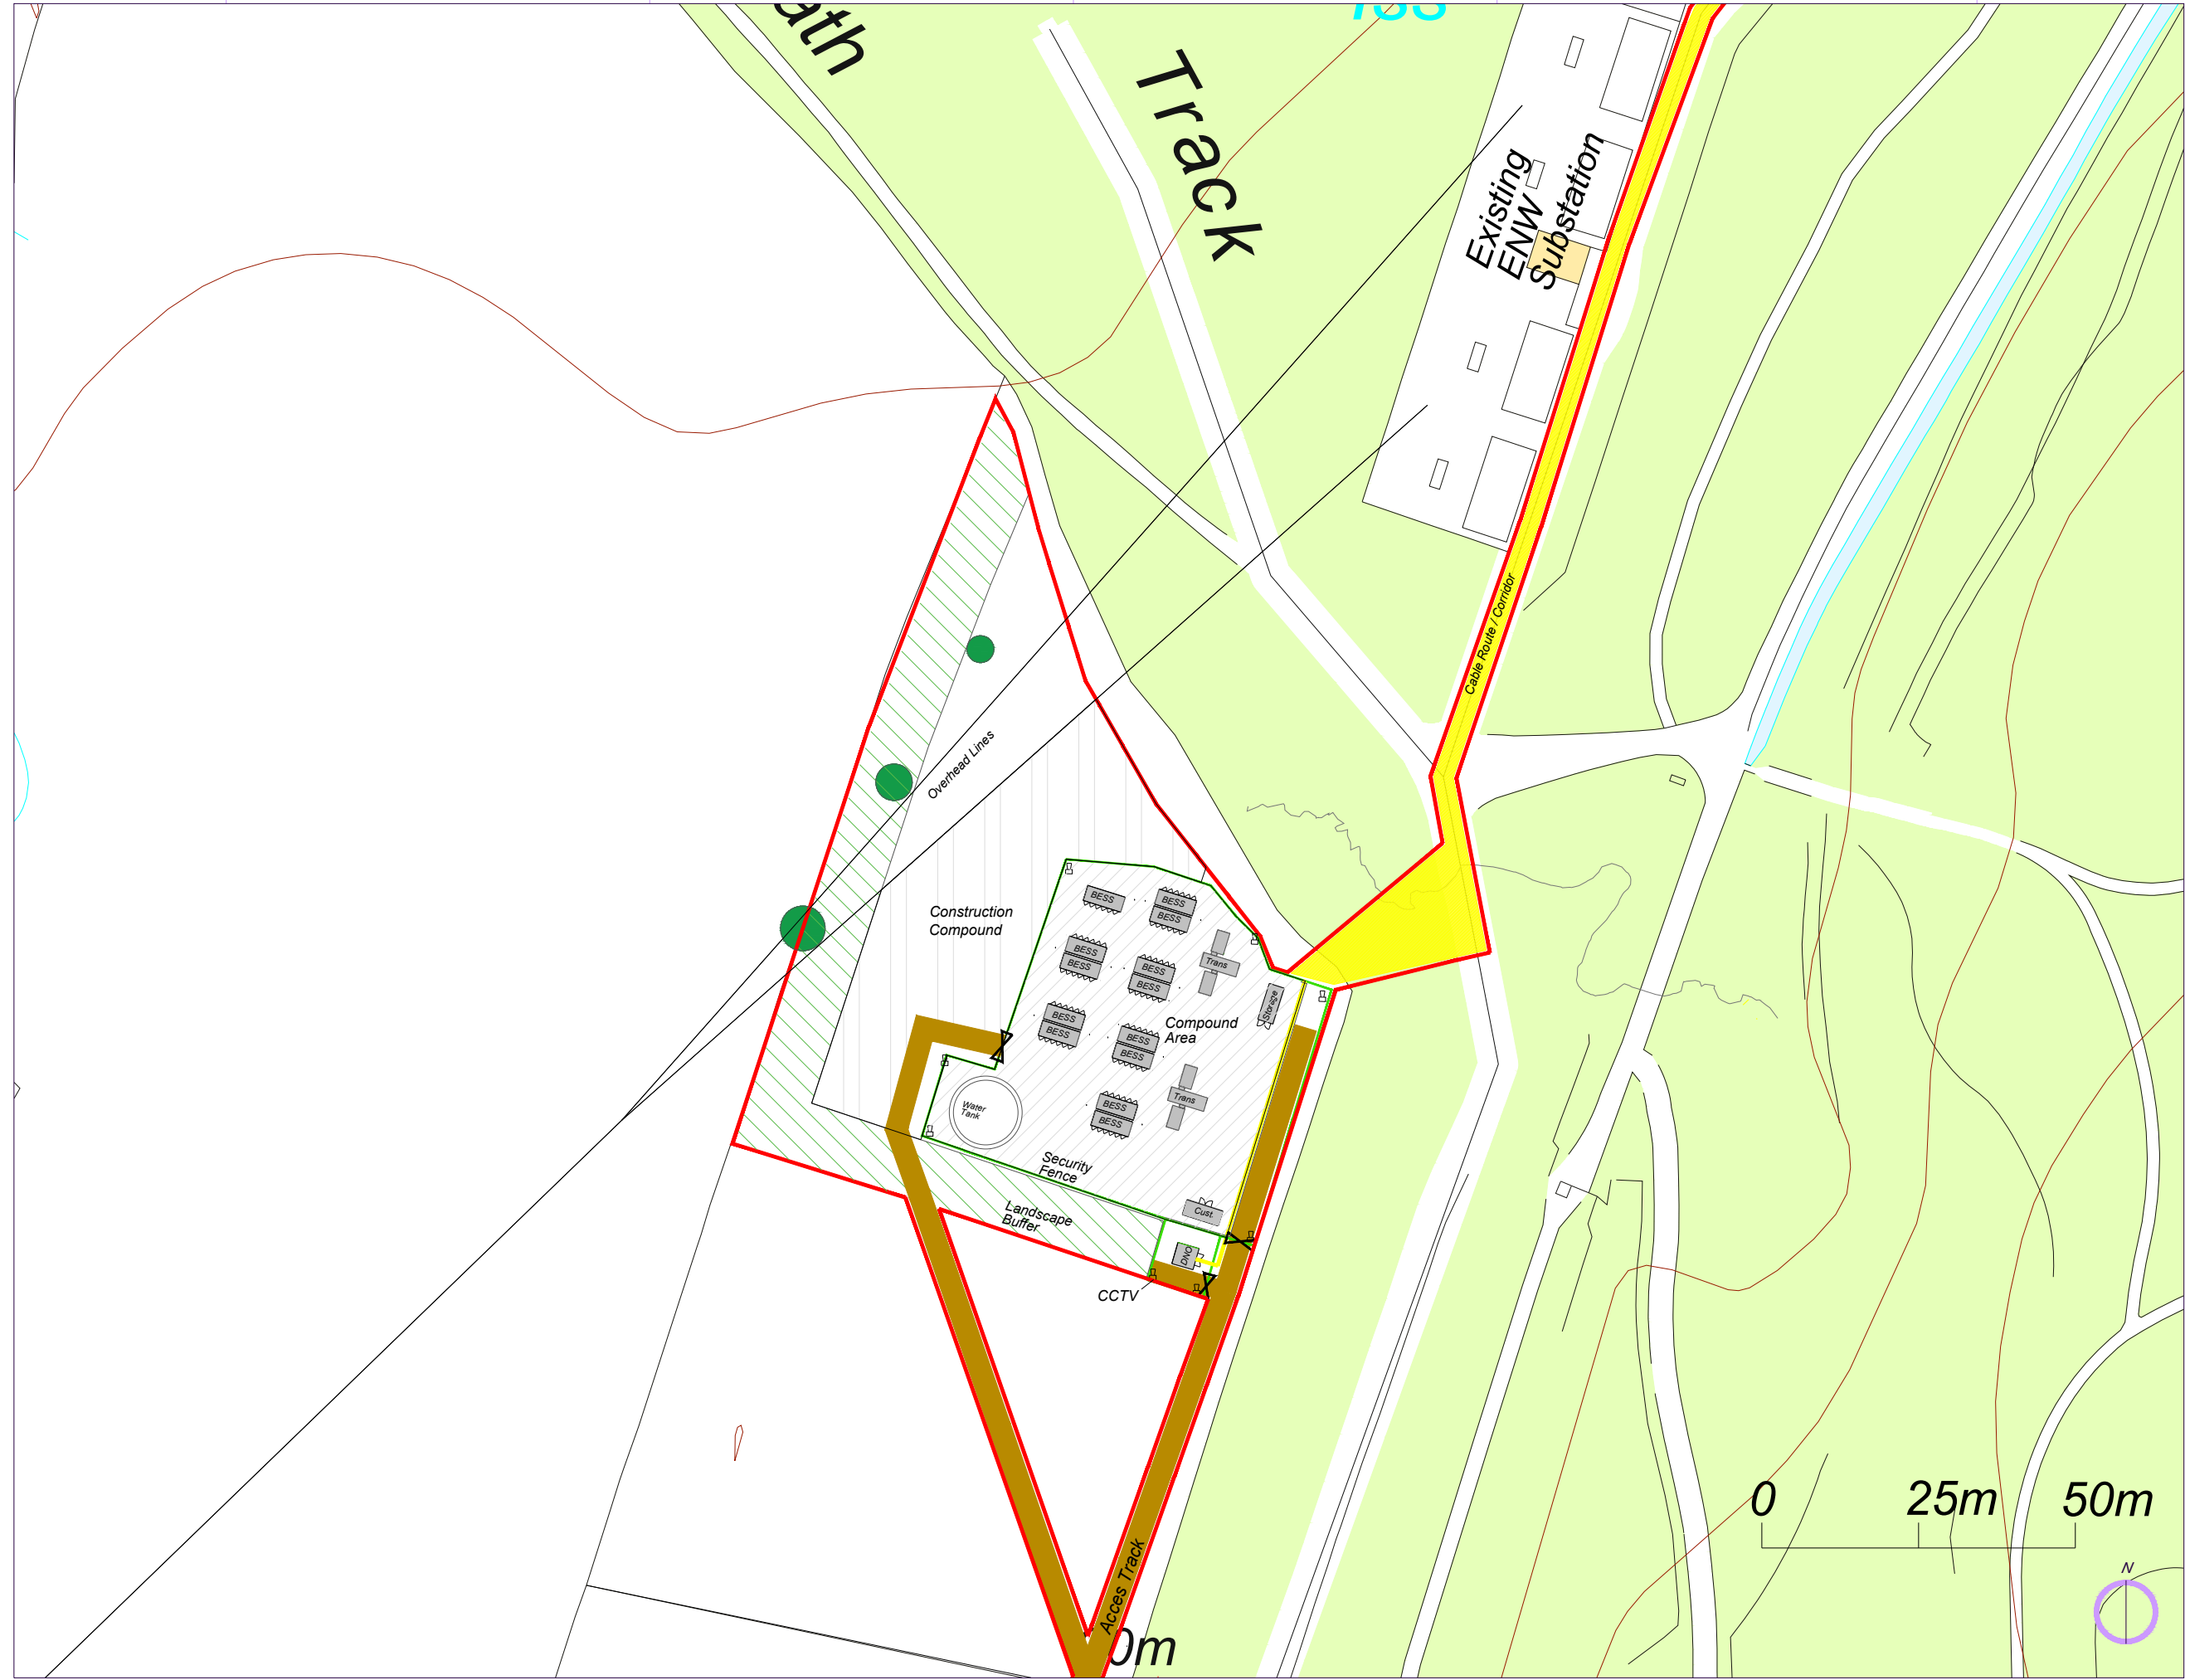

Notes

1. If no comment is received against the submitted document within 10 working days from the date of issue, this will be deemed as being approved.

THIS DRAWING
IS NOT FOR
CONSTRUCTION

- Red Line Boundary
- Security Fence
- Cable Route / Corridor
- Access Track
- Maintenance Access
- Overhead Lines
- Compound Area Hardcore
- Landscape Buffer
- Construction Compound
- Tree
- Battery Container
- Transformer/ Inverters
- Storage
- Customer Substation
- DNO Substation
- CCTV
- Gate
- Water Tank

Drawn By	Checked By	REV	
MSTP	CD		014
Date	Approved By		
20.03.25	CD		

PROJECT	Radcliffe BESS
TITLE	Proposed Site Layout Compound Area
CLIENT	Taiyo Power & Storage Ltd.

STATUS		
Sheet No	Bess Compound	Sheet Size
ENTERSHEETNO	1	A3
Scale	Drawing Number	
1:1000	121-10002	