



Materials

- Walls -

Roof -

Windows -

Front doors -

Fascia and Soffit -

Guttering and Downpipes -
- Buff Stone



Mid Grey/Brown

White

Pale Green

Buff Stone Parapet

Black

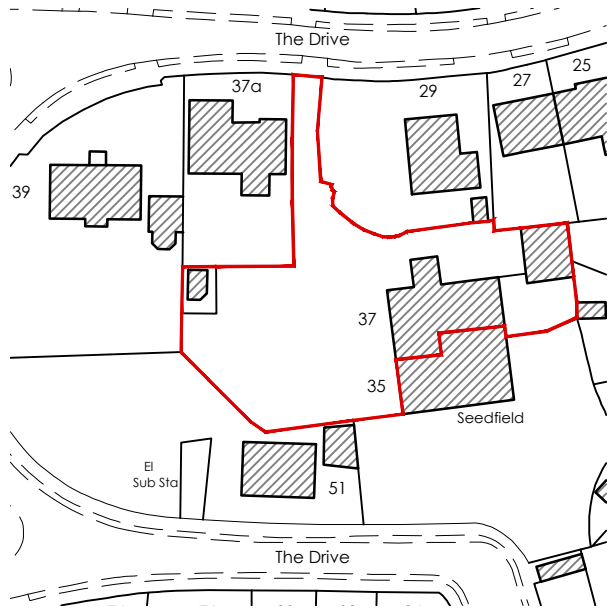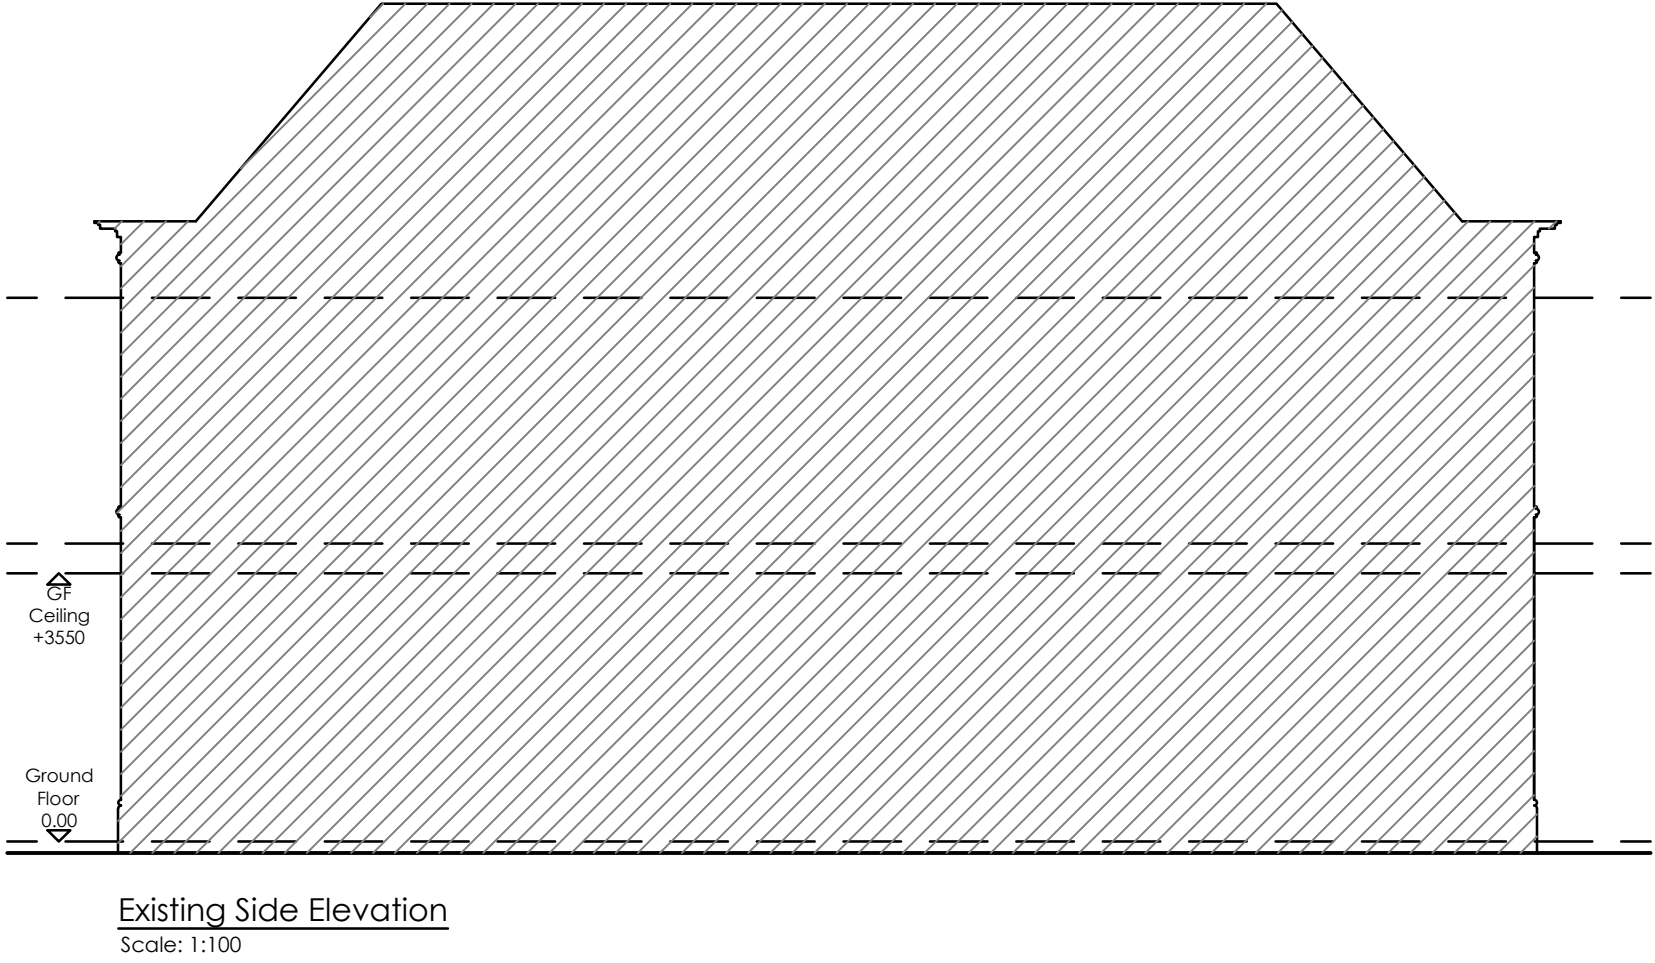

Site Location Plan
Scale: 1:1250

Key

Site Boundary

North



REV	Notes	Date	By

CRISP

architecture

Email: studio@crisparchitecture.co.uk

Chartered Institute of Architectural Technologists

Chartered Practice

Project: 37 The Drive, Moorside Birtle, Bury, BL9 5DG	
Drawing Title: Existing Elevations	

Project No: 2104	File Identifier:2104_72_03
Drawing No: 72_03	Revision:
Drawn By: SMH	Checked By:SMH
Scale: 1:100 @ A2	Date: 26/09/2022
Purpose of Issue: F E A S I B I L I T Y	
Drawing Status: P L A N N I N G	