



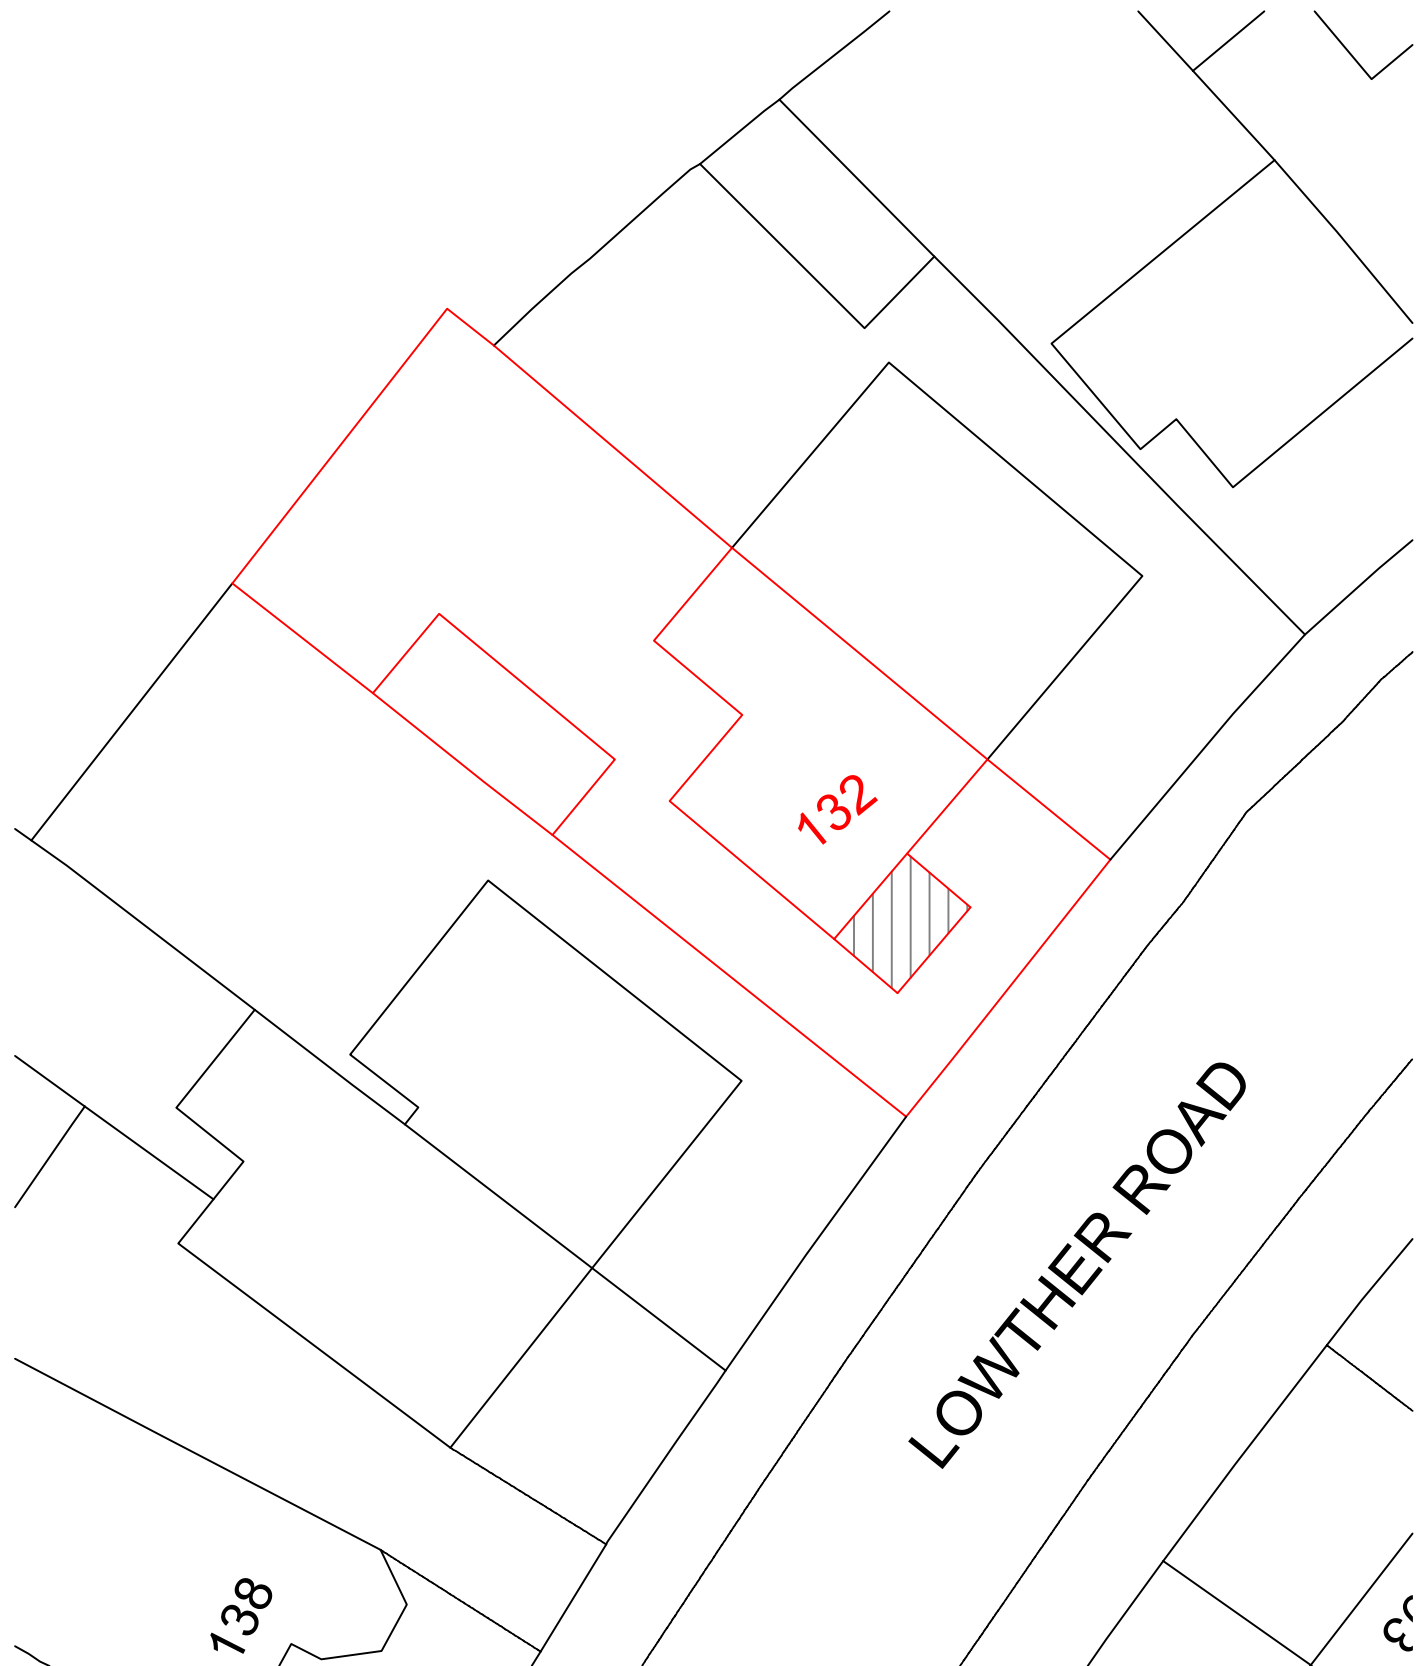

1:200

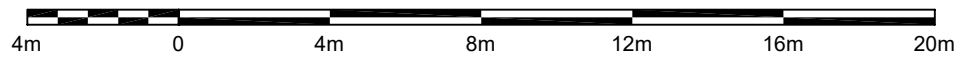

BLOCK PLAN

132 LOWTHER ROAD, BURY, M25 9QP

SCALE — 1:200