


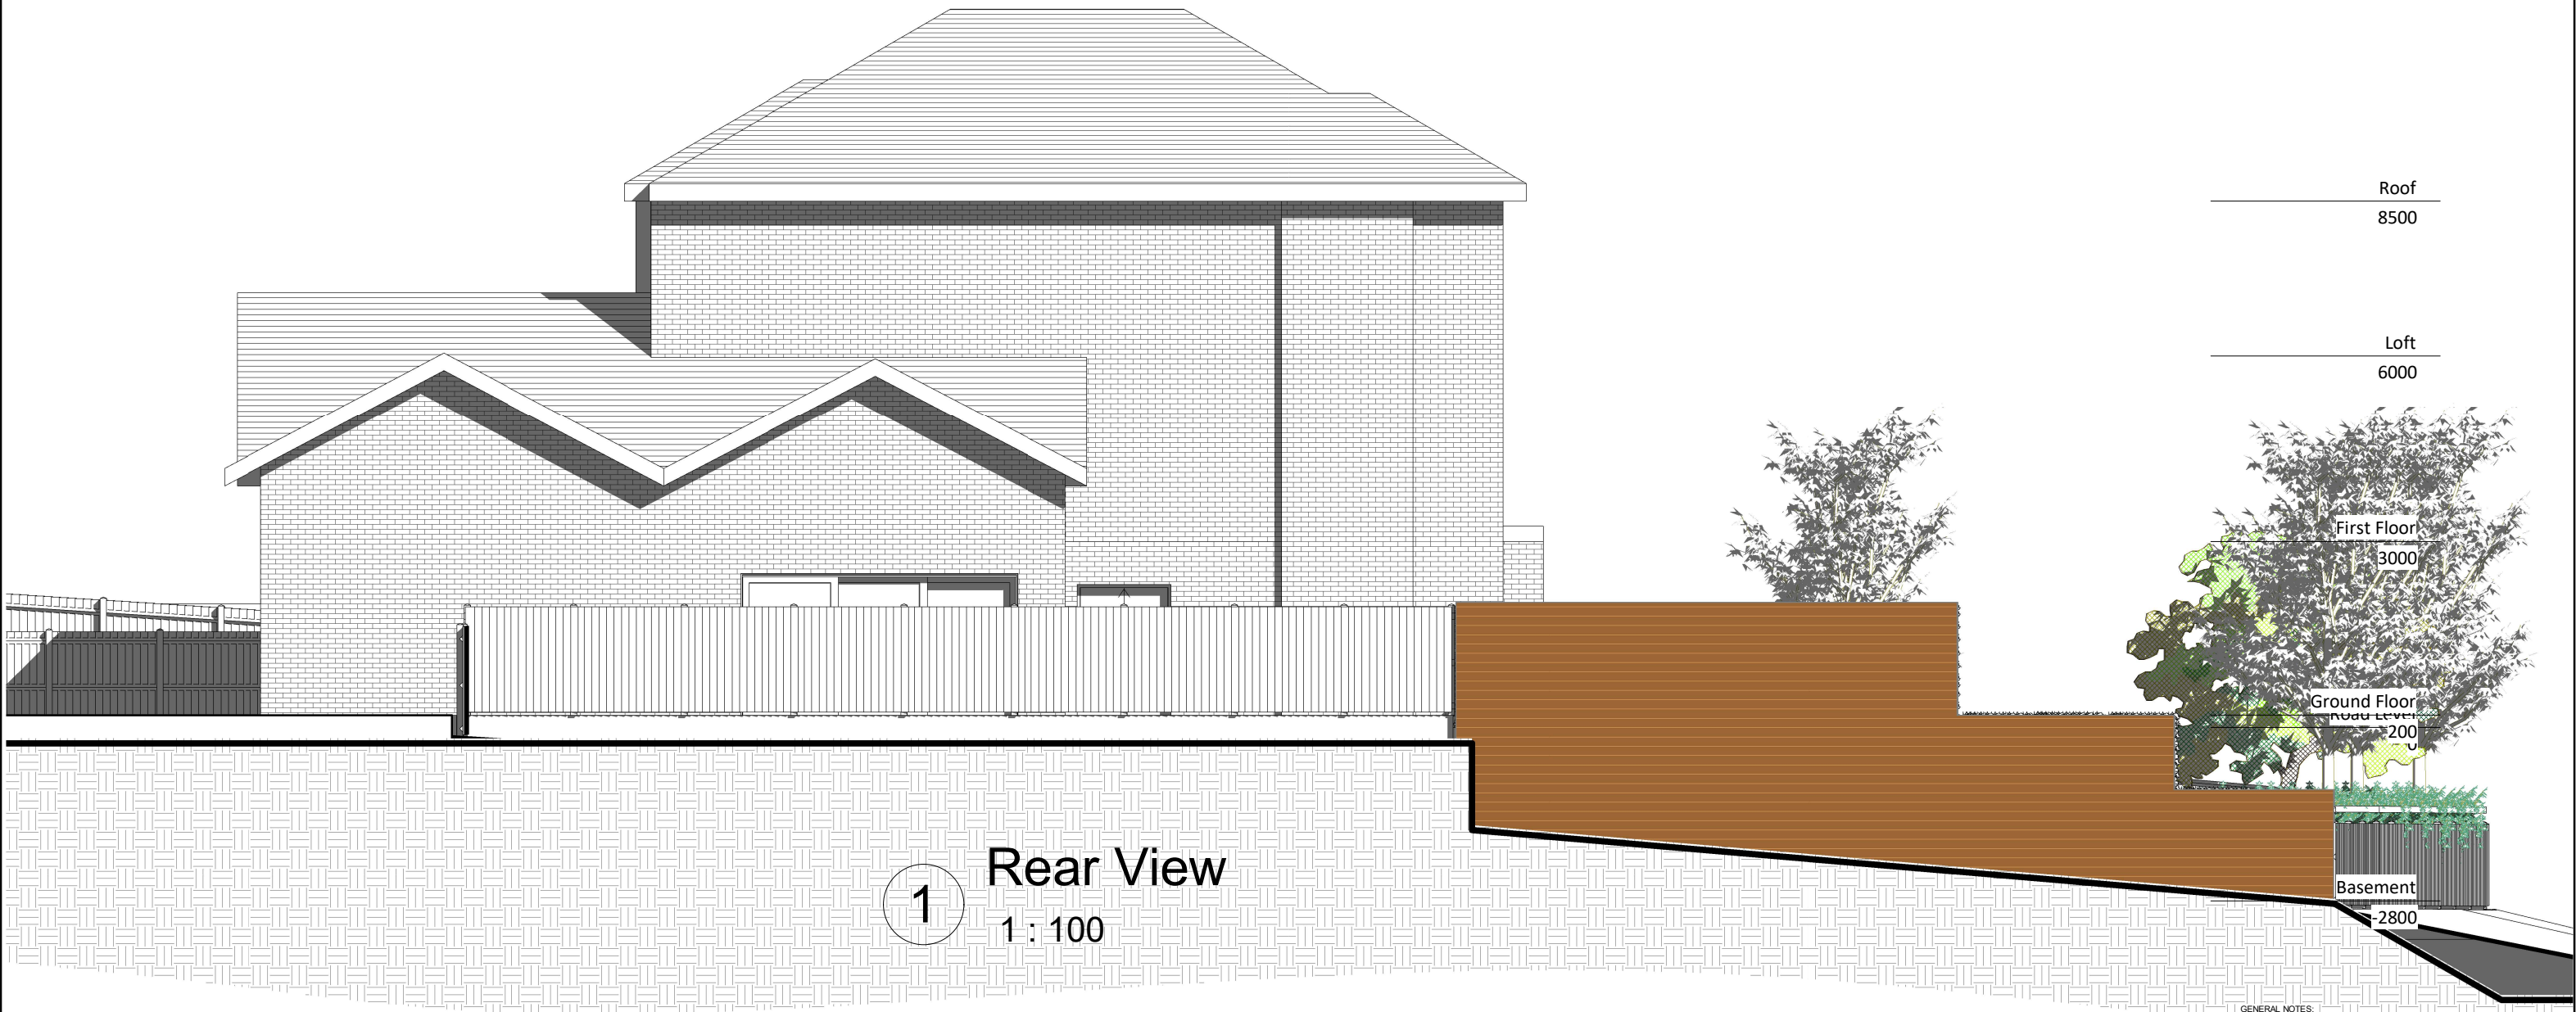

1 Rear View
1 : 100

Roof
8500

Loft
6000

First Floor
3000

Ground Floor
2000

Basement
-2800


GENERAL NOTES:
ONLY SCALE OF DRAWINGS FOR PLANNING PURPOSES
ALL DIMENSIONS ARE TO BE CHECKED ON SITE. INCONSISTENCIES ARE TO BE REPORTED TO DIMENSIONS IMMEDIATELY.
COPYRIGHT OF PLANNING DIMENSIONS LTD

PROJECT TITLE

Shrewsbury House ,Lowther Road
/Shrewsbury Road
,Prestwich,manchester ,M25 9QG

CLIENT	PROJECT NO
A	-


DRAWING TITLE	SCALE (@ A3)
Proposed Elevation	1 : 100

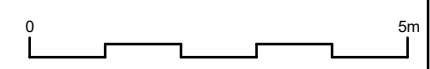

DRAWING NUMBER	REV
PR - E002	A

Date	Drawn by
05/06/2023	sanjay

2 side view
1 : 100

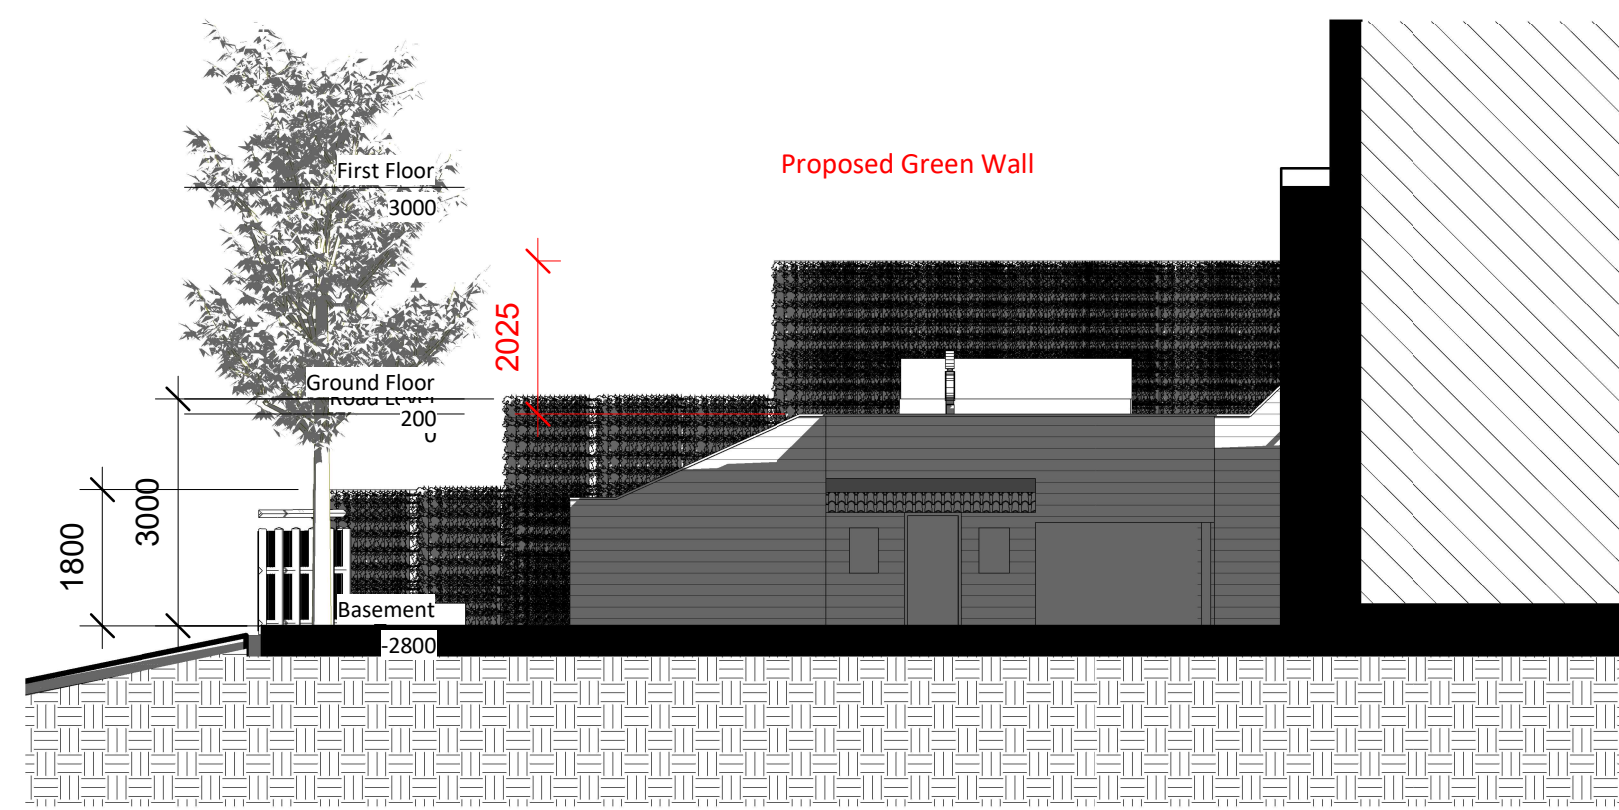

Proposed Green Wall

First Floor
3000

Ground Floor
2000

Basement
-2800

1800
3000

2025