



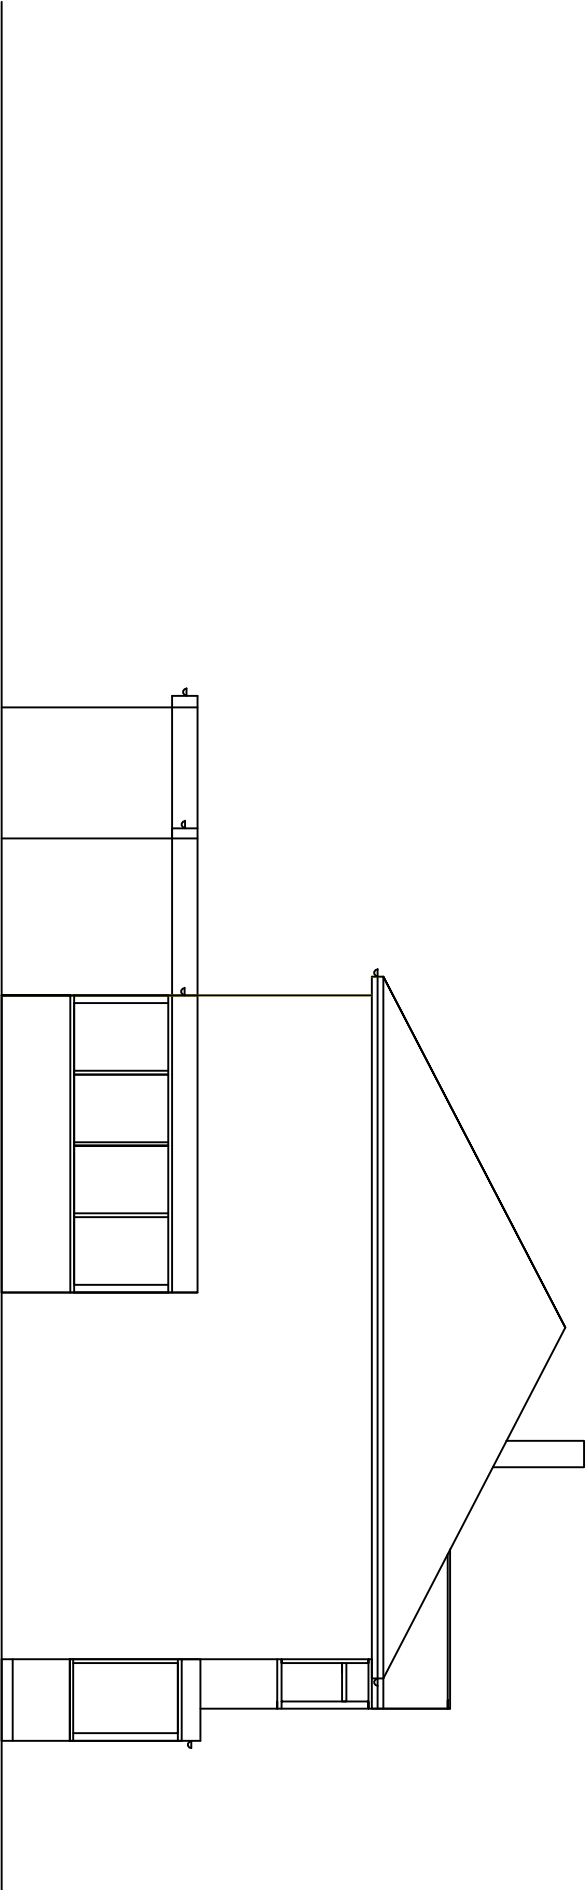

EXISTING SIDE
VIEW A
1:100

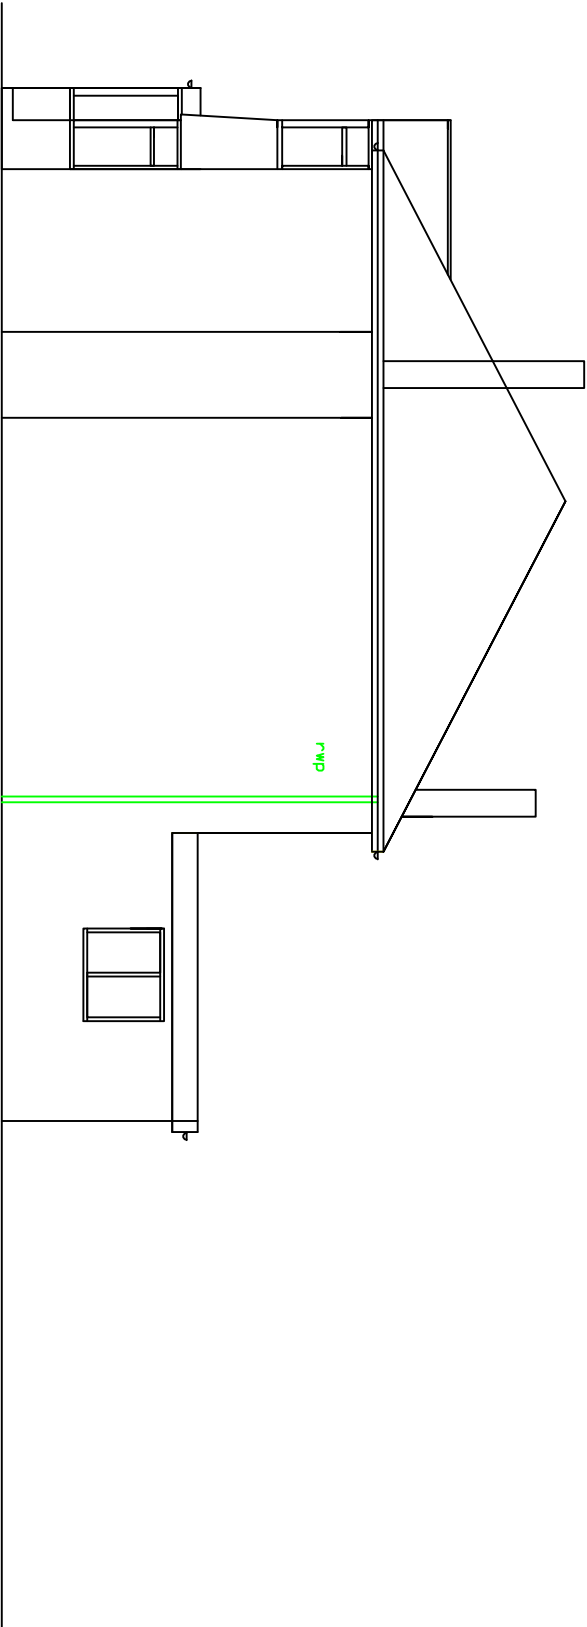

EXISTING SIDE
VIEW B
1:100

DO NOT SCALE OF THIS DRAWING
TAKE ALL DIMENSIONS ON SITE
(builders Note)
Do not start any works until
all the approvals have been
obtained.
Any discrepancy to be reported
to Plans Drawn as soon as
possible.

drawn: **DRW**

client:
JAGRETT HAUR, 26, HILLINGDON ROAD, WHITEFIELD, M45 7JQ,

drawing title:
DOUBLE STOREY REAR AND FRONT & SIDE EXTENSIONS, RAISE ROOF HEIGHT, NEW BOUNDARY WALLS AND INTERNAL ALTERATIONS DETACHED SUMMER HOUSE FRONT DROP KERB

project:
BURY M.B. COUNCIL PLANNING & CONTROL APPLICATION

PLANS DRAWN
tel.no 07952934281
07856609593
email Bawhnterbottom@aol.com
www.plansdrawn.org