


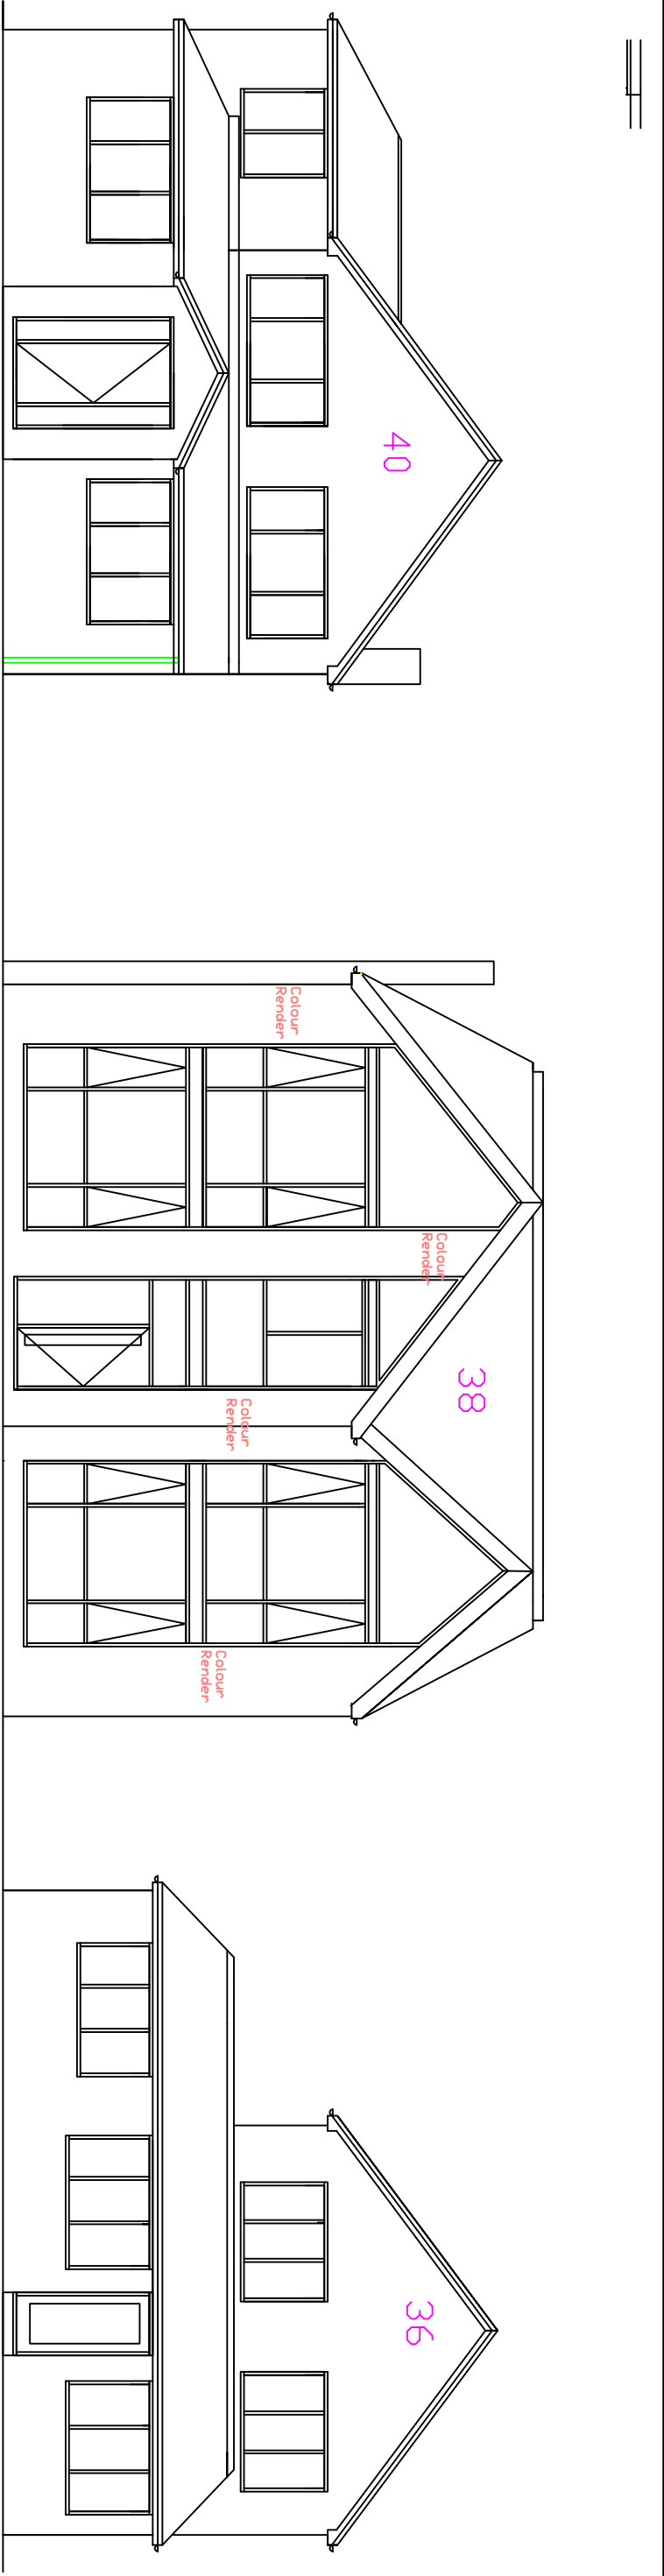

**PROPOSED FRONT
VIEW
STREET SCENE
1:100**

DO NOT SCALE OF THIS DRAWING
TAKE ALL DIMENSIONS ON SITE
(builders Note)
Do not start any works until
all the approvals have been
obtained.
Any discrepancy to be reported
to Plans Drawn as soon as
possible.

drawn: **DRW**

client:
**JAGRETT HAUR,
26, HILLINGDON ROAD,
WHITEFIELD,
M45 7QG,**

drawing title:
**DOUBLE STOREY REAR AND
FRONT& SIDE EXTENSIONS,
RAISE ROOF HEIGHT,
NEW BOUNDARY WALLS
AND INTERNAL ALTERATIONS
DETACHED SUMMER HOUSE
FRONT DROP KERB**

Project:
**BURY M.B .COUNCIL
PLANNING &
BUILDING CONTROL
APPLICATION**

PLANS DRAWN
tel.no
07952934281
07856609593
email
Bawin@bawin.com
www.plansdrawn.org

date:
SEPT. 2021

Project no. **HR26** dng. no. **27** A3 paper