

Notes | LPA GA Drawings

This drawing is to be read in conjunction with:

- Series 8000 | LPA Information
- LPA Site Information
 - LPA GA Plans
 - LPA GA Elevations

External Documents

- Design and Access Statement

Drawing Status

PLANNING

The drawings in C4 Projects are not to be copied, reproduced or re-distributed either in whole or part without the prior written permission of the copyright owner.

The copyright shall remain the responsibility of the copyright owner for any liability, loss, cost, damage or expense arising from or resulting in any way from the drawings or plans for the proposed project or projects.

The drawings shall be read in conjunction with all other relevant drawings, specifications and associated documentation. Any discrepancies, errors or omissions are to be reported to the copyright owner immediately.

The drawings are not to be used for any other purpose without the prior written permission of the copyright owner.


When the drawings are used in CAD, it is an acknowledged condition that the information is for information only and is not to be used for any other purpose without the prior written permission of the copyright owner.

00.751.52.253m

1:50 @ A1

 

01 ExistingLPA GA Plan_00Level

1 : 50

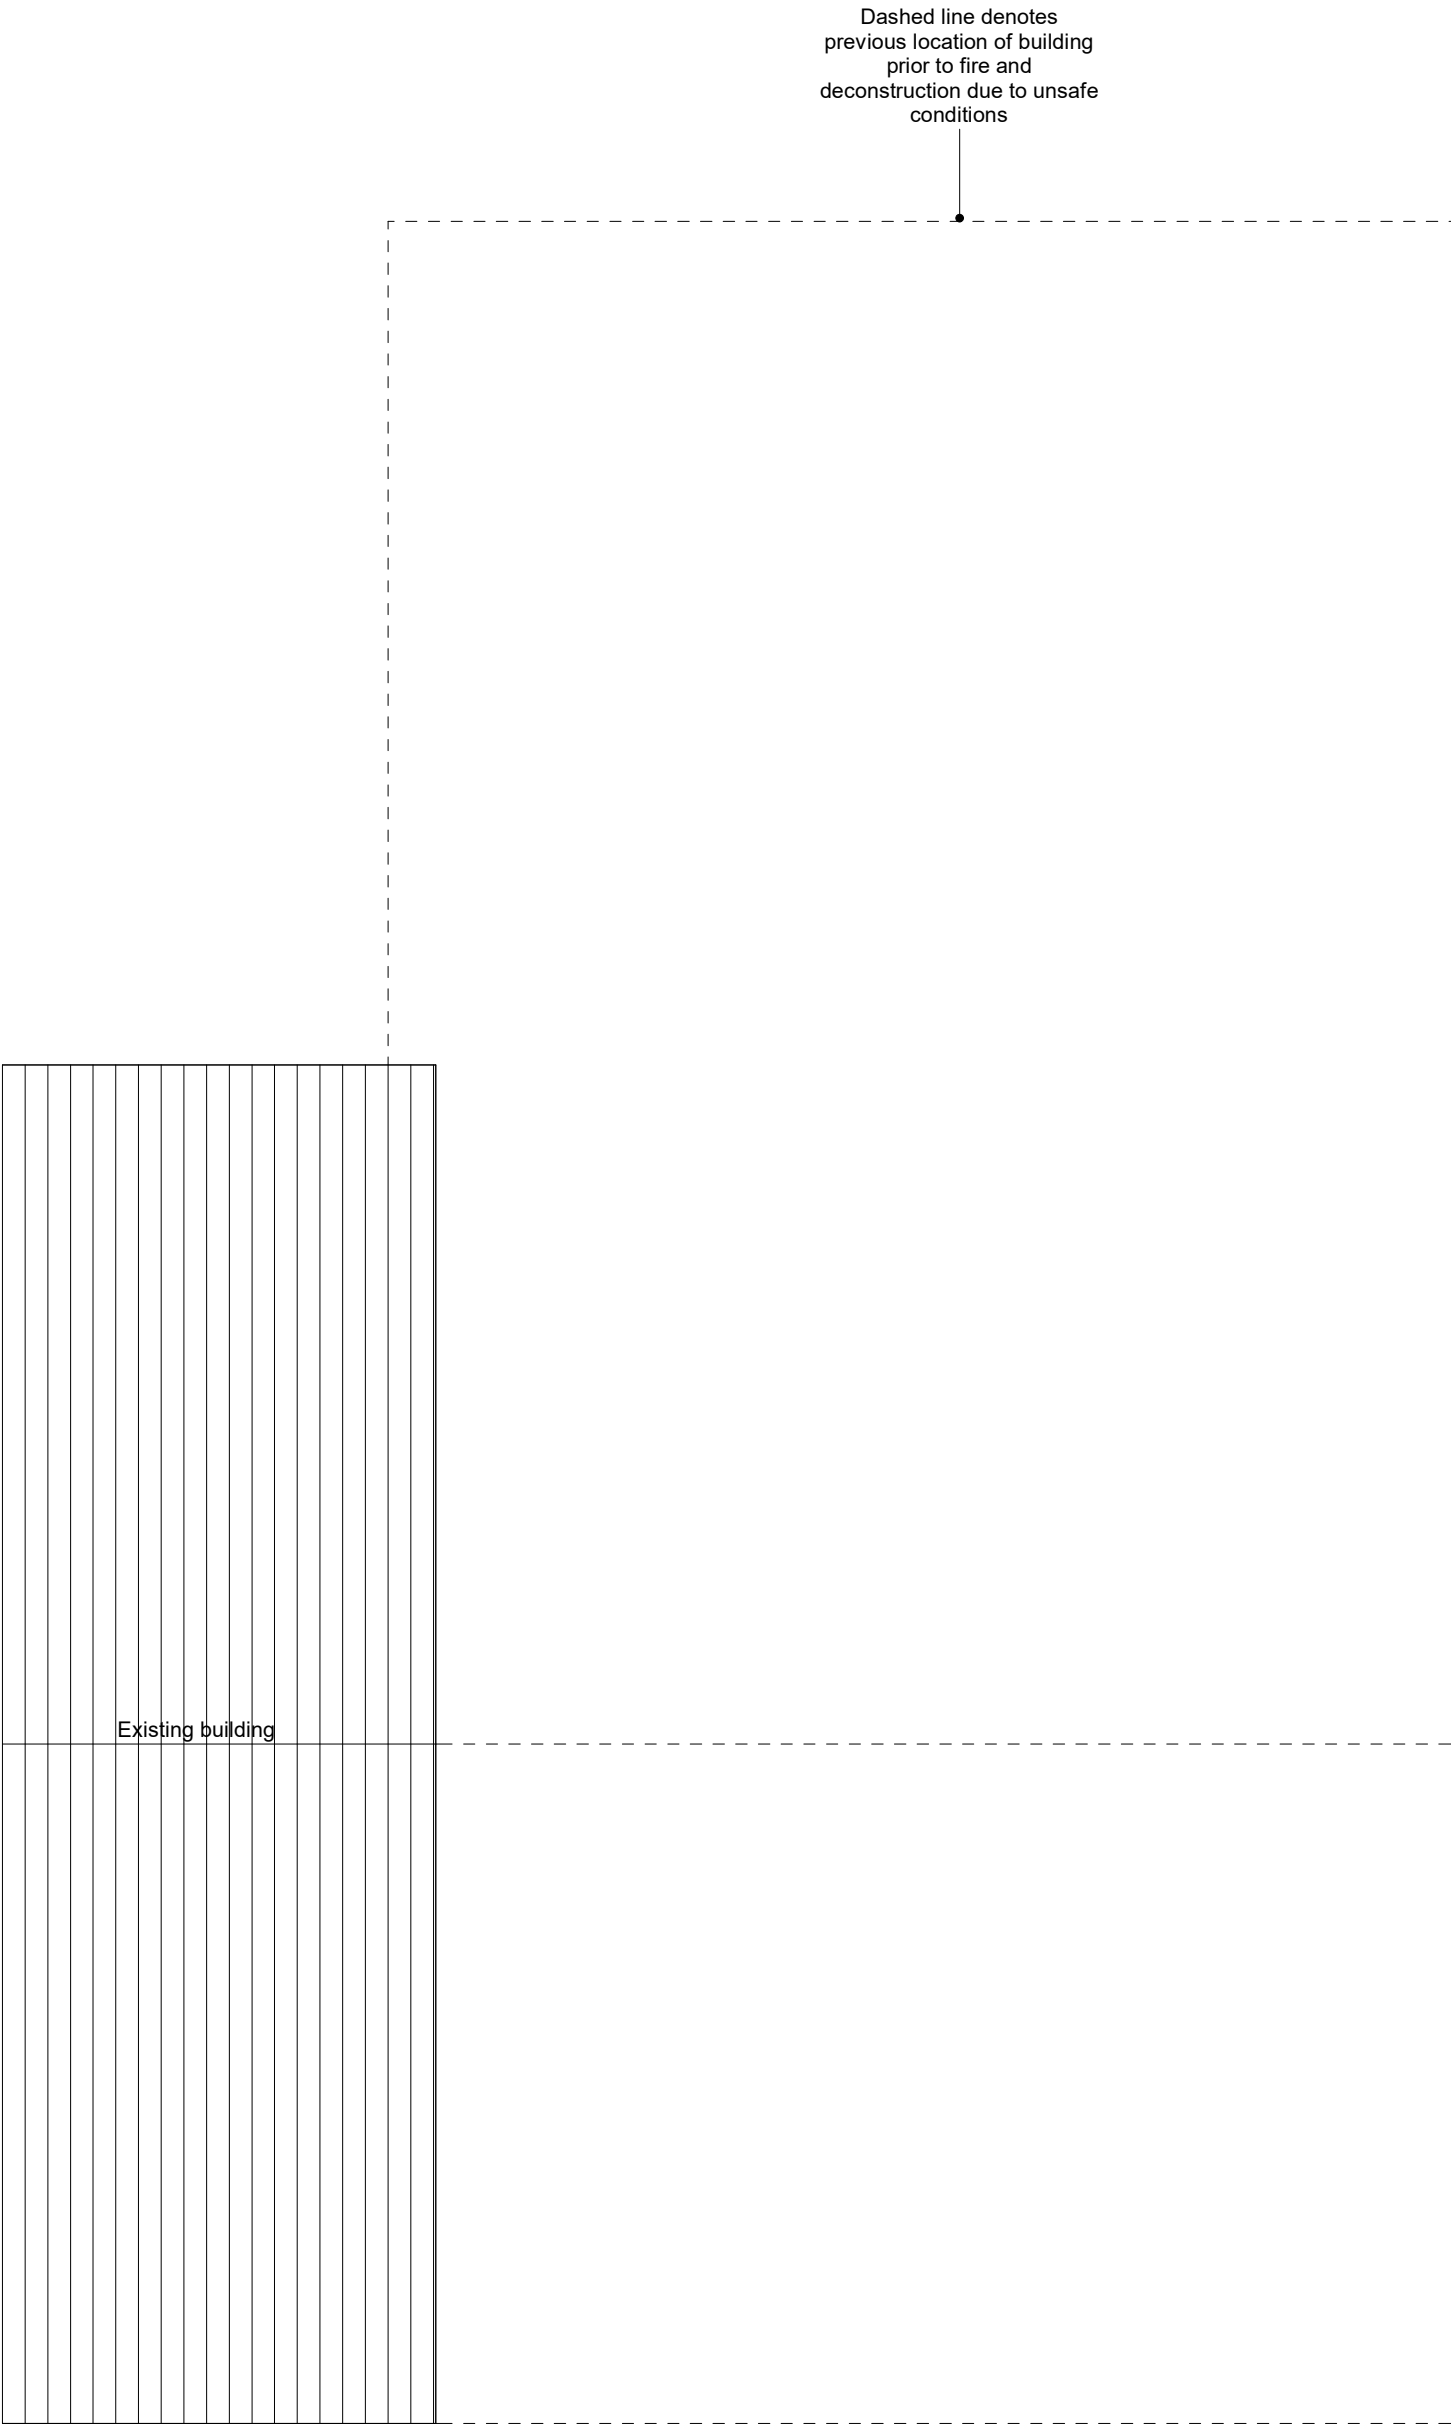

02 Existing LPA GA Plan_R1Level

1 : 50

PO1	First Issue of Drawing	TO	01.02.20	JA
Rev	Revision Details	Drawn	Date	Checkd

C4

Projects

info@c4projects.co.uk

www.c4projects.co.uk

Architects • Project Management • Building Surveying • Cost Consultancy • Interior Design

340 Firecrest Court

Centre Park

Warrington

WA1 1RG

01925 751 852

Phoenix House

45 Cross Street

Manchester

M2 4JF

0161 399 2167

Client

Meyba

Project

Liquid Shop Rebuild at Building Chemicals Research

Mount Sion Road, Radcliffe, Manchester M26 3SJ

Drawing Title

Building01

LPA GA Plans as Existing

Drawn by	TO	Created	MAR 2026
C4 Job no.	26-027	Scale	As indicated @A1
Proj no.	26027-C4P-80-B01ZZ-D-A-8011		
Status	Purpose of Issue	Rev	
S2	FOR INFORMATION	P01	