

Notes | LPA GA Drawings

This drawing is to be read in conjunction with:

Series 8000 | LPA Information
LPA Site Information
LPA GA Plans
LPA GA Elevations

External Documents
Design and Access Statement

Drawing Status

PLANNING

The drawings in C4 Projects are not to be copied, reproduced or re-distributed either in whole or part without the prior written permission of the copyright owner. The copyright shall remain the property of the copyright owner and shall not be used for any other purpose without the prior written permission of the copyright owner. The drawings shall be read in conjunction with all other relevant drawings, specifications and associated documentation. Any discrepancies, errors or omissions are to be reported to the copyright owner immediately.


DISCLAIMER
When the drawing is issued in PDF, it is an uncontrolled version issued for information only. It is not to be used for construction purposes. It is not to be used for any other purpose without the prior written permission of the copyright owner.

SOFTWARE INTERDEPENDABILITY
C4 Projects are not responsible for any loss or damage of any information held in the drawing resulting from the transition from the original file format to any other file format or from the necessary re-creation of the drawing in any other file format.


00.751.52.253m

1:50 @ A1

N

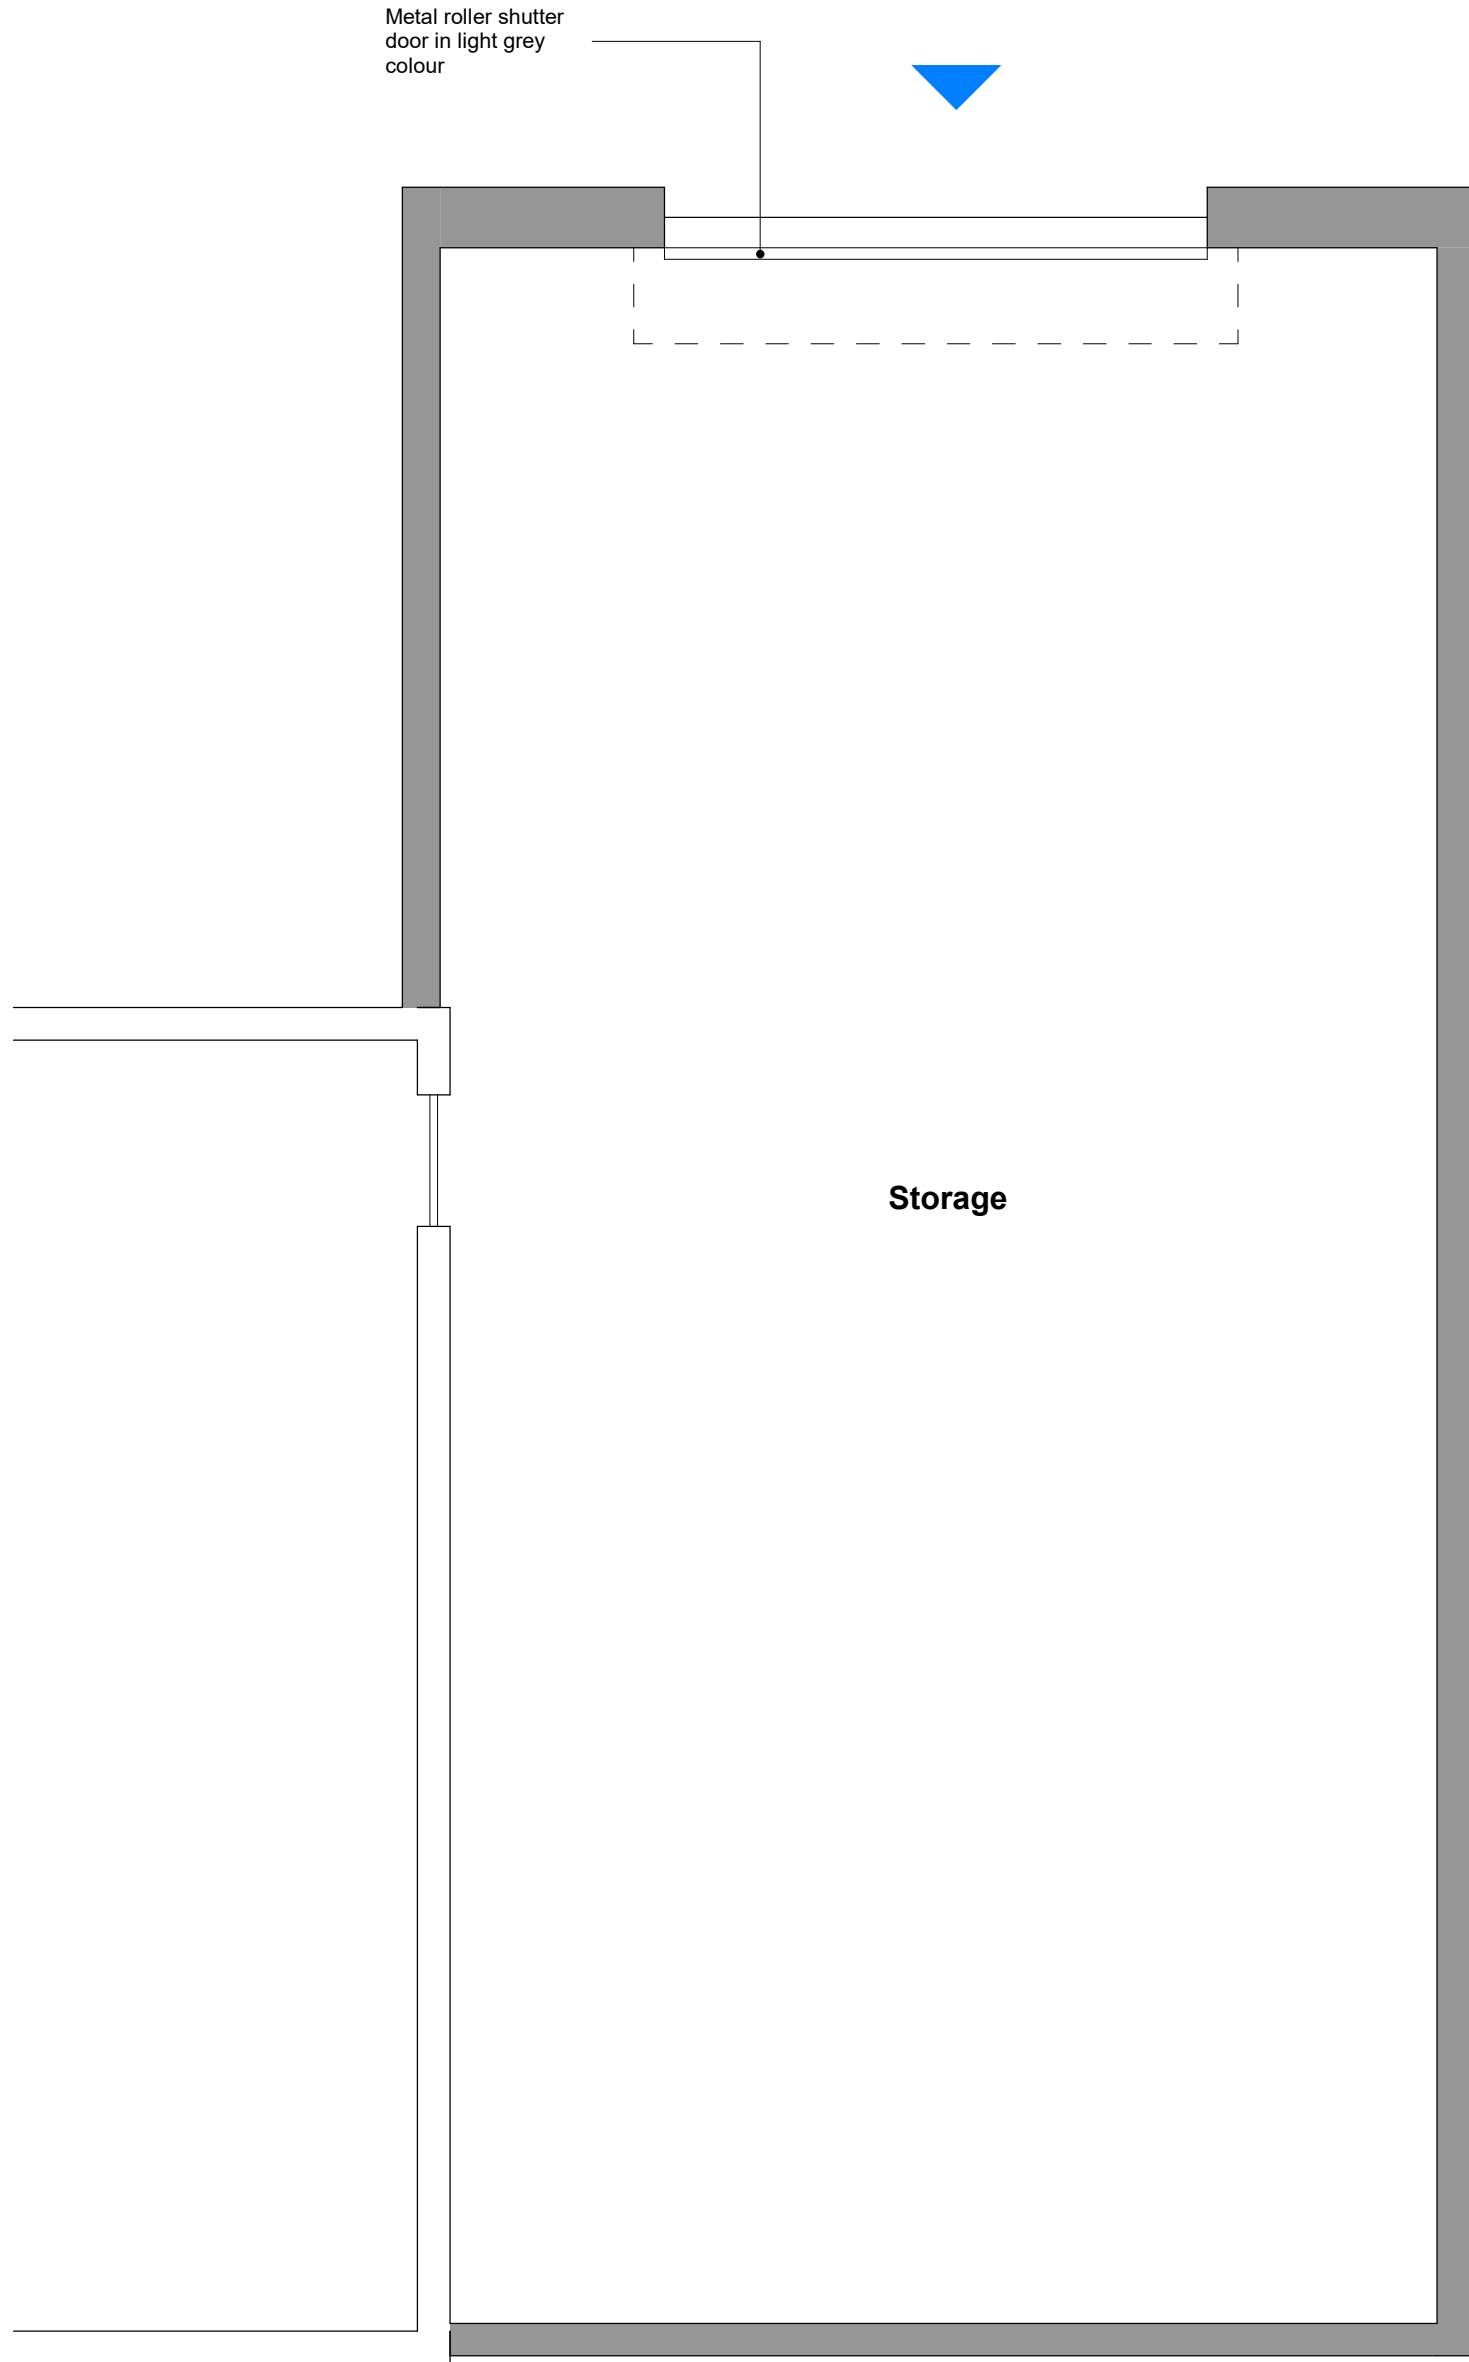

01 Proposed LPA GA Plan_00Level
1 : 50

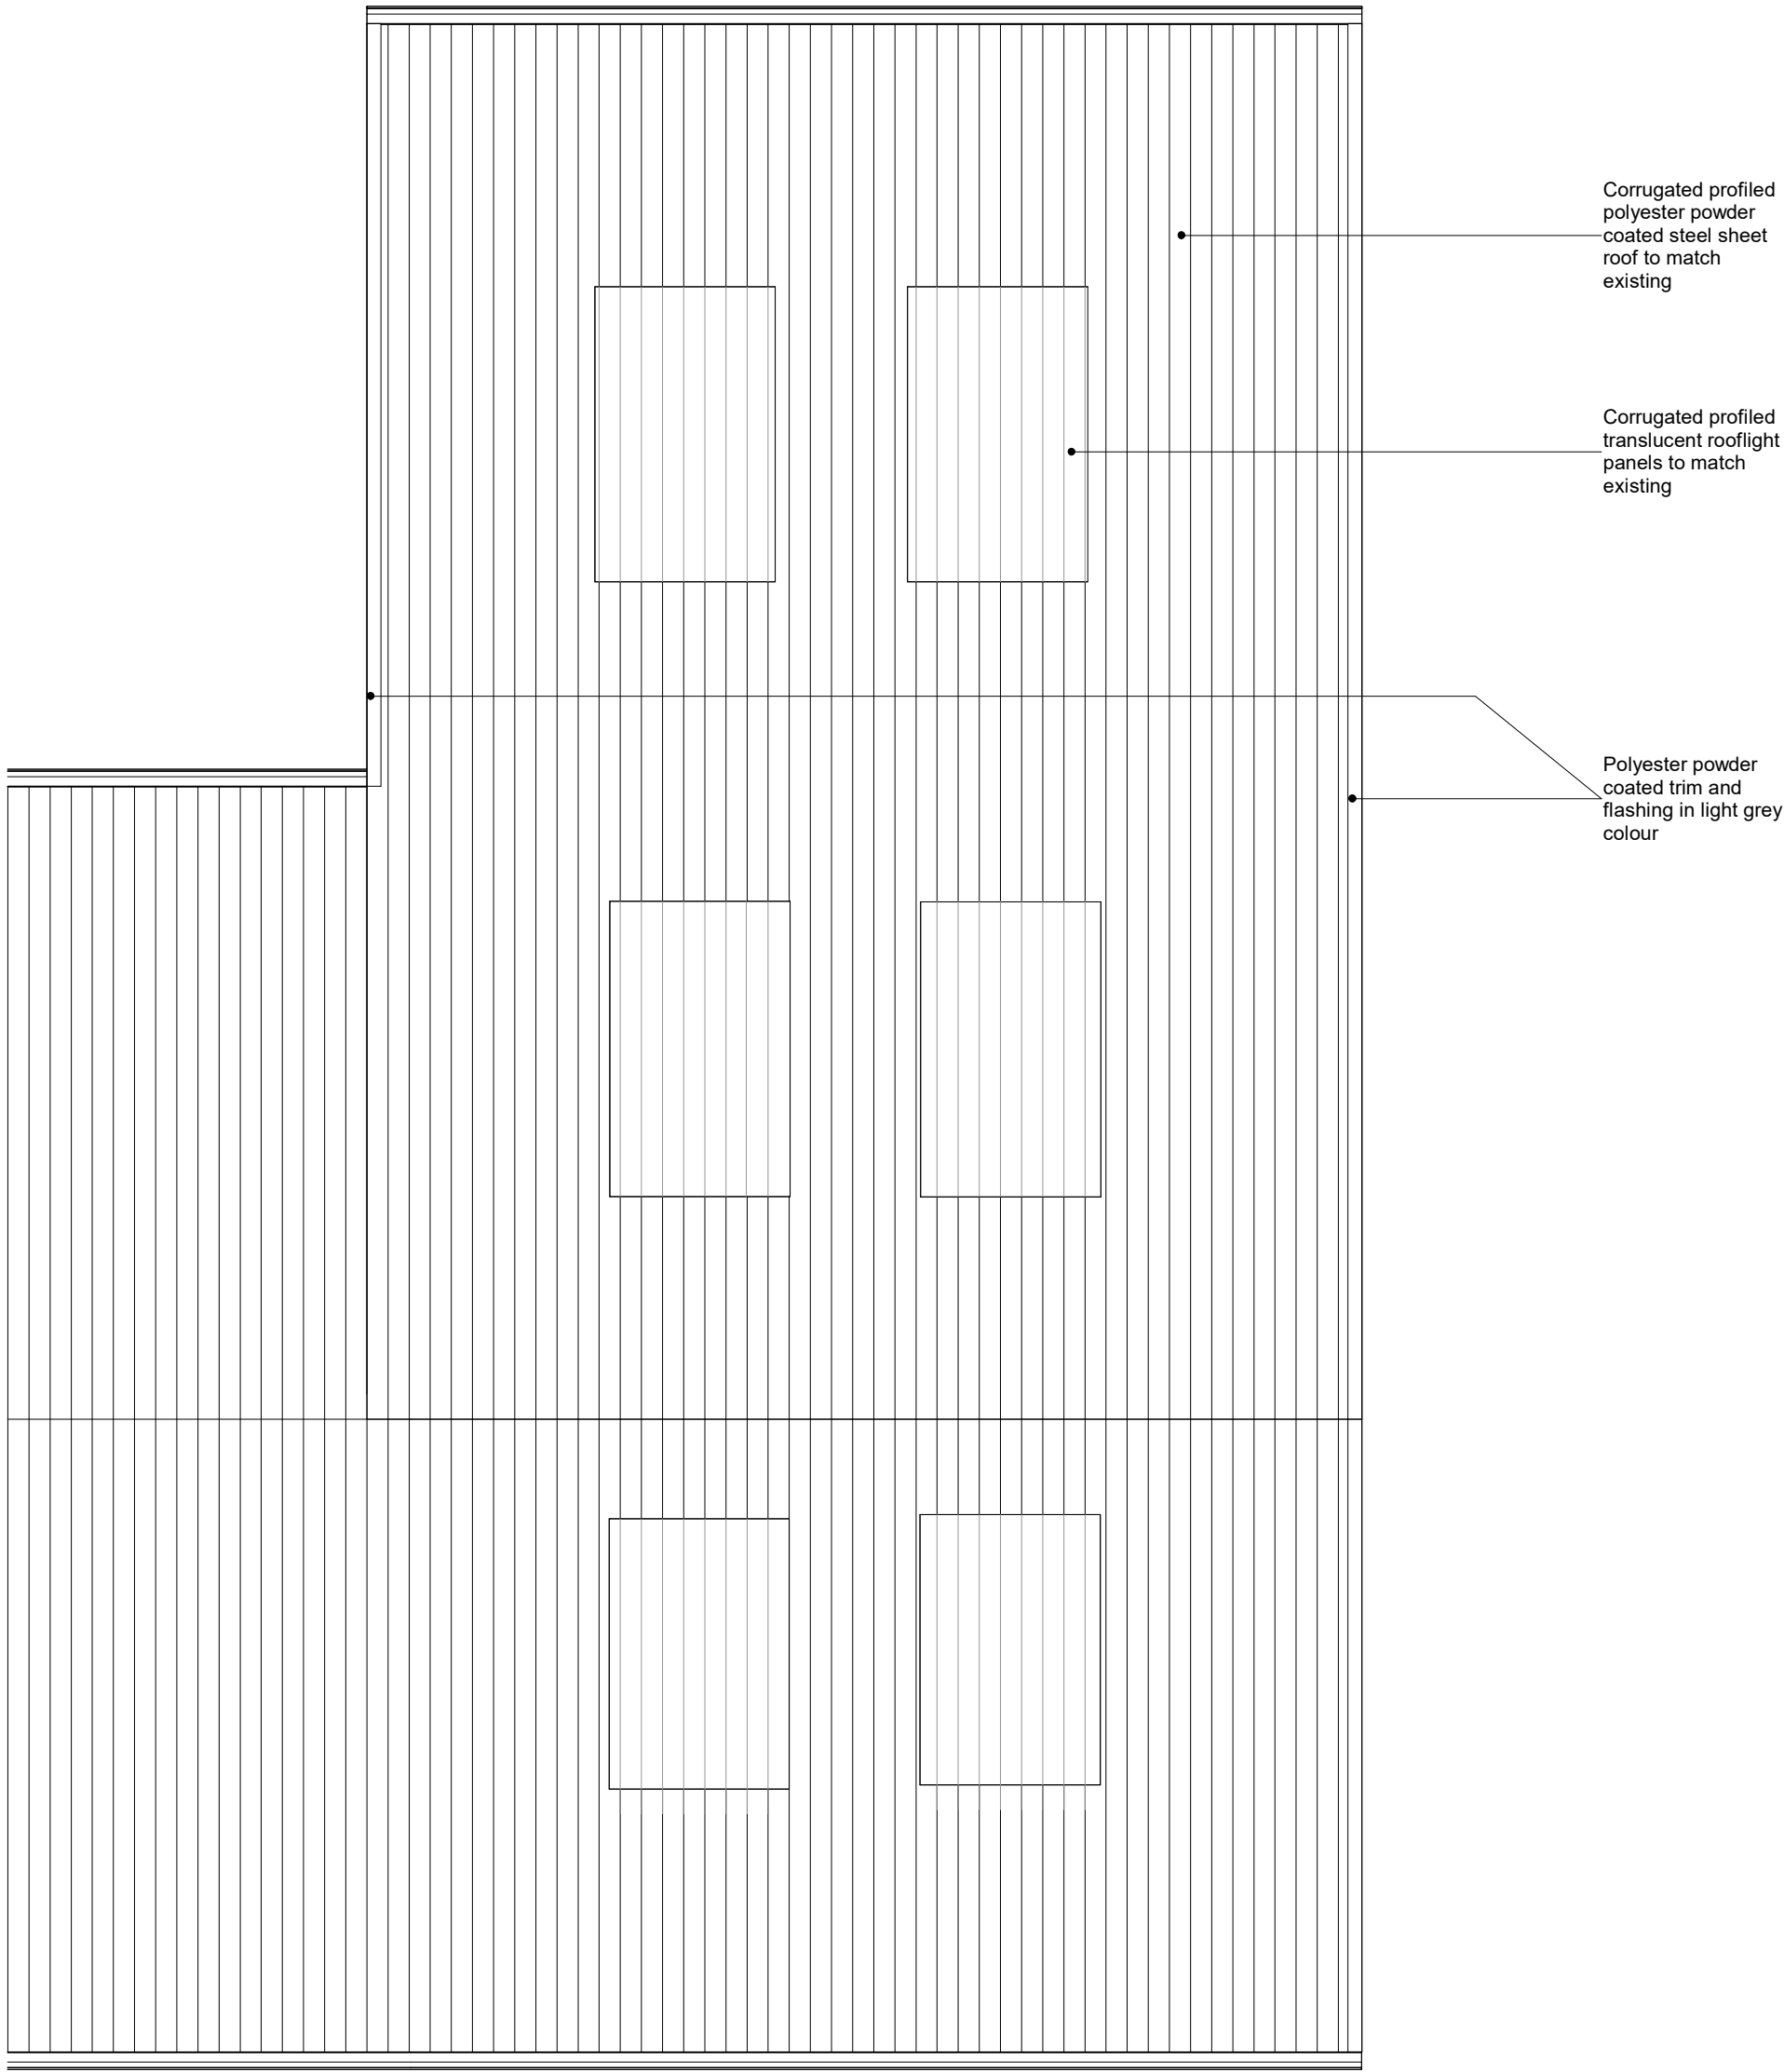

02 Proposed LPA GA Plan_R1Level
1 : 50

PO1 First Issue of Drawing	TO	03.03.26	JA
Rev	Revision Details	Drawn	Date

C4

Projects

info@c4projects.co.uk
www.c4projects.co.uk

Architects • Project Management • Building Surveys • Cost Consultancy • Interior Design

340 Firecrest Court
Centre Park
Warrington
WA1 1RG
T: 01925 751 852

Phoenix House
45 Cross Street
Manchester
M2 4JF
T: 0161 399 2167

Client
Meyba

Project
Liquid Shop Rebuild at Building Chemicals Research
Mount Sion Road, Radcliffe, Manchester M26 3SJ

Drawing Title
Building01
LPA_GA Plans as Proposed

Drawn by	TO	Created	MAR 2026
C4 Job no.	26-027	Scale	As indicated @A1
Proj no.	26027-C4P-80-B01ZZ-D-A-8012		
Status	Purpose of Issue	Rev	
S2	FOR INFORMATION	P01	