


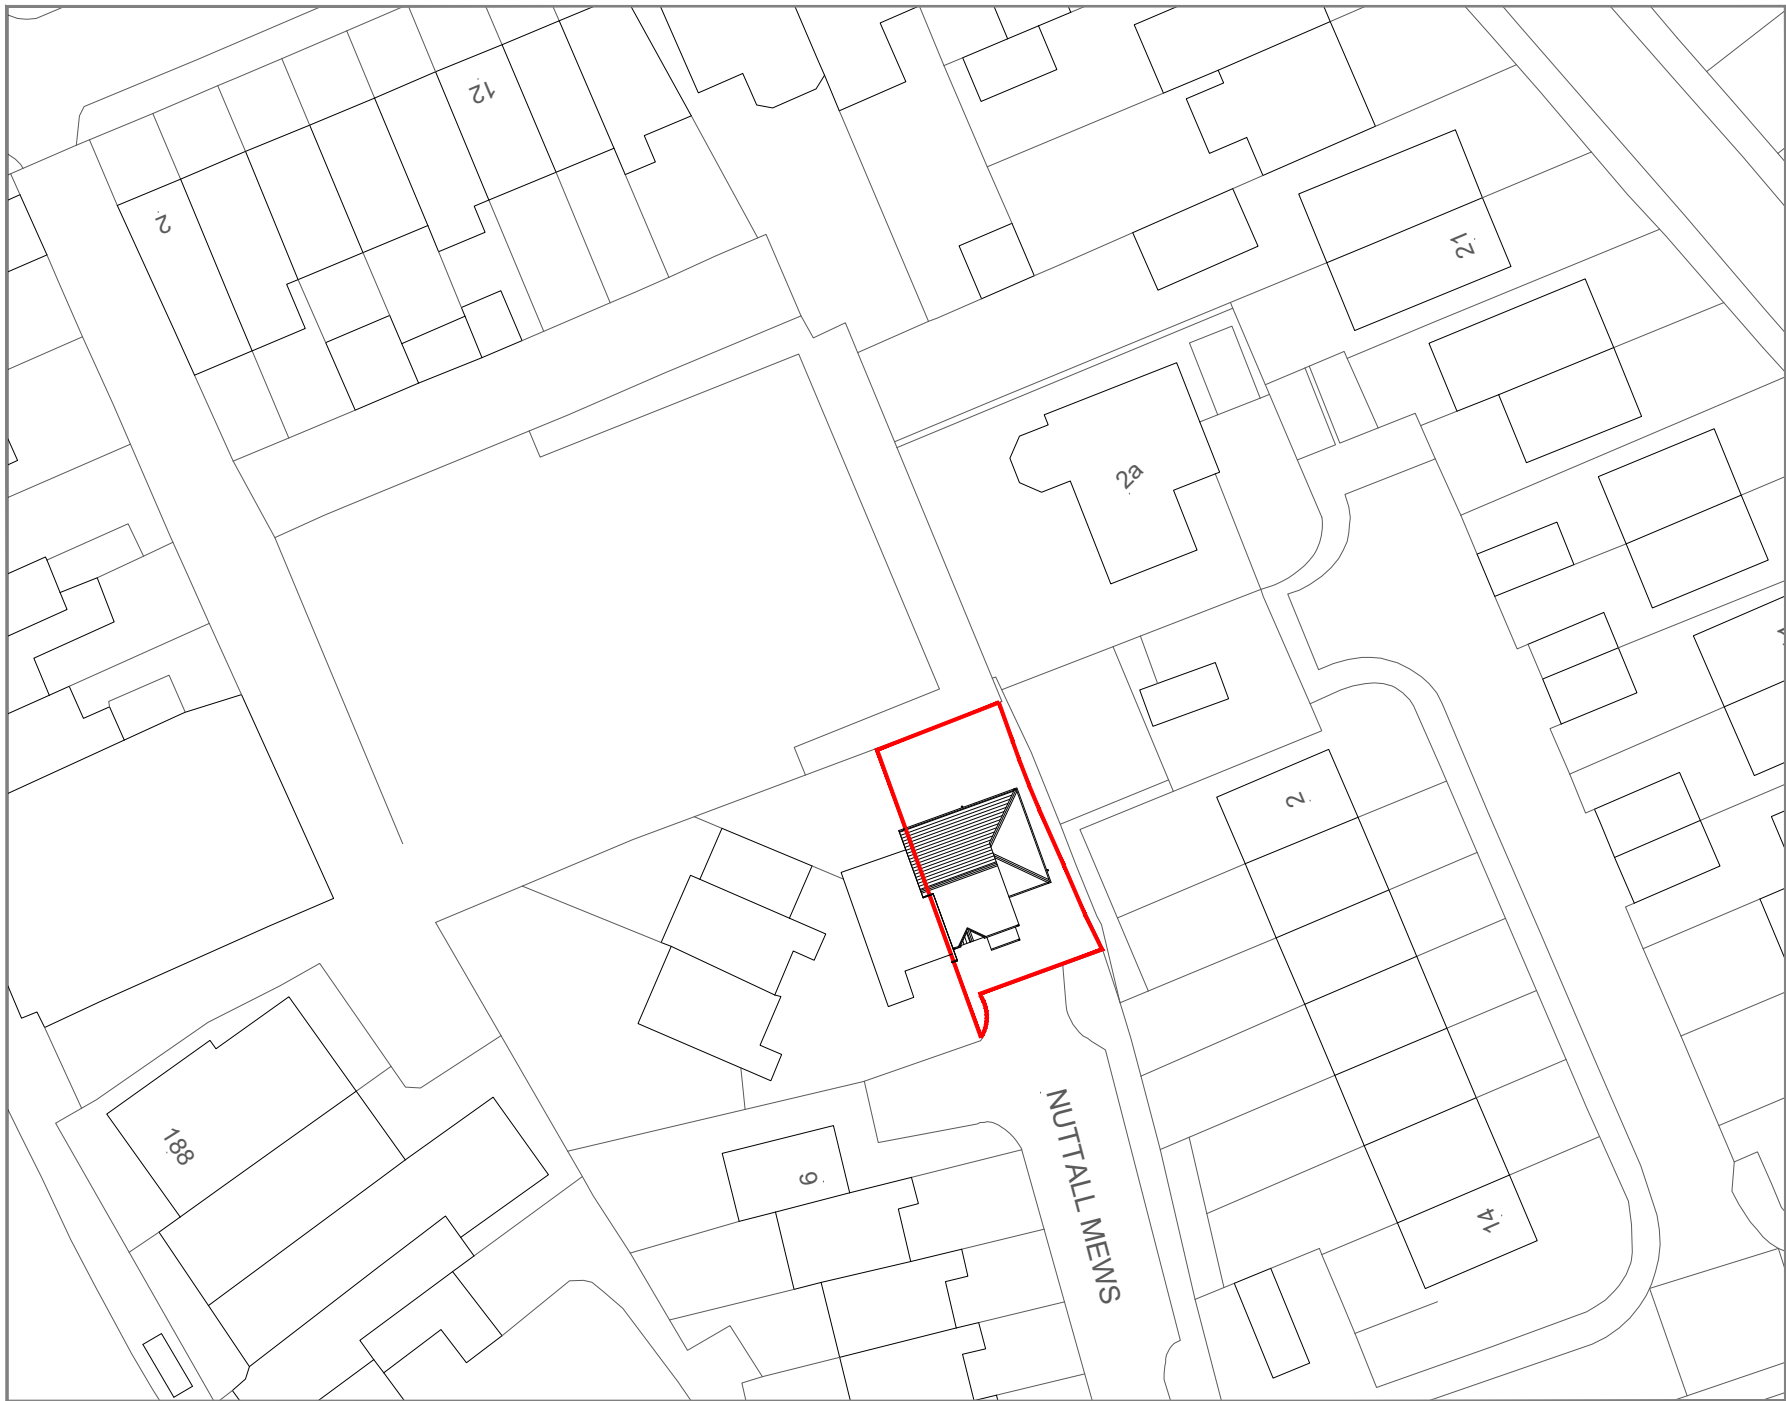

1:500 1:1250



Indicative
True
North

Planning drawings

Site Boundary

Rev A	boundaries updated.	13/08/2024
-------	---------------------	------------

Project	ground & first floor side extension
---------	-------------------------------------

Site Address	10 Nuttall Mews, Whitefield, Manchester, M45 6QZ
--------------	---

Client	Ms Helen Carroll
--------	------------------

Drawing status	Planning
----------------	----------

Drawing title	Block plan - proposed
---------------	-----------------------

Date	September 2023
------	----------------

Scale	1:500 @ A4
-------	------------

Dwg No.	1044-P-105	Rev	-
---------	------------	-----	---

Joe Ball BEng (Hons)
Email: joeball1066@gmail.com