


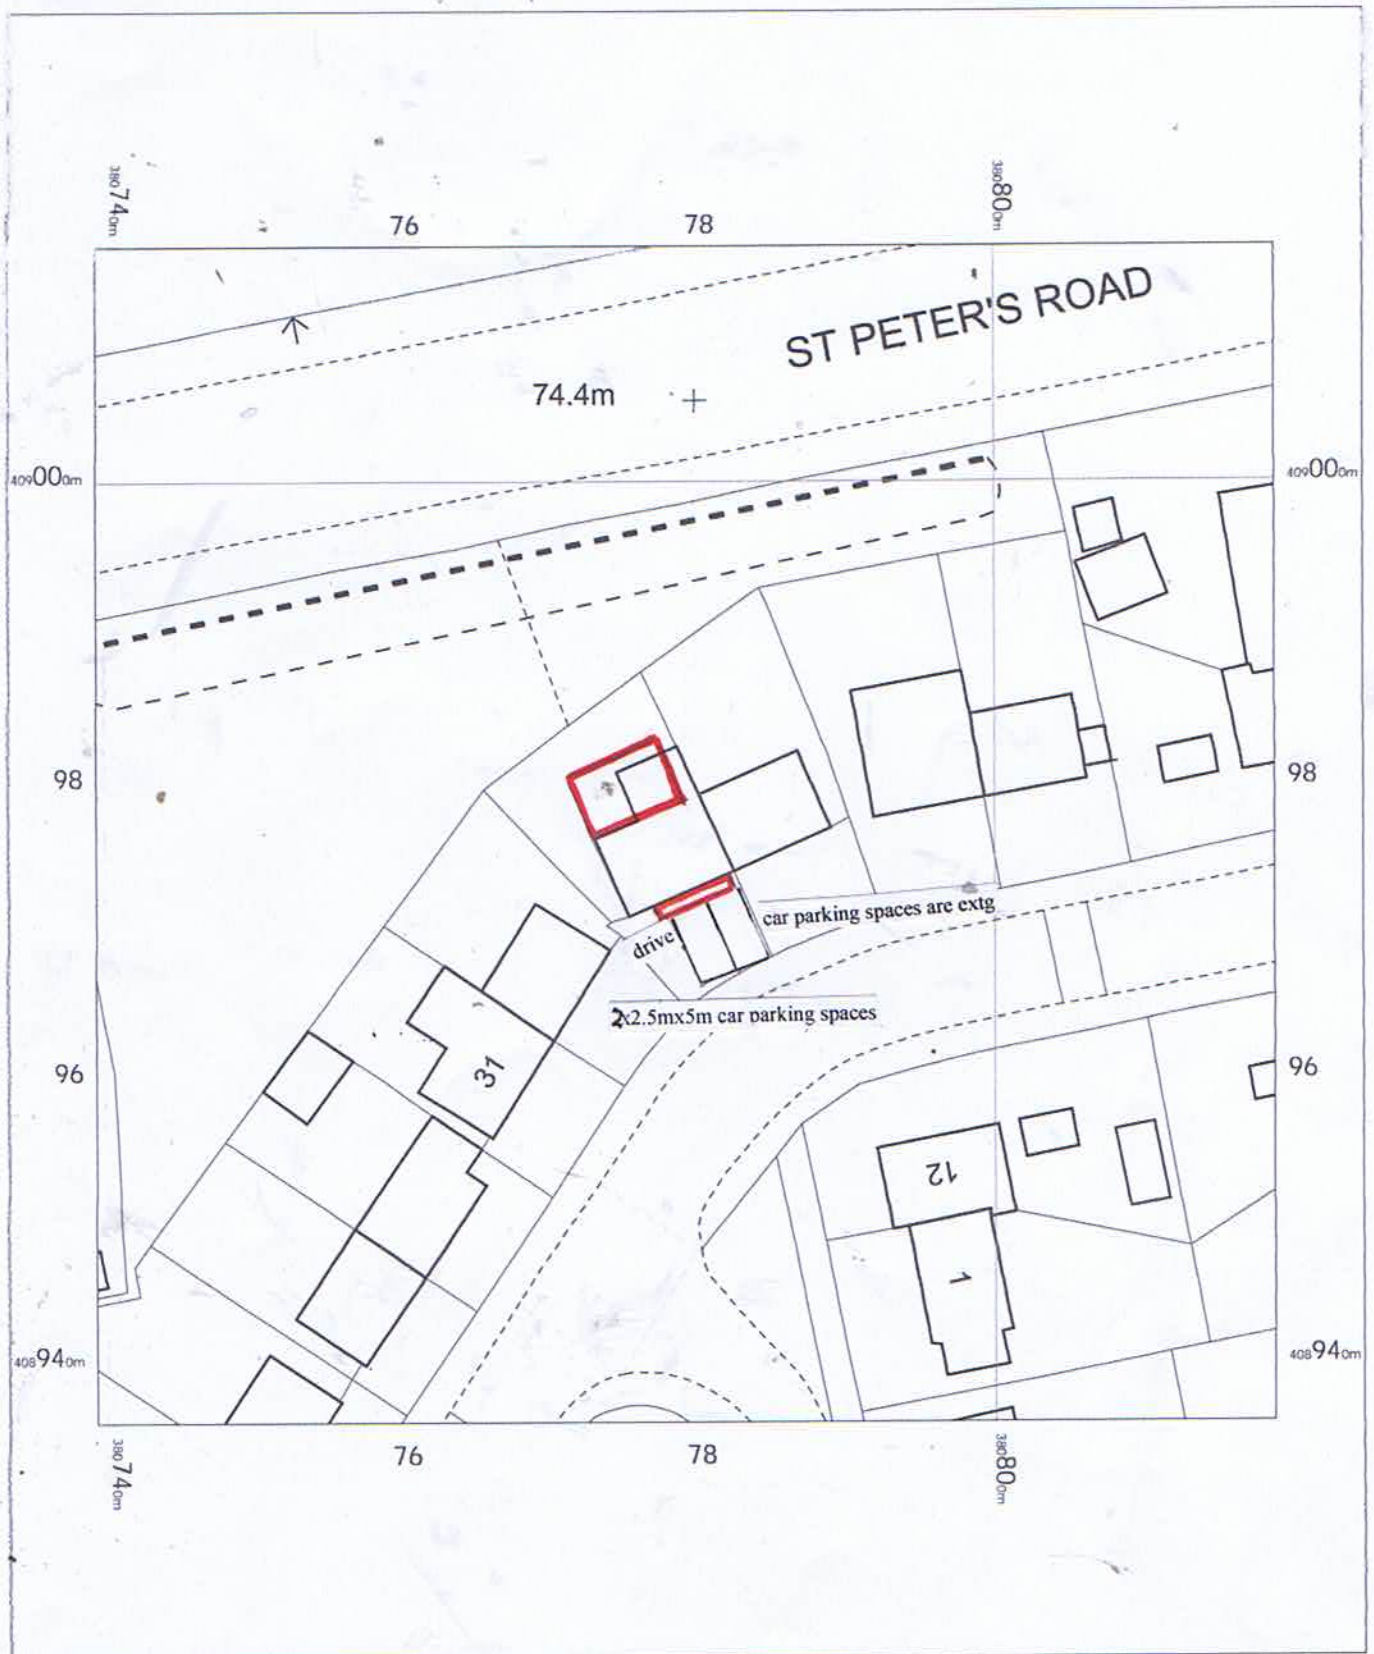

35 Bronte Avenue,
Bury,
BL9 9RW

OS MasterMap 1250/2500/10000 scale
Saturday, June 8, 2024, ID: MPMBW-01169255
www.blackwellmapping.co.uk

1:500 scale print at A4, Centre: 380779 E, 408976 N

©Crown Copyright Ordnance Survey. Licence no.
100041041



BLACKWELL'S
MAPPING SERVICES
PERSONAL & PROFESSIONAL MAPPING
www.blackwellmapping.co.uk

TEL: 0800 151 2612
maps@blackwell.co.uk