

Do not scale this drawing all measurements to be taken on site and recorded prior to any construction taking place.

Rwp/GL Surfacerwater gulley



highcroft, 63 booth rd. waterfoot,
rossendale, lancashire, BBA 9BP
t. 017706 417768. m. 07787 516040
e:tomnolandesign@hotmail.co.uk
www.tomnolandesign.co.uk

**4 Spring Ave .
Whitefield,
Greater Manchester**

Drawing

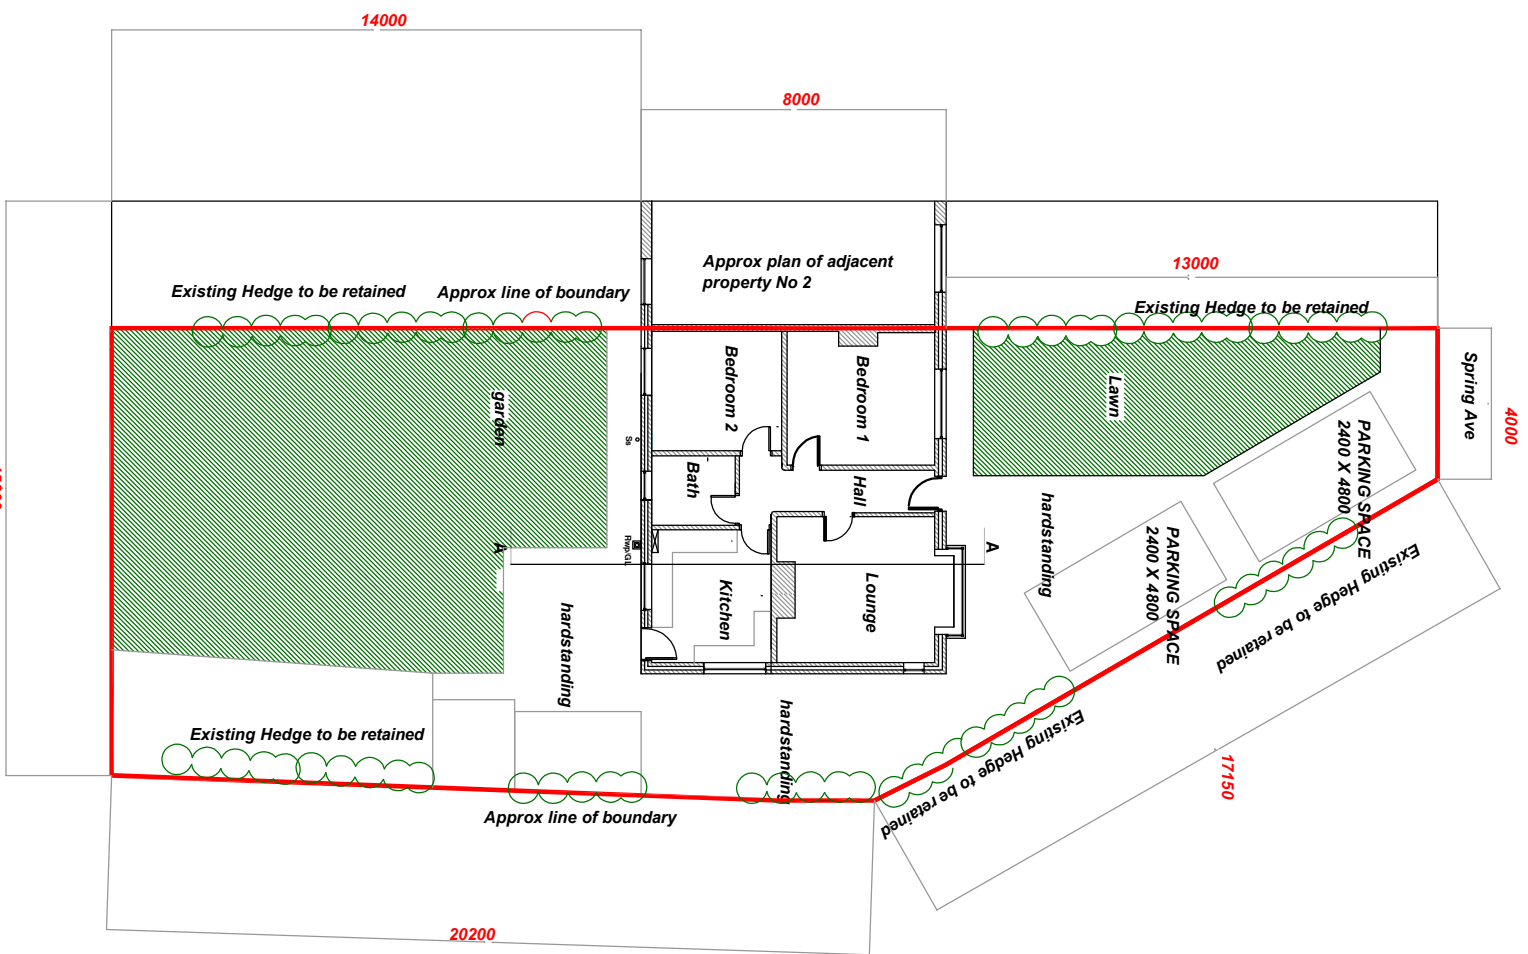
G Floor Block Plans

As Existing

As Proposed

Scale Drawn by
1:200 @A3

Drawing no
PR /PL Pr 02

[illegible]

Proposed Ground Floor Block Plan