




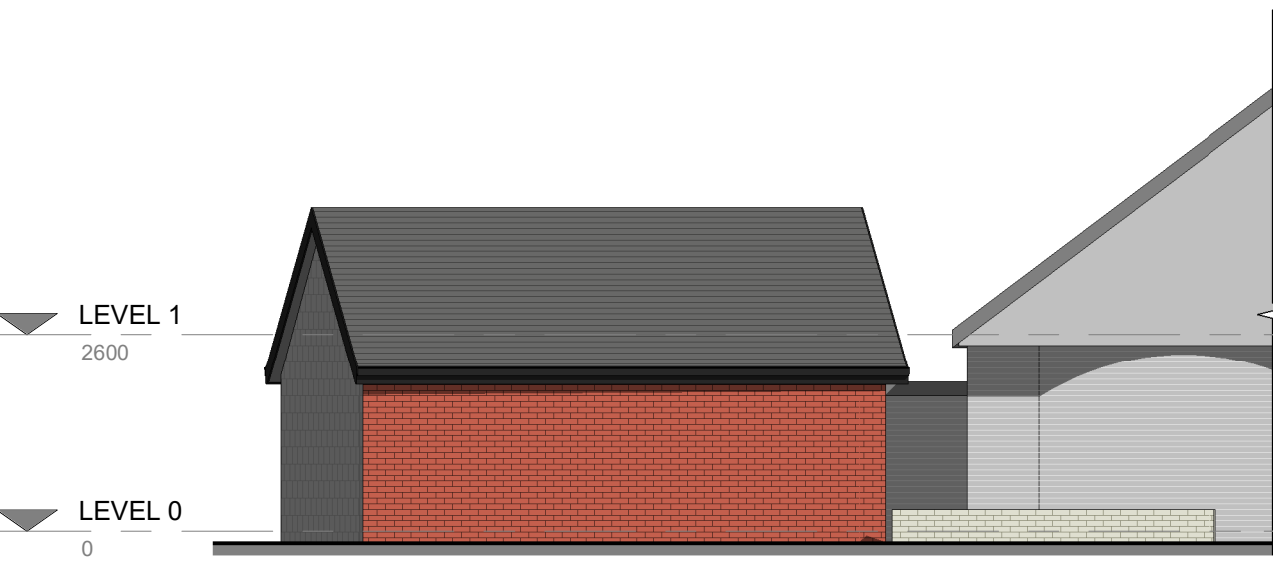


3. Front - Proposed
1 : 100

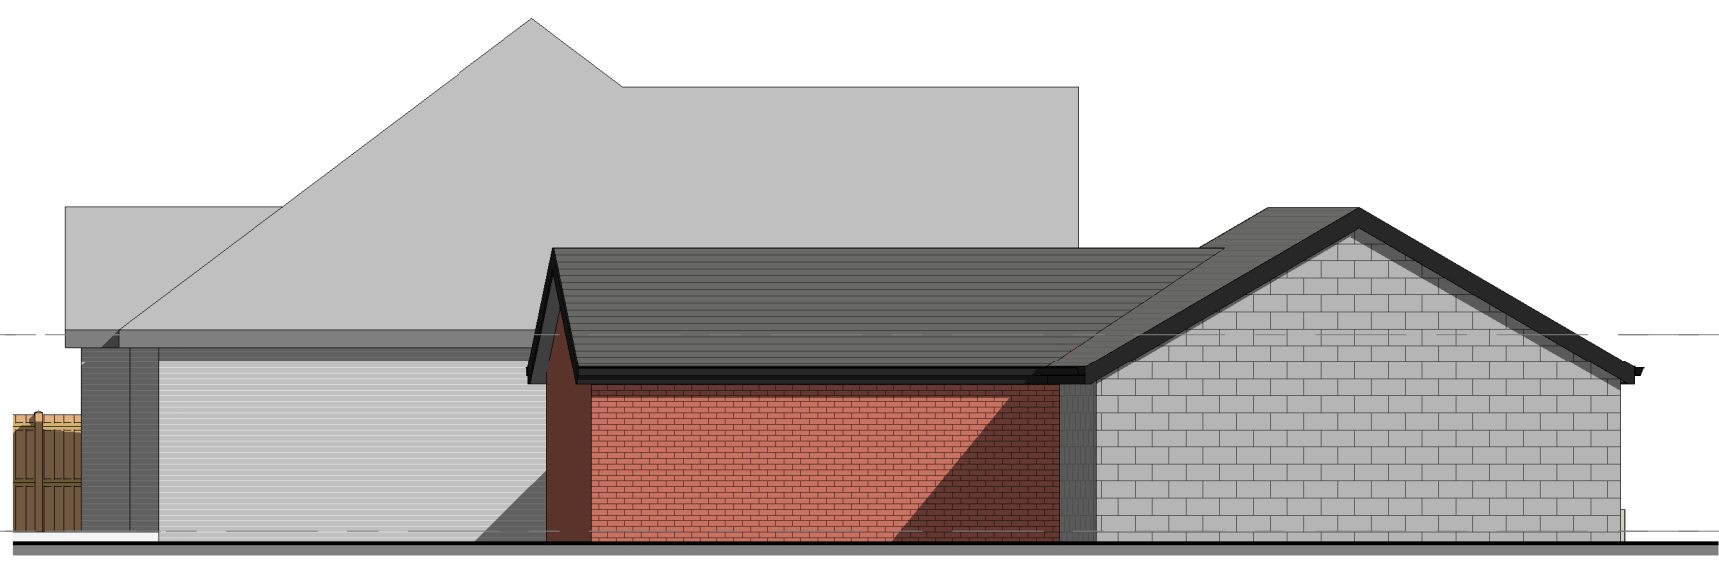


4. Left Side - Proposed
1 : 100

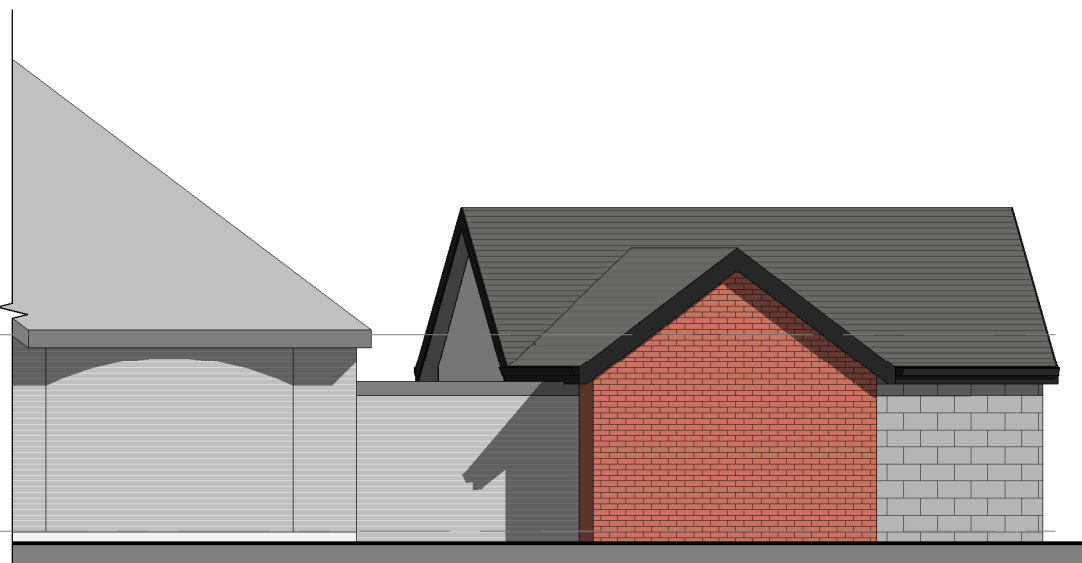


5. Rear - Proposed
1 : 100

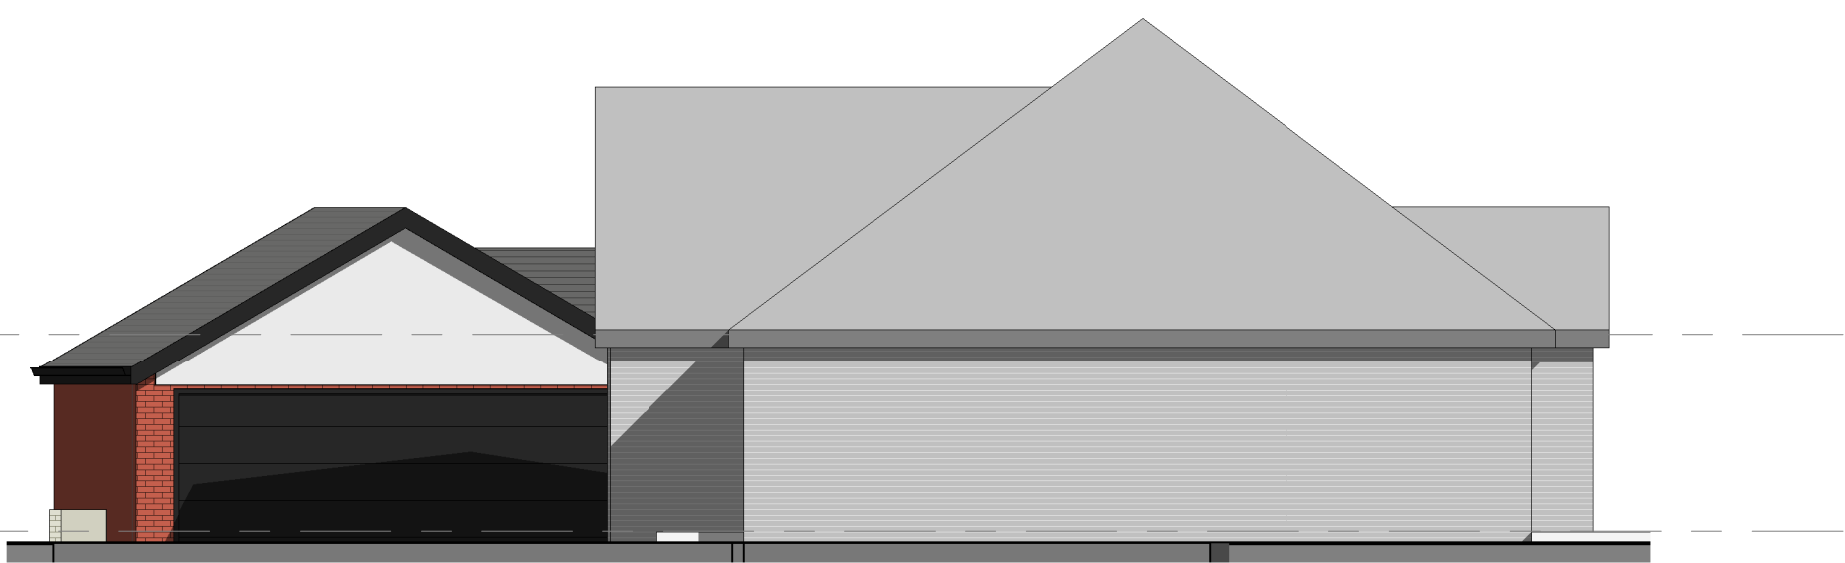


6. Right Side - Proposed
1 : 100

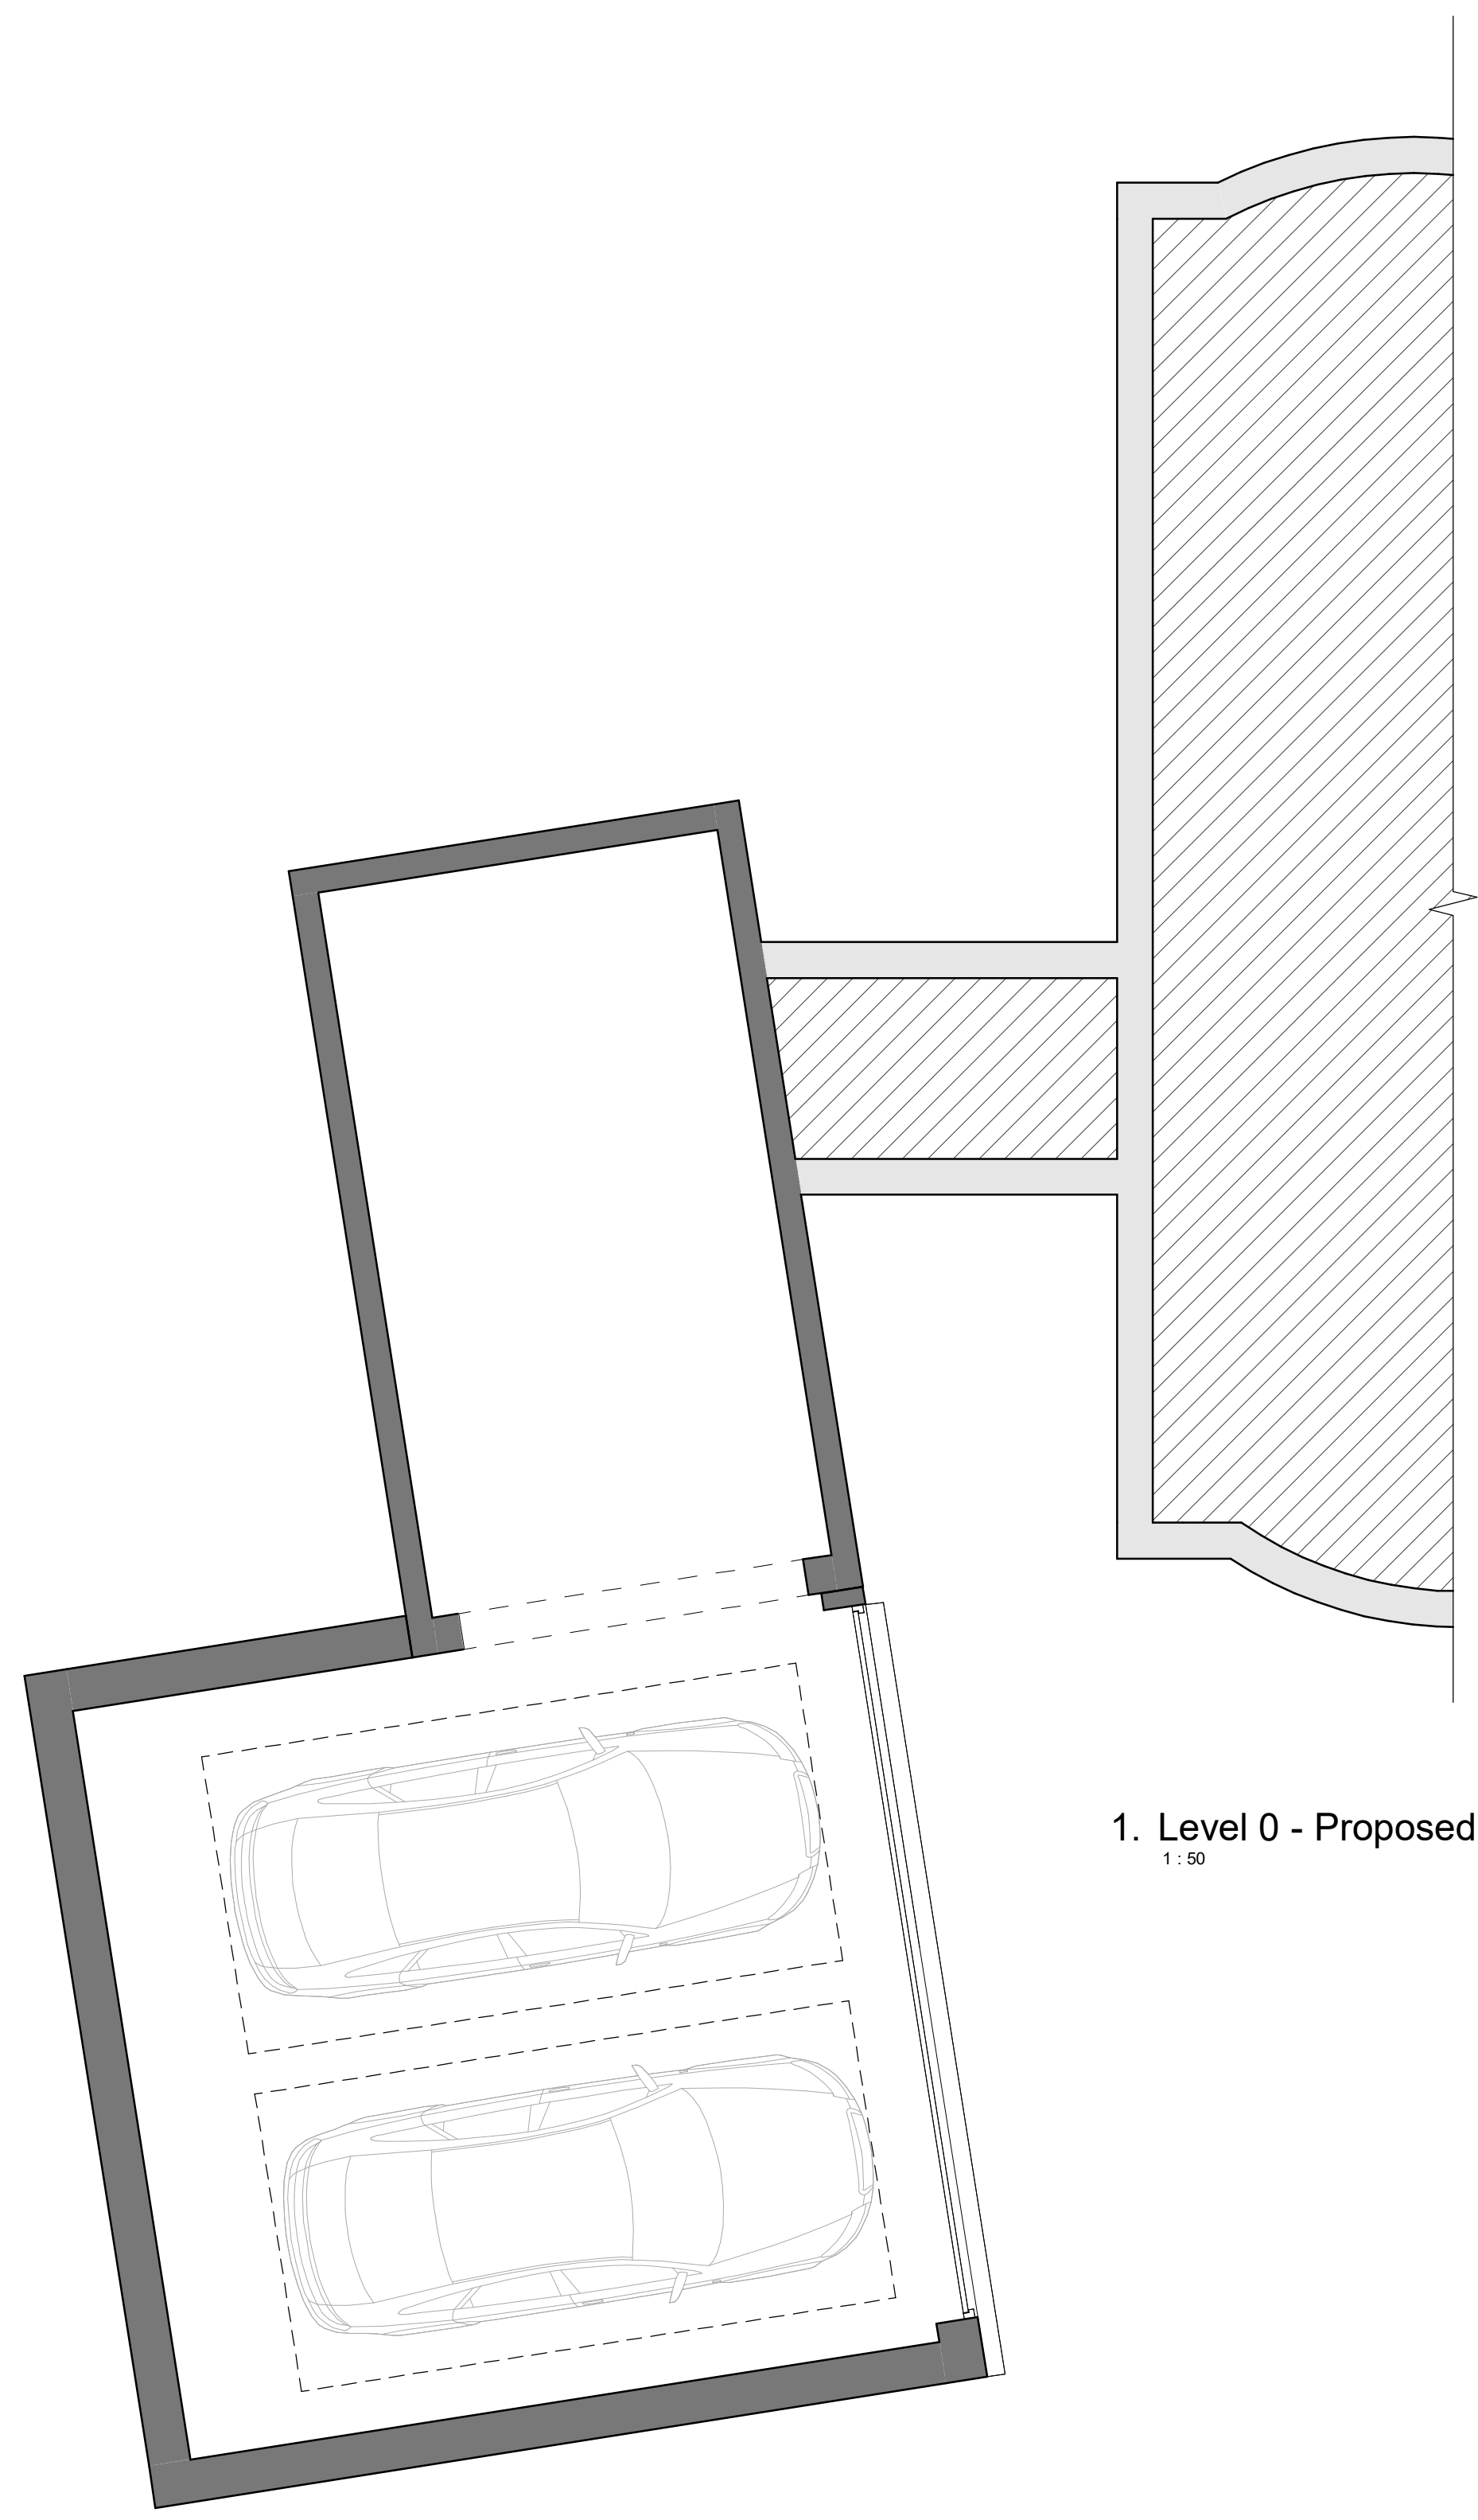


1. Level 0 - Proposed
1 : 50

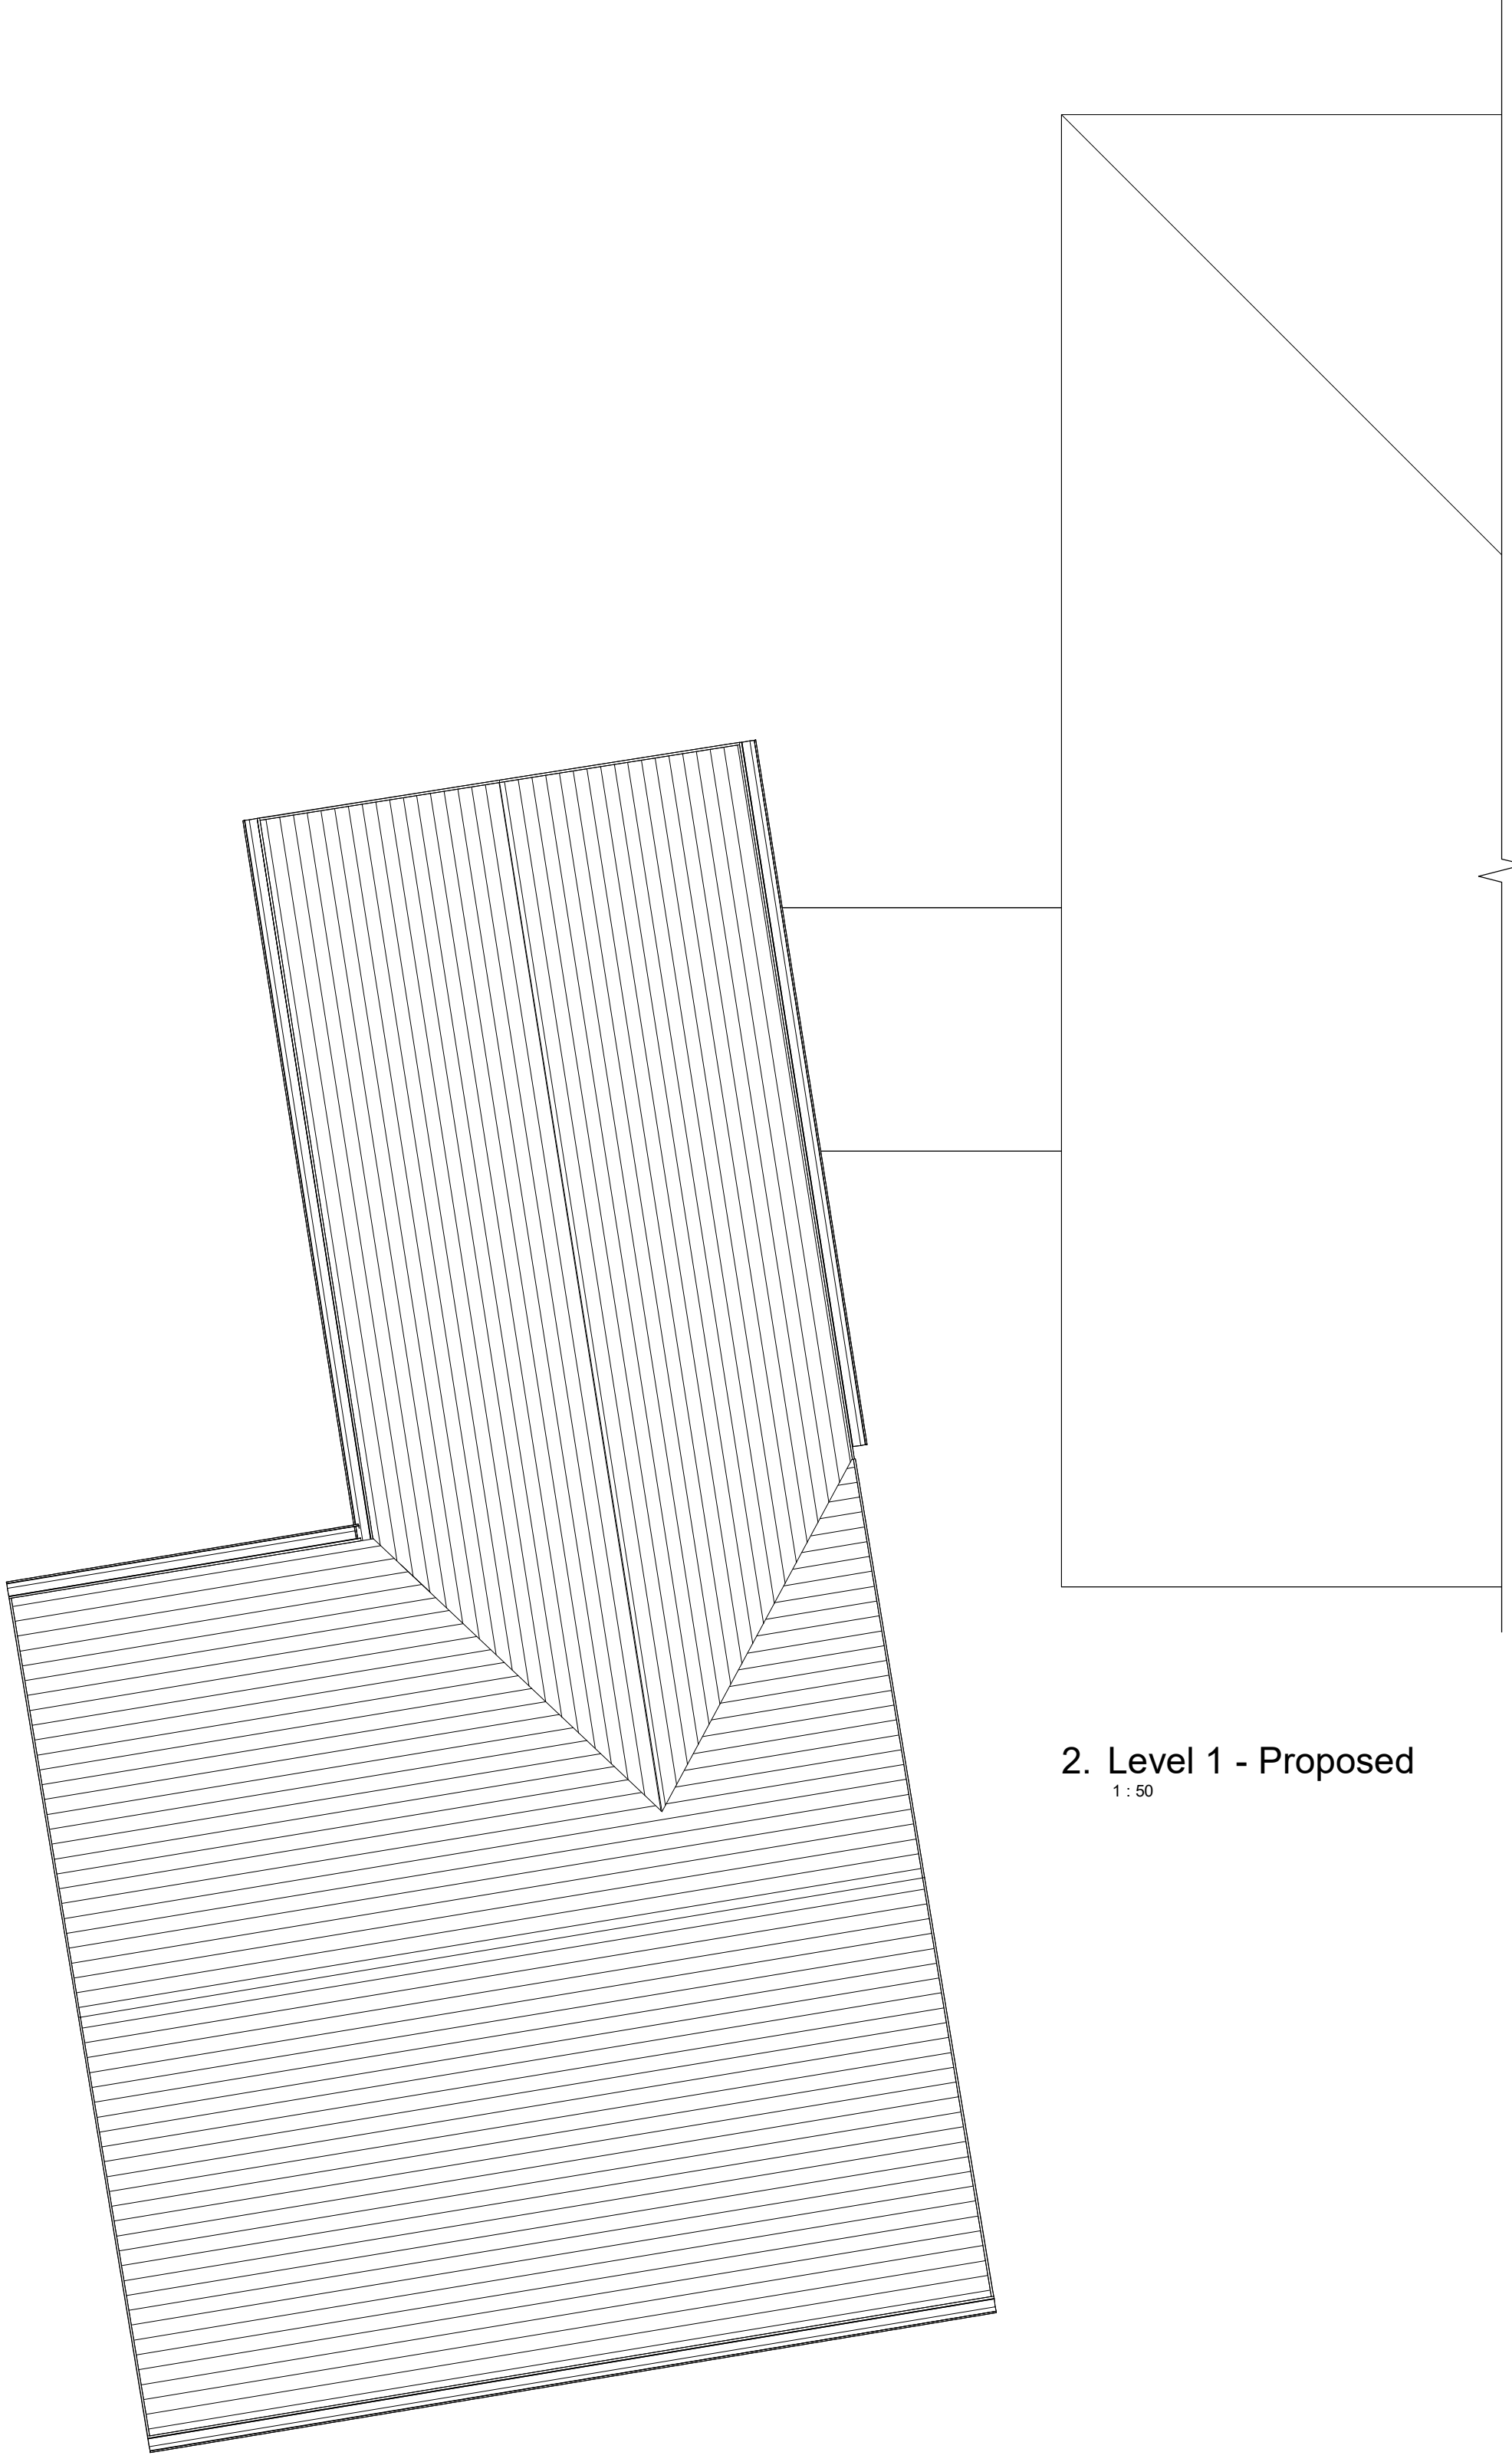


2. Level 1 - Proposed
1 : 50

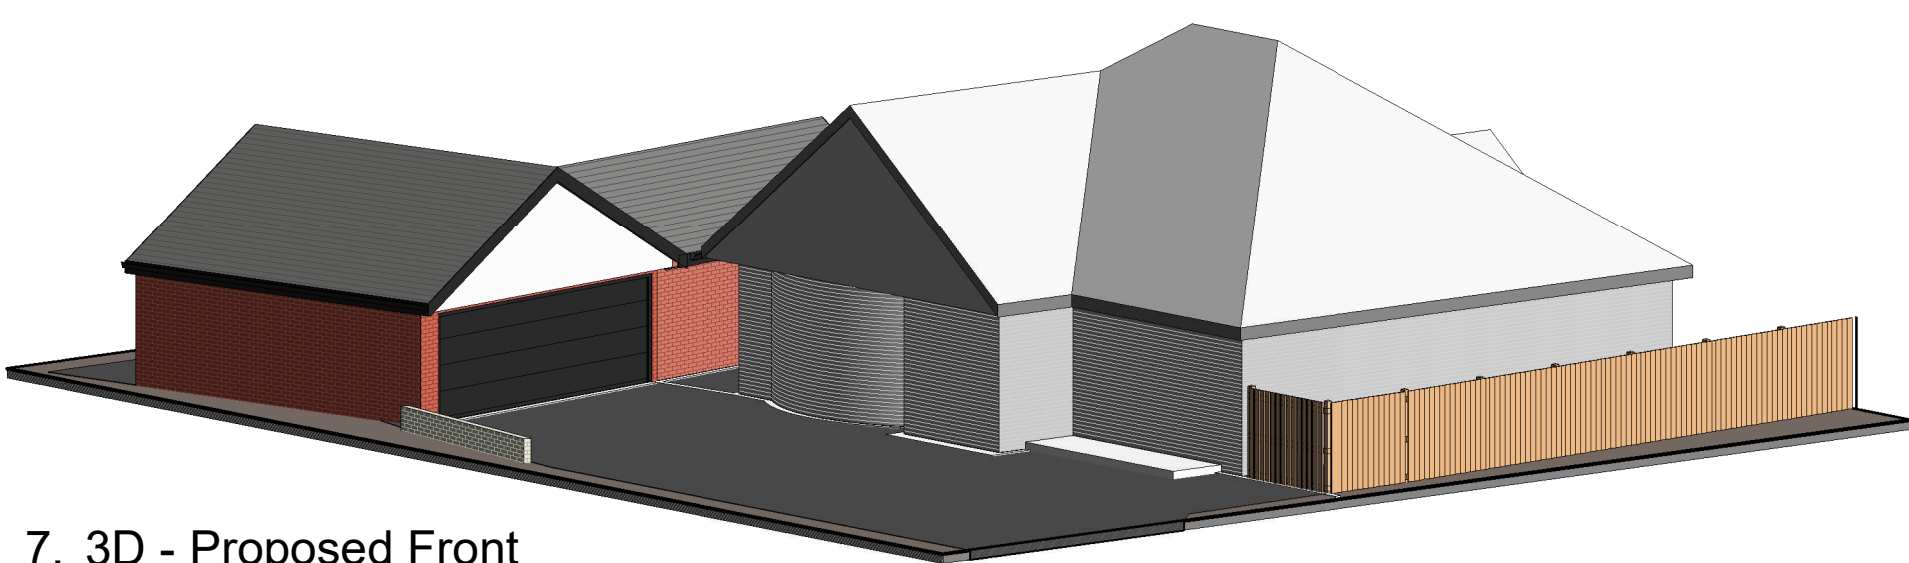

7. 3D - Proposed Front

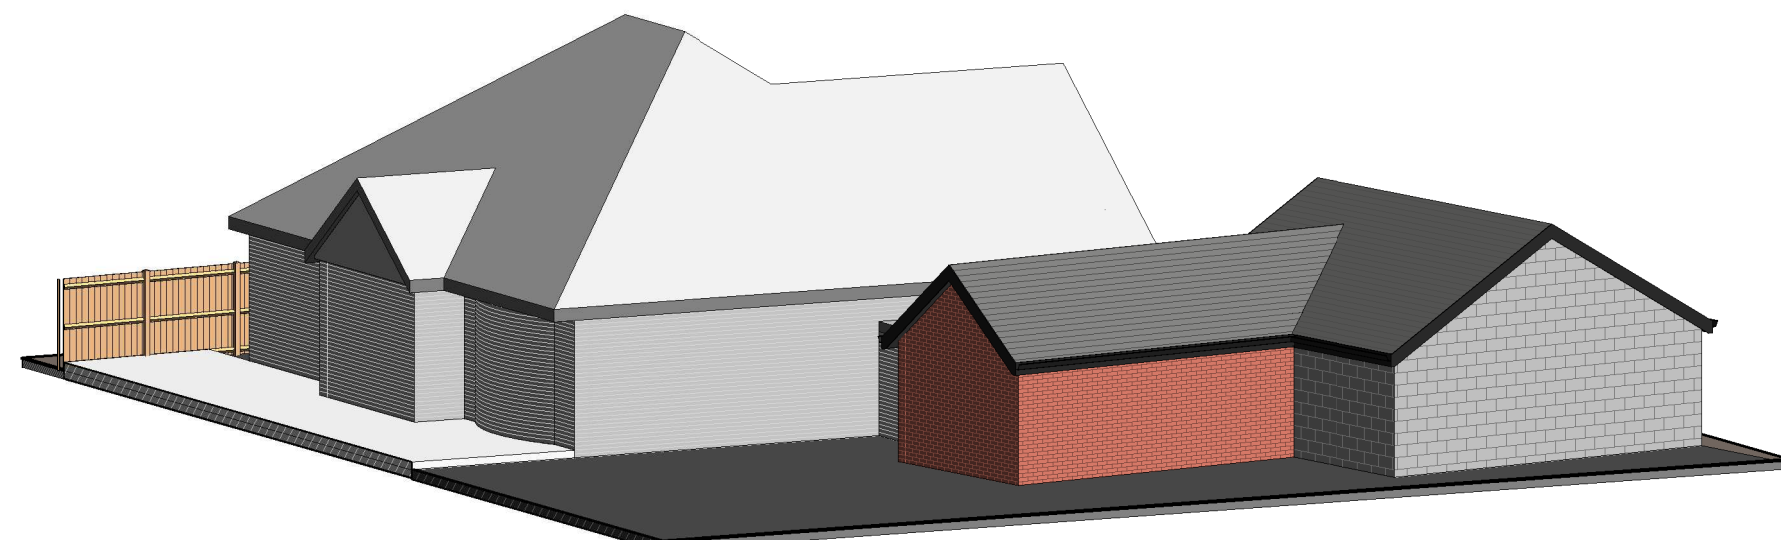

8. 3D - Proposed Rear

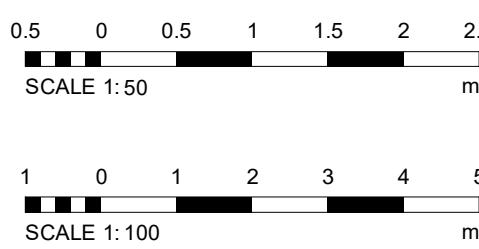

REV	DESCRIPTION	BY	DATE
MELIA ARCHITECTS meliaarchitects.comoffice@meliaarchitects.com0161 728 0930			
PROJECT			
12 Butt Hill Road			
PROJECT NO.		MA23007	
CLIENT		M Serene	
DATE		27 JUN 2023	
DRAWN BY		ER	
TITLE		Proposed Plans and Elevations	
SHEET NO.		REV.	
003.			
SCALE @ A3		As indicated	
NOTES			
© COPYRIGHT. ALL RIGHTS RESERVED. NO PART OF THIS PUBLICATION MAY BE REPRODUCED, EITHER WHOLLY OR IN PART, WITHOUT THE WRITTEN PERMISSION OF MELIA ARCHITECTS. ANY UNAUTHORIZED REPRODUCTION OR USE OF THIS PUBLICATION IS PROHIBITED. THE DESIGN, CONSTRUCTION AND DETAIL OF ANY WORKS SHOWN ARE THE PROPERTY OF MELIA ARCHITECTS. THE CLIENT AGREES TO HOLD MELIA ARCHITECTS HARMLESS FROM AND TO RELEASE MELIA ARCHITECTS FROM ALL LIABILITY, INCLUDING REASONABLE ATTORNEY'S FEES, FOR ANY AND ALL DAMAGES, LOSSES AND EXPENSES, INCLUDING REASONABLE ATTORNEY'S FEES, INCURRED BY MELIA ARCHITECTS IN CONNECTION WITH THE DESIGN, CONSTRUCTION AND DETAIL OF ANY WORKS SHOWN. THIS AGREEMENT SHALL BE GOVERNED BY THE LAW OF ENGLAND AND THE JURISDICTION OF THE COURTS OF ENGLAND SHALL be exclusive.			