




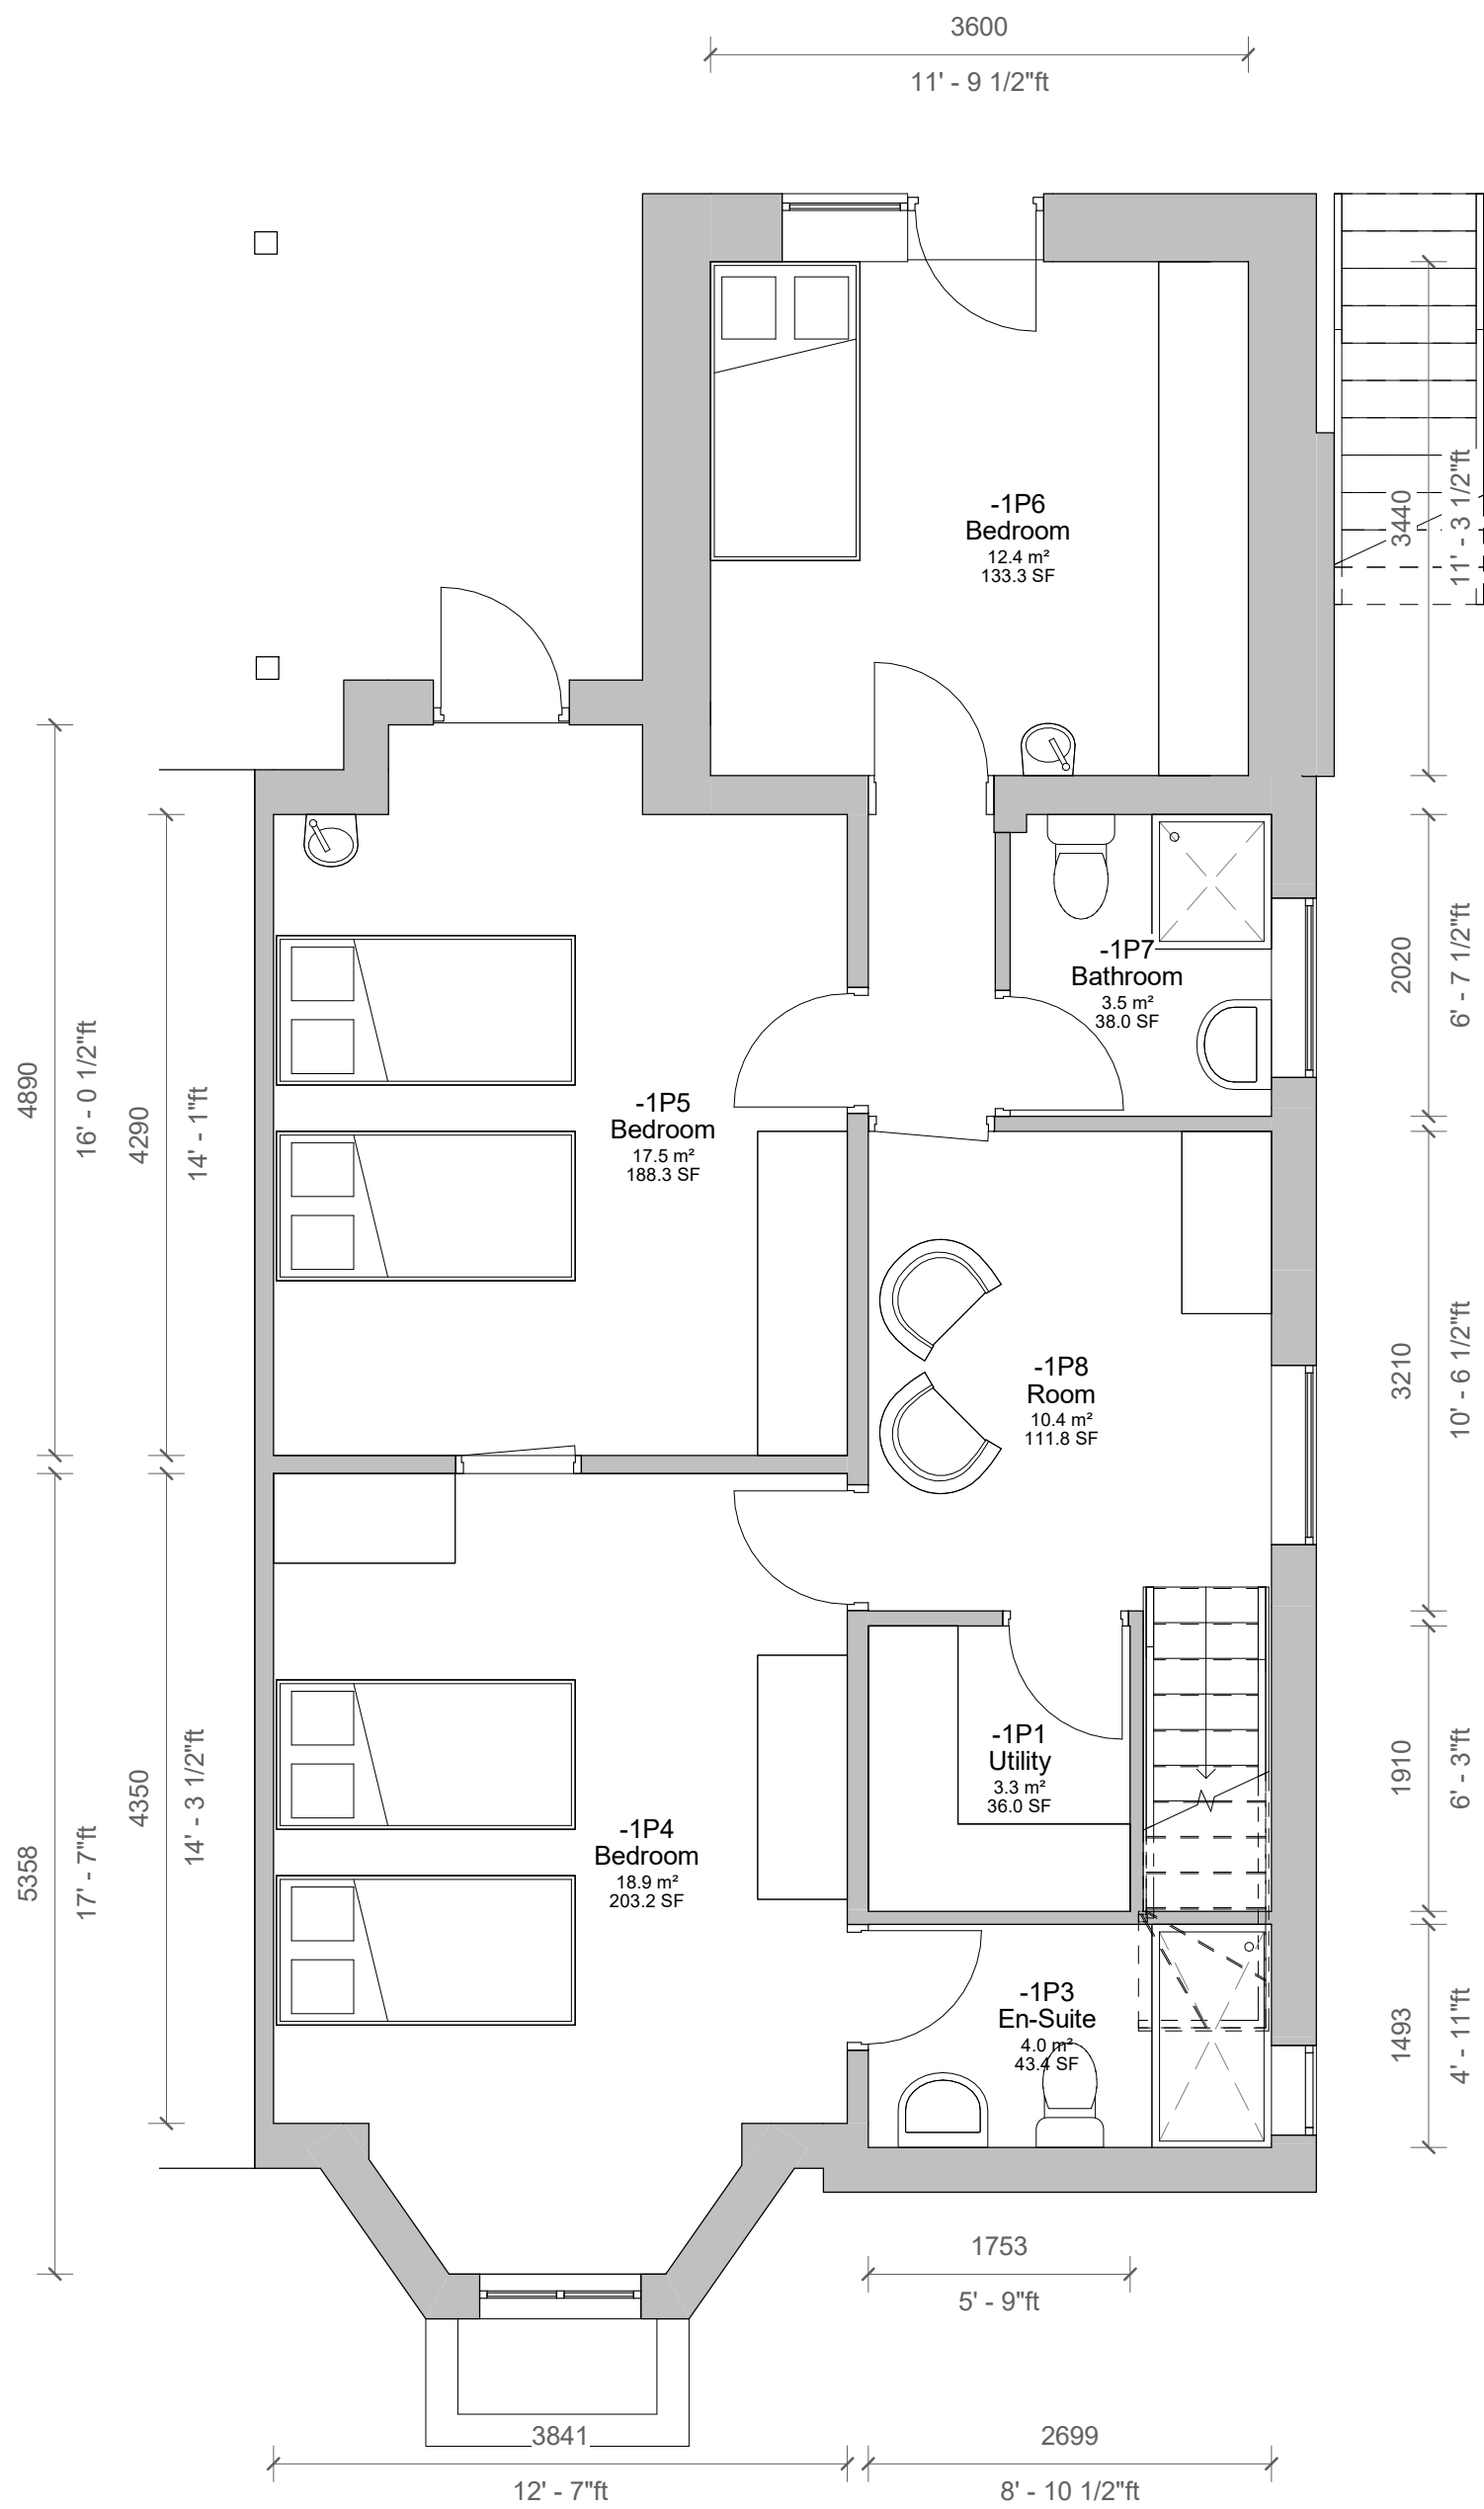



1 Level B1 New - Proposed
1 : 50

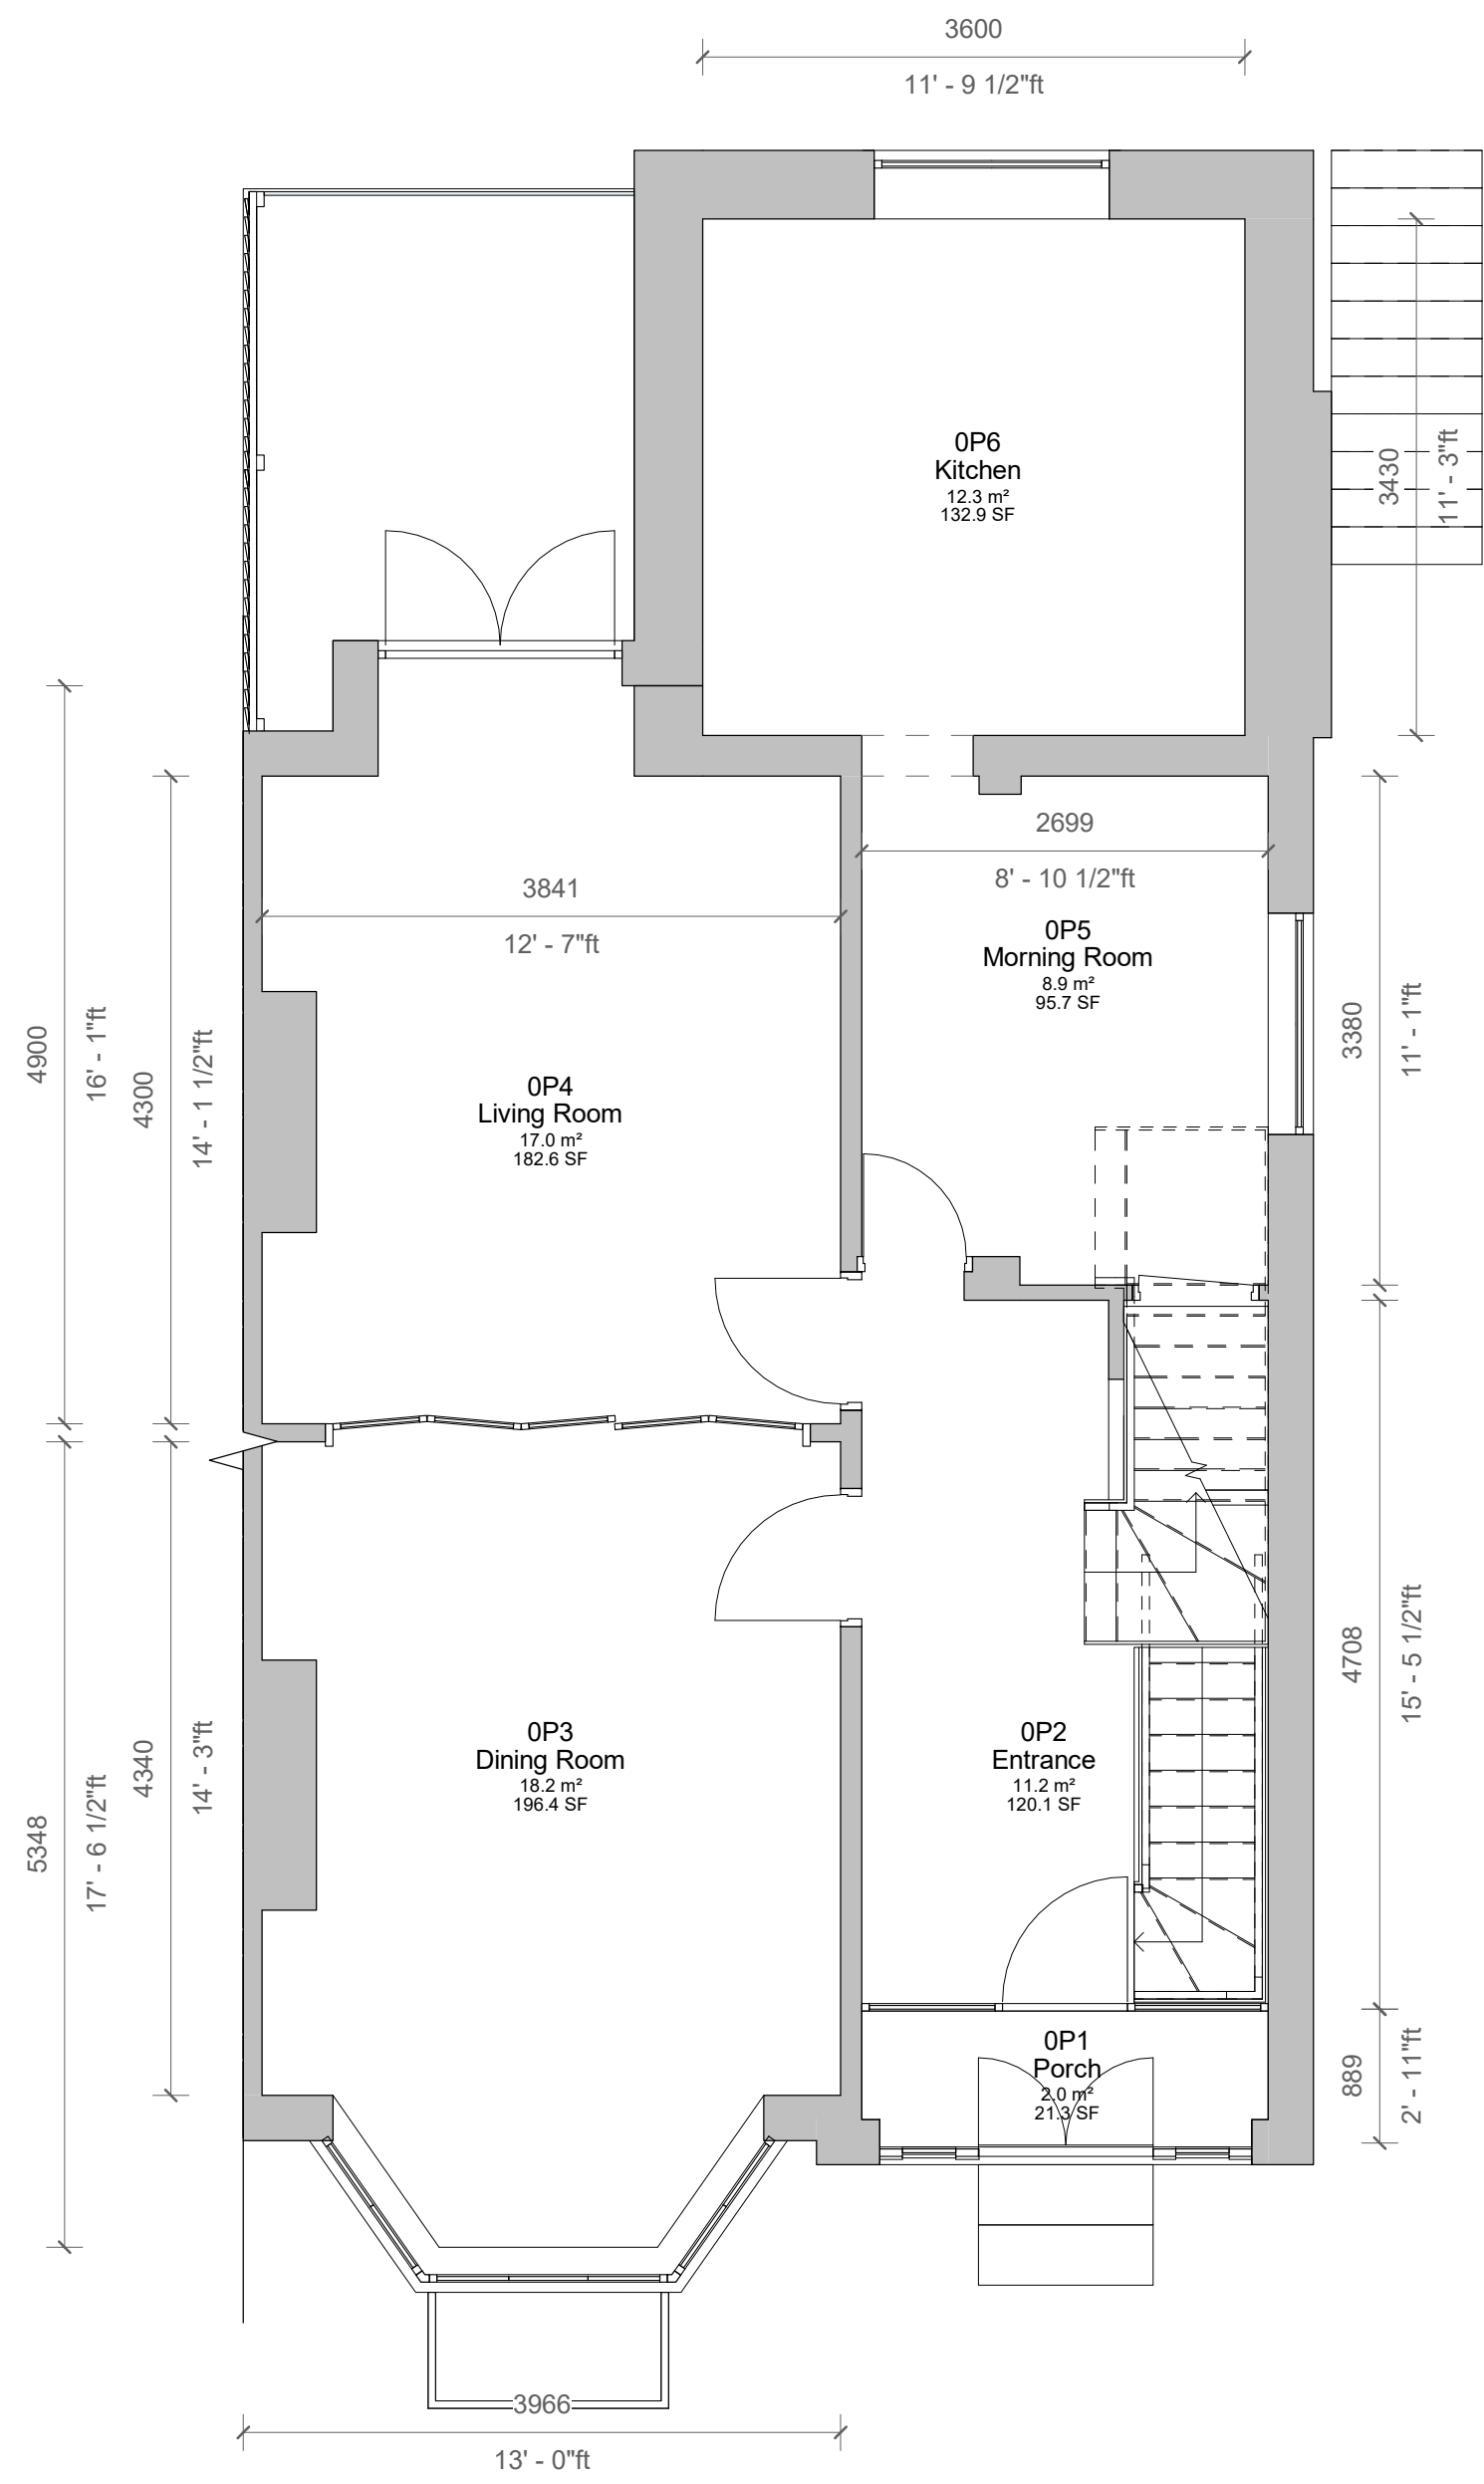

2 Level 0 - Proposed
1 : 50

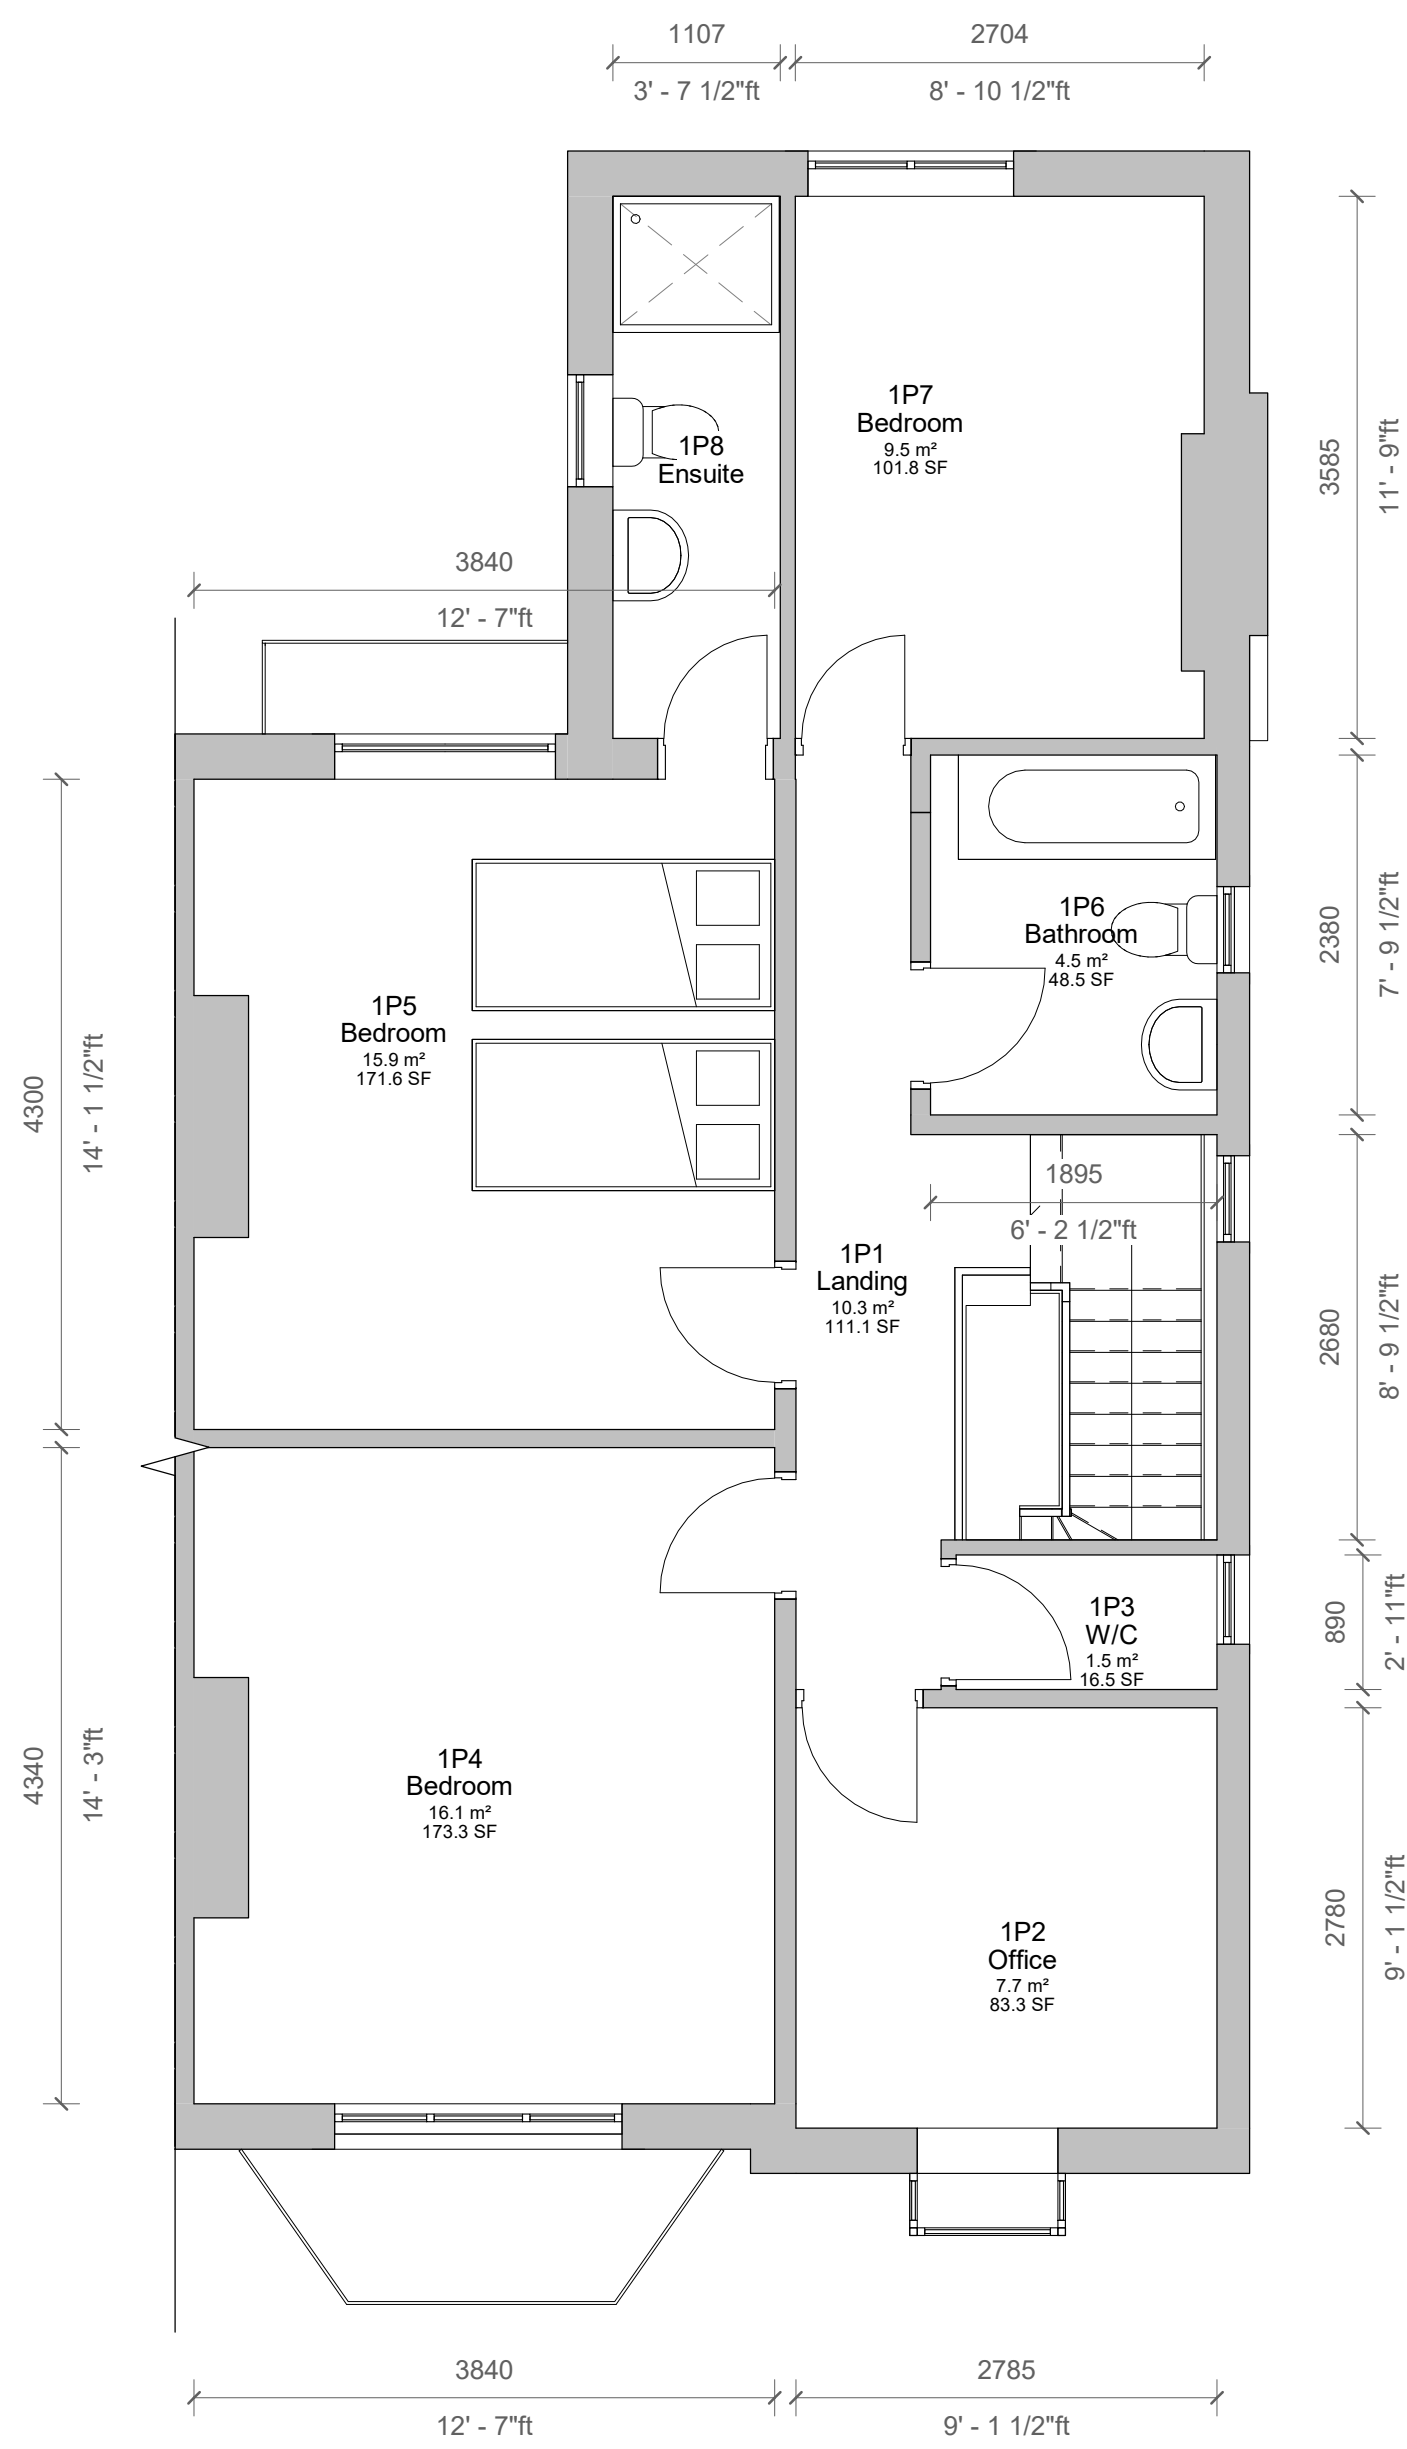

3 Level 1 - Proposed
1 : 50

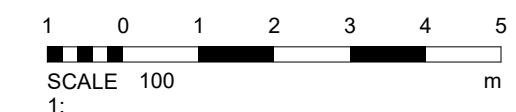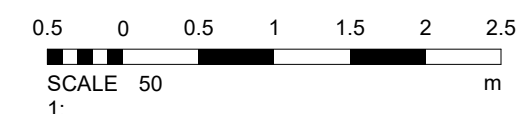

4	PLANNING	13/01/2022
3	Revised Design	11/01/2022
2	Revised Design	06/01/2022
1	Revised Design / Dims	22/12/2021
No.	Description	Date

PROJECT 126 Albert Avenue		
TITLE Proposed Plans		
CLIENT Klyne		
STATUS PLANNING		
DRAWN BY TP	DATE 30/11/2021	SCALE (@ A1) 1 : 50
PROJECT NUMBER GSS21105.1	DRAWING NUMBER 003	REV 4
GOLD SKETCH S T U D I O S www.goldsketch.co.uk info@goldsketch.co.uk 0161 792 9595		
NOTES © COPYRIGHT. ALL RIGHTS RESERVED. NO PART OF THIS DRAWING MAY BE REPRODUCED OR TRANSMITTED IN ANY FORM OR BY ANY MEANS, ELECTRONIC OR MECHANICAL, WITHOUT PERMISSION IN WRITING FROM GOLD SKETCH. DRAWINGS TO BE USED FOR THE SITE AS INDICATED ONLY. ALL DIMENSIONS ARE TO FACE UNLESS OTHERWISE SPECIFIED. DIMENSIONS ARE TO FACE UNLESS OTHERWISE SPECIFIED. LEGISLATION, REGULATORY CODES OF PRACTICE AND BRITISH STANDARDS. ALL DIMENSIONS ON THIS DRAWING ARE IN MILLIMETRES (UNLESS OTHERWISE SPECIFIED).		