

ISSUE

ARCHTECH DESIGN SOLUTIONS
MR STEVEN JACKSON
14 MAITLAND PLACE,
ROSSENDALE
0779218353
archtech_design@icloud.com

ANY ALTERATION OR DEVIATION MUST BE CONFIRMED WITH THE ARCHITECT/ENGINEER/LPA/LABC PRIOR TO ANY WORKS BEING CARRIED OUT. IT IS THE CONTRACTORS SOLE RESPONSIBILITY TO CONFIRM ALL SITE MEASUREMENTS PRIOR TO ANY ORDERING OR COMMENCEMENT AS NO RESPONSIBILITY IS ACCEPTED OR IMPLIED BY THE ARCHITECT/ENGINEER ETC.

THE DRAWINGS AND INFORMATION HEREIN IS AND REMAINS SOLELY THE PROPERTY OF THE ARCHITECT. ANY UNAUTHORISED USE/ COPYING/SHARING/PUBLICATION/ SUBMISSION ETC WILL NOT BE PERMITTED UNDER COPYRIGHT LAW/ INTELLECTUAL PROPERTY. THIS USE ALSO EXTENDS TO THAT OF THE LPA/LABC AND CHECKS MUST BE MADE TO SATISFY THE SOURCE OF THE DOCUMENT PRIOR TO USE.

CLIENT

MR OLIVER JAMES
HOWARTH
50 PEEL BROW
RAMSBOTTOM BURY

ISSUE

PROJECT NO.
OH/01/01/PRP

PROJECT
PROPOSED DETACHED HOUSE
AT HOLCOMBE OLD ROAD,
BURY

DRAWN BY
SJ


DESCRIPTION
PROPOSED ELEVATIONS
1:100

PAPER SIZE A3

A5



6284 mm

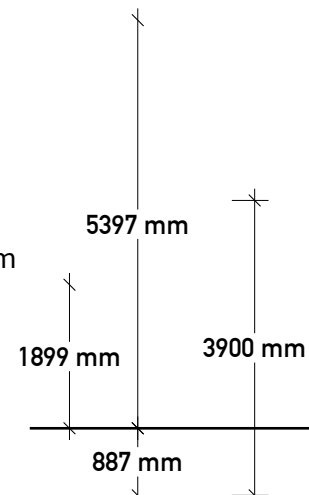

ELEVATION FACING HOLCOMBE OLD ROAD

SIDE ELEVATION

• PROPOSED TO BE SUNKEN INTO LANDSCAPE TO REDUCE THE VISUAL IMPACT




• RWP'S TO LEAKY WATER BUTTS TO REDUCE COMBINED SEWER IMPACTS WITH ADDITIONAL SOAKAWAYS BELOW TO REPLICATE THE CURRENT SITE CONDITION

• 1.5 CHAMBER HEIGHT TO EAVE TO REDUCE VISUAL IMPACT

1351 mm

2700 mm

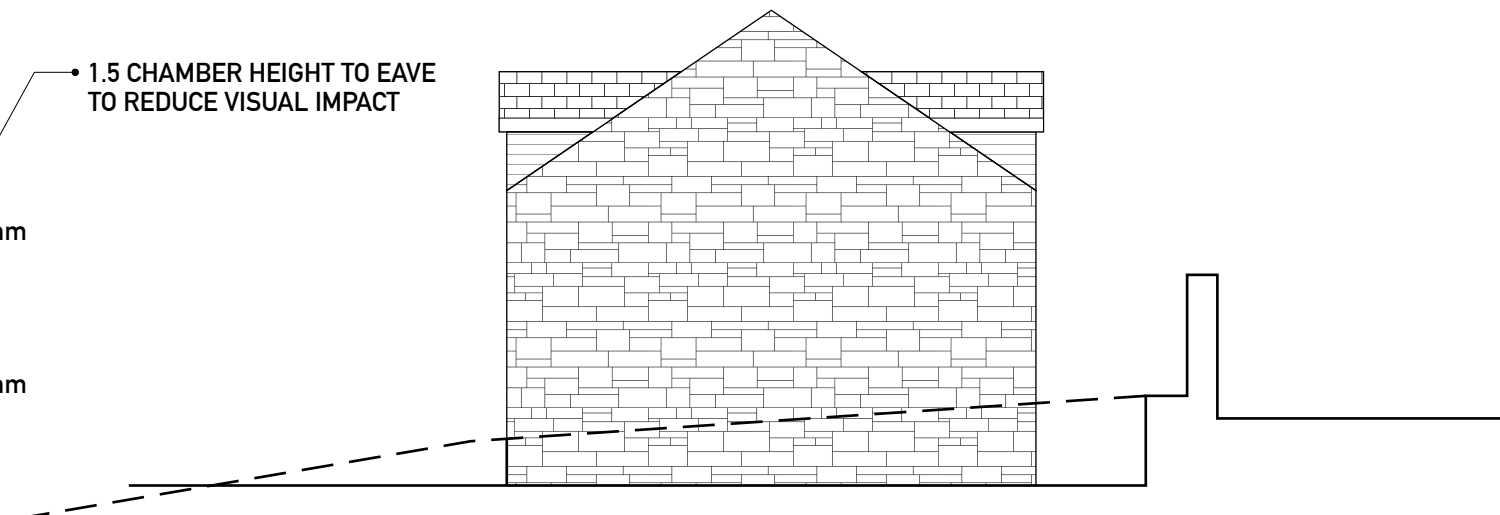

ELEVATION FACING LUMB SCARR ROAD

SIDE ELEVATION