



Typical Elevation scale 1:50

WELDED MESH SECURITY FENCING
ISOMETRIC VIEW (NOT TO SCALE)

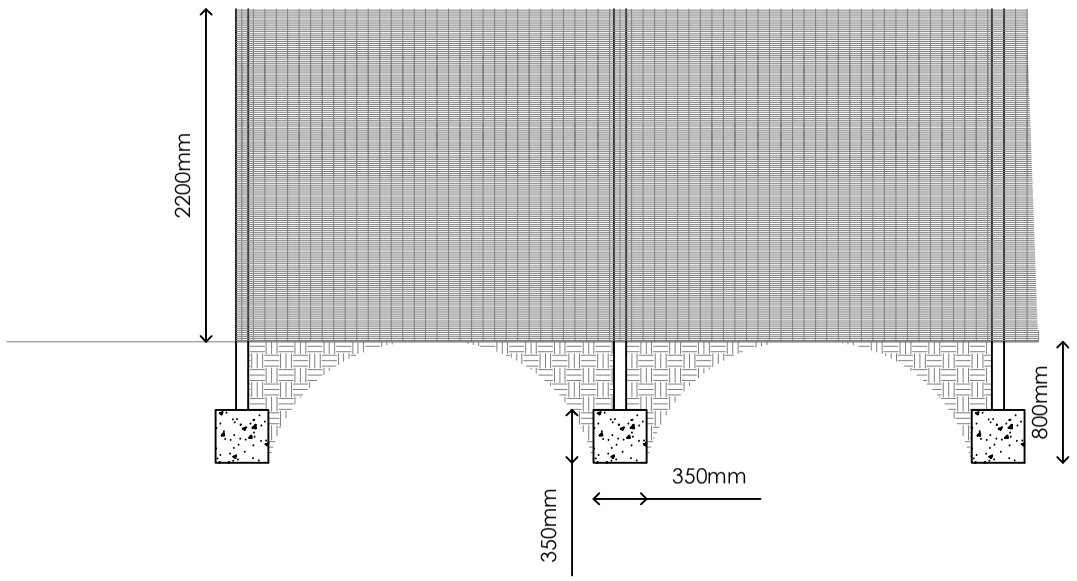

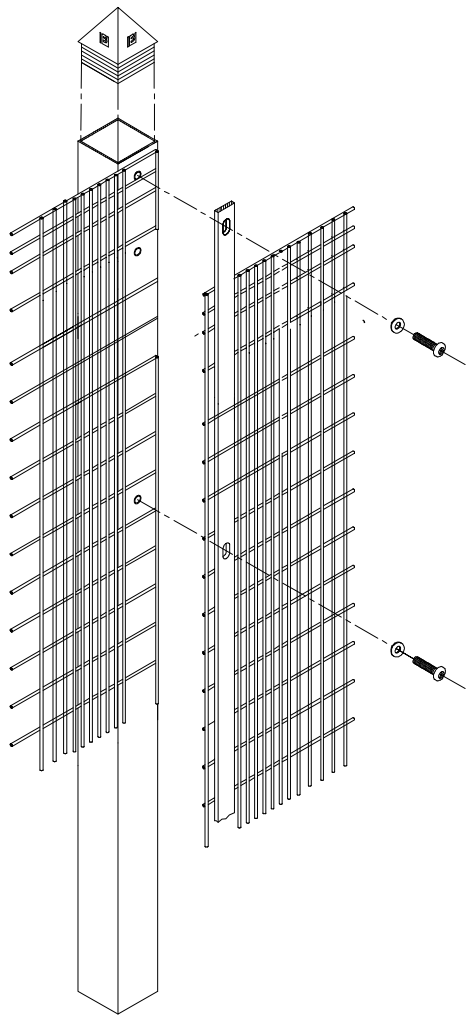

358 Welded Mesh Security Panels or similar equal and approved
Restricted mesh width - 12.7 x 76.2mm x 4mm
Posts - 80 x 60mm square section
Height 2200mm
Colour RAL - TO BE AGREED



Typical style of new pedestrian gates to G1, G2, G4, G5, G7 & G8 - All gates to be 2200mm to match fence height - width as per drawing ref: 2335_PL_003



Typical style of new double vehicular gates to G3 - Vehicular gate to be 2200 x 4000mm as per drawing ref: 2335_PL_003 to enable emergency vehicle access.

NOTES

1. DO NOT SCALE FROM THIS DRAWING.
2. ALL MEASUREMENTS ARE IN MILLIMETRES UNLESS STATED OTHERWISE.
3. THIS DRAWING IS TO BE READ IN CONJUNCTION WITH THE SPECIFICATION AND ALL RELEVANT ARCHITECTURAL, ELECTRICAL, MECHANICAL AND STRUCTURAL DRAWINGS.

IN ADDITION TO THE HAZARDS/RISKS NORMALLY ASSOCIATED WITH THE TYPES OF WORK DETAILED ON THIS DRAWING, NOTE THE FOLLOWING SIGNIFICANT RESIDUAL RISKS:-

Item	Hazard	Risk
-		

Rev	Description	By	Date	Chk'd	Auth

sdaconsulting
construction consultants

SDA CONSULTING LLP
Edward House
Deva City Office Park
Trinity Way
Salford
M3 7BE
Tel: 0161 819 5252
w: www.sdaconsulting.co.uk

Drawing Status: PLANNING

Project: SAFEGUARDING PROJECT

Building Name: ST JOSEPH'S RC PRIMARY SCHOOL

Sub Site Name: QUEEN STREET, RAMSBOTTOM

Site Name: BURY, BL0 9JJ

Drawing Title: TYPICAL DETAILS OF 358 MESH AND PROPOSED GATES

PM	Drawn	Checked	Authorised
SDA	-	-	-
Scale	**Date**	**Date**	**Date**
1:500 @A3	JULY 2020	--/--/--	--/--/--

Drawing No.: 2335_PL_004

Revision: --