



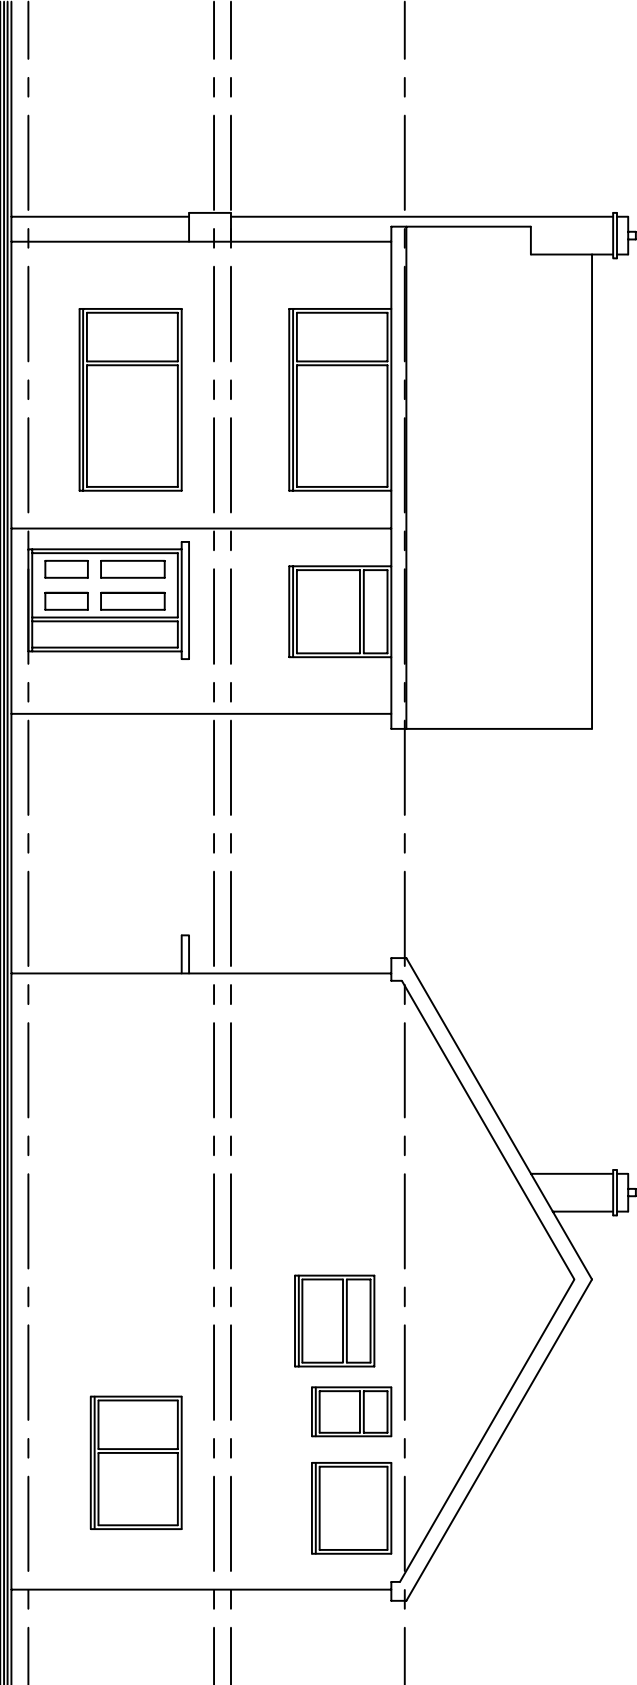


FRONT

SIDE

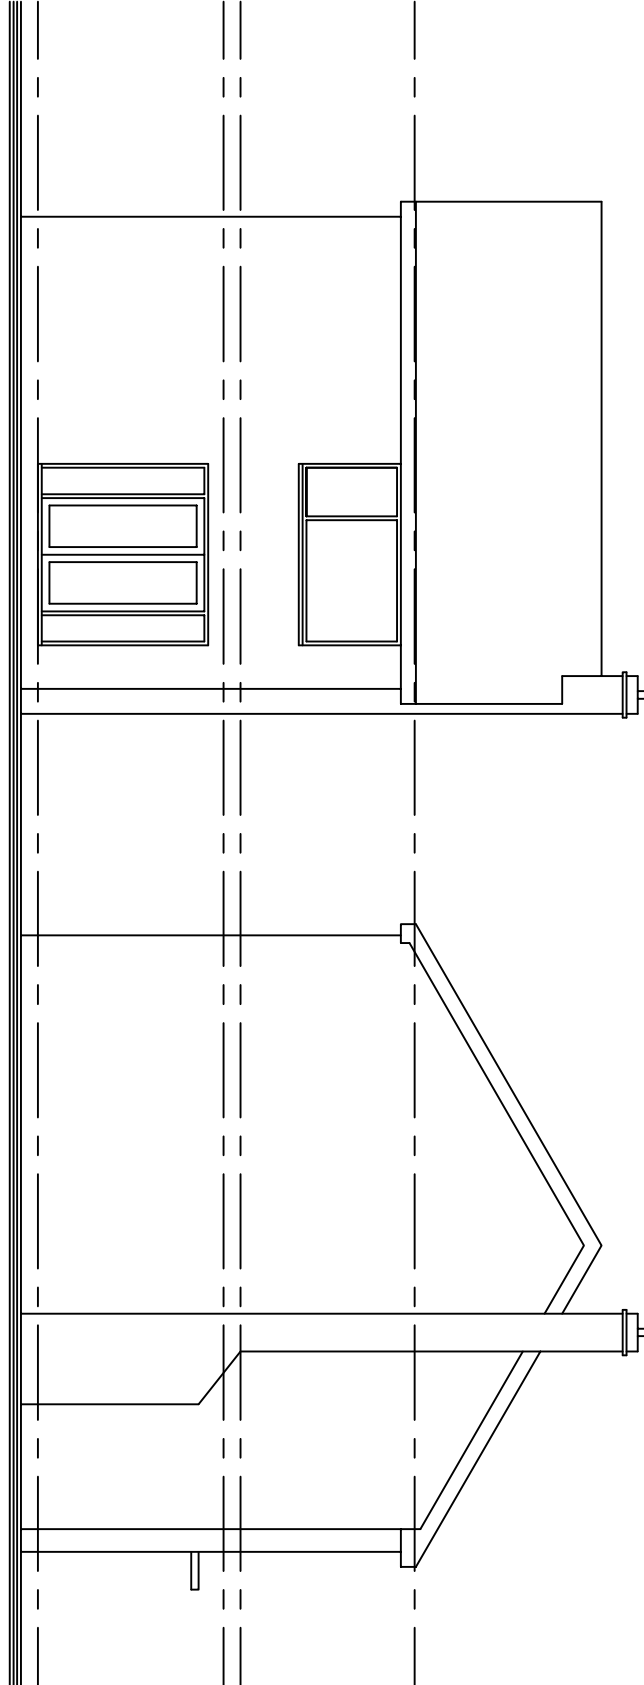

REAR

SIDE

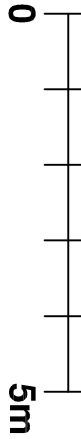

EXISTING ELEVATIONS
SCALE 1:100
DWG NO - 01