


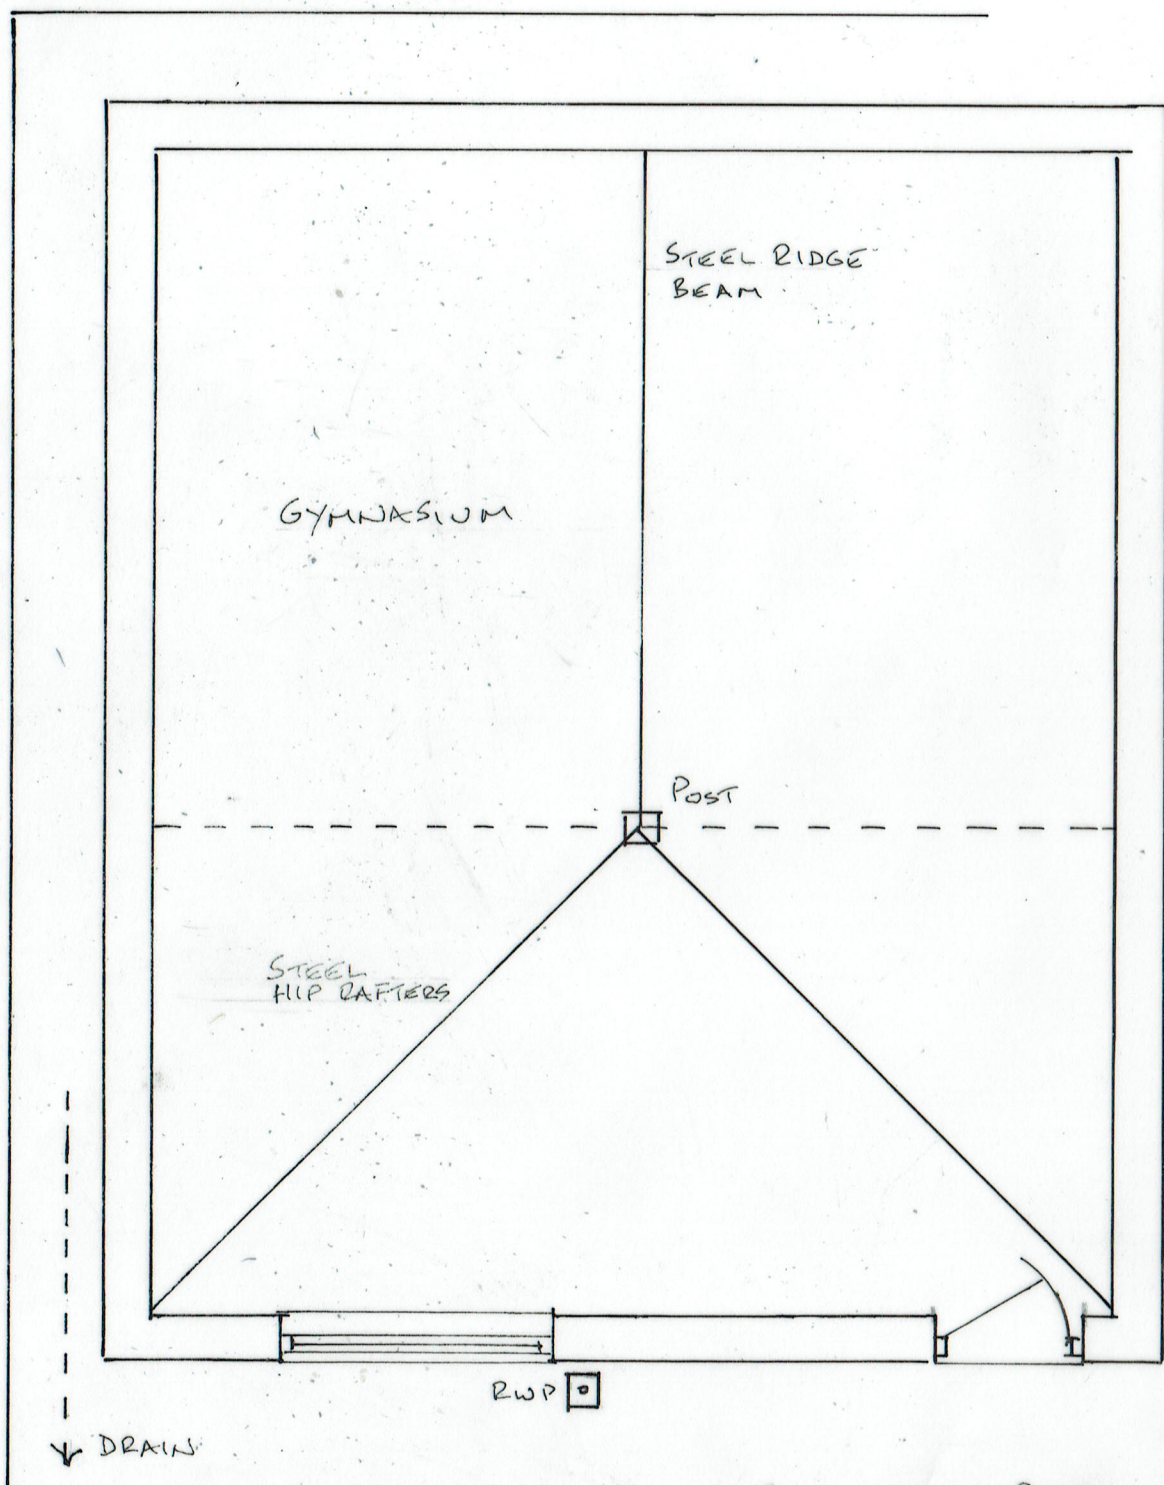


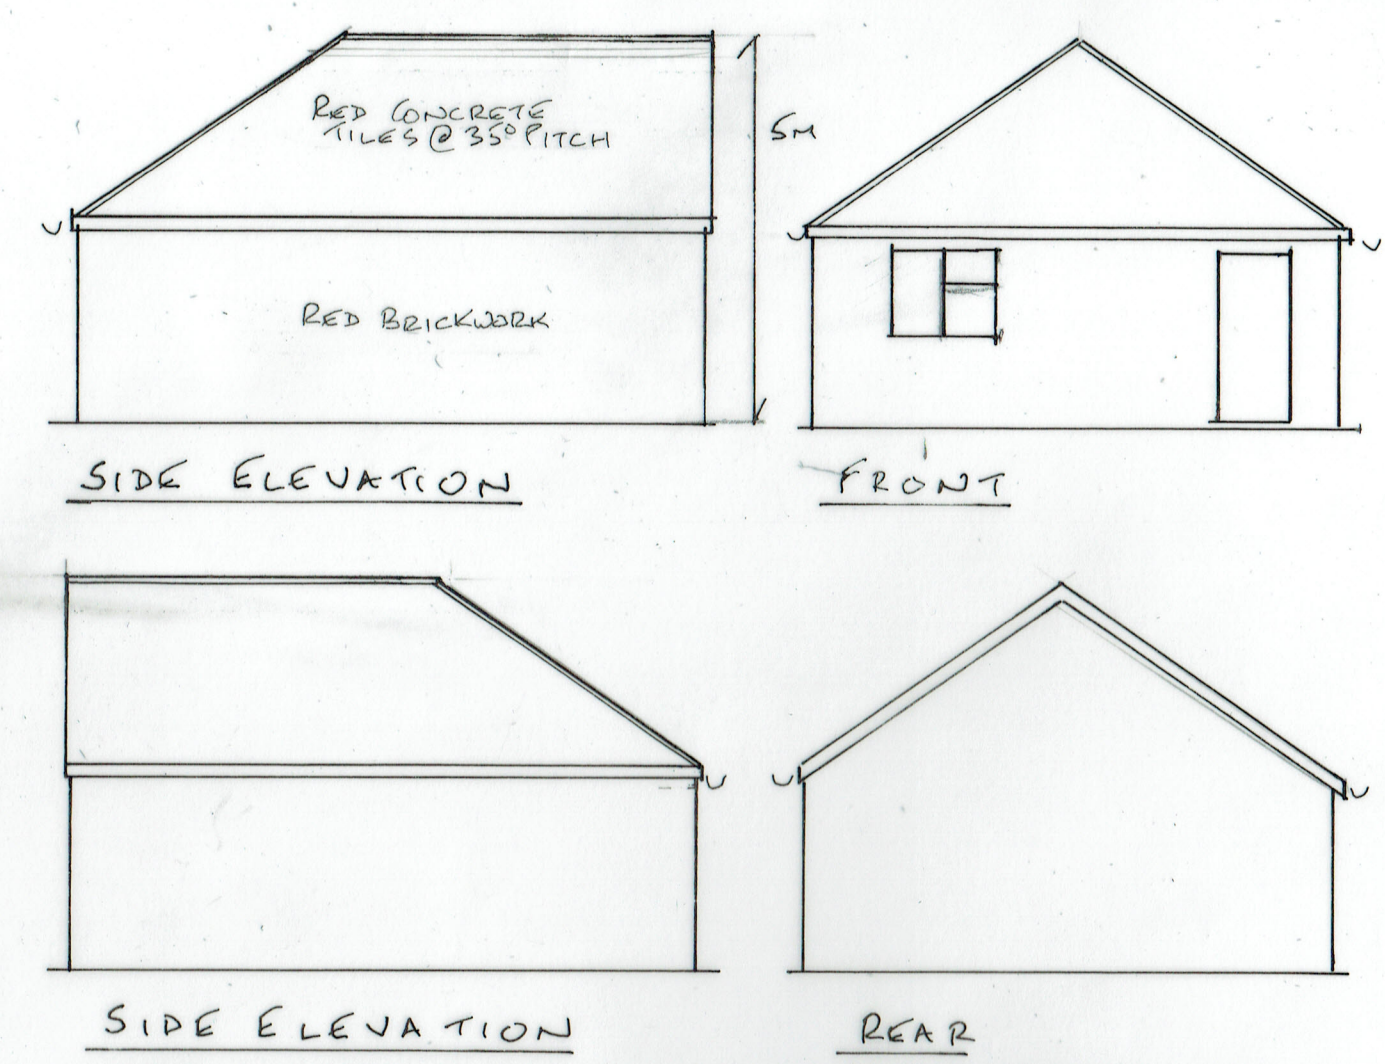

EXISTING PLAN

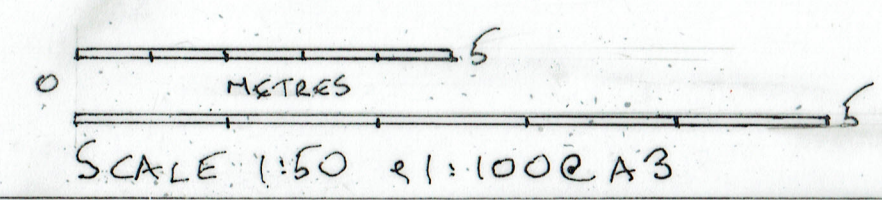

LOCATION PLAN
(1:1250)

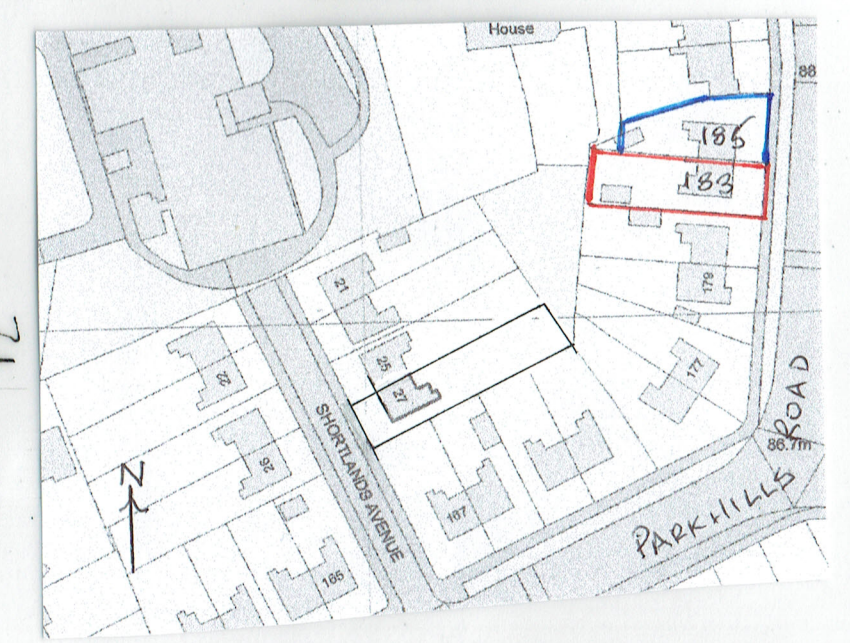

18/06/2024 - REVISED LOCATION PLAN
30/05/2024

24/774/01A

PROPOSED FIRST FLOOR PLAY/GAMES ROOM
183 PARKHILLS ROAD, BURY BL9 9AF