




2 South - Proposed
1:150

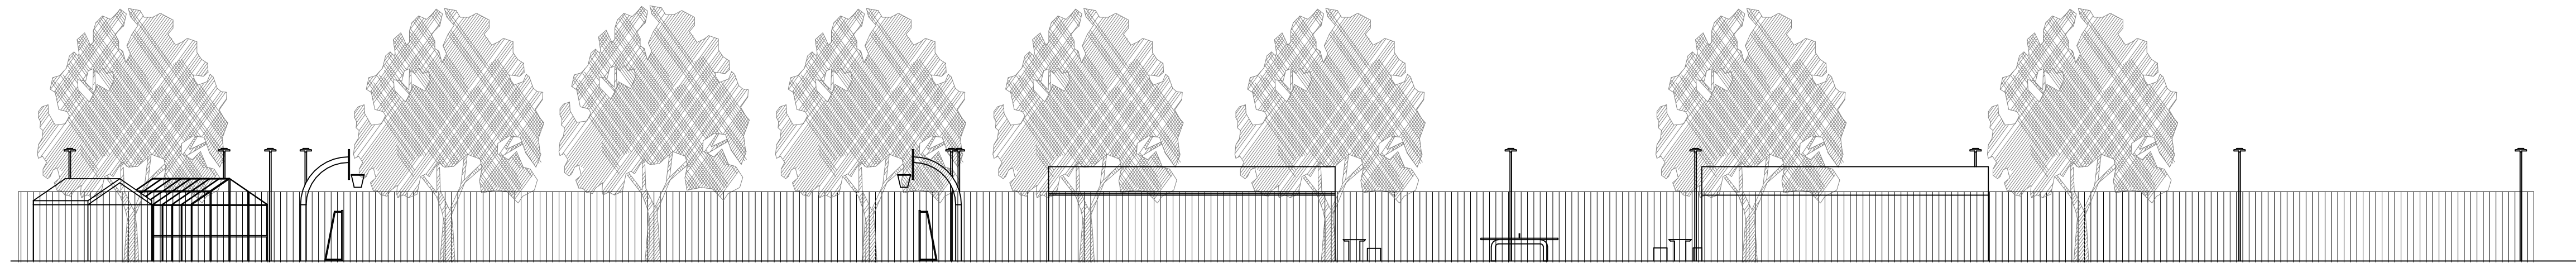

1 North - Proposed
1:150

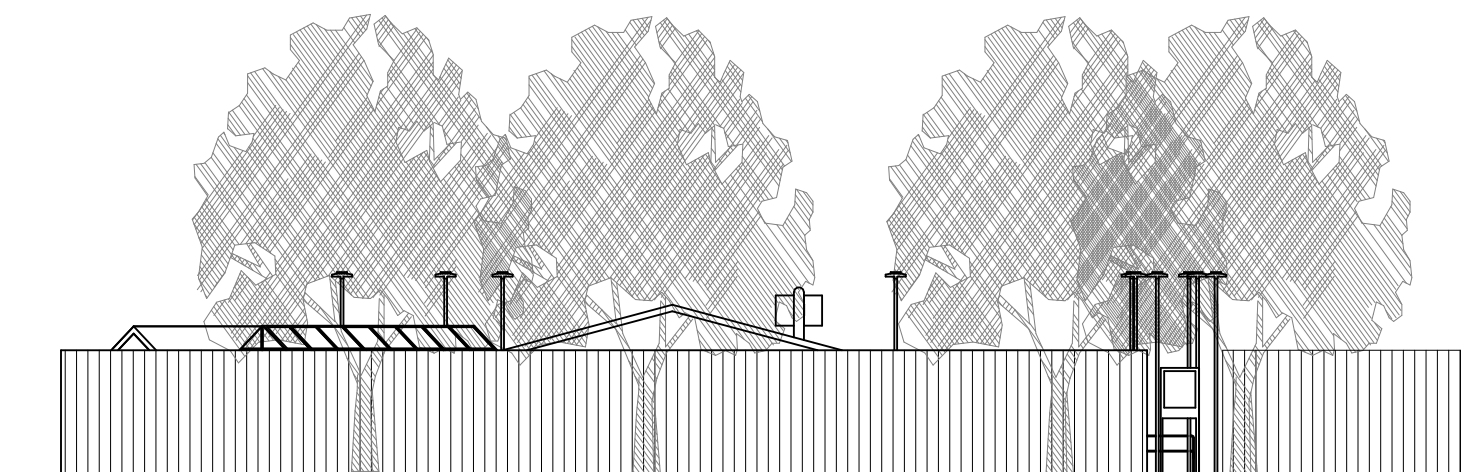

3 West - Proposed
1:150

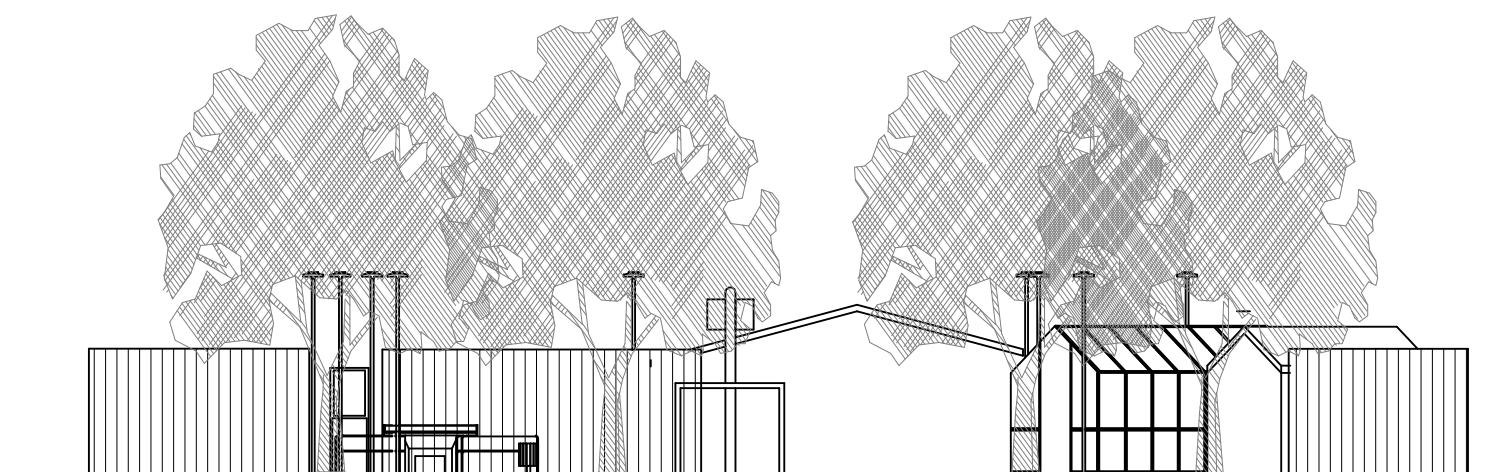

4 East - Proposed
1:150