



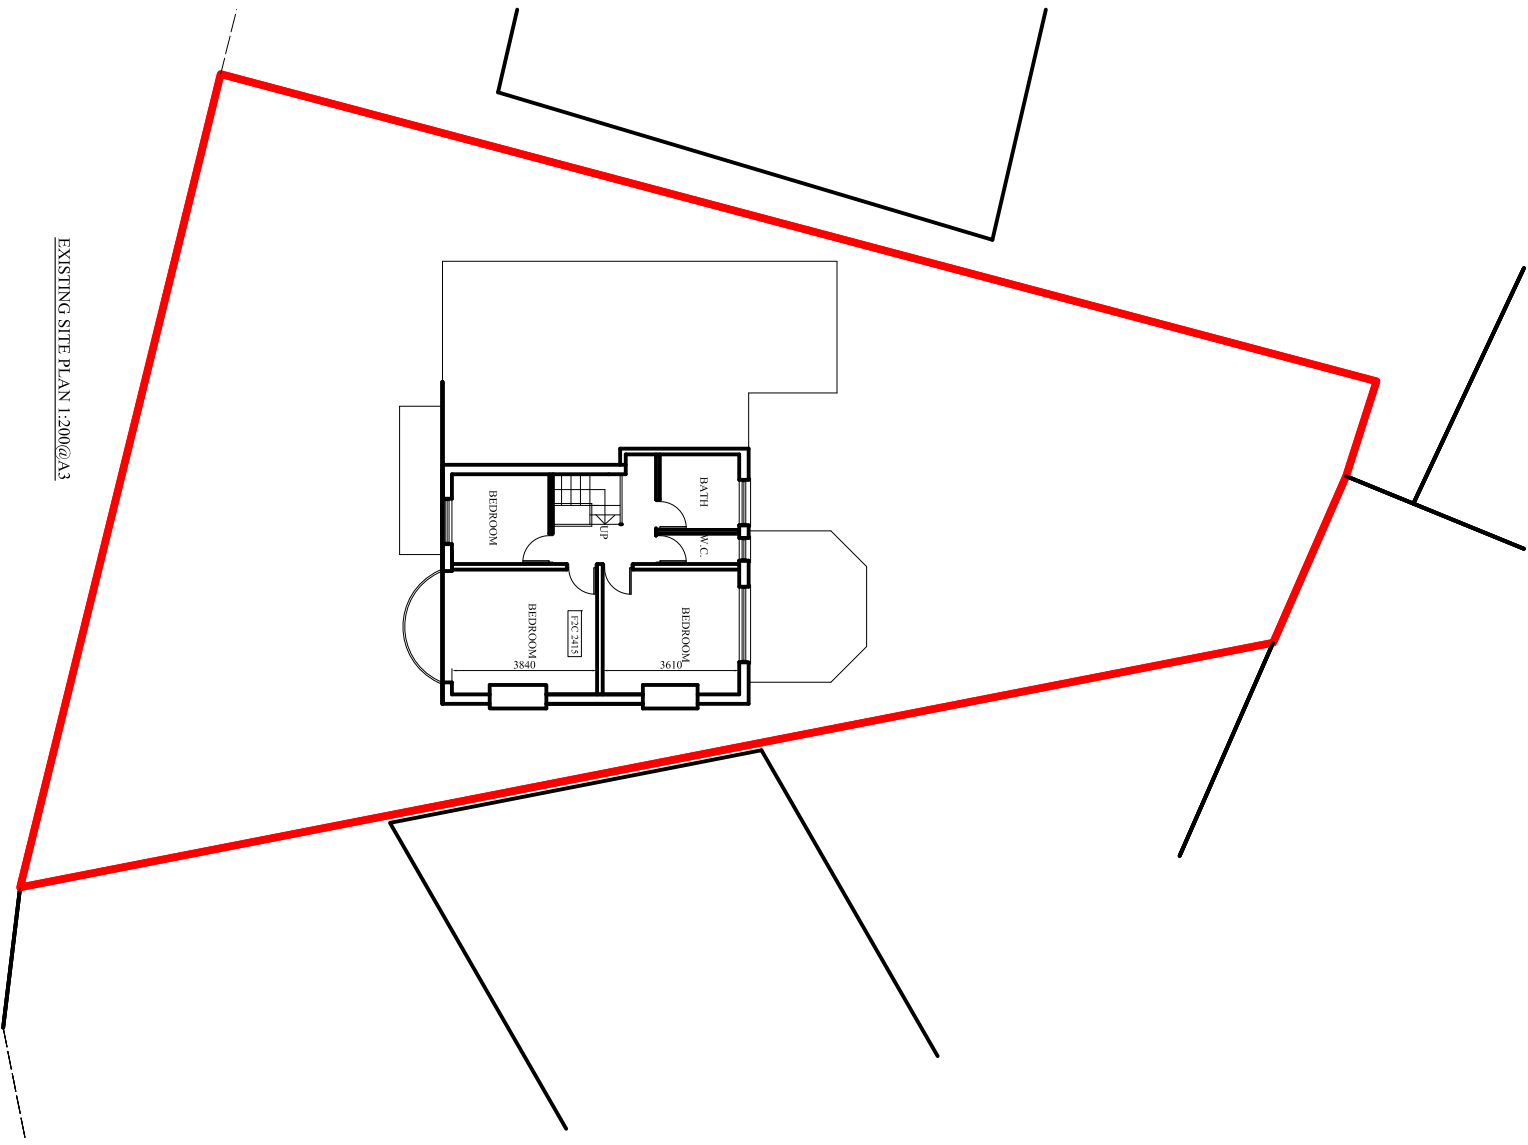

EXISTING SITE PLAN 1:200@A3

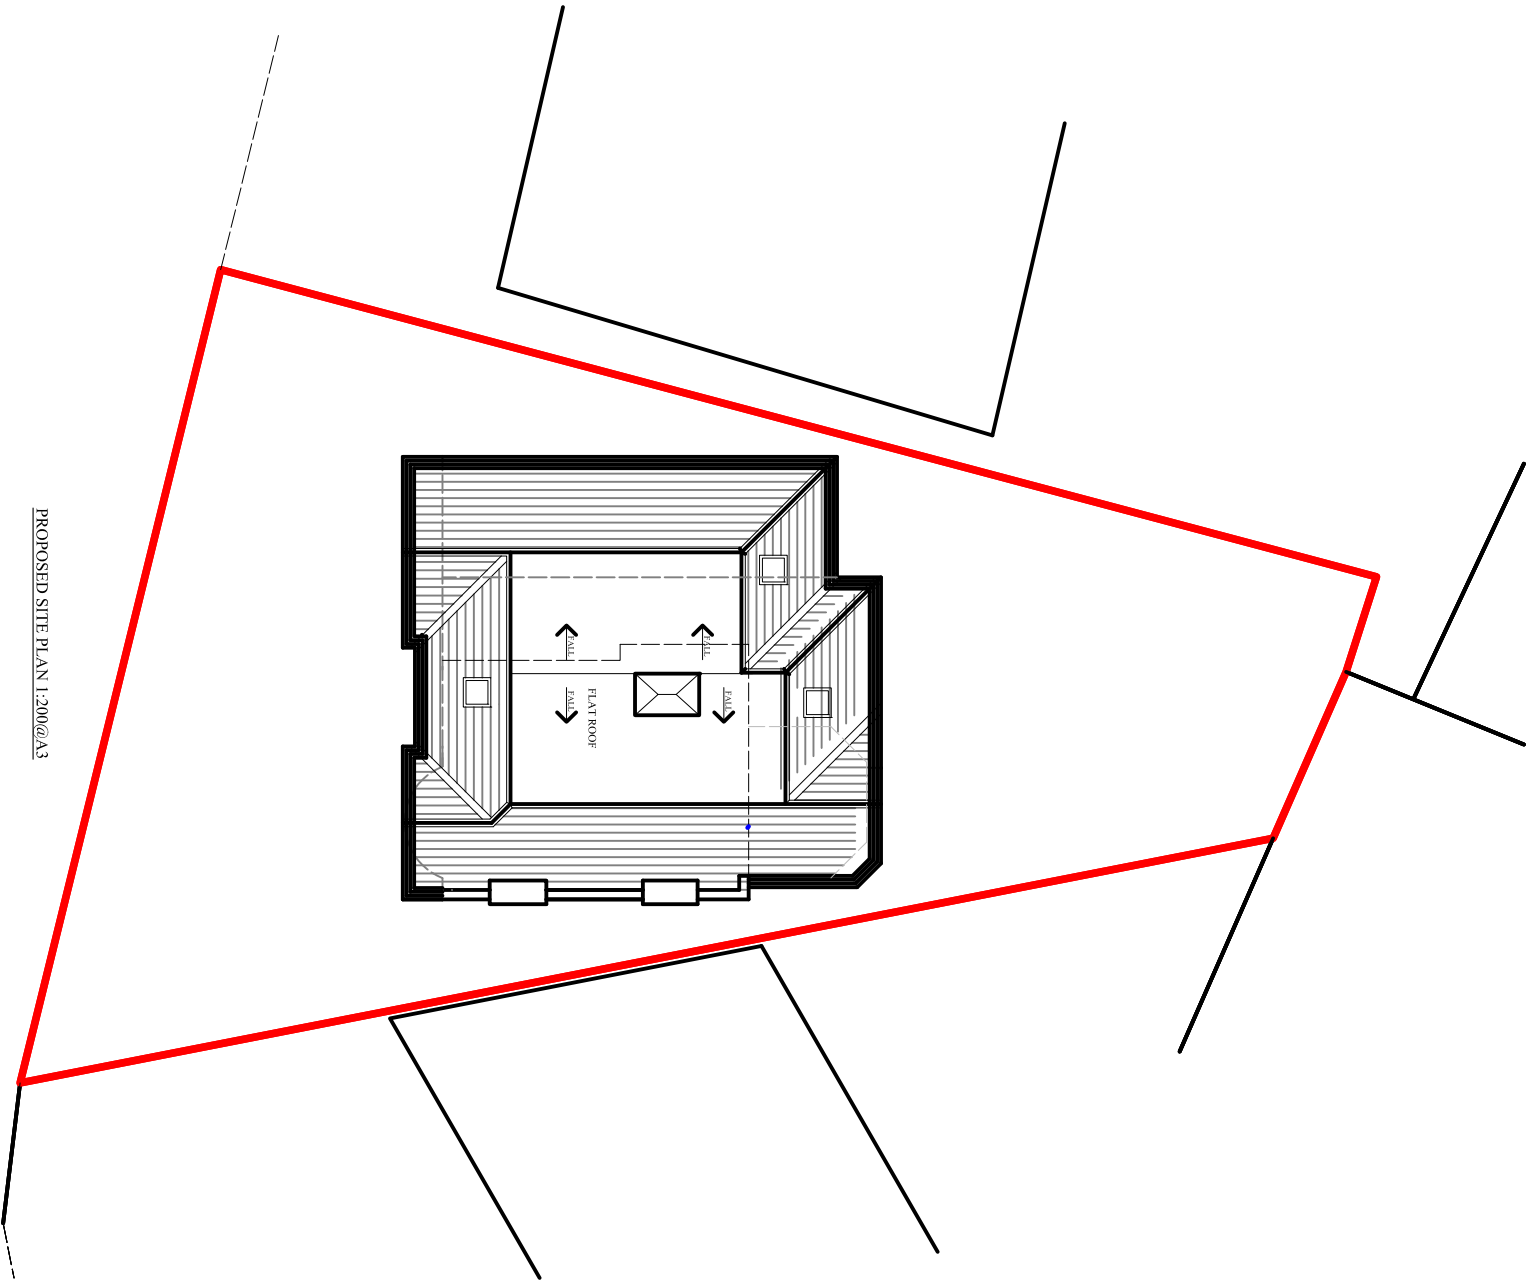

PROPOSED SITE PLAN 1:200@A3