
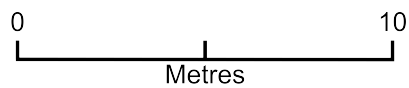


Site/Block Layout

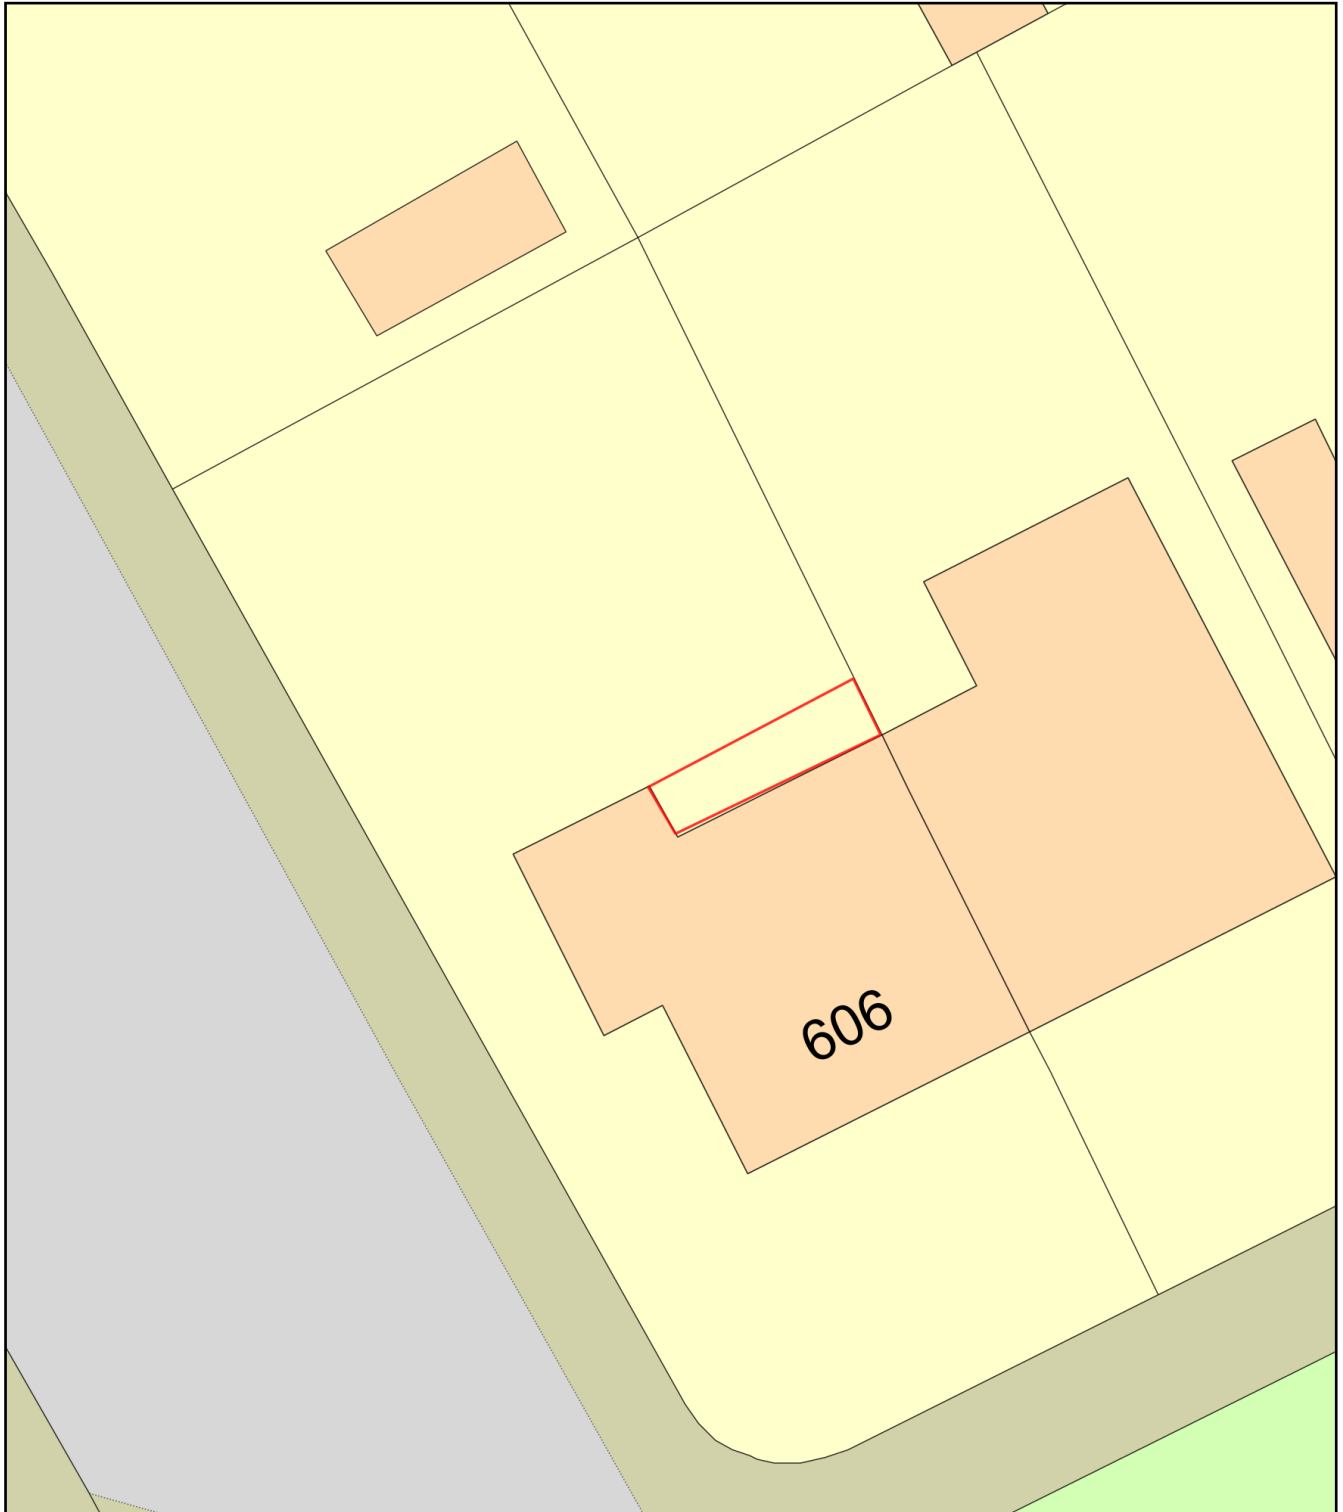

Plan Produced for: MBC Limited

Date Produced: 14 Apr 2022

Plan Reference Number: TQRQM22104095220301

Scale: 1:200 @ A4