

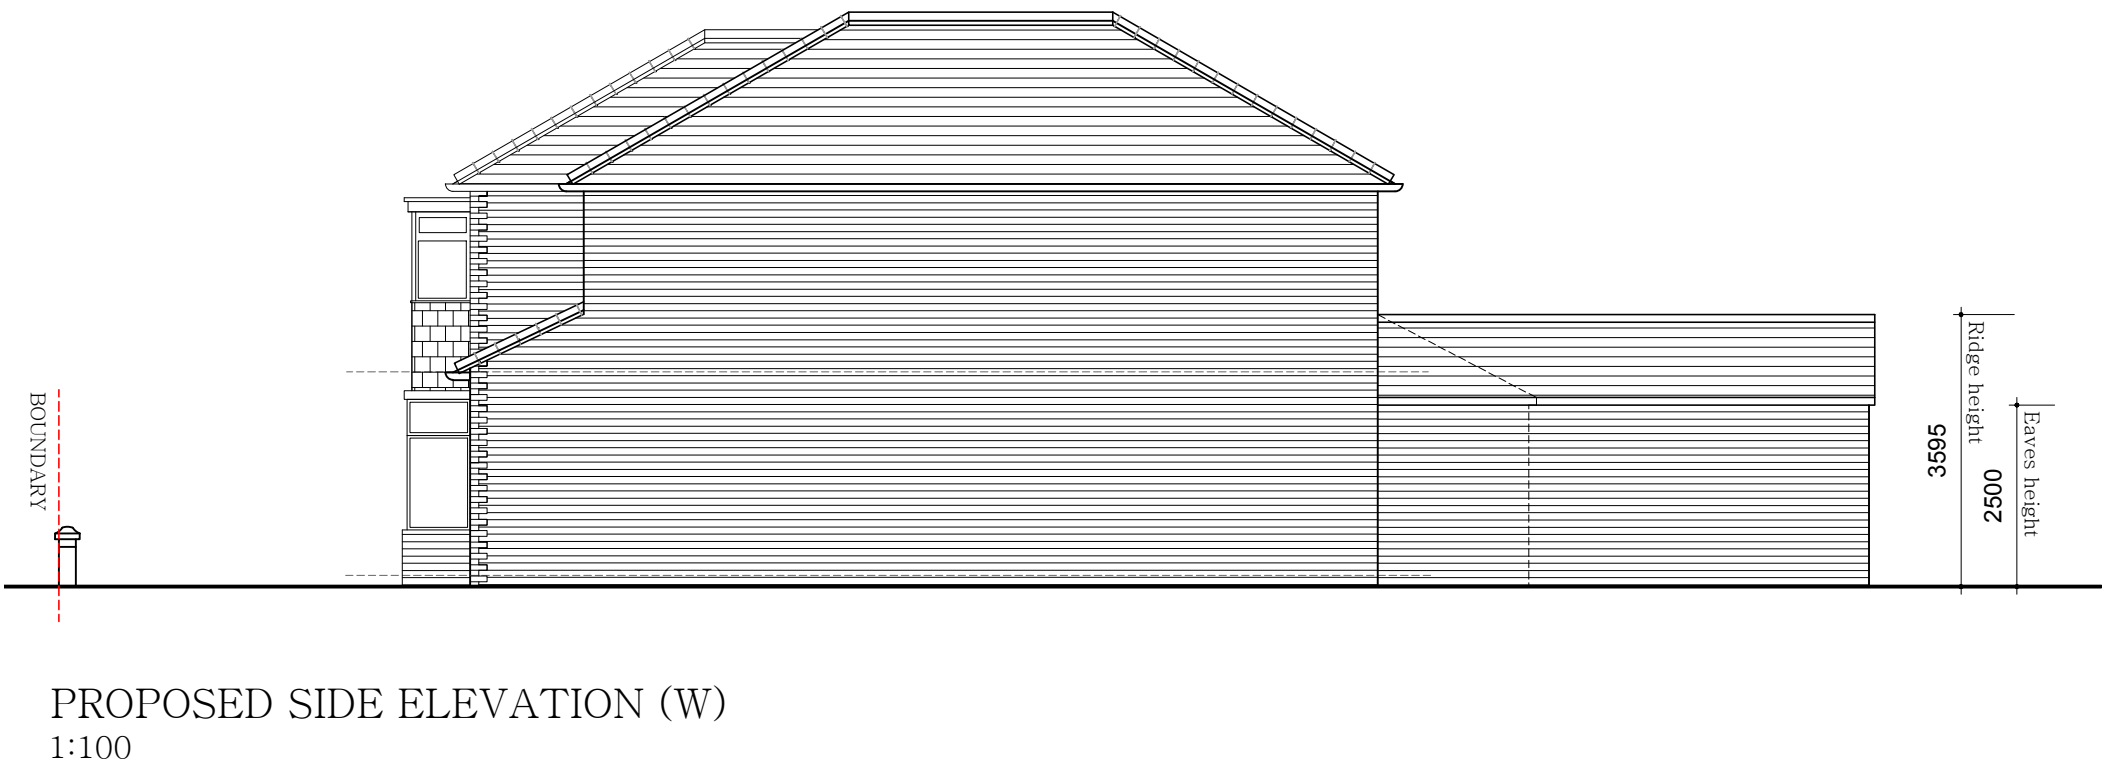
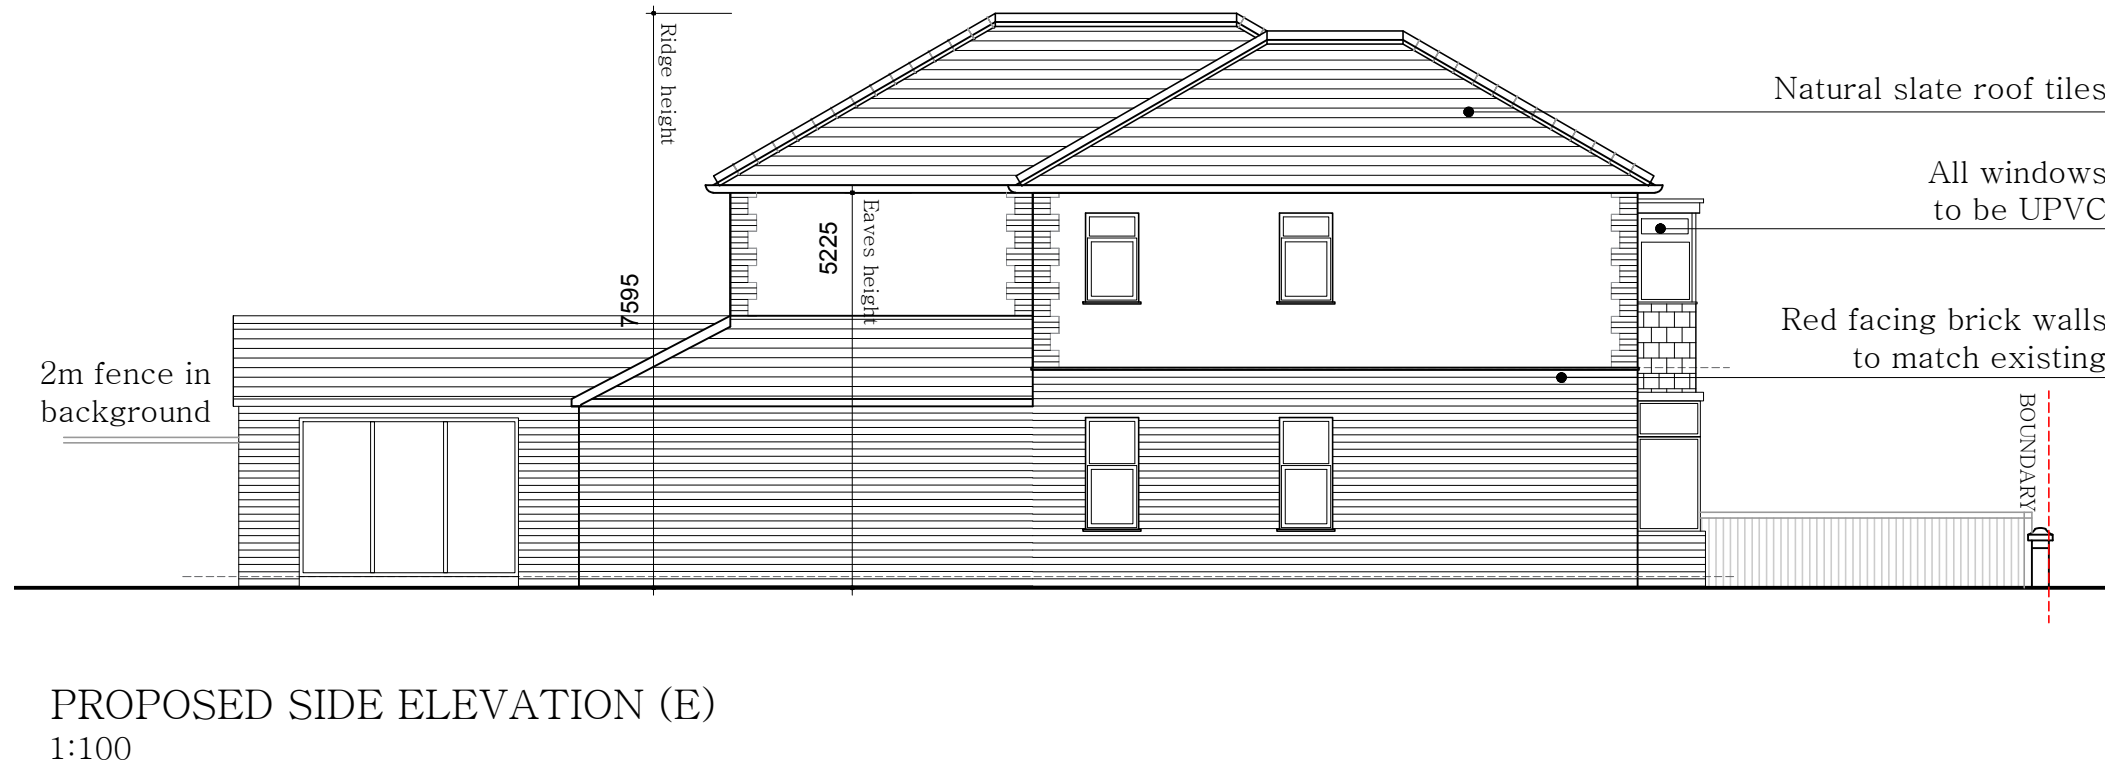
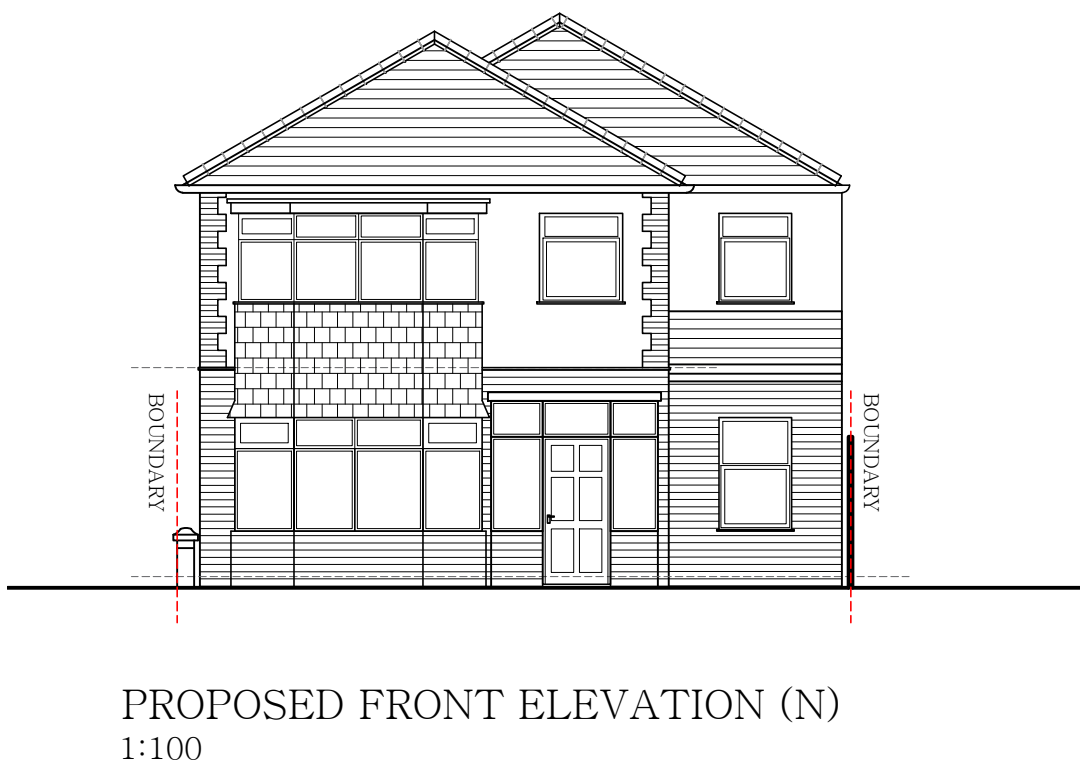
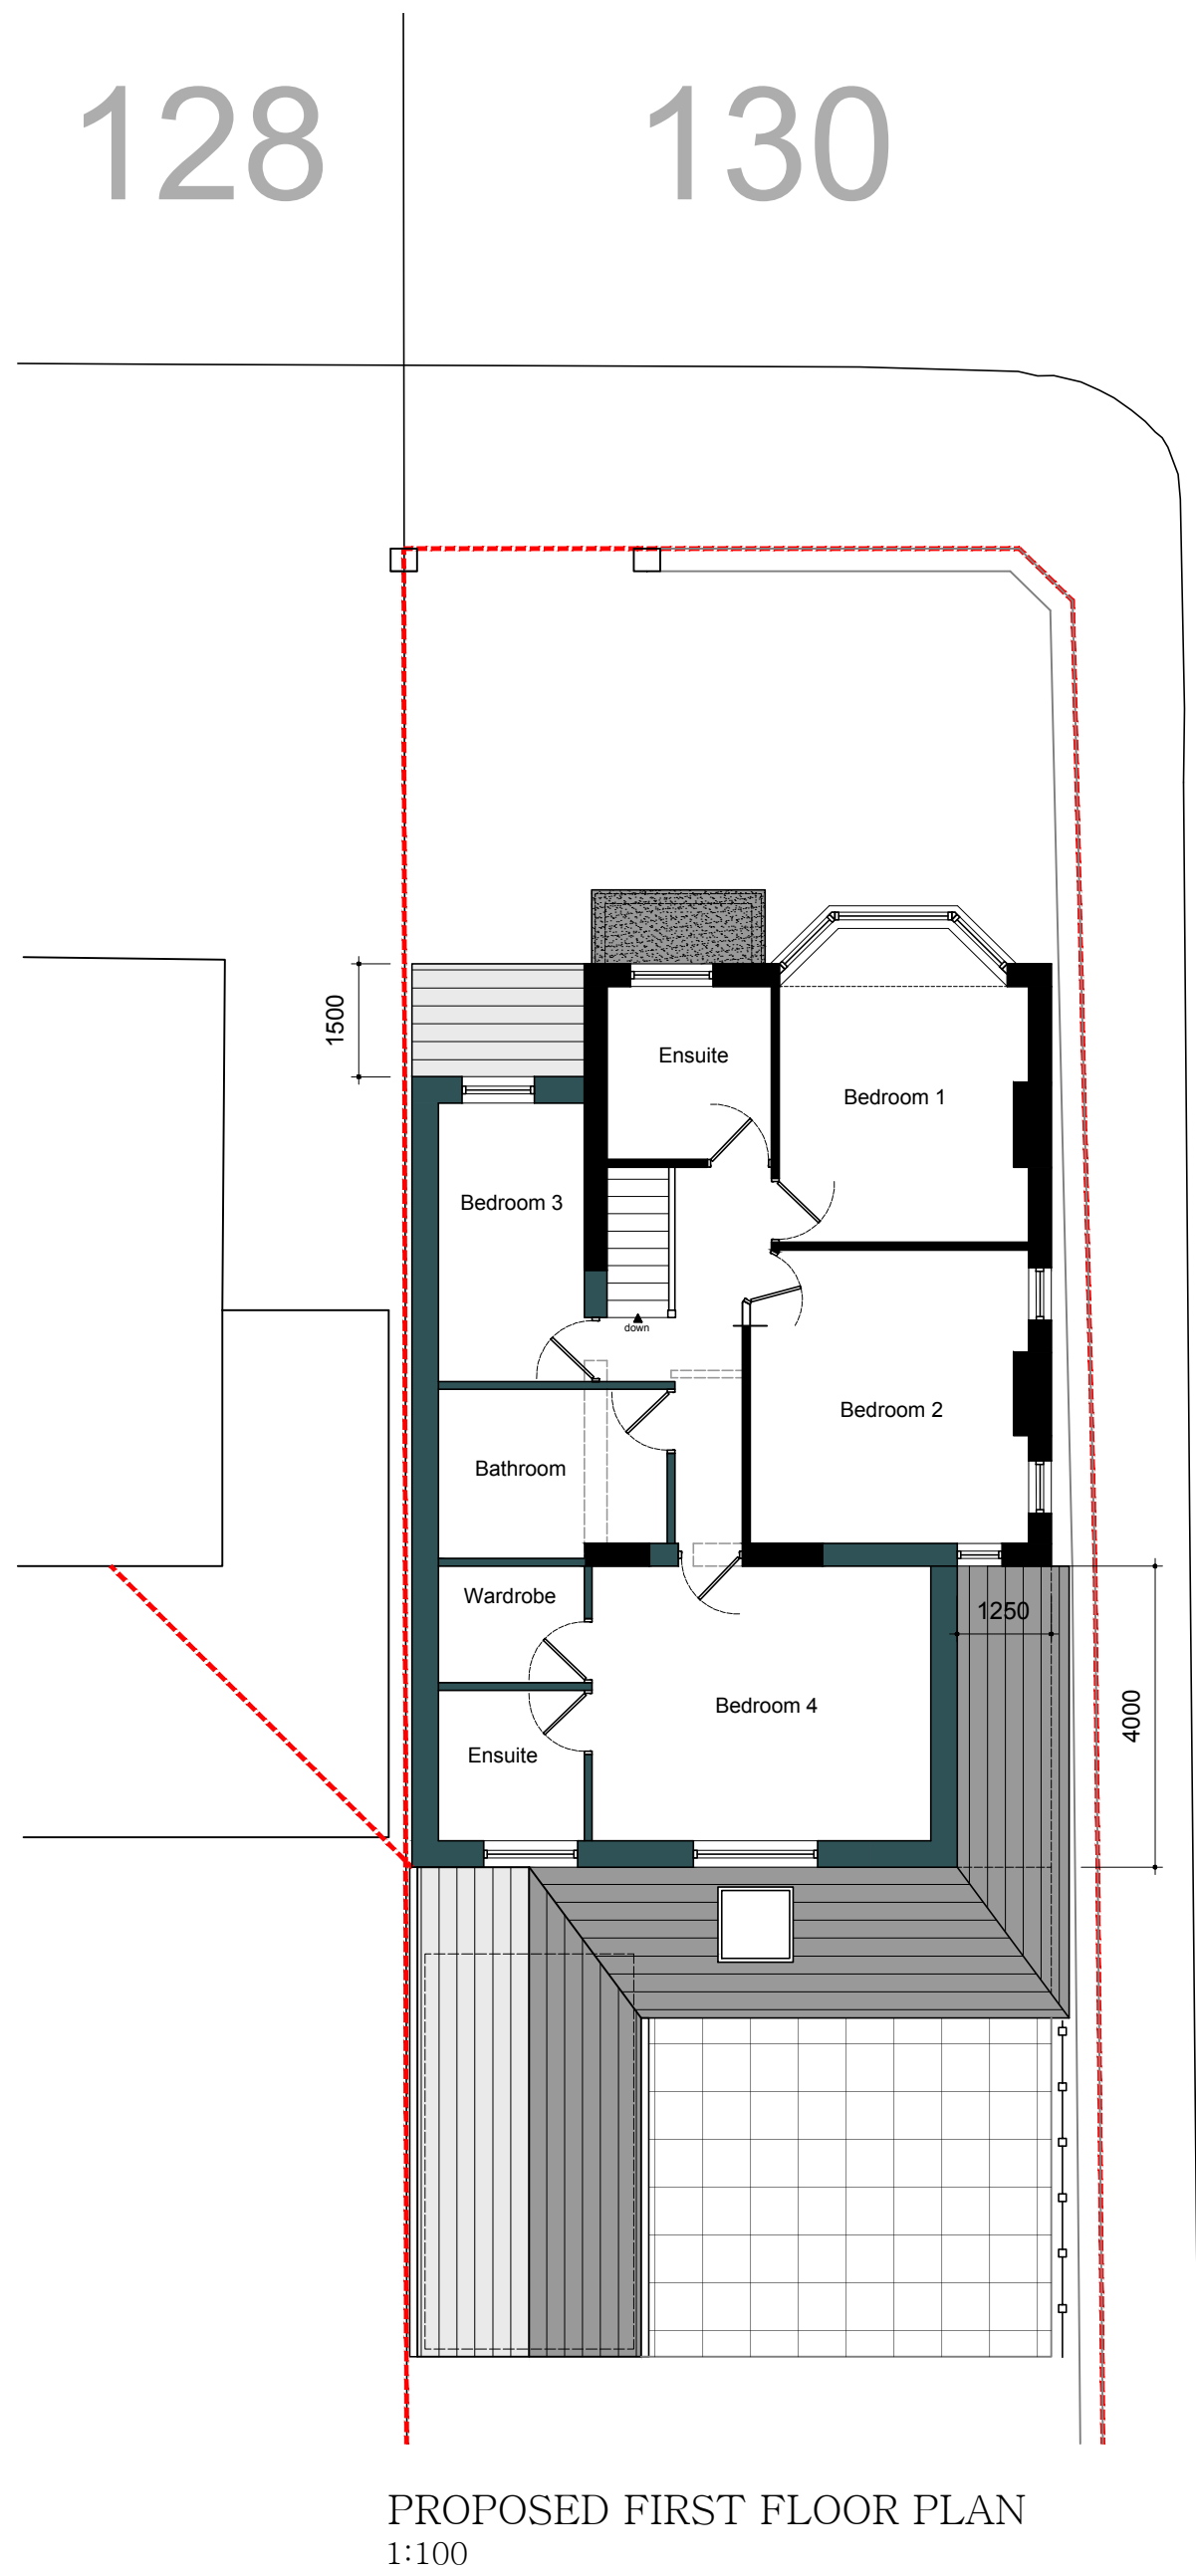
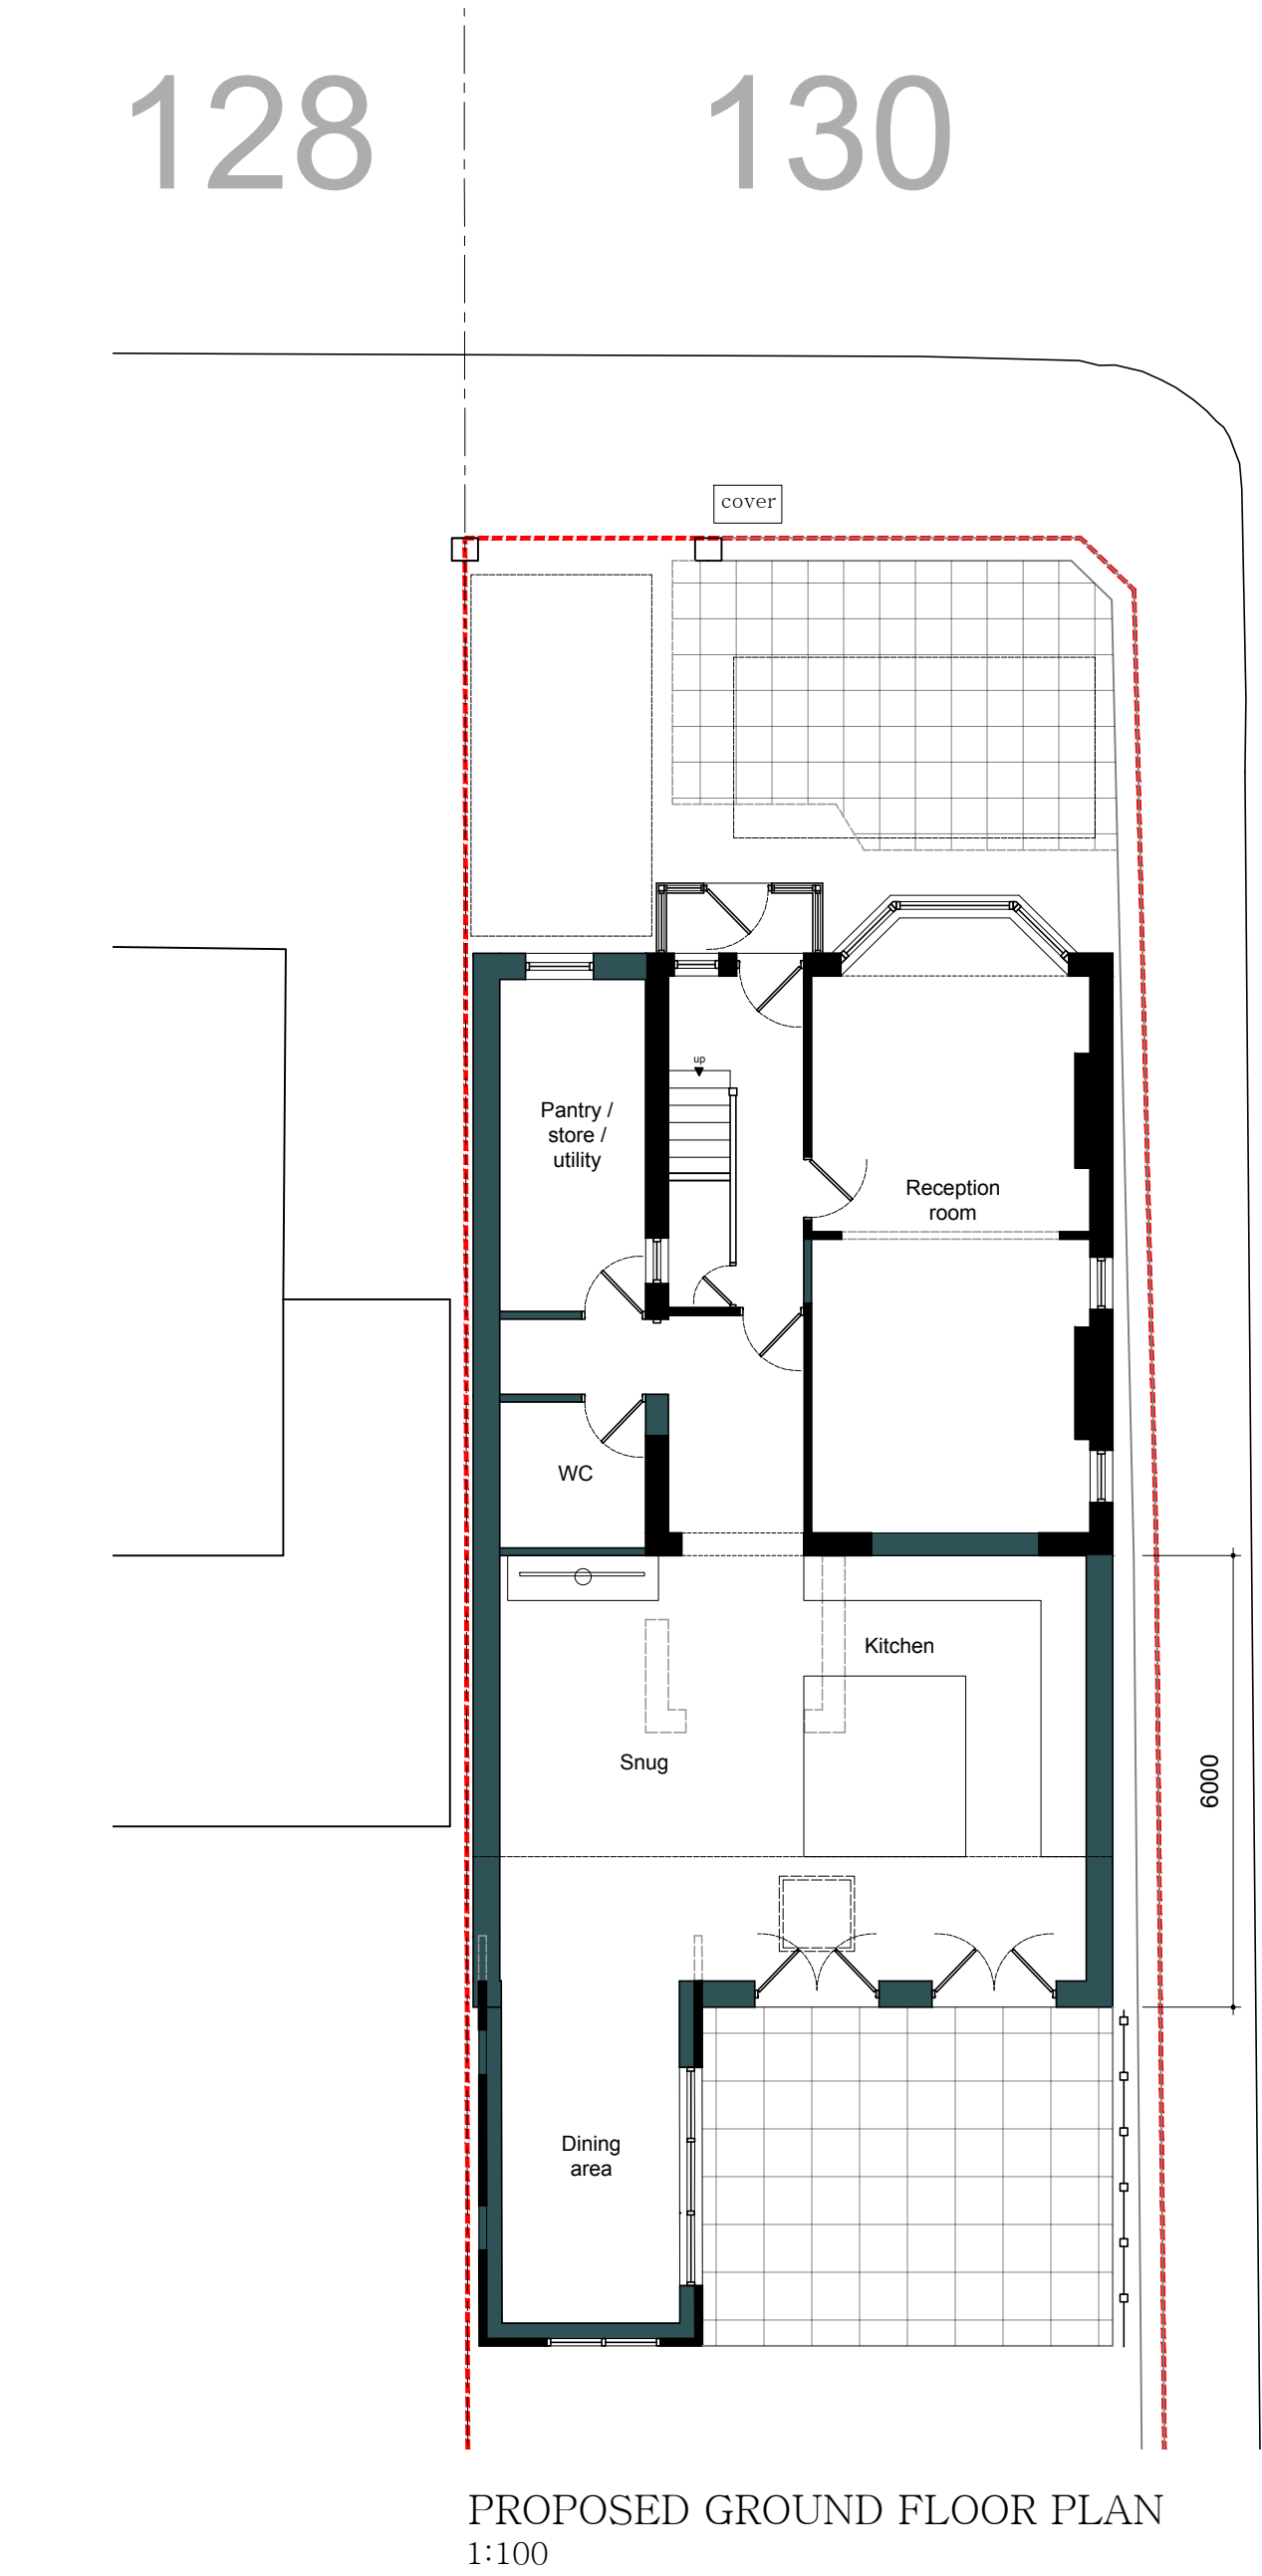


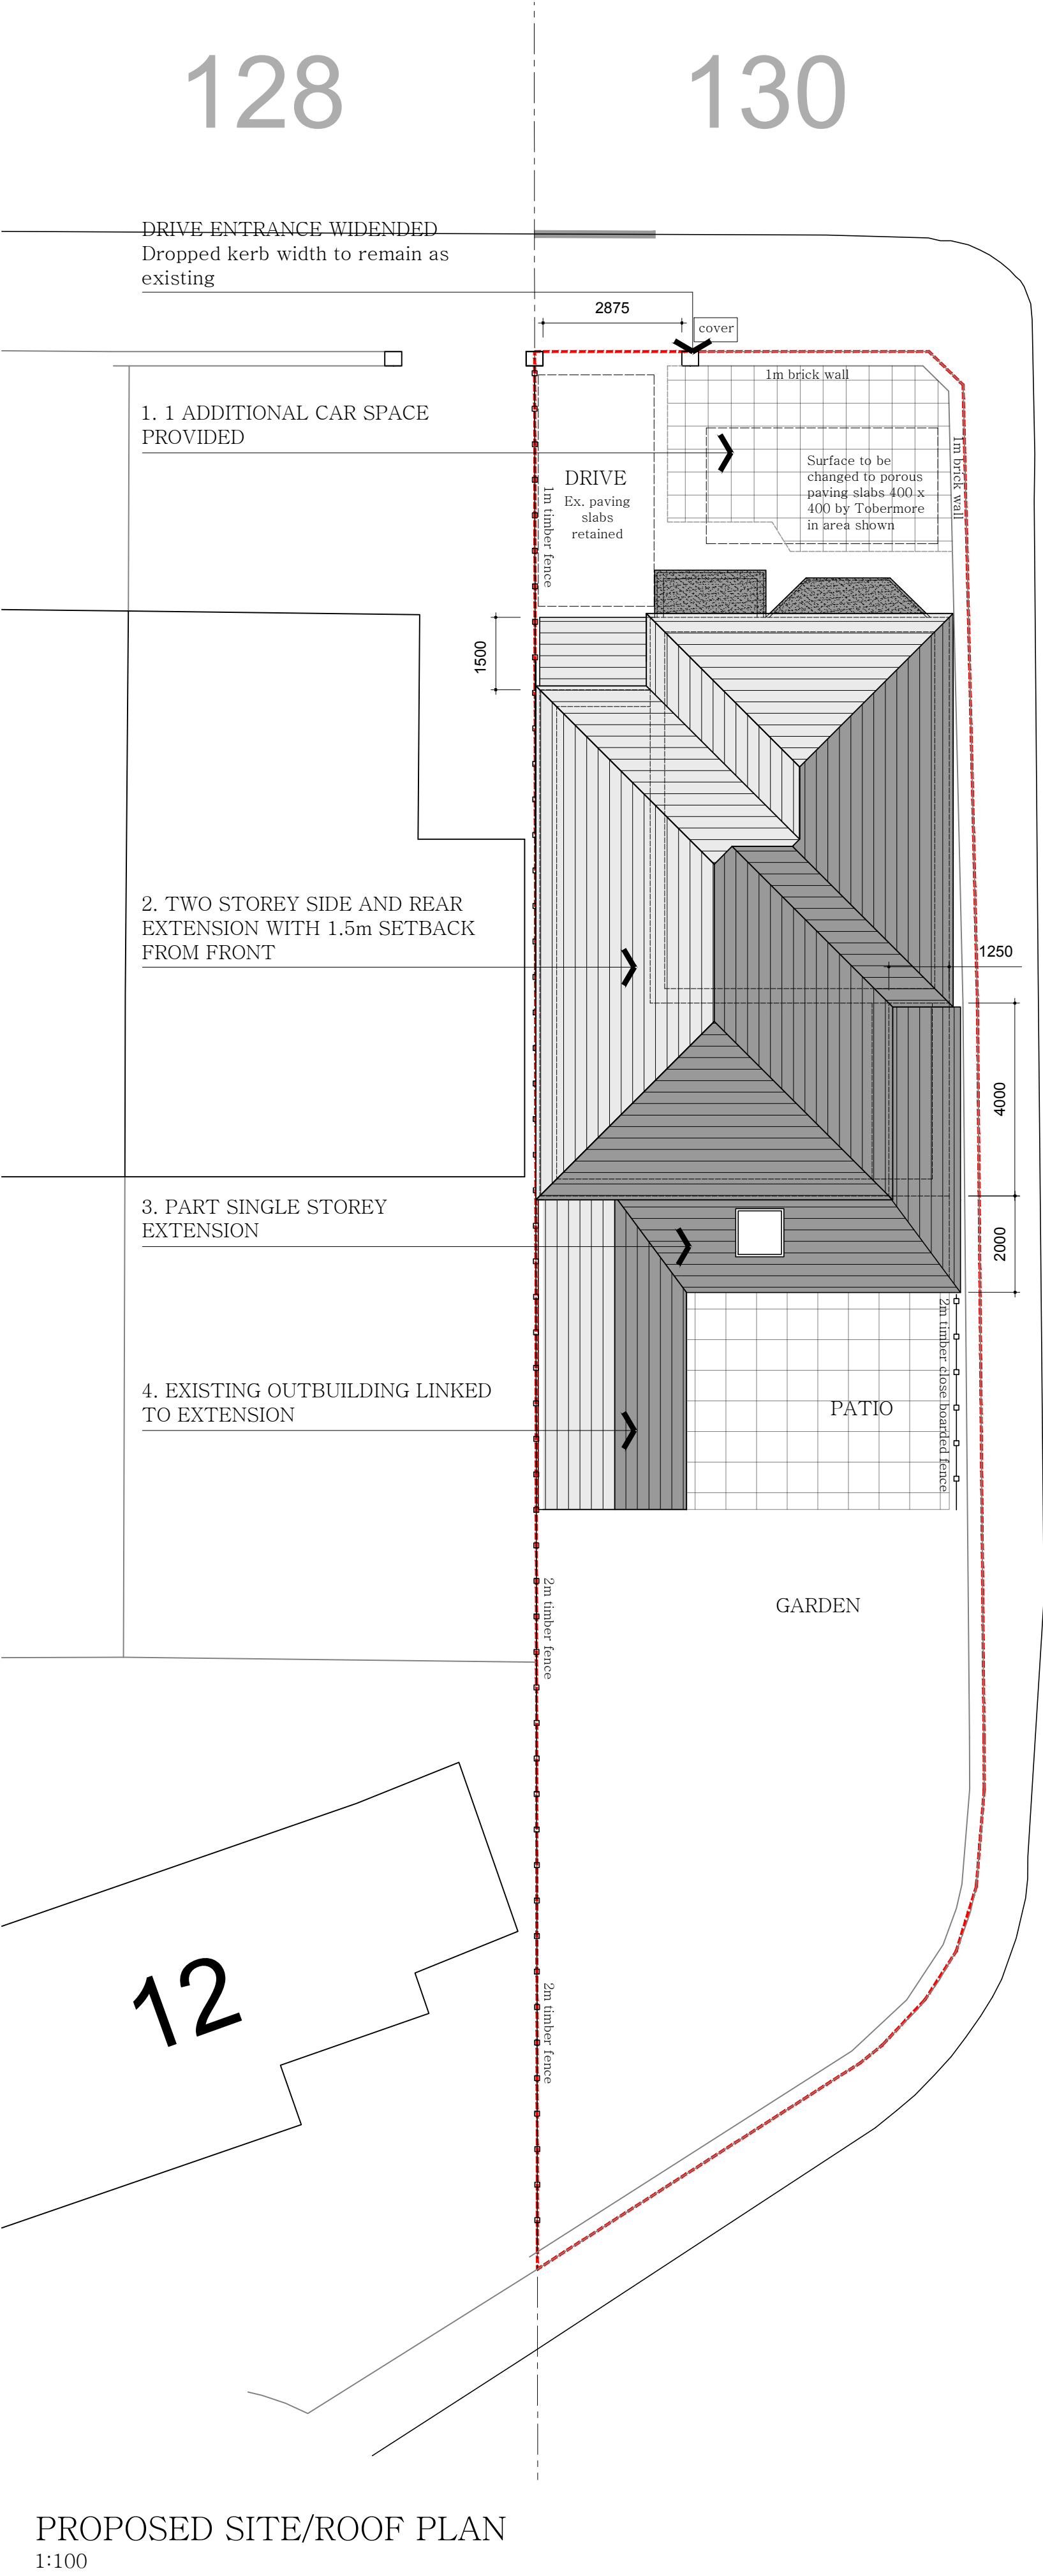

Revisions

revision	date	comments
A	25.03.26	Dropped kerb note added
B	20.04.26	Reduced massing to front and rear as discussed with P.O.
C	06.05.26	Pavement cover shown and further drive details

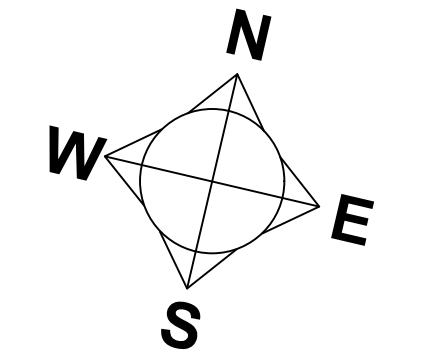

Job Title
TWO STOREY SIDE AND REAR
EXTENSION AND PART SINGLE
STOREY EXTENSION

Site Address
130 Kings Rd, Manchester, M25
0EZ

Drawing Title
Proposed Plans

Scale
1:100 @ A1

Date
10.12.25

Drawn
uf

A. 275a Upper Brook St
Manchester
M13 9HR
T. 07894401574
E. info@lumitekton.com